



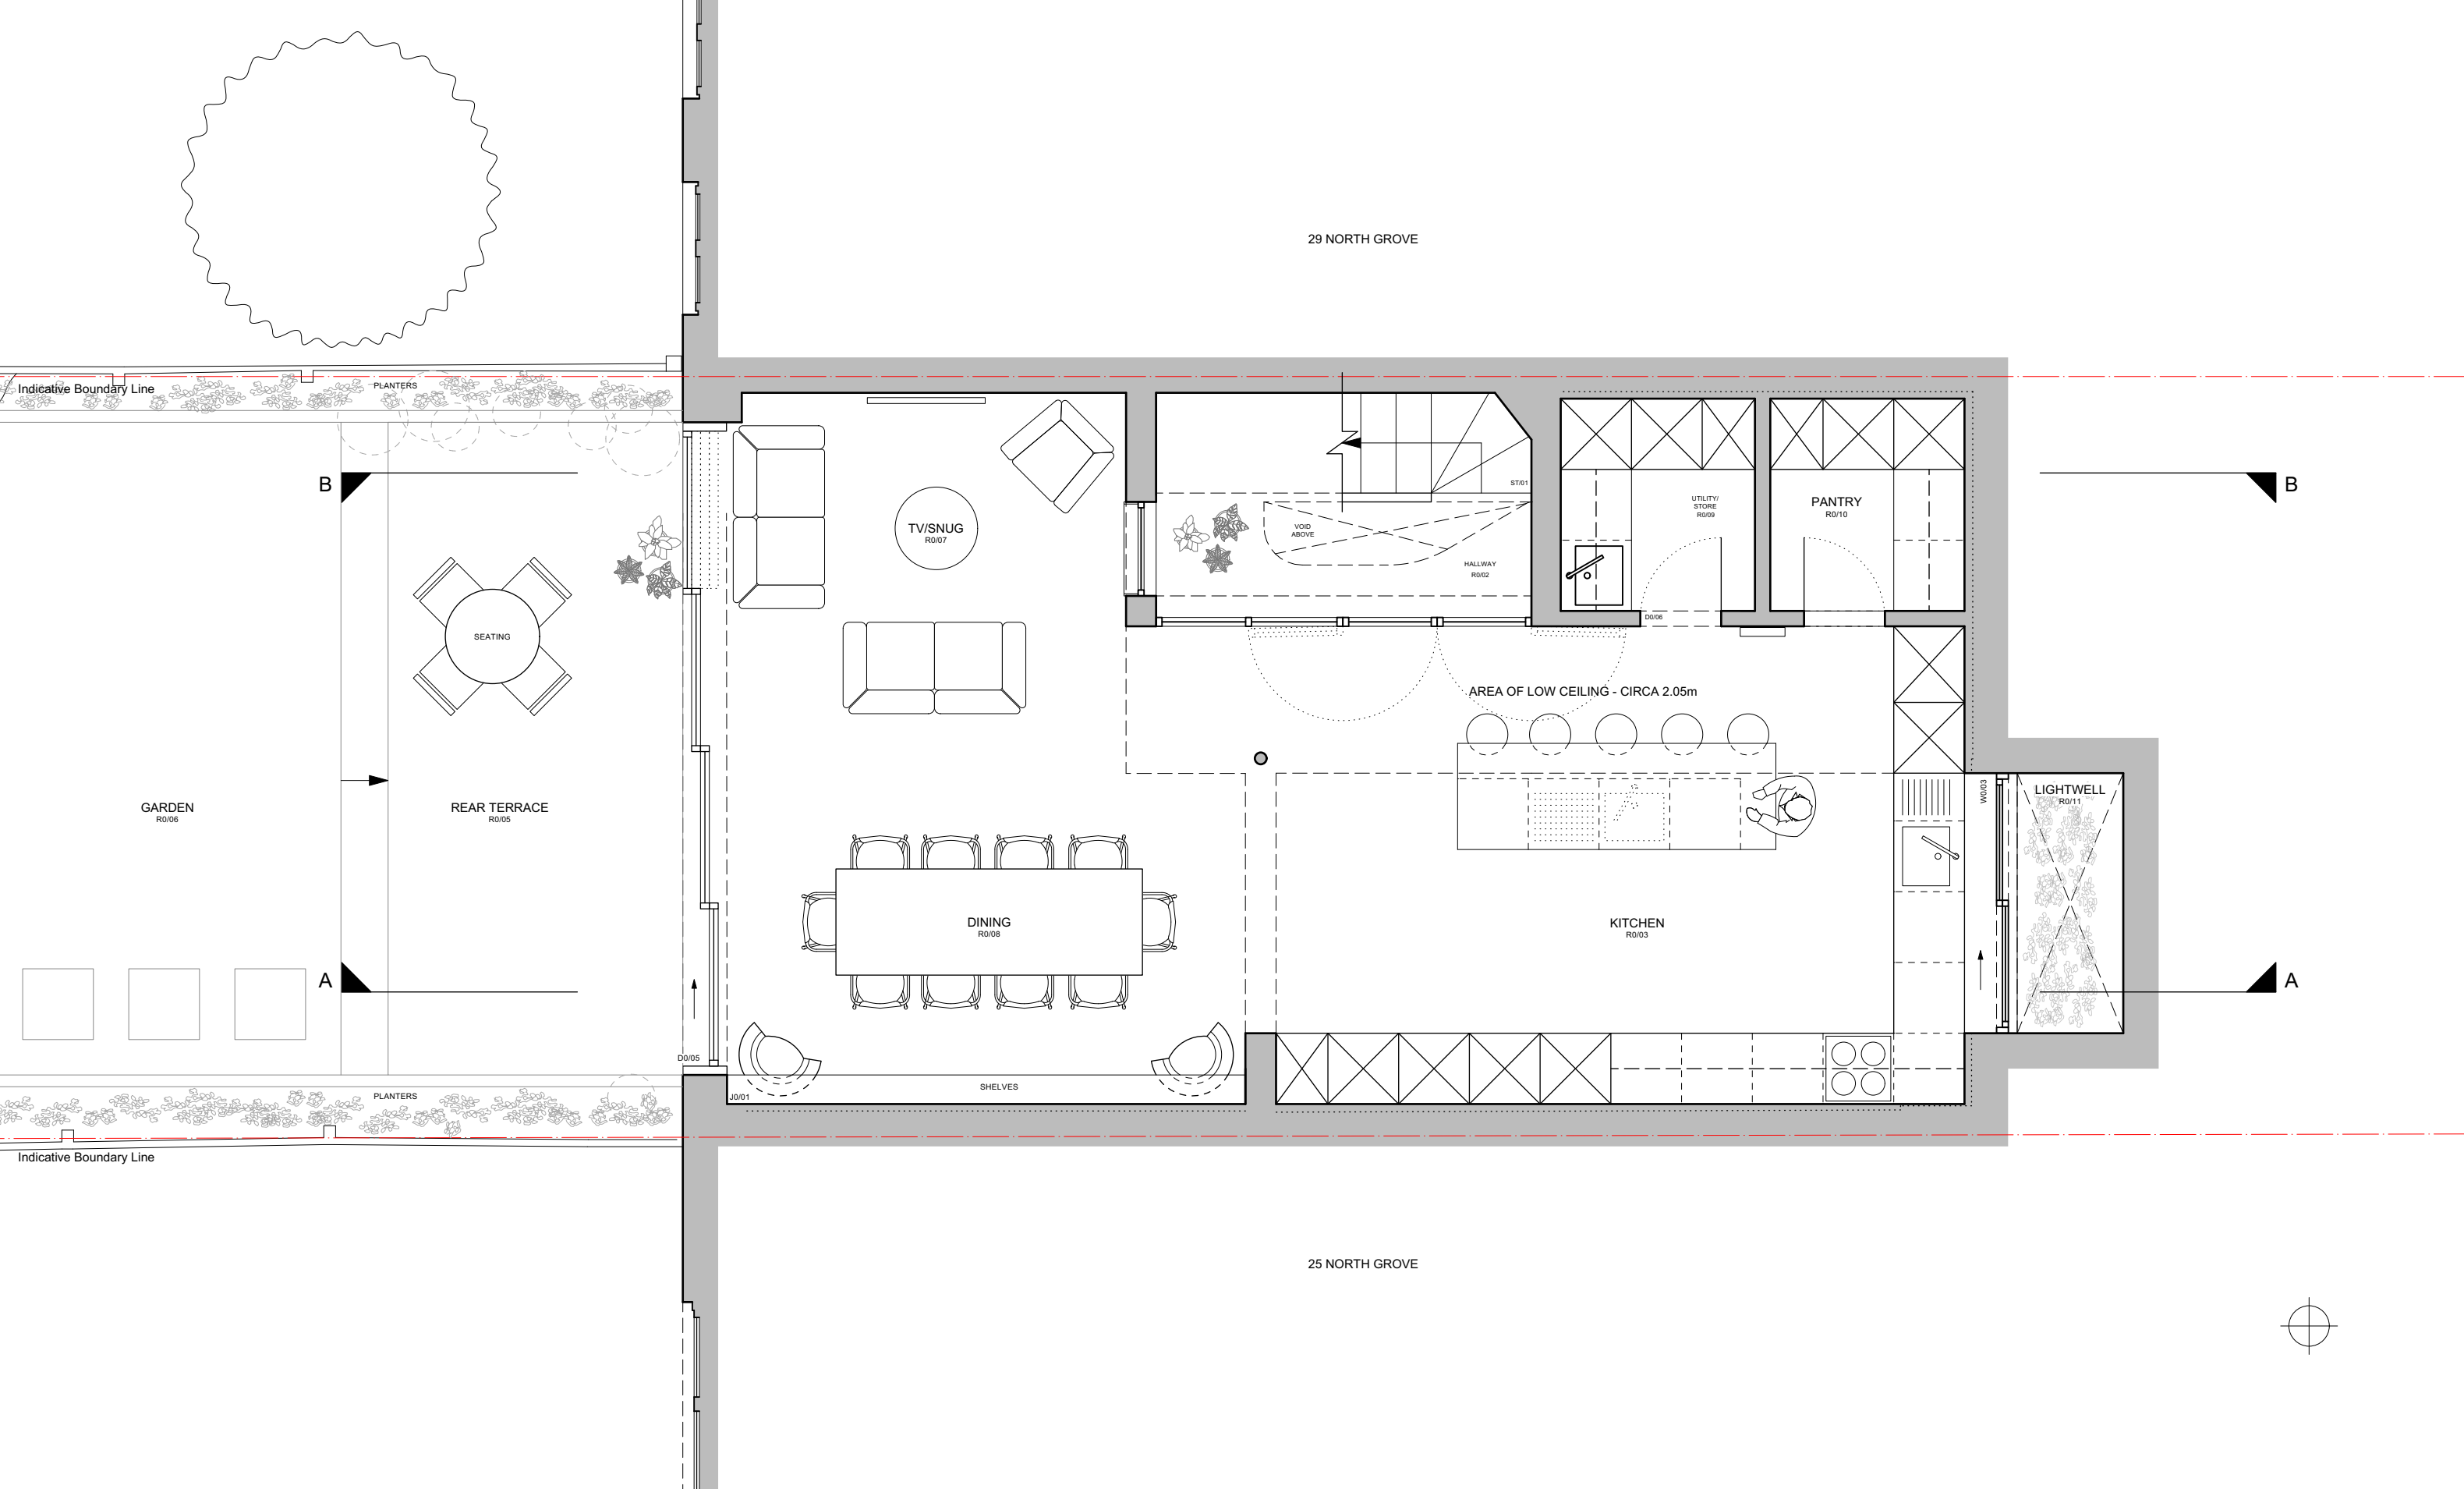

Notes

- All contents copyright.
- Do not scale.
- Based on survey by others.
- Contractor to verify all dimensions on site.
- Read in conjunction with all relevant Architect's, Consultant's & Supplier's information.
- Report any discrepancies to the Architect.

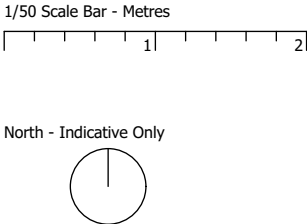

Revisions

A - 16/12/22 - Revised Planning Application

Project **Alterations & Refurbishments at 27 North Grove London, N6 4SH**

Drawing **Lower Ground Floor Plan As Proposed**

Number	2206_A001_A	Status	Information
Scale	1/50 @ A3	Drawn	FMS
Date	22/06/22	Checked	NJK

Neil Kahawatte Architects

Studio 36
Archway Studios
Bickerton House
25-27 Bickerton Road
London, N19 5JT

020 7360 5330
mail@neilkahawatte.com
Company Number: 8530938