



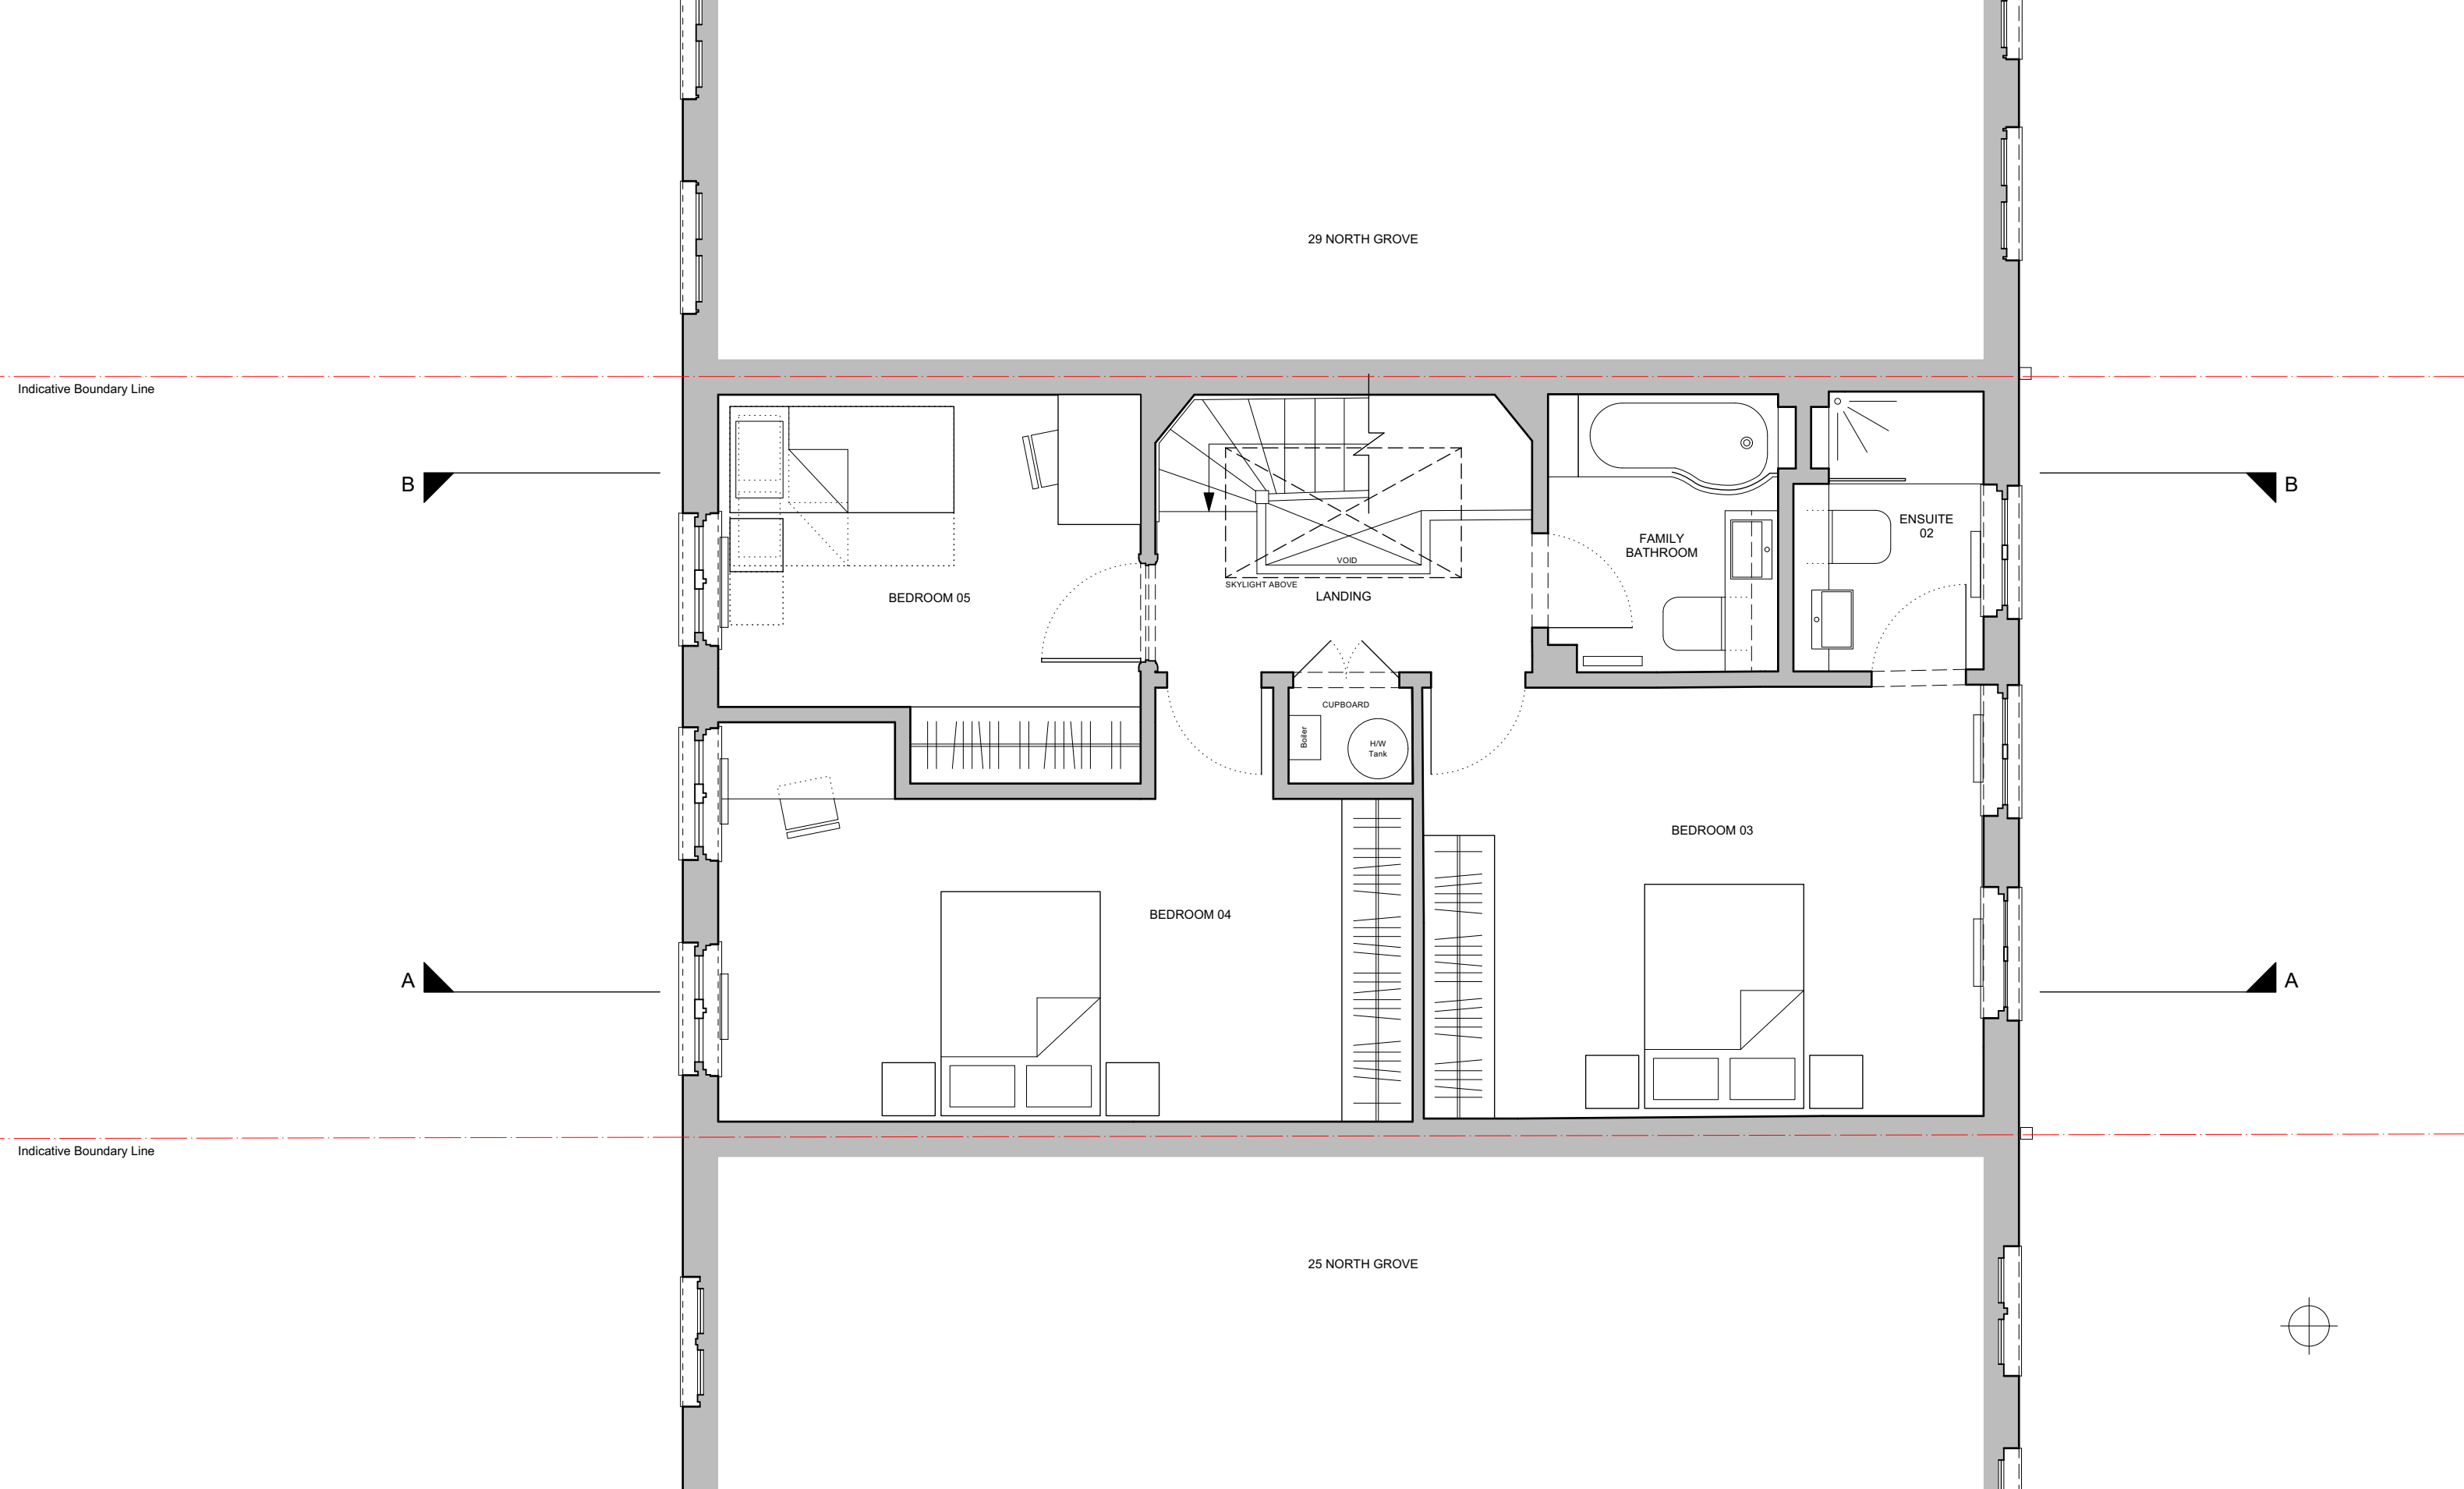

- Notes
- All contents copyright.
 - Do not scale.
 - Based on survey by others.
 - Contractor to verify all dimensions on site.
 - Read in conjunction with all relevant Architect's, Consultant's & Supplier's information.
 - Report any discrepancies to the Architect.

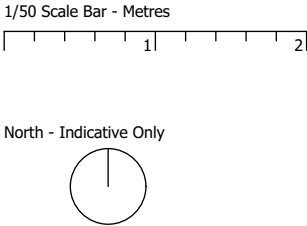

Project	Alterations & Refurbishments at 27 North Grove London, N6 4SH		Neil Kahawatte Architects	
Drawing	Second Floor Plan As Proposed		Studio 36 Archway Studios Bickerton House 25-27 Bickerton Road London, N19 5JT	
Number	2206_A004	Status	Information	
Scale	1/50 @ A3	Drawn	FMS	
Date	22/06/22	Checked	NJK	

020 7360 5330
mail@neilkahawatte.com
Company Number: 8530938