


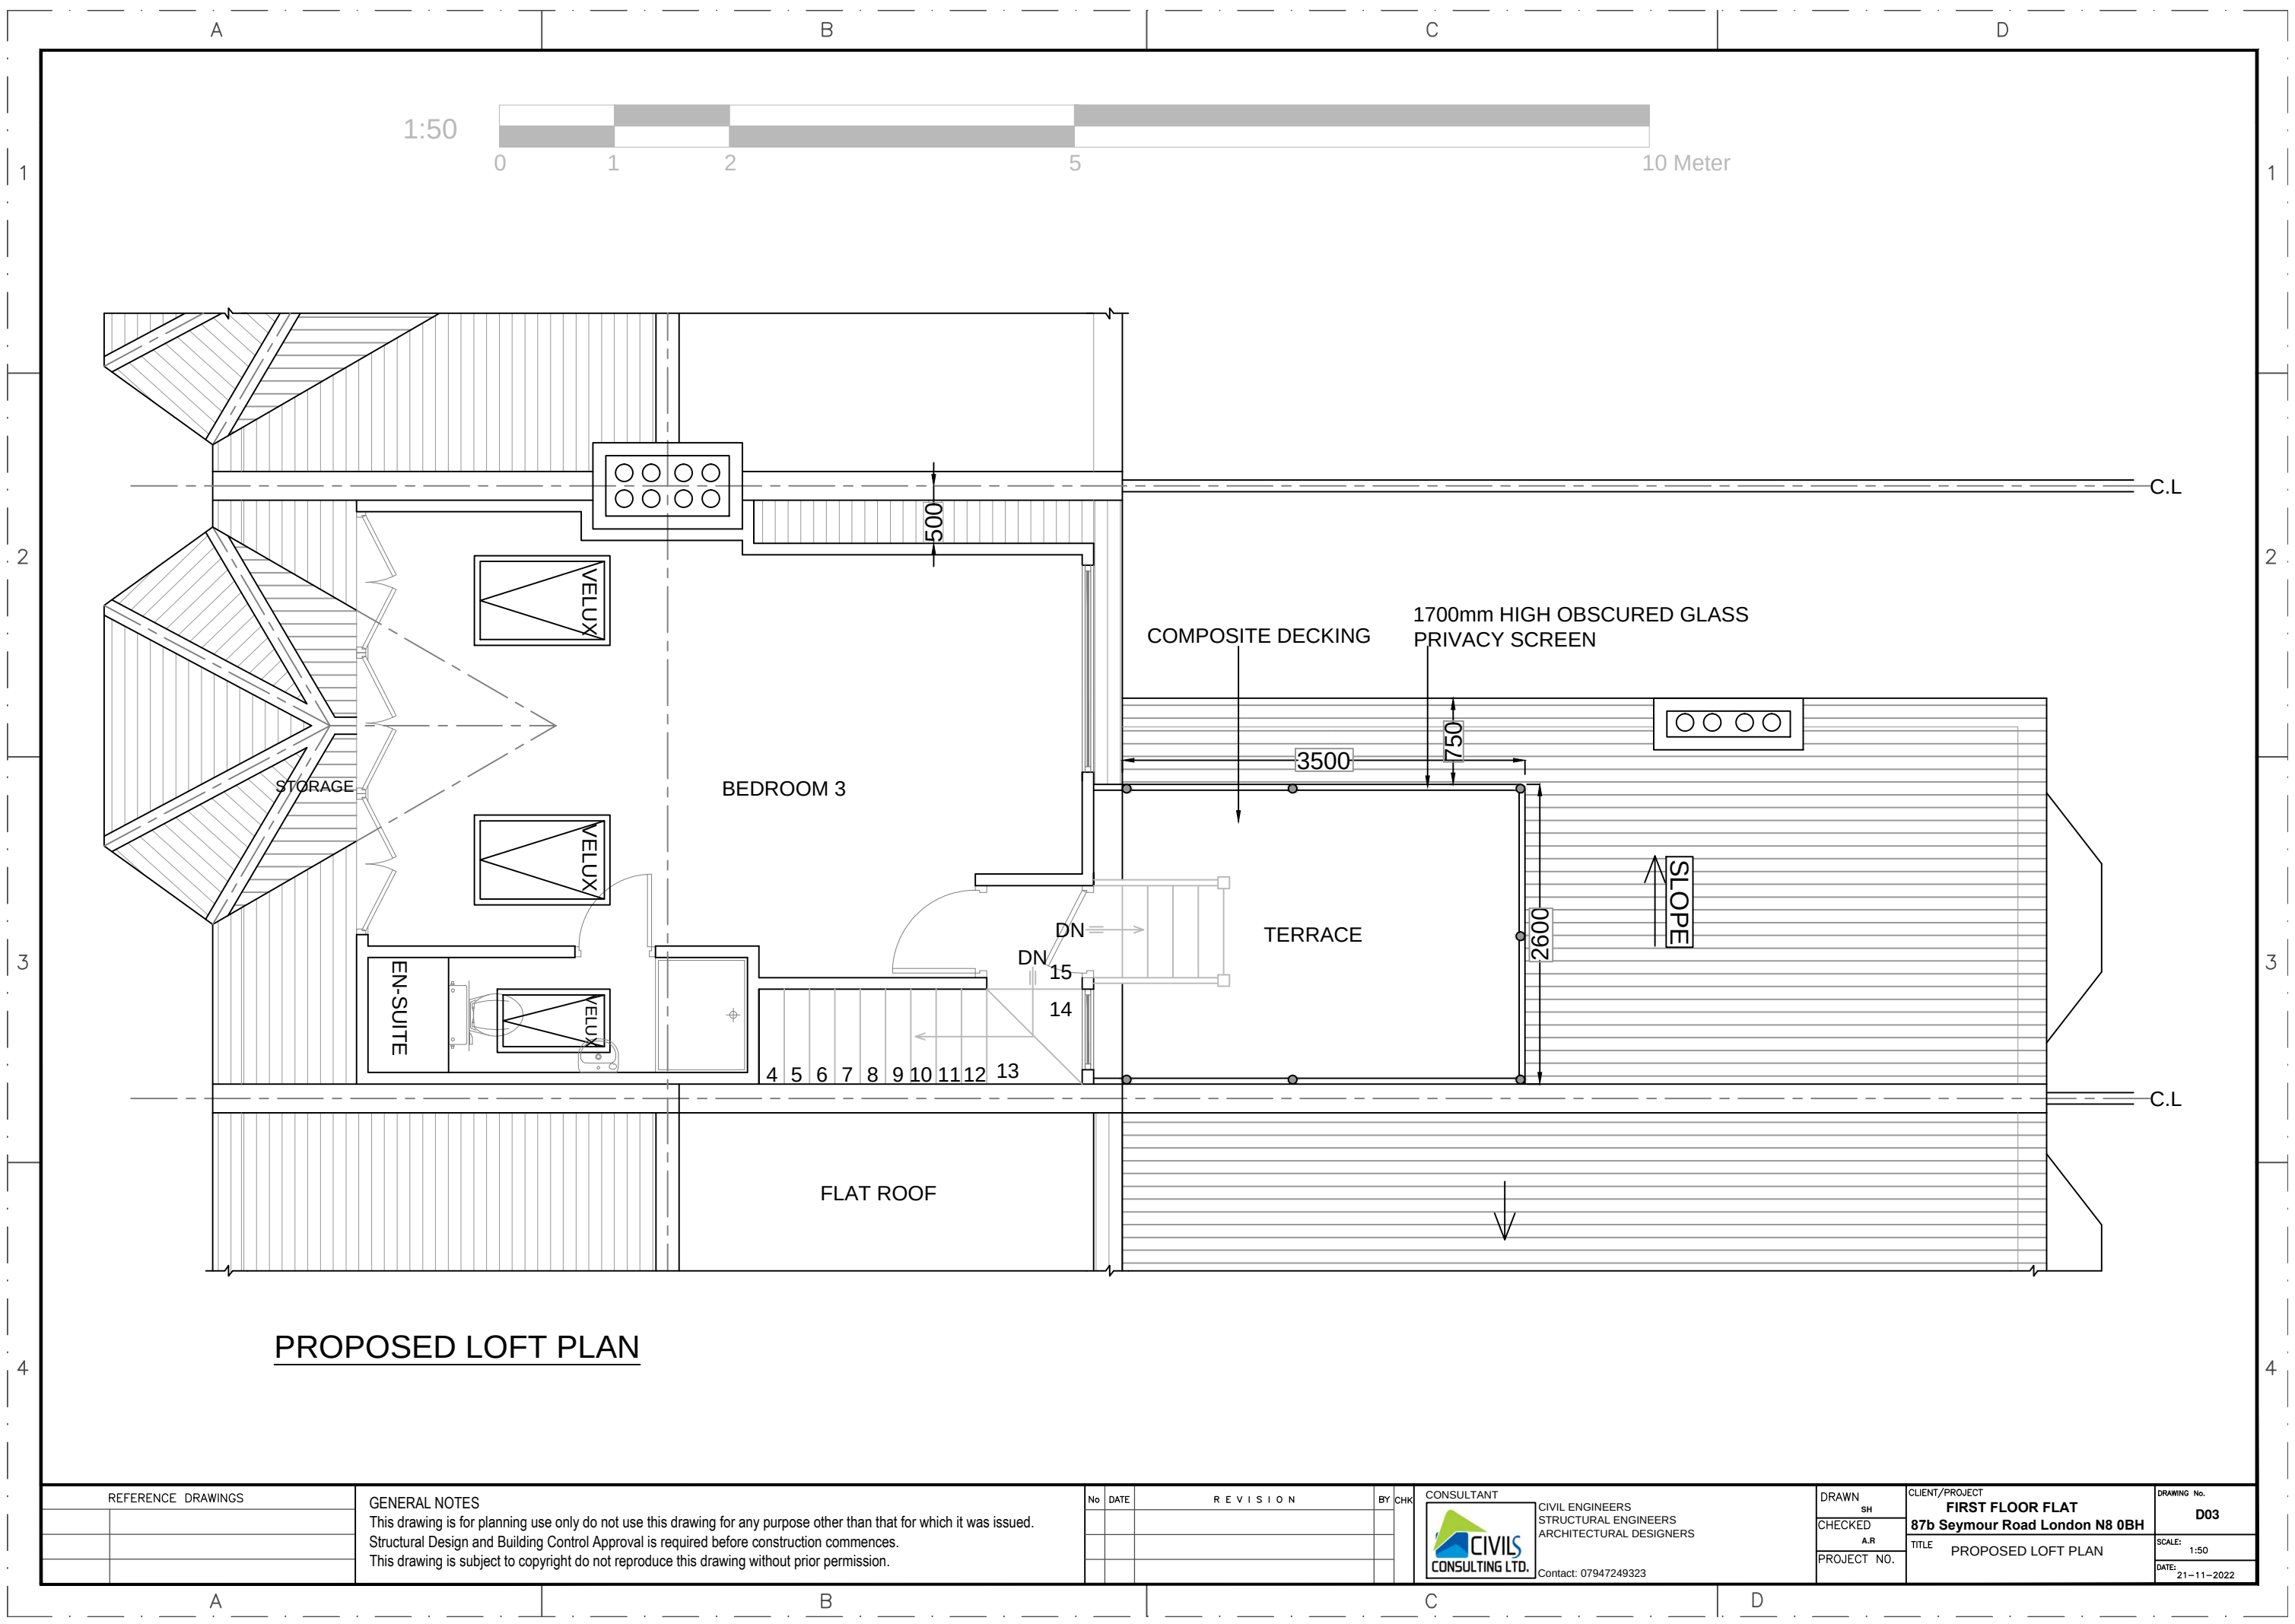

PROPOSED LOFT PLAN

REFERENCE DRAWINGS		GENERAL NOTES This drawing is for planning use only do not use this drawing for any purpose other than that for which it was issued. Structural Design and Building Control Approval is required before construction commences. This drawing is subject to copyright do not reproduce this drawing without prior permission.	No	DATE	REVISION	BY	CHK	CONSULTANT	DRAWN	CHECKED	PROJECT NO.	CLIENT/PROJECT	DRAWING No.	
										SH	A.R		FIRST FLOOR FLAT	D03
									CIVIL ENGINEERS STRUCTURAL ENGINEERS ARCHITECTURAL DESIGNERS Contact: 07947249323				87b Seymour Road London N8 0BH	
													TITLE PROPOSED LOFT PLAN	SCALE: 1:50 DATE: 21-11-2022