

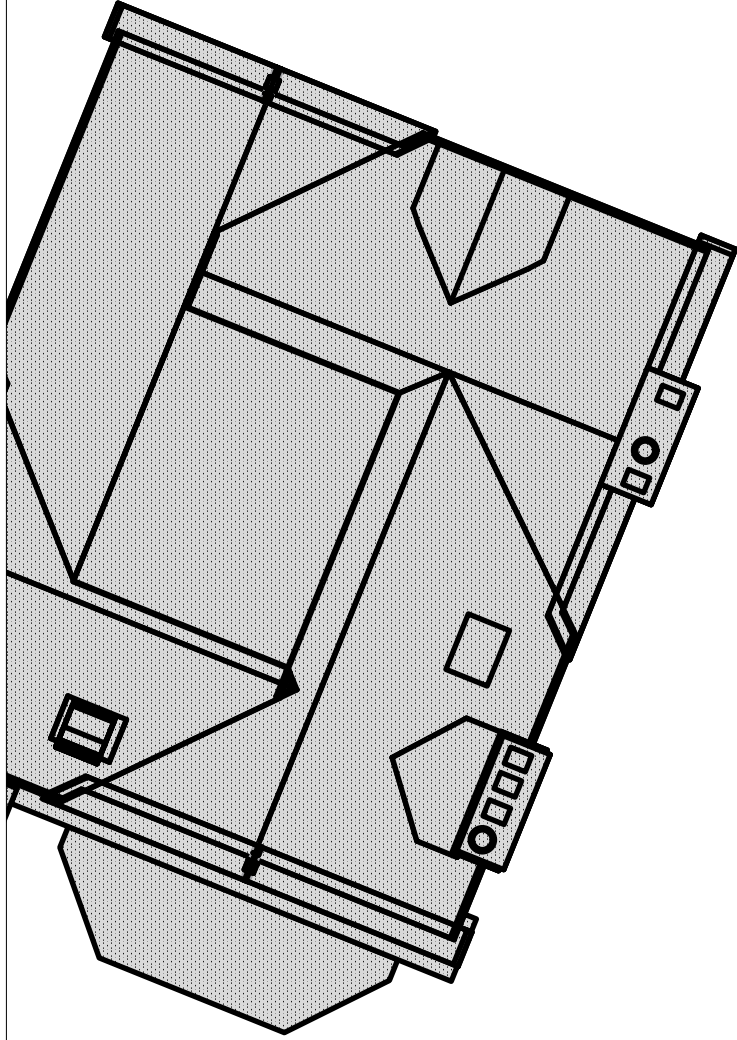


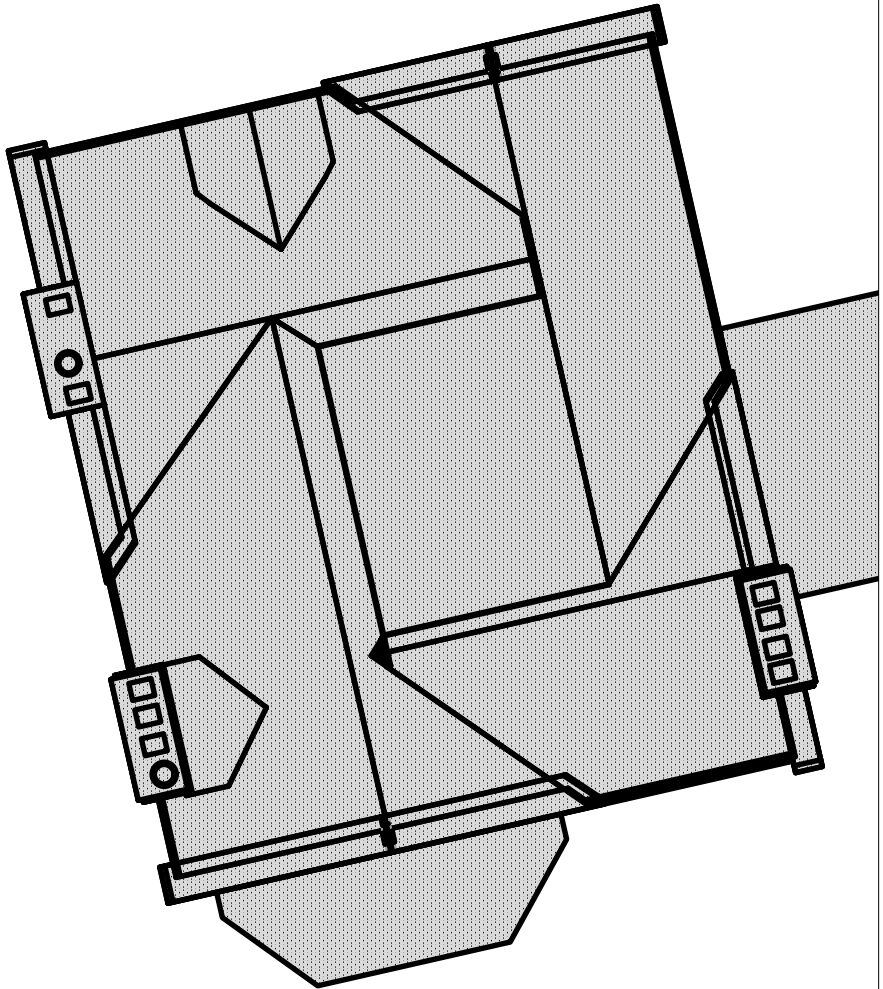

10 CRESCENT ROAD

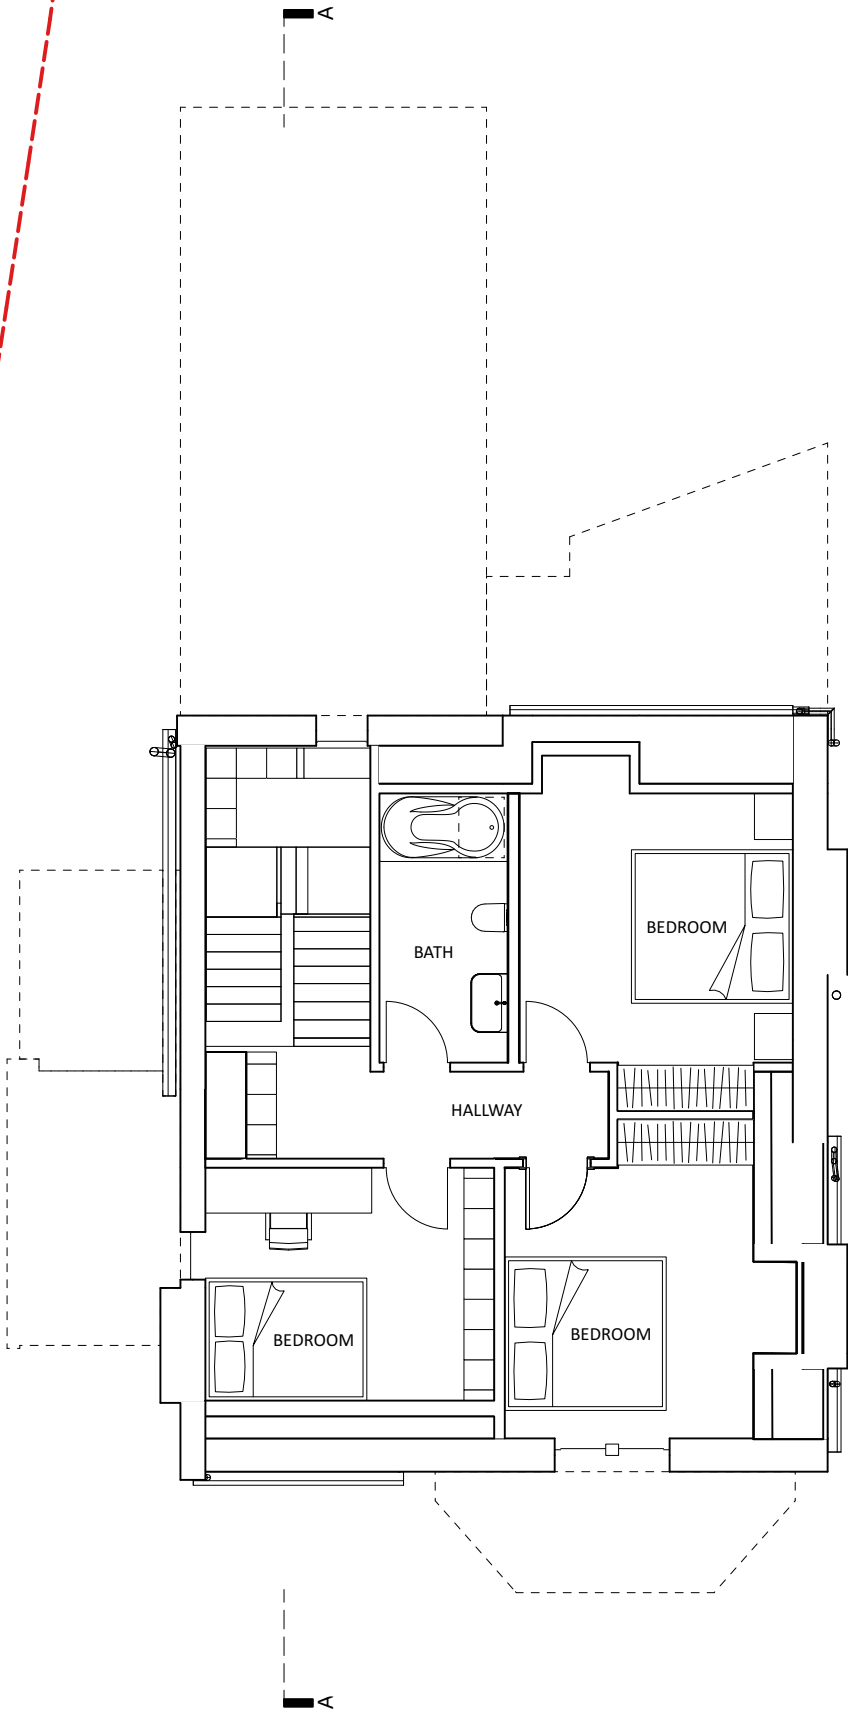

6 CRESCENT ROAD