


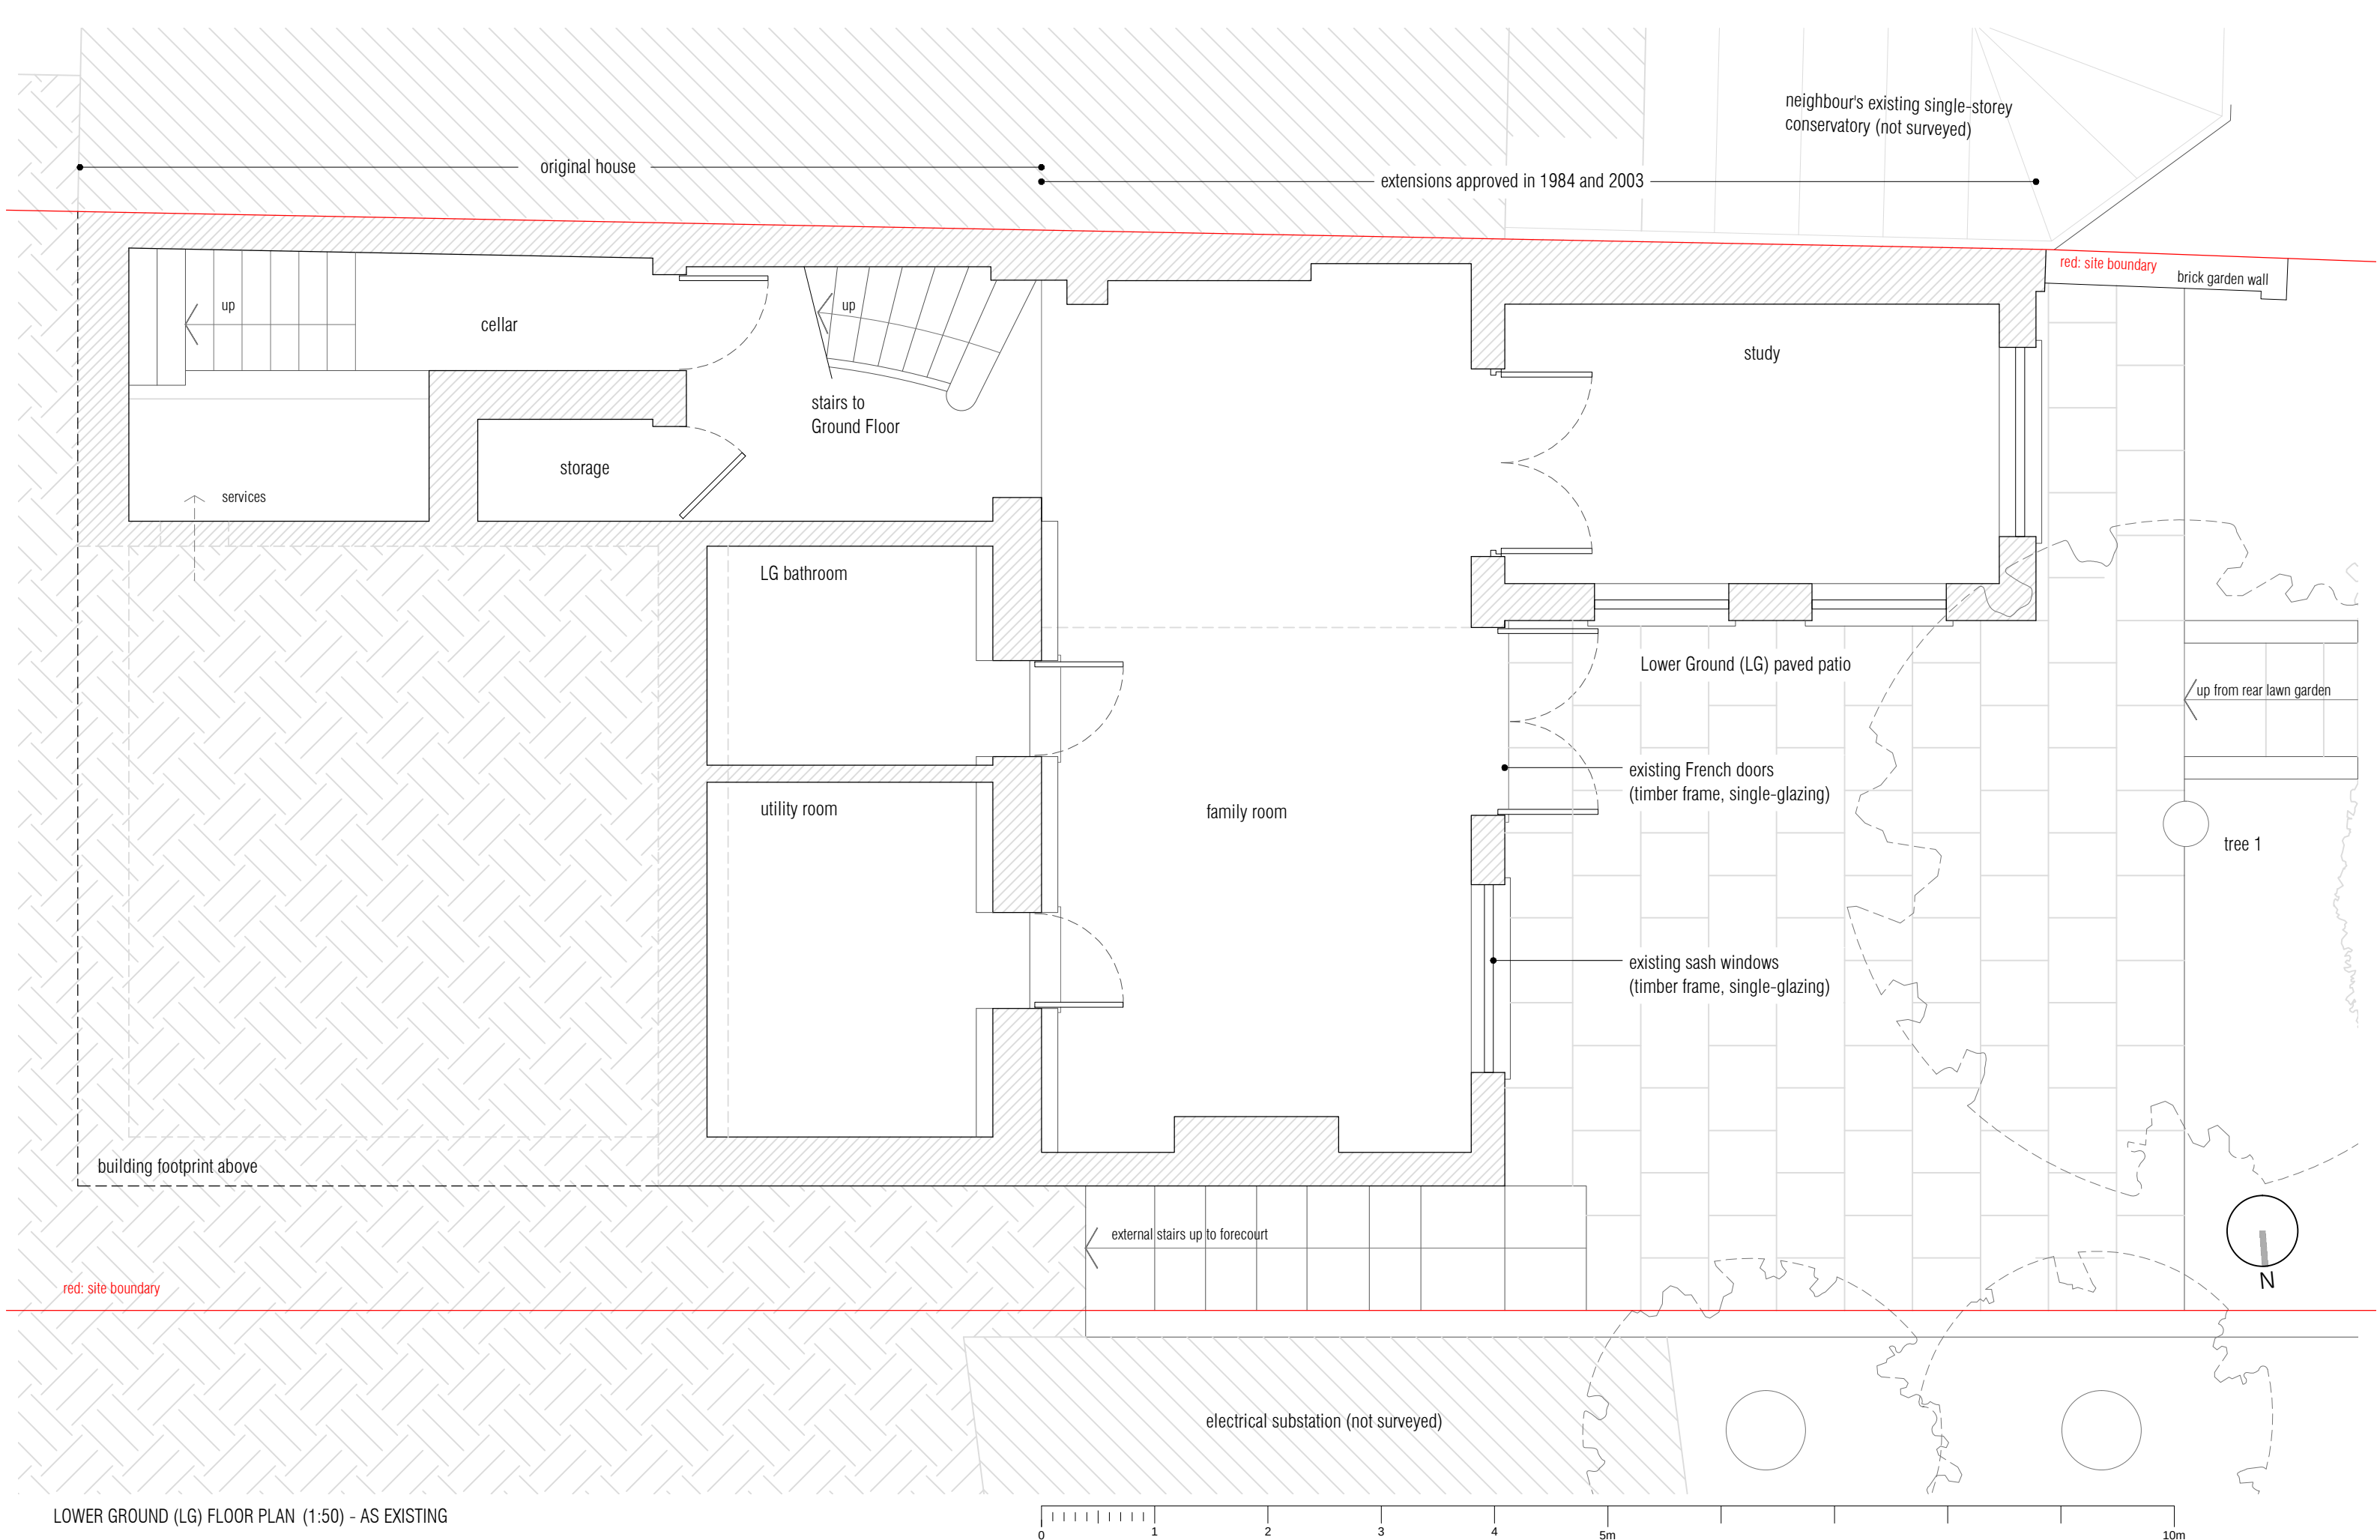

LOWER GROUND (LG) FLOOR PLAN (1:50) - AS EXISTING