

View of church east to west, across parkland



Side entrance to Hall



Alleyway between the Hall and rear of the Church



North facing external elevation of the Hall



Rear entrance to Church



Stairs down to lower ground floor level, rear of Church



View south to north along the western boundary of the site



Southwest corner of the site



Hall, rear of site



Manholes within southwestern corner of the site



Site Inspection

A site walkover survey was undertaken on 6th of December 2022 by a Consultant from Chelmer Global Ltd in accordance with BS50175: 2011. The site was accessed directly from Bounds Green Road, which formed the northern boundary of the site.

The site was found to be occupied by an irregular shaped multi-level Church, identified as being Braemar Avenue, Baptist Church, which is a grade II listed Baptist Church in Braemar Avenue, Wood Green, London, N22 7BY.

The Church was constructed in 1907 (dated on foundation stone) by Geo. and R P Baines and Son, builders H Knight and Son. The Church is a decorative building in free Late Perpendicular style, of striking materials. Rough white flint rubble with proud black pointing; and dressing, of intensely red brick and terracotta. The structure includes a central gabled main bay with projecting gabled porch, one enemy left bay with pyramidal tiled roof. At the front right hand side of the building, a tower was noted, being of four-stages and a panelled, battlemented parapet including windows, with paired bell openings and Mach tracery to windows and parapets. The tower associated with the main church building appeared to be approximately 25m high. The roof was swept on returns, with transept and vestry projections. Hoodmould to door and windows, with good condition period woodwork.

An unused and dilapidated rectangular shaped tin tabernacle, was also noted to the rear of the site.

A landscaped area was located to the front of the Church, which was mainly laid to lawn, but also contained benches, a triangular footpath and several small tress approximately 8-10m in height. Two approximately 8m high trees, thought to be a Fruit and Elder, were also noted close to the northwest corner of the main church building, just inside the western boundary.

The main church building appeared to be constructed over several different levels, within the central section dropping through approximately 0.50m, before rising up again towards the rear of the site. A lower ground floor level/basement/Cellar section was noted beneath the rear of the main building, accessed via a set of stairs against the rear elevation. The subterranean area appeared to be set at a depth of approximately 2.0-2.5m bgl.

A roughly rectangular, dilapidated, tin tabernacle (Hall) was located at the rear of the site, with a small alleyway/pathway providing access between the two main structures on site. The tabernacle was noted to be in poor condition, with one elevation collapsing inwards. This building had a pitch roof and was identified as containing Asbestos material.

A pathway along and just inside the eastern boundary, lead through a small pedestrian gate through to the rear of the site, around and behind the Tabernacle to an area of dense foliage and overgrown bushes and small trees, at the far southern end of the site.

Another pathway, set within soft landscaping was noted just inside and along the western boundary, which lead around to the rear of the site and access to both the basement and access to the Tabernacle.

The lightwell/Access at the rear of the church to the basement level was noted to have pooled water at the base of the steps just outside the doorway at lower level.

Manhole covers and access to the drainage system were evident within the southwestern corner of the site, close to the entrance of the tabernacle.

Braemar Avenue formed the western boundary of the site, which was lined by tree stumps in the footpath and also several telegraph poles identified one of which connected into the church at high level.

The area surrounding the site was found to generally be residential in nature. Beyond the chain linked fence to the east an area of parkland was noted, that contained numerous tall trees of various nature, running along site the eastern boundary of the site.

A large Sycamore tree of particular interest was noted within the southeast corner of the site, which not only disrupted the eastern boundary fence but also appeared to be damaging the foundations associated with the existing dilapidated Tabernacle structure at the rear of the site. The brick foundation of this structure appeared to be significantly damaged.

The rear southern boundary was formed by a wooded 6ft high fence, which separated the church grounds from the residential property immediately south of the site. This house was identified as being No.1 Braemar Avenue, a 2 storey, Victorian, terraced, residential, brick built property. The brick side elevation of this property was clearly visible during the current survey and did not appear to contain any evidence of structural damage/distortion.

The main church building appeared to be in relatively good condition, however damage to the external walls was not easily assessed due to the cladding type used on the external surface. However no significant areas of damage/cracks were apparent at the time of the survey.

The drainage system from roof to ground associated with the church building appeared to be in good condition and serviceable.

The generally topography of the area in which the site fell appeared to slope downwards slightly from west to east.

Domestic refuse bins were located at the rear of the site in between the Tabernacle and Church.

Far to the northwest of the site Bounds Green Underground Station was located.

Access inside the church of hall to the rear was not possible at the time of the current survey.

Geology 1:10,000 Maps Legends

Artificial Ground and Landslip

Map Colour	Lex Code	Rock Name	Rock Type	Min and Max Age
	WGR	Worked Ground (Undivided)	Unknown/Unclassified Entry	Holocene - Holocene
	WMGR	Infilled Ground	Unknown/Unclassified Entry	Holocene - Holocene
	MGR	Made Ground (Undivided)	Unknown/Unclassified Entry	Holocene - Holocene

Superficial Geology

Map Colour	Lex Code	Rock Name	Rock Type	Min and Max Age
	KPGR	Kempton Park Gravel Formation	Sand and Gravel	Devensian - Ipswichian
	BHT	Boyn Hill Gravel Member	Sand and Gravel	Wolstonian - Wolstonian
	DHGR	Dollis Hill Gravel Member	Sand and Gravel	Anglian - Cromerian
	RTDU	River Terrace Deposits (Undifferentiated)	Sand and Gravel	Quaternary - Ryazanian

Bedrock and Faults

Map Colour	Lex Code	Rock Name	Rock Type	Min and Max Age
	LC	London Clay Formation	Clay	Eocene - Eocene

Geology 1:10,000 Maps

This report contains geological map extracts taken from the BGS Digital Geological map of Great Britain at 1:10,000 scale and is designed for users carrying out preliminary site assessments who require geological maps for the area around a site. This mapping may be more up to date than previously published paper maps.


The various geological layers - artificial and landslip deposits, superficial geology and solid (bedrock) geology are displayed in separate maps, but superimposed on the final 'Combined Surface Geology' map. All map legends feature on this page.

Please Note: Not all of the layers have complete nationwide coverage, so availability of data for relevant map sheets is indicated below.

Geology 1:10,000 Maps Coverage

Map ID:	3	Map ID:	1
Map Name:	TQ38NW	Map Name:	TQ39SW
Map Date:	1999	Map Date:	1999
Bedrock Geology:	Available	Bedrock Geology:	Available
Superficial Geology:	Available	Superficial Geology:	Available
Artificial Geology:	Available	Artificial Geology:	Available
Faults:	Not Available	Faults:	Not Available
Landslip:	Not Available	Landslip:	Not Available
Rock Segments:	Not Available	Rock Segments:	Not Available
Map ID:	4	Map ID:	2
Map Name:	TQ28NE	Map Name:	TQ29SE
Map Date:	1999	Map Date:	1999
Bedrock Geology:	Available	Bedrock Geology:	Available
Superficial Geology:	Available	Superficial Geology:	Available
Artificial Geology:	Available	Artificial Geology:	Available
Faults:	Not Available	Faults:	Not Available
Landslip:	Not Available	Landslip:	Not Available
Rock Segments:	Not Available	Rock Segments:	Not Available

Geology 1:10,000 Maps - Slice A

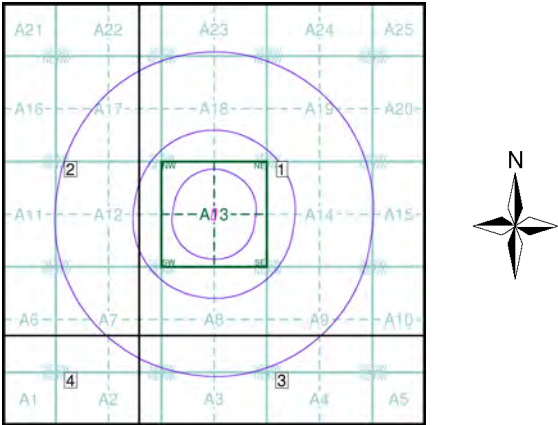


Order Details

Order Number:	303877391_1_1
Customer Ref:	517419.0000.0000
National Grid Reference:	530480, 190780
Slice:	A
Site Area (Ha):	0.2
Search Buffer (m):	1000

Site Details

Braemar Avenue Baptist Church, Braemar Avenue, LONDON, N22 7BY

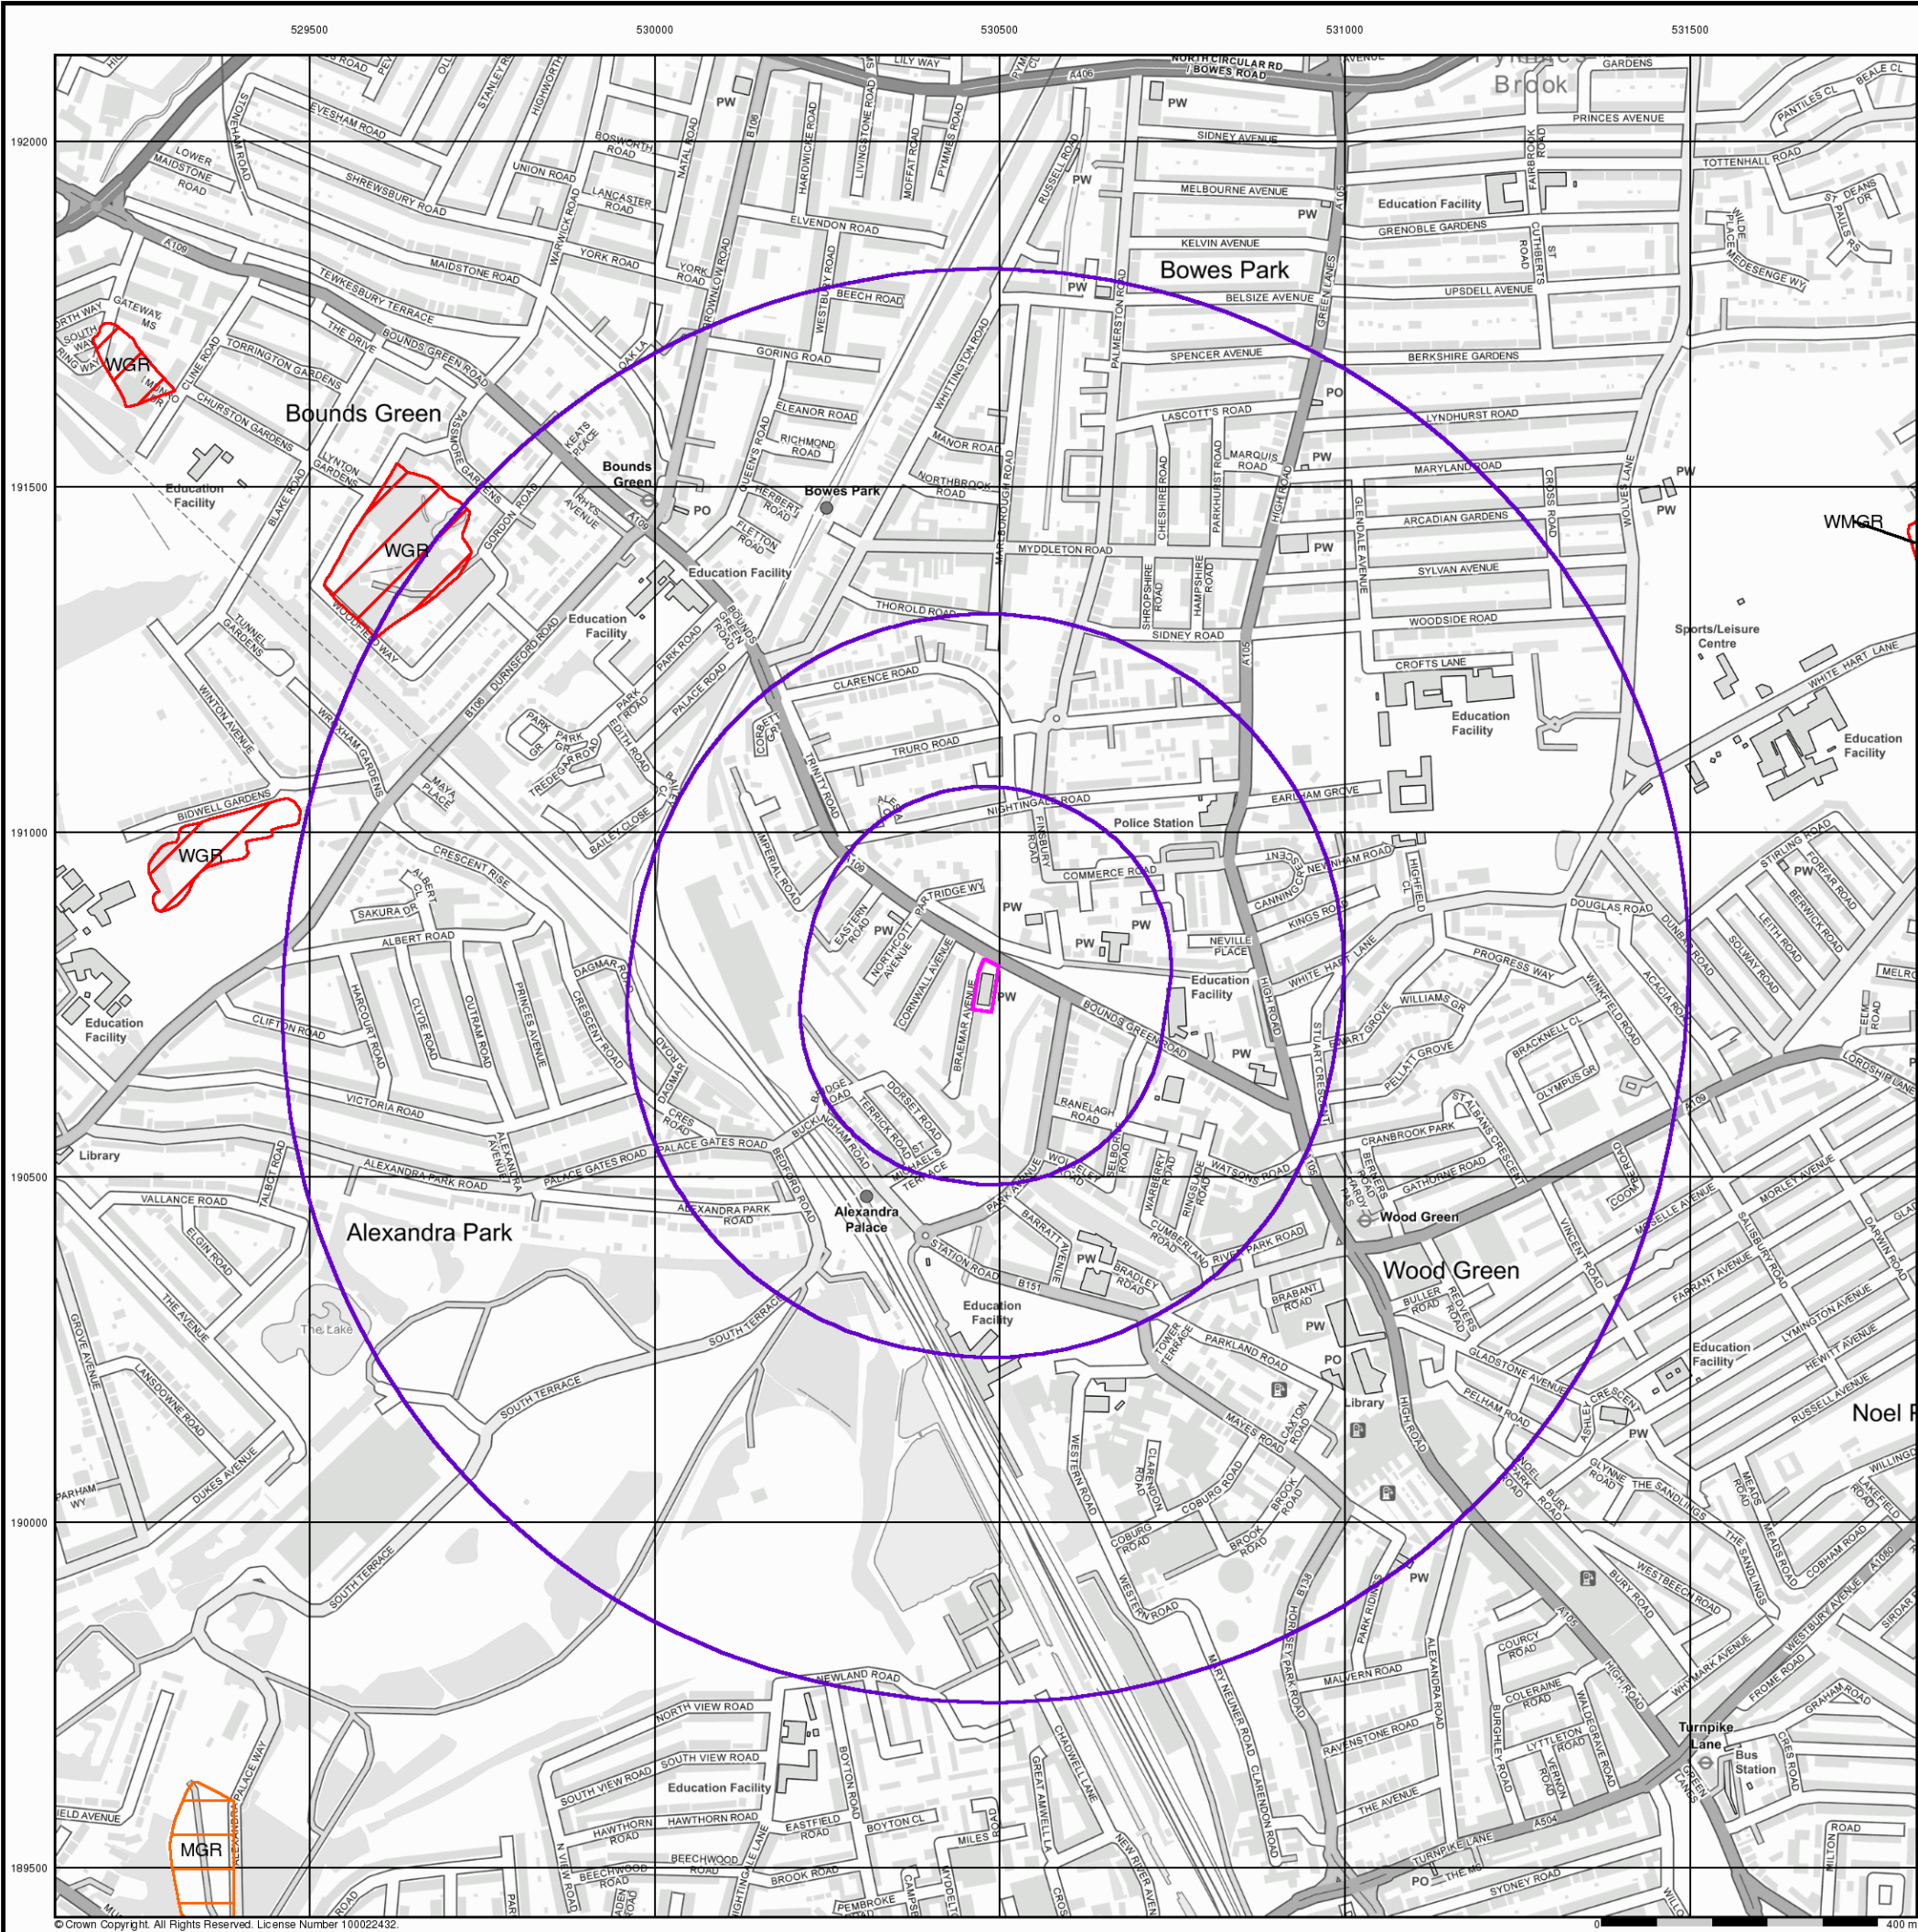

Artificial Ground and Landslip


Artificial ground is a term used by BGS for those areas where the ground surface has been significantly modified by human activity. Information about previously developed ground is especially important, as it is often associated with potentially contaminated material, unpredictable engineering conditions and unstable ground.

Artificial ground includes:

- Made ground - man-made deposits such as embankments and spoil heaps on the natural ground surface.
- Worked ground - areas where the ground has been cut away such as quarries and road cuttings.
- Infilled ground - areas where the ground has been cut away then wholly or partially backfilled.
- Landscaped ground - areas where the surface has been reshaped.
- Disturbed ground - areas of ill-defined shallow or near surface mineral workings where it is impracticable to map made and worked ground separately.

Mass movement (landslip) deposits on BGS geological maps are primarily superficial deposits that have moved down slope under gravity to form landslips. These affect bedrock, other superficial deposits and artificial ground. The dataset also includes founded strata, where the ground has collapsed due to subsidence.

Artificial Ground and Landslip Map - Slice A

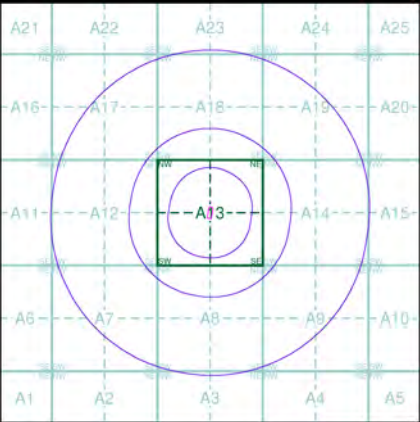

Order Details


Order Number: 303877391_1_1
Customer Ref: 517419.0000.0000
National Grid Reference: 530480, 190780
Slice: A
Site Area (Ha): 0.2
Search Buffer (m): 1000

Site Details

Braemar Avenue Baptist Church, Braemar Avenue, LONDON, N22 7BY

Landmark
INFORMATION GROUP

Tel: 0844 844 9952
Fax: 0844 844 9951
Web: www.envirocheck.co.uk

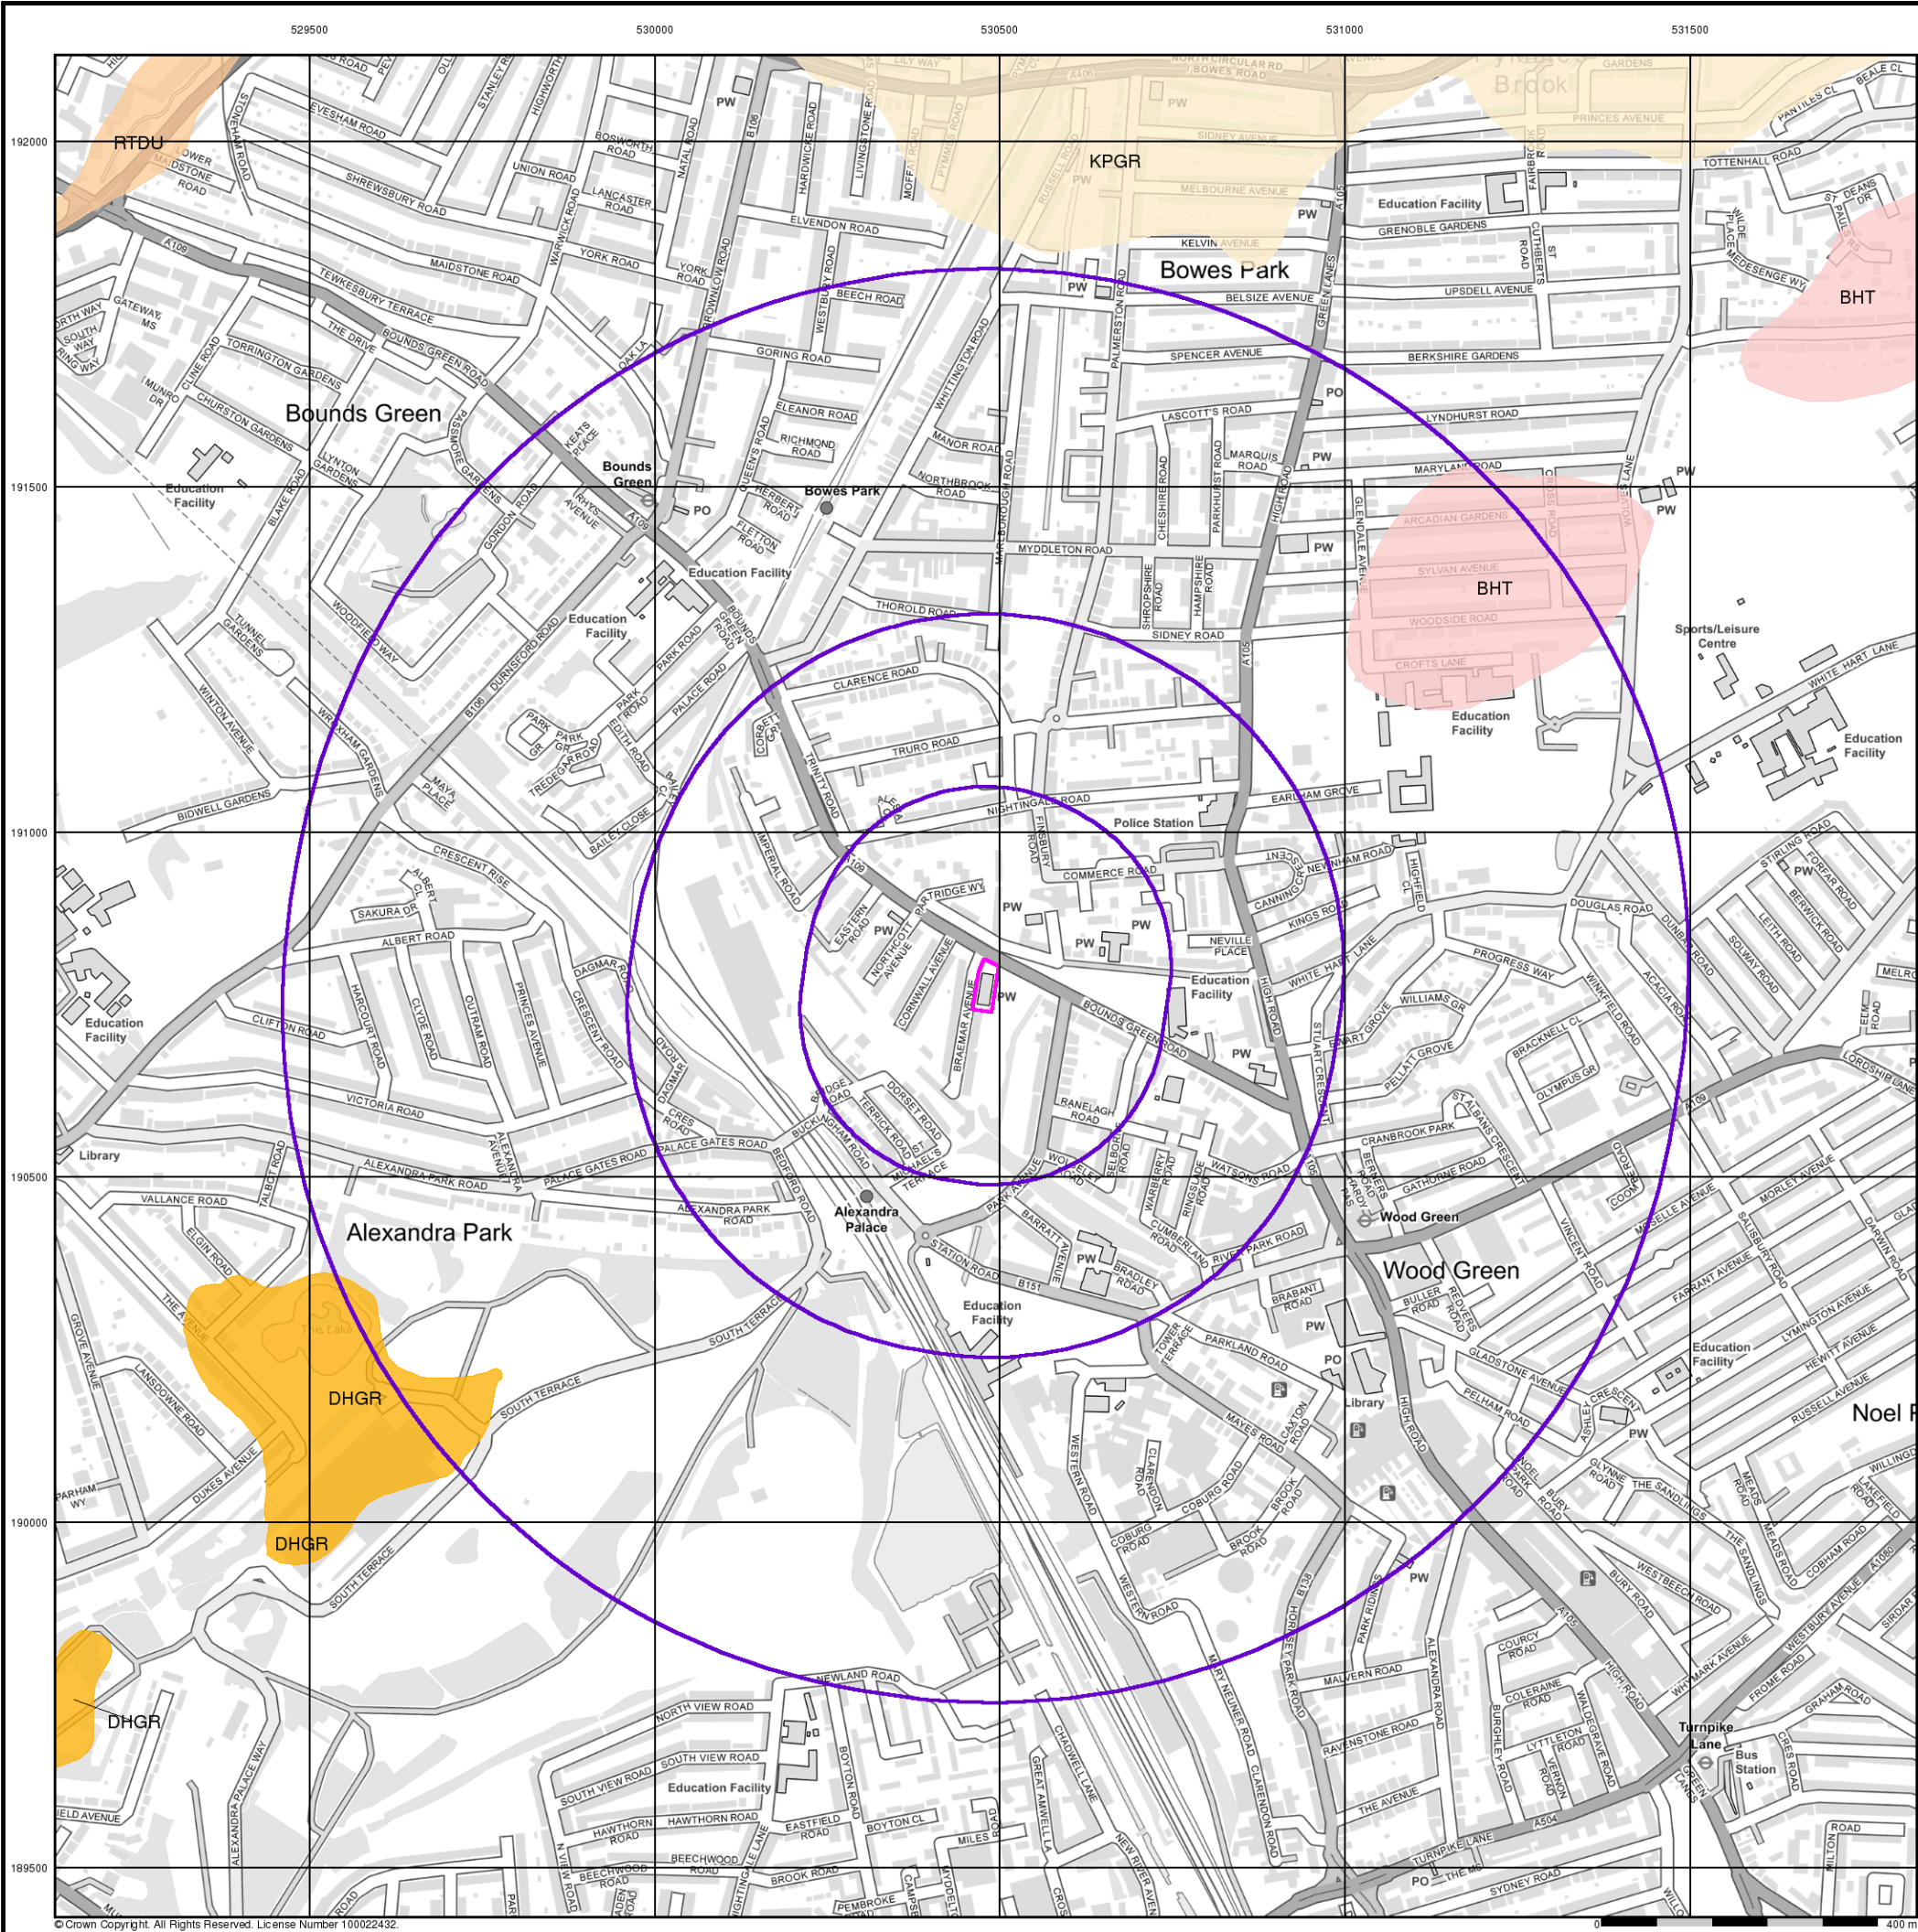


Superficial Geology

BGS 1:10,000 Superficial Deposits are the youngest geological deposits formed during the most recent period of geological time, which extends back about 1.8 million years from the present.

They rest on older deposits or rocks referred to as Bedrock. This dataset contains Superficial deposits that are of natural origin and 'in place'. Other superficial strata may be held in the Mass Movement dataset where they have been moved, or in the Artificial Ground dataset where they are of man-made origin.

Most of these Superficial deposits are unconsolidated sediments such as gravel, sand, silt and clay, and onshore they form relatively thin, often discontinuous patches or larger spreads.

Superficial Geology Map - Slice A

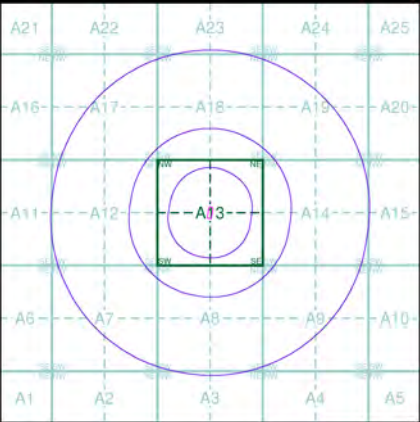

Order Details


Order Number: 303877391_1_1
Customer Ref: 517419.0000.0000
National Grid Reference: 530480, 190780
Slice: A
Site Area (Ha): 0.2
Search Buffer (m): 1000

Site Details

Braemar Avenue Baptist Church, Braemar Avenue, LONDON, N22 7BY



Tel: 0844 844 9952
Fax: 0844 844 9951
Web: www.envirocheck.co.uk

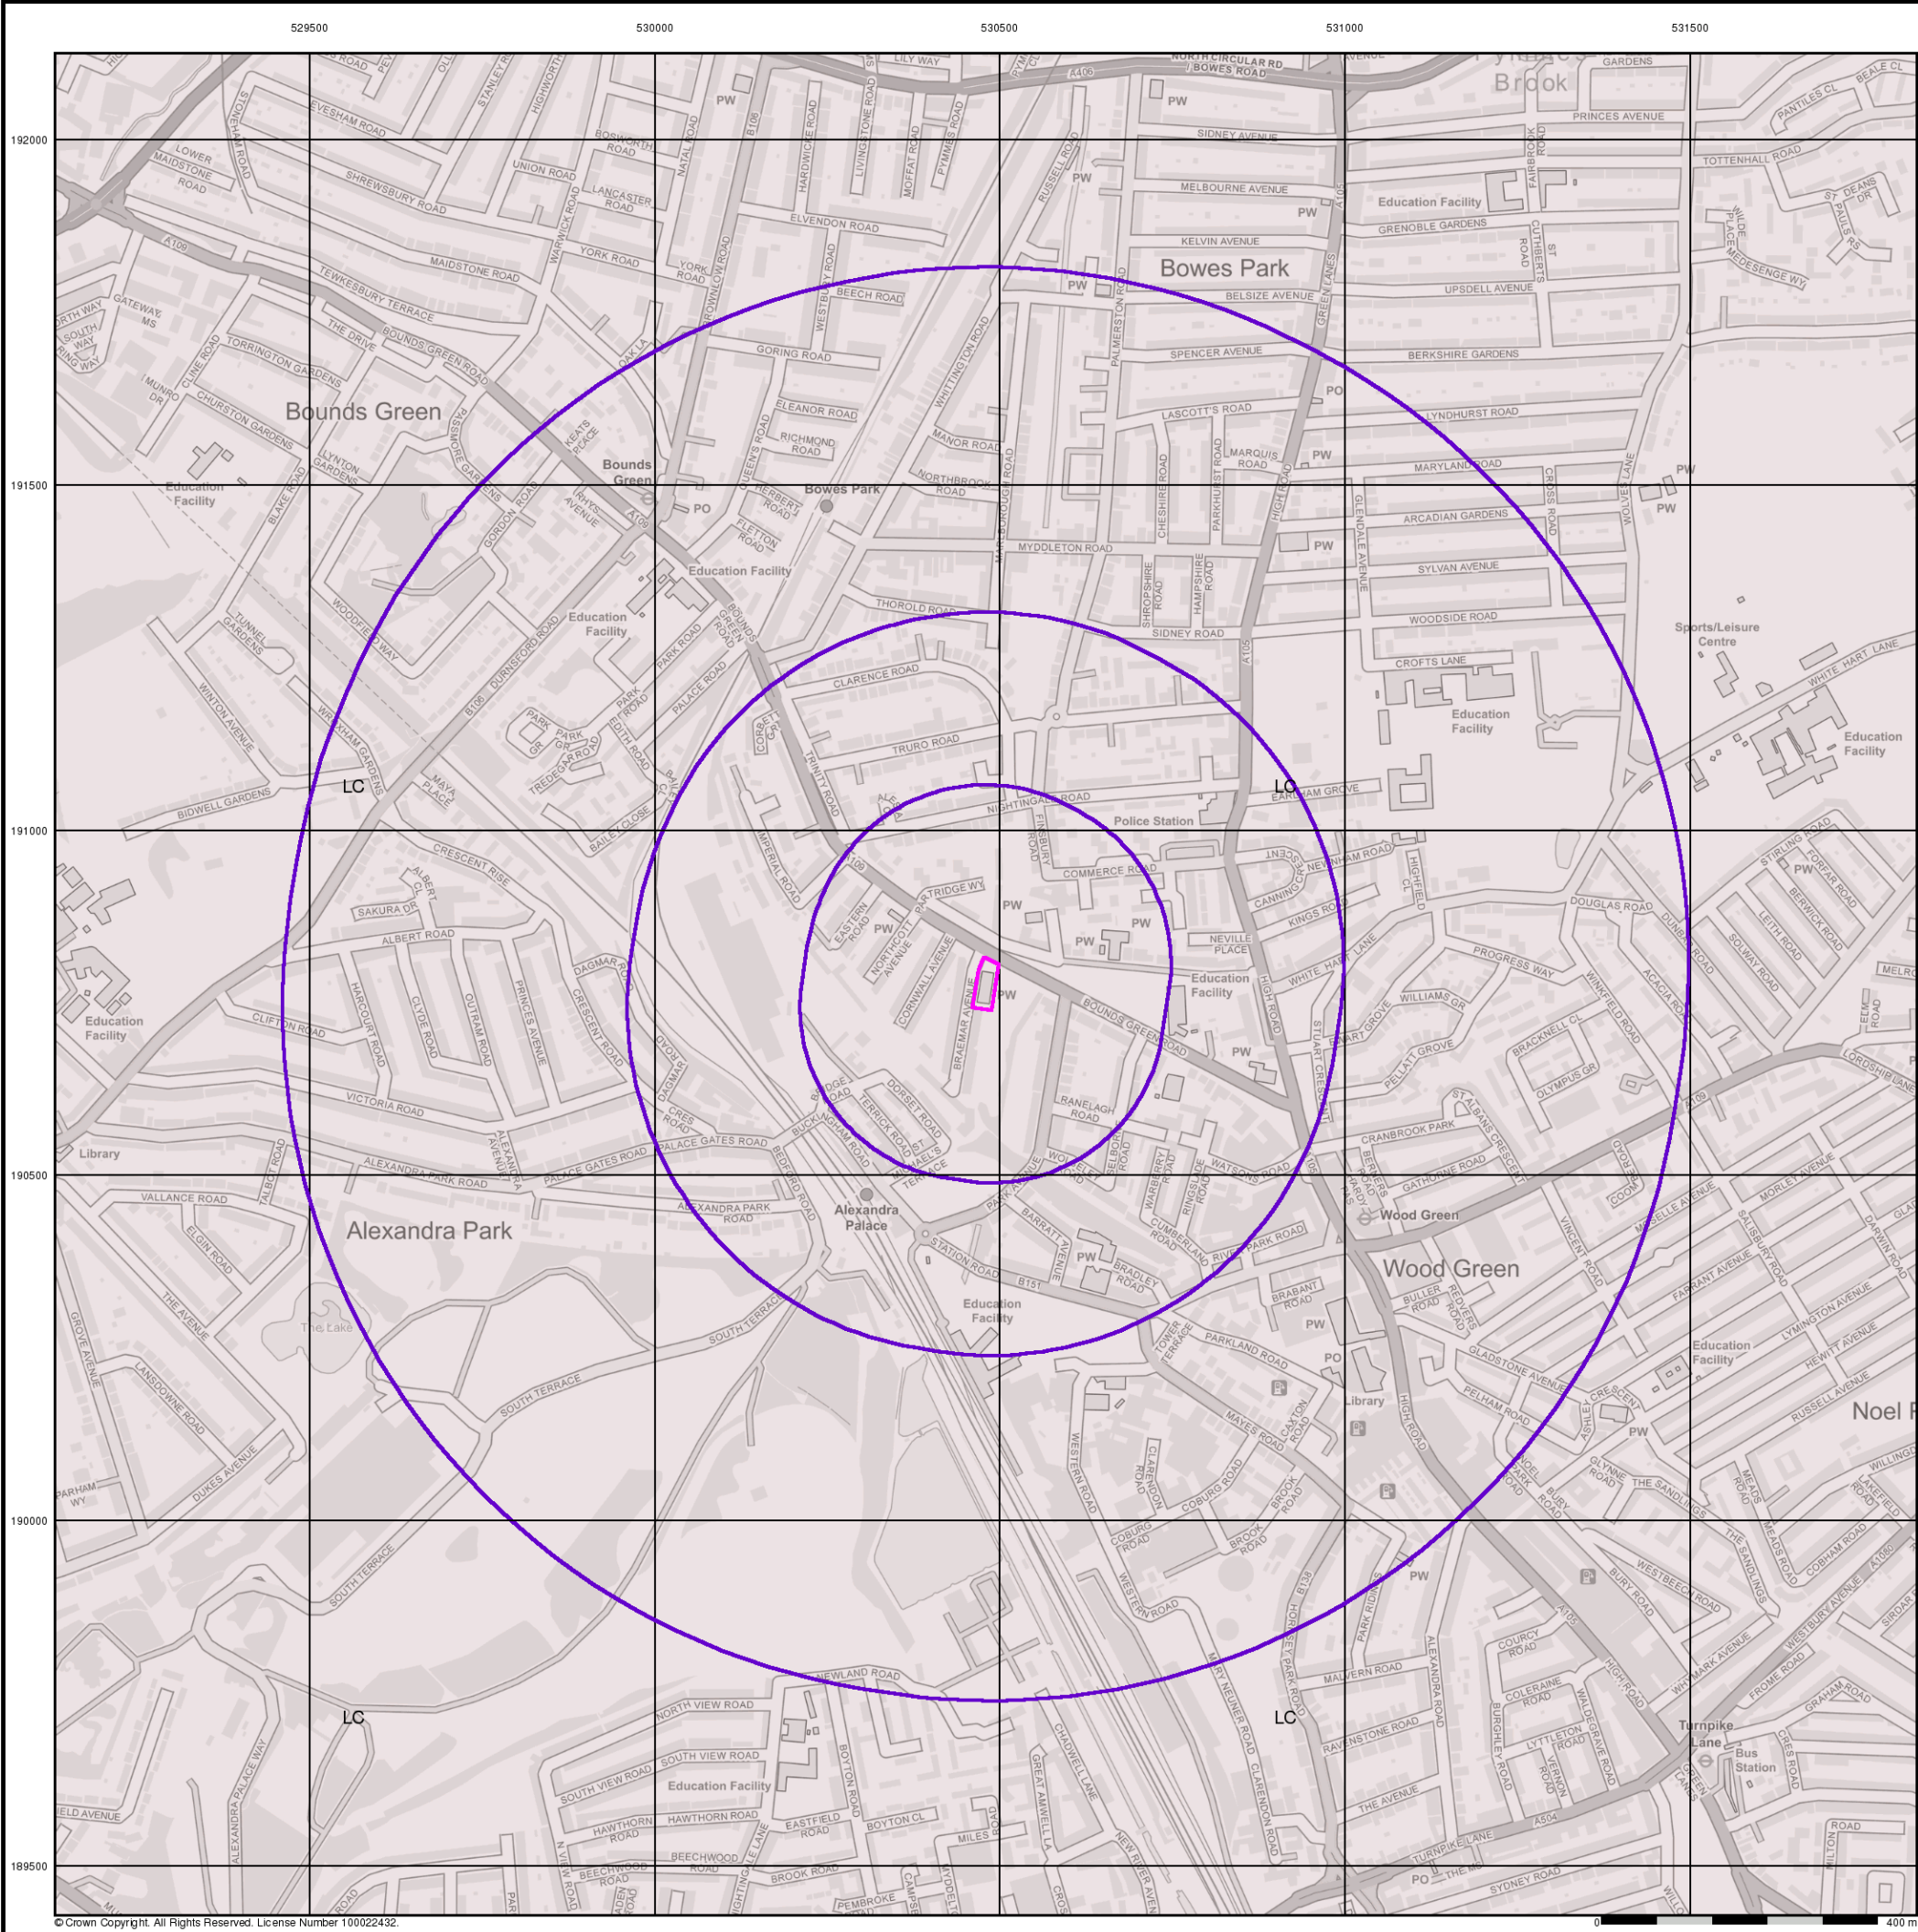

Bedrock and Faults


Bedrock geology is a term used for the main mass of rocks forming the Earth and are present everywhere, whether exposed at the surface in outcrops or concealed beneath superficial deposits or water.

The bedrock has formed over vast lengths of geological time ranging from ancient and highly altered rocks of the Proterozoic, some 2500 million years ago, or older, up to the relatively young Pliocene, 1.8 million years ago.

The bedrock geology includes many lithologies, often classified into three types based on origin: igneous, metamorphic and sedimentary.

The BGS Faults and Rock Segments dataset includes geological faults and thin beds mapped as lines such as coal seams and mineral veins. These are not restricted by age and could relate to features of any of the 1:10,000 geology datasets.

Bedrock and Faults Map - Slice A

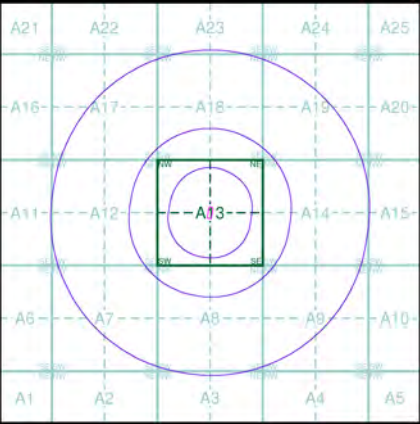

Order Details


Order Number: 303877391_1_1
Customer Ref: 517419.0000.0000
National Grid Reference: 530480, 190780
Slice: A
Site Area (Ha): 0.2
Search Buffer (m): 1000

Site Details

Braemar Avenue Baptist Church, Braemar Avenue, LONDON, N22 7BY



Tel: 0844 844 9952
Fax: 0844 844 9951
Web: www.envirocheck.co.uk

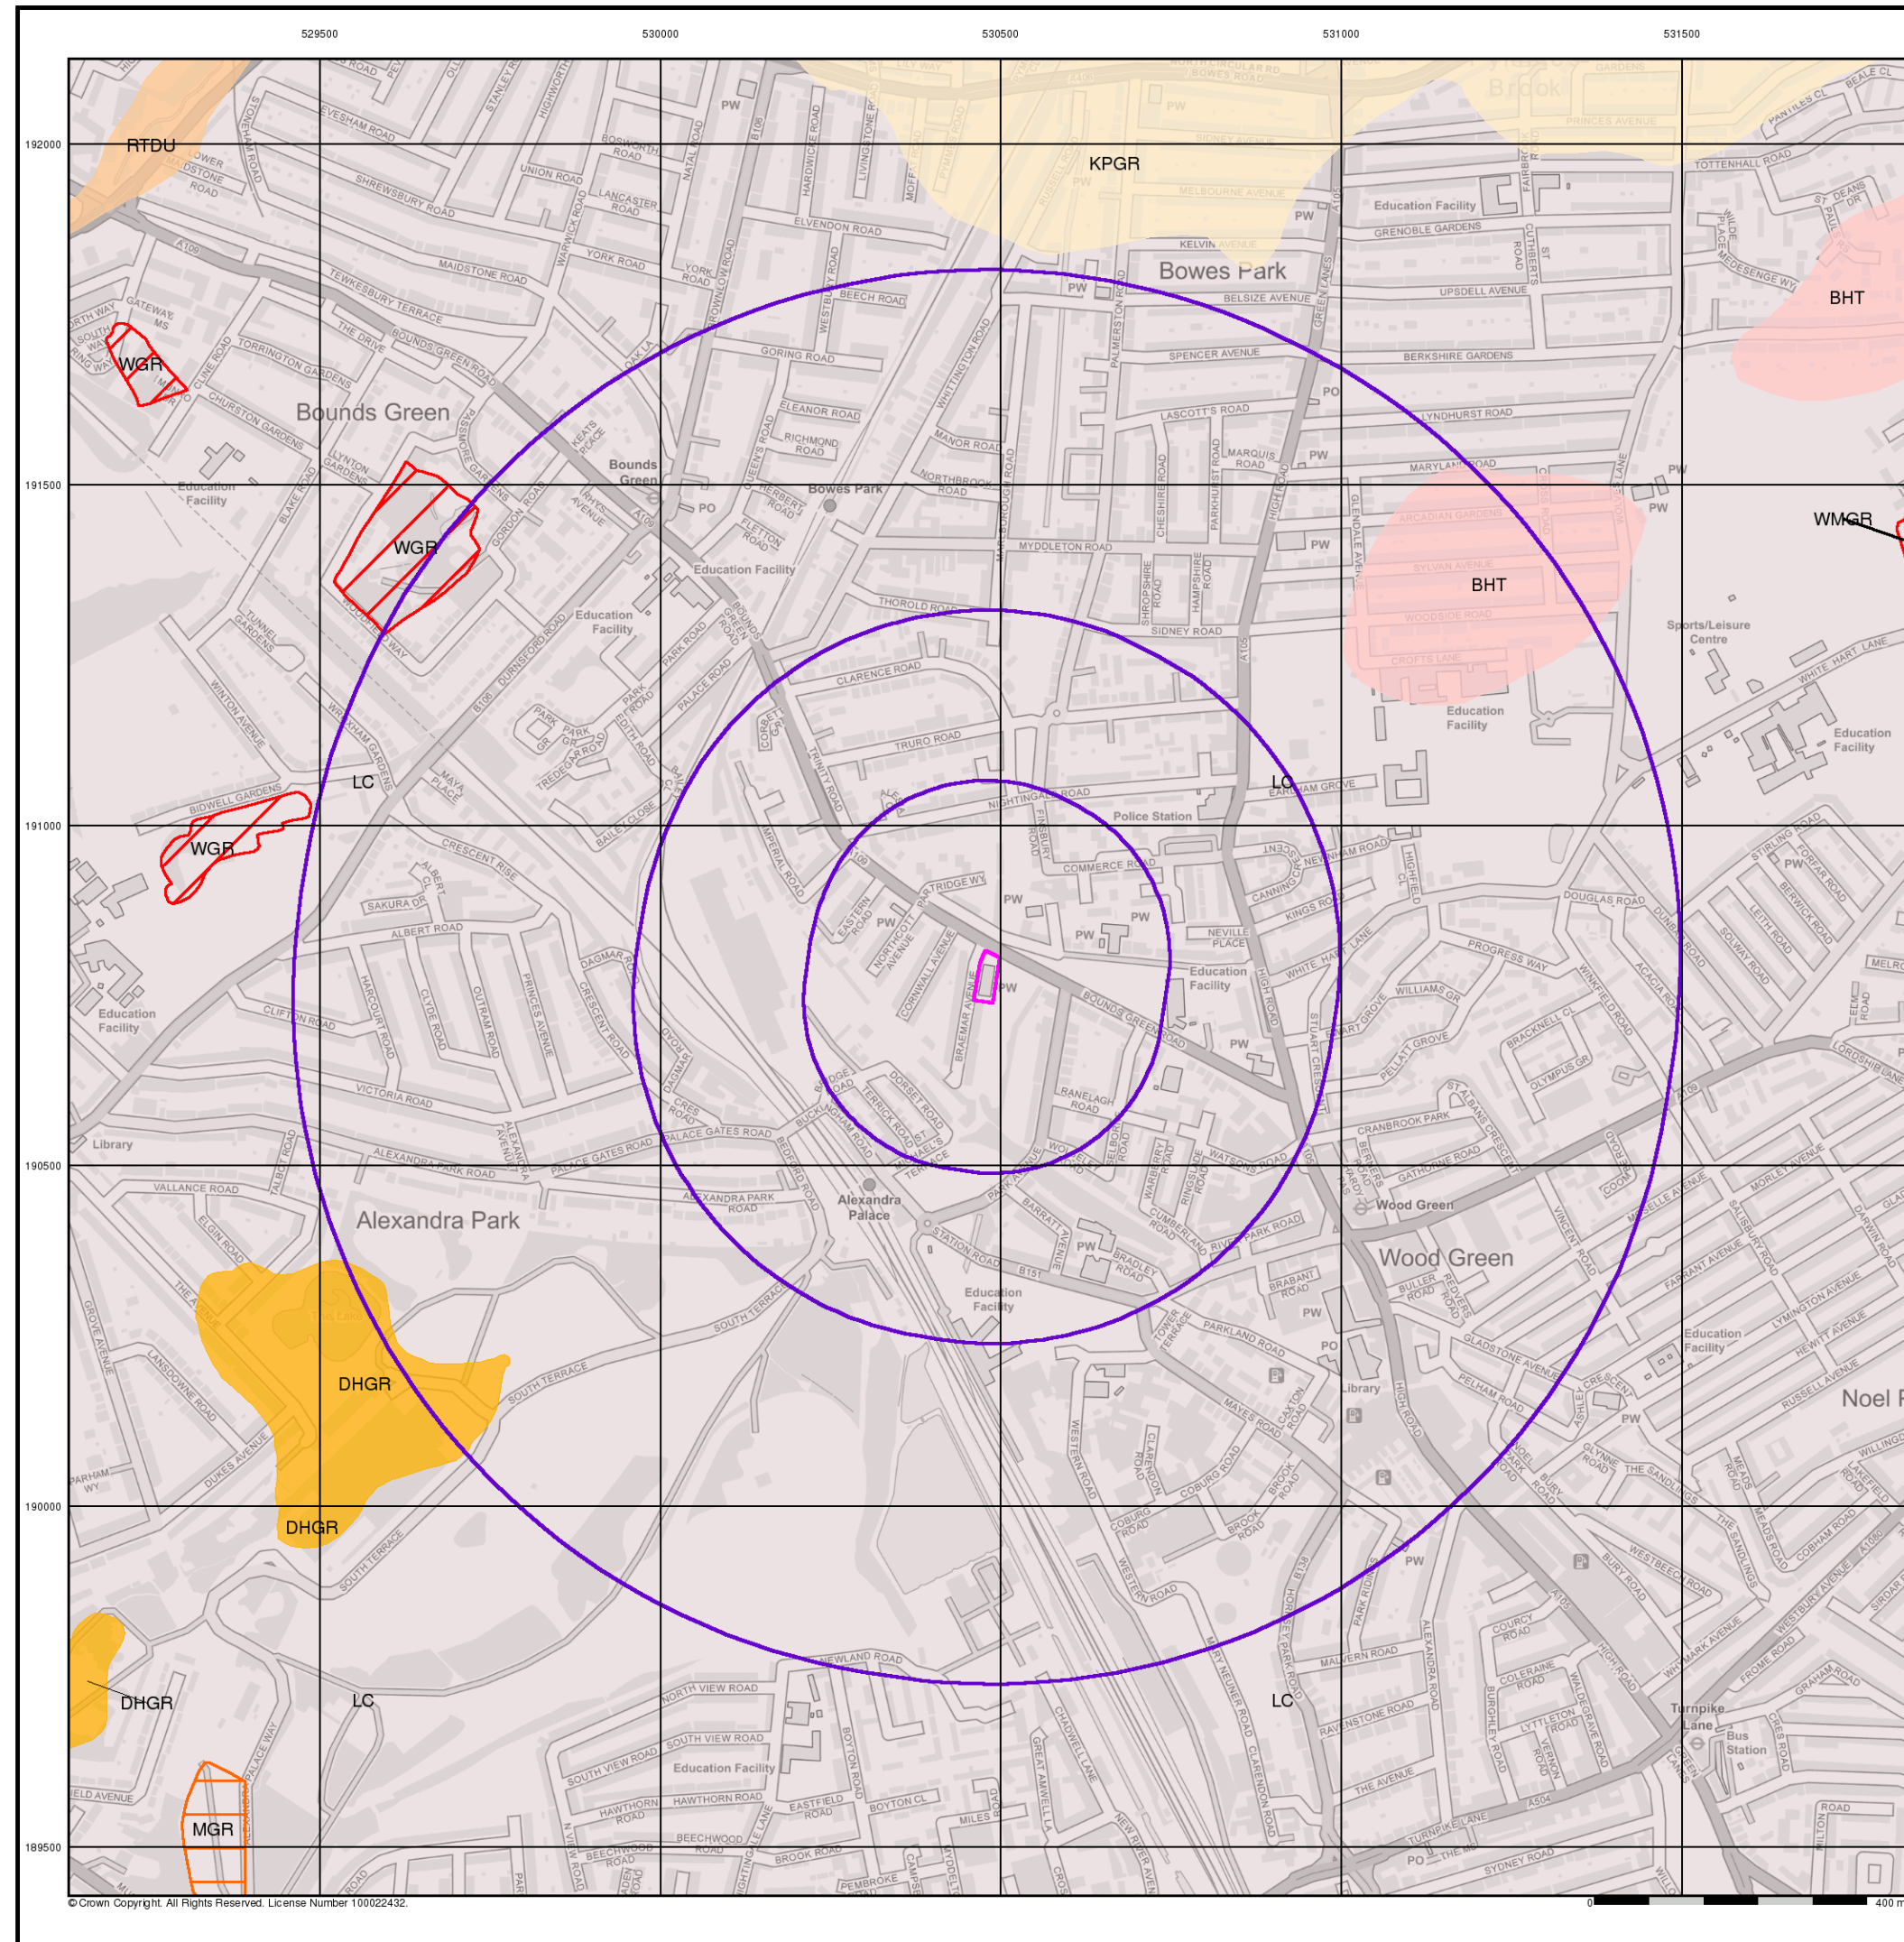

Combined Surface Geology

The Combined Surface Geology map combines all the previous maps into one combined geological overview of your site.

Please consult the legends to the previous maps to interpret the Combined "Surface Geology" map.


Additional Information

More information on 1:10,000 Geological mapping and explanations of rock classifications can be found on the BGS website. Using the LEX Codes in this report, further descriptions of rock types can be obtained by interrogating the 'BGS Lexicon of Named Rock Units'. This database can be accessed by following the 'Information and Data' link on the BGS website.

Contact

British Geological Survey
Kingsley Dunham Centre
Keyworth
Nottingham
NG12 5GG
Telephone: 0115 936 3143
Fax: 0115 936 3276
email: enquiries@bgs.ac.uk
website: www.bgs.ac.uk

Combined Geology Map - Slice A

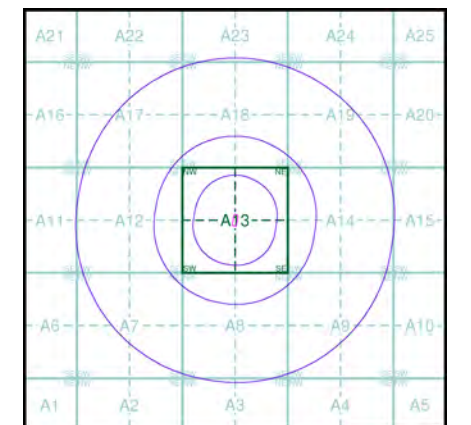

Order Details


Order Number: 303877391_1_1
Customer Ref: 517419.0000.0000
National Grid Reference: 530480, 190780
Slice: A
Site Area (Ha): 0.2
Search Buffer (m): 1000

Site Details

Braemar Avenue Baptist Church, Braemar Avenue, LONDON, N22 7BY

Landmark
INFORMATION GROUP

Tel: 0844 844 9952
Fax: 0844 844 9951
Web: www.envirocheck.co.uk

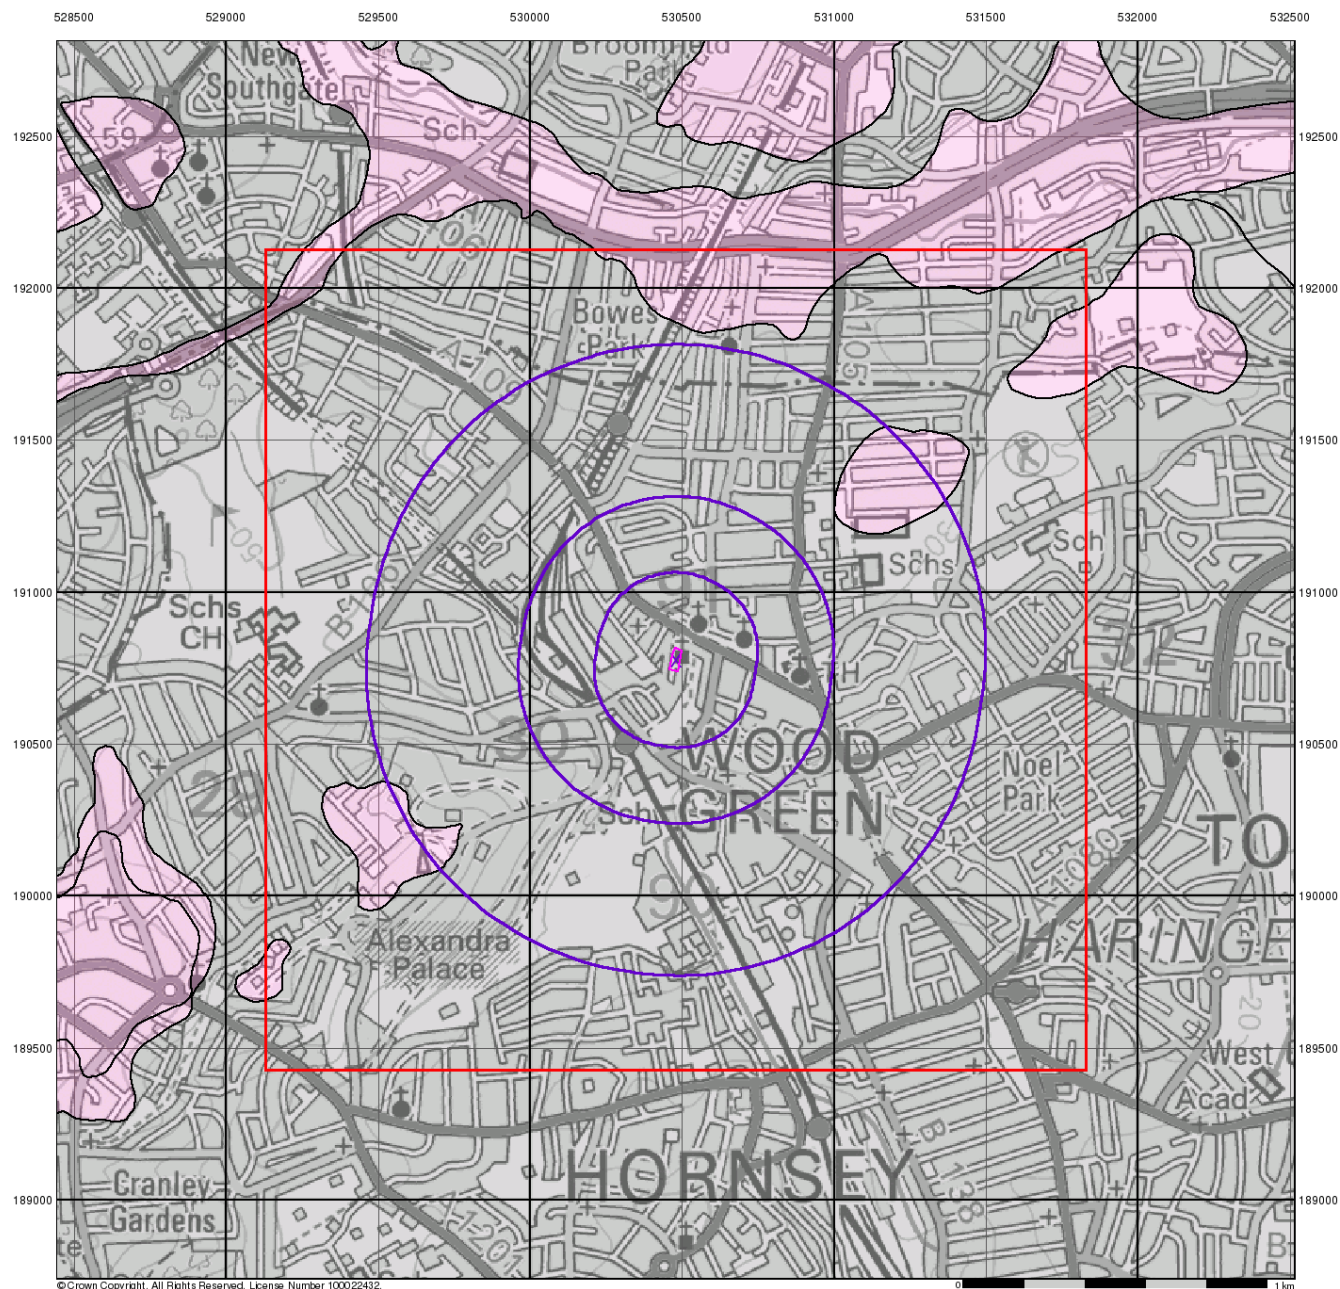

Groundwater Vulnerability

General

- Specified Site
- Specified Buffer(s)
- Bearing Reference Point
- Slice
- Map ID

Agency and Hydrological

Bedrock Aquifers


- High Vulnerability, Principal Aquifer
- High Vulnerability, Secondary Aquifer
- Medium Vulnerability, Principal Aquifer
- Medium Vulnerability, Secondary Aquifer
- Low Vulnerability, Principal Aquifer
- Low Vulnerability, Secondary Aquifer

Superficial Aquifers

- High Vulnerability, Principal Aquifer
- High Vulnerability, Secondary Aquifer
- Medium Vulnerability, Principal Aquifer
- Medium Vulnerability, Secondary Aquifer
- Low Vulnerability, Principal Aquifer
- Low Vulnerability, Secondary Aquifer

- Unproductive Aquifer
- Soluble Rock

Site Sensitivity Context Map - Slice A

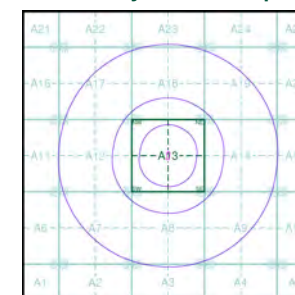

Order Details

Order Number: 303877391_1_1
 Customer Ref: 517419.0000.0000
 National Grid Reference: 530480, 190780
 Slice: A
 Site Area (Ha): 0.2
 Search Buffer (m): 1000

Site Details

Braemar Avenue Baptist Church, Braemar Avenue, LONDON, N22 7BY

Landmark
 INFORMATION GROUP

Tel: 0844 844 9952
 Fax: 0844 844 9951
 Web: www.ernirocheck.co.uk



© Crown Copyright. All Rights Reserved. License Number 100022432

Bedrock Aquifer Designation

General


- ✕ Specified Site ○ Specified Buffer(s) ✕ Bearing Reference Point
- Slice 8 Map ID

Agency and Hydrological

Geological Classes

- Principal Aquifer
- Secondary A Aquifer
- Secondary B Aquifer
- Secondary Undifferentiated
- Unproductive Strata
- Unknown
- Unknown (Lakes and Landslip)

Site Sensitivity Context Map - Slice A

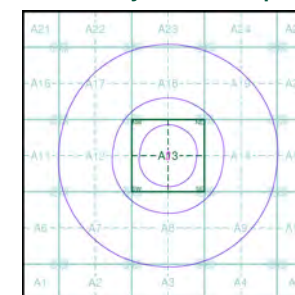

Order Details


Order Number: 303877391_1_1
 Customer Ref: 517419.0000.0000
 National Grid Reference: 530480, 190780
 Slice: A
 Site Area (Ha): 0.2
 Search Buffer (m): 1000

Site Details

Braemar Avenue Baptist Church, Braemar Avenue, LONDON, N22 7BY

Landmark
 INFORMATION GROUP

Tel: 0844 844 9952
 Fax: 0844 844 9951
 Web: www.ernirocheck.co.uk

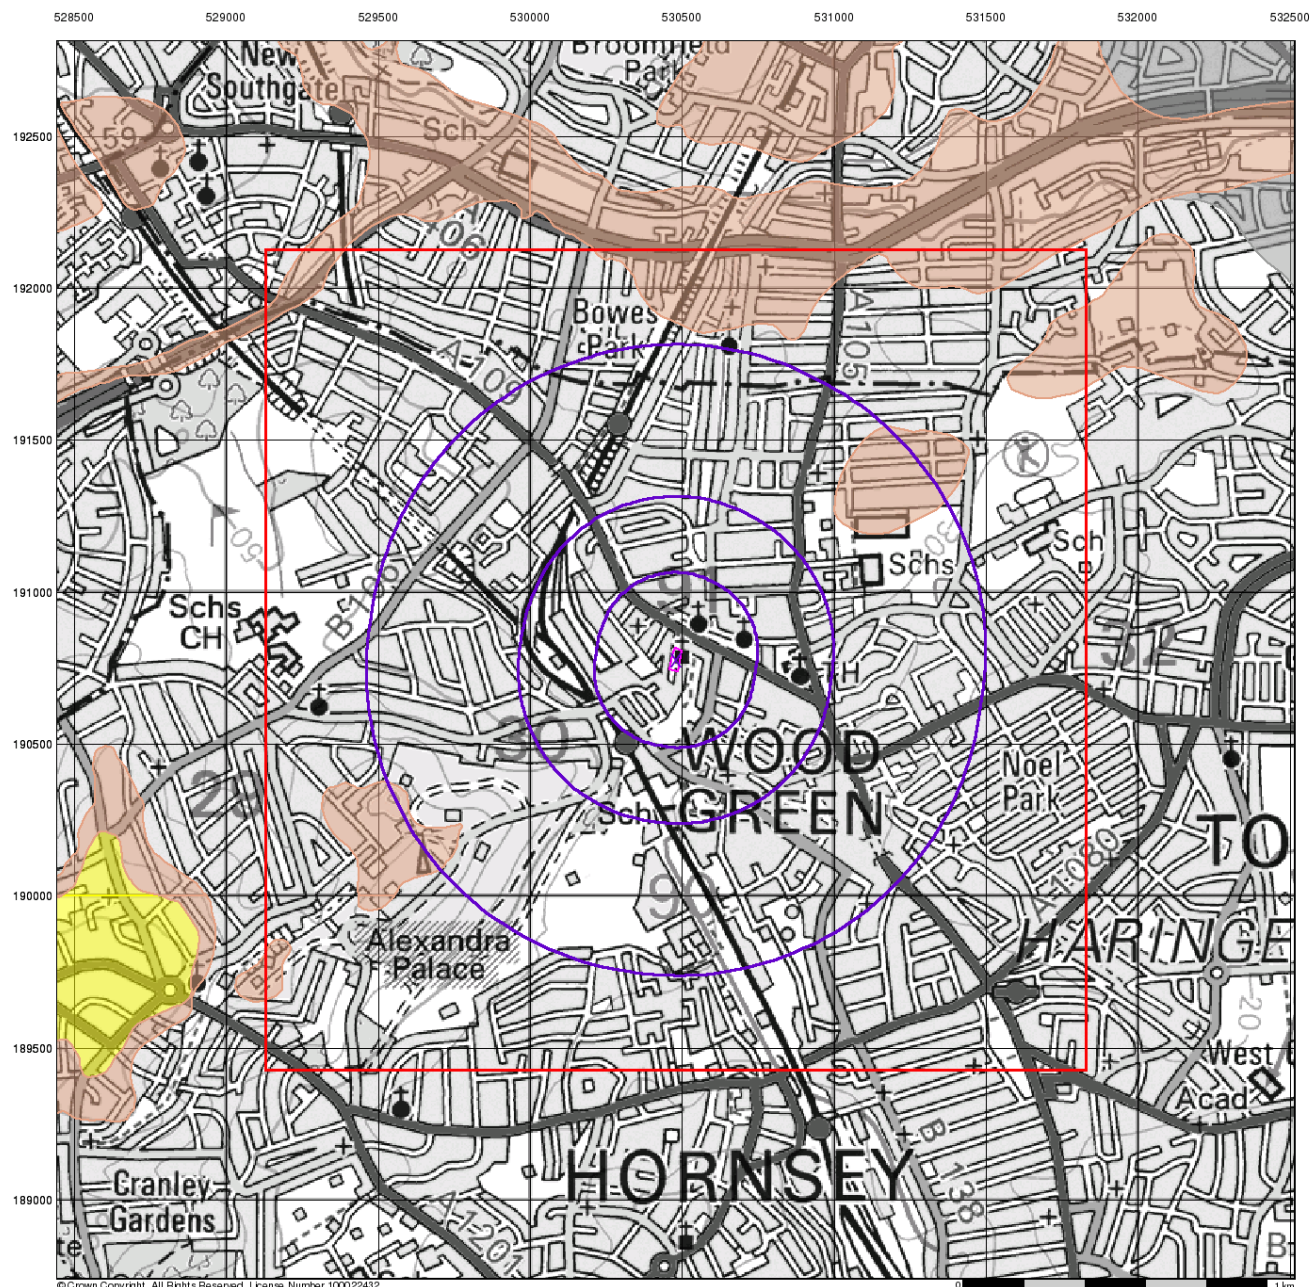

© Crown Copyright. All Rights Reserved. License Number 100022432

Superficial Aquifer Designation

General


- ◇ Specified Site
- Specified Buffer(s)
- X Bearing Reference Point
- Slice
- B Map ID

Agency and Hydrological

Geological Classes

- Principal Aquifer
- Secondary A Aquifer
- Secondary B Aquifer
- Secondary Undifferentiated
- Unproductive Strata
- Unknown
- Unknown (Lakes and Landslip)

Site Sensitivity Context Map - Slice A

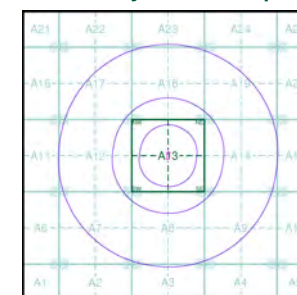

Order Details


Order Number: 303877391_1_1
 Customer Ref: 517419.0000.0000
 National Grid Reference: 530480, 190780
 Slice: A
 Site Area (Ha): 0.2
 Search Buffer (m): 1000

Site Details

Braemar Avenue Baptist Church, Braemar Avenue, LONDON, N22 7BY

Landmark
 INFORMATION GROUP

Tel: 0844 844 9952
 Fax: 0844 844 9951
 Web: www.envirocheck.co.uk

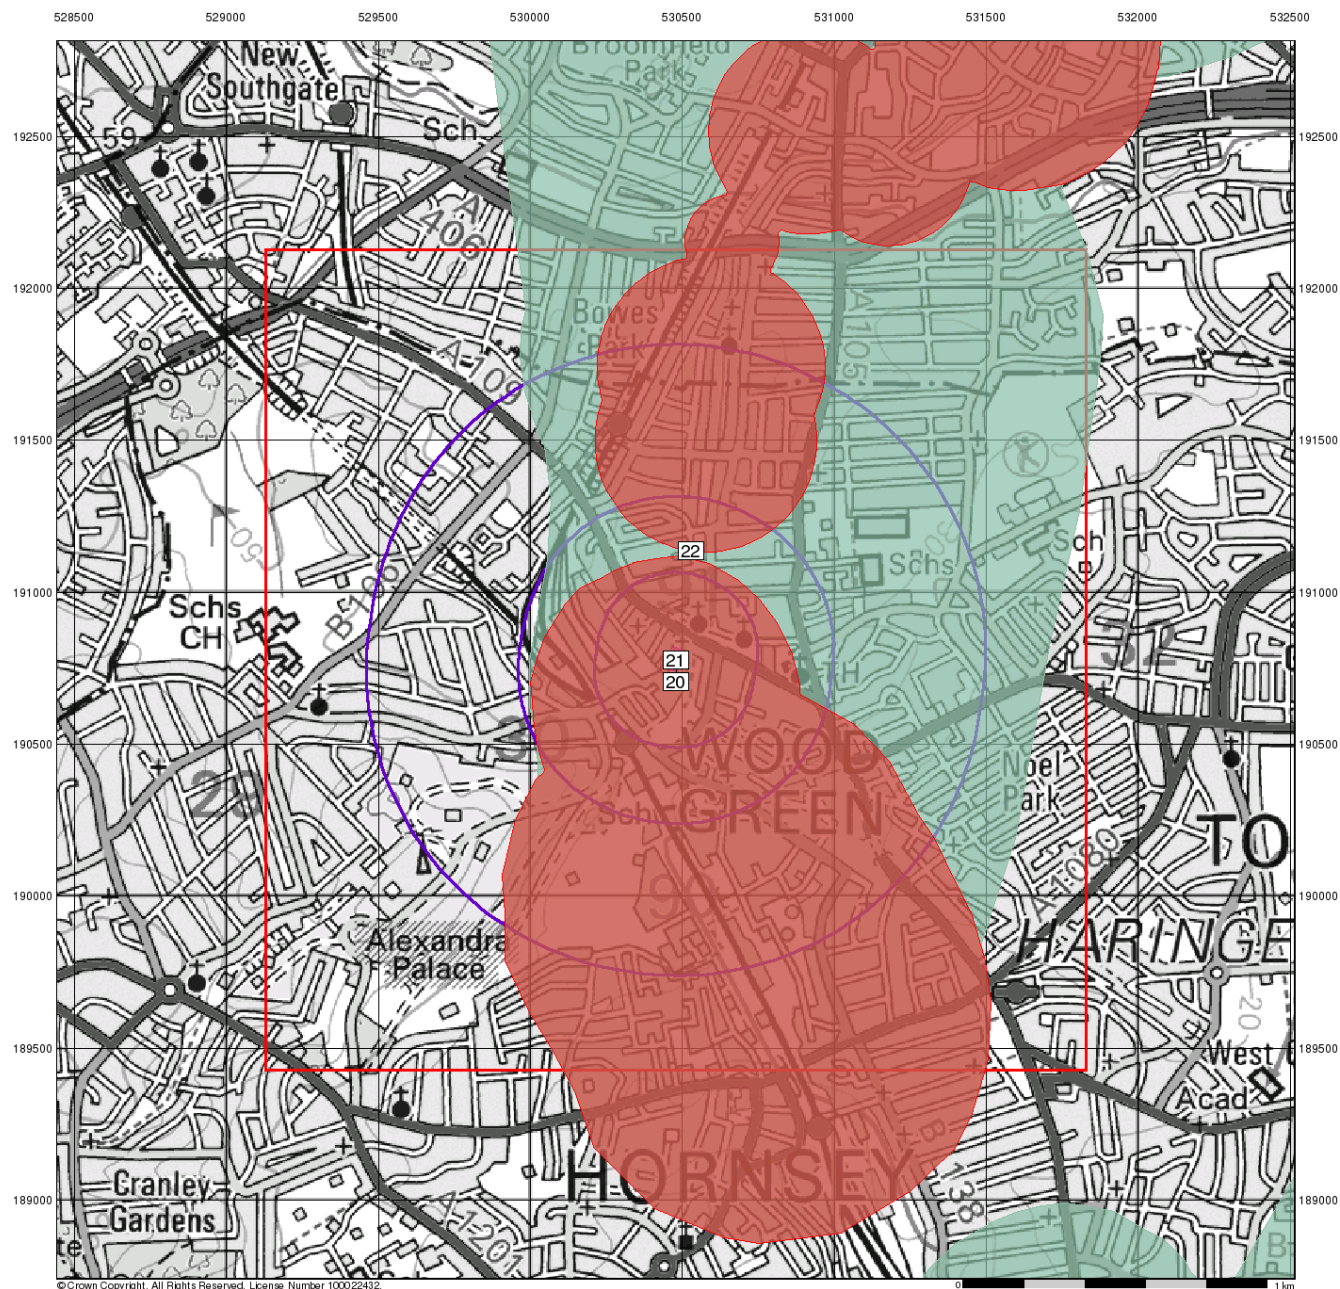

© Crown Copyright. All Rights Reserved. License Number 100022432

Source Protection Zones


General

- ◇ Specified Site
- Specified Buffer(s)
- X Bearing Reference Point
- Slice
- B Map ID

Agency and Hydrological

- Inner zone (Zone 1)
- ▨ Inner zone - subsurface activity only (Zone 1c)
- Outer zone (Zone 2)
- ▨ Outer zone - subsurface activity only (Zone 2c)
- Total catchment (Zone 3)
- ▨ Total catchment - subsurface activity only (Zone 3c)
- Special interest (Zone 4)

Site Sensitivity Context Map - Slice A

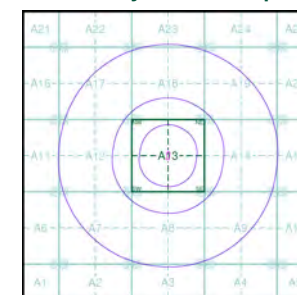

Order Details


Order Number: 303877391_1_1
 Customer Ref: 517419.0000.0000
 National Grid Reference: 530480, 190780
 Slice: A
 Site Area (Ha): 0.2
 Search Buffer (m): 1000

Site Details

Braemar Avenue Baptist Church, Braemar Avenue, LONDON, N22 7BY

Landmark
 INFORMATION GROUP

Tel: 0844 844 9952
 Fax: 0844 844 9951
 Web: www.envirocheck.co.uk

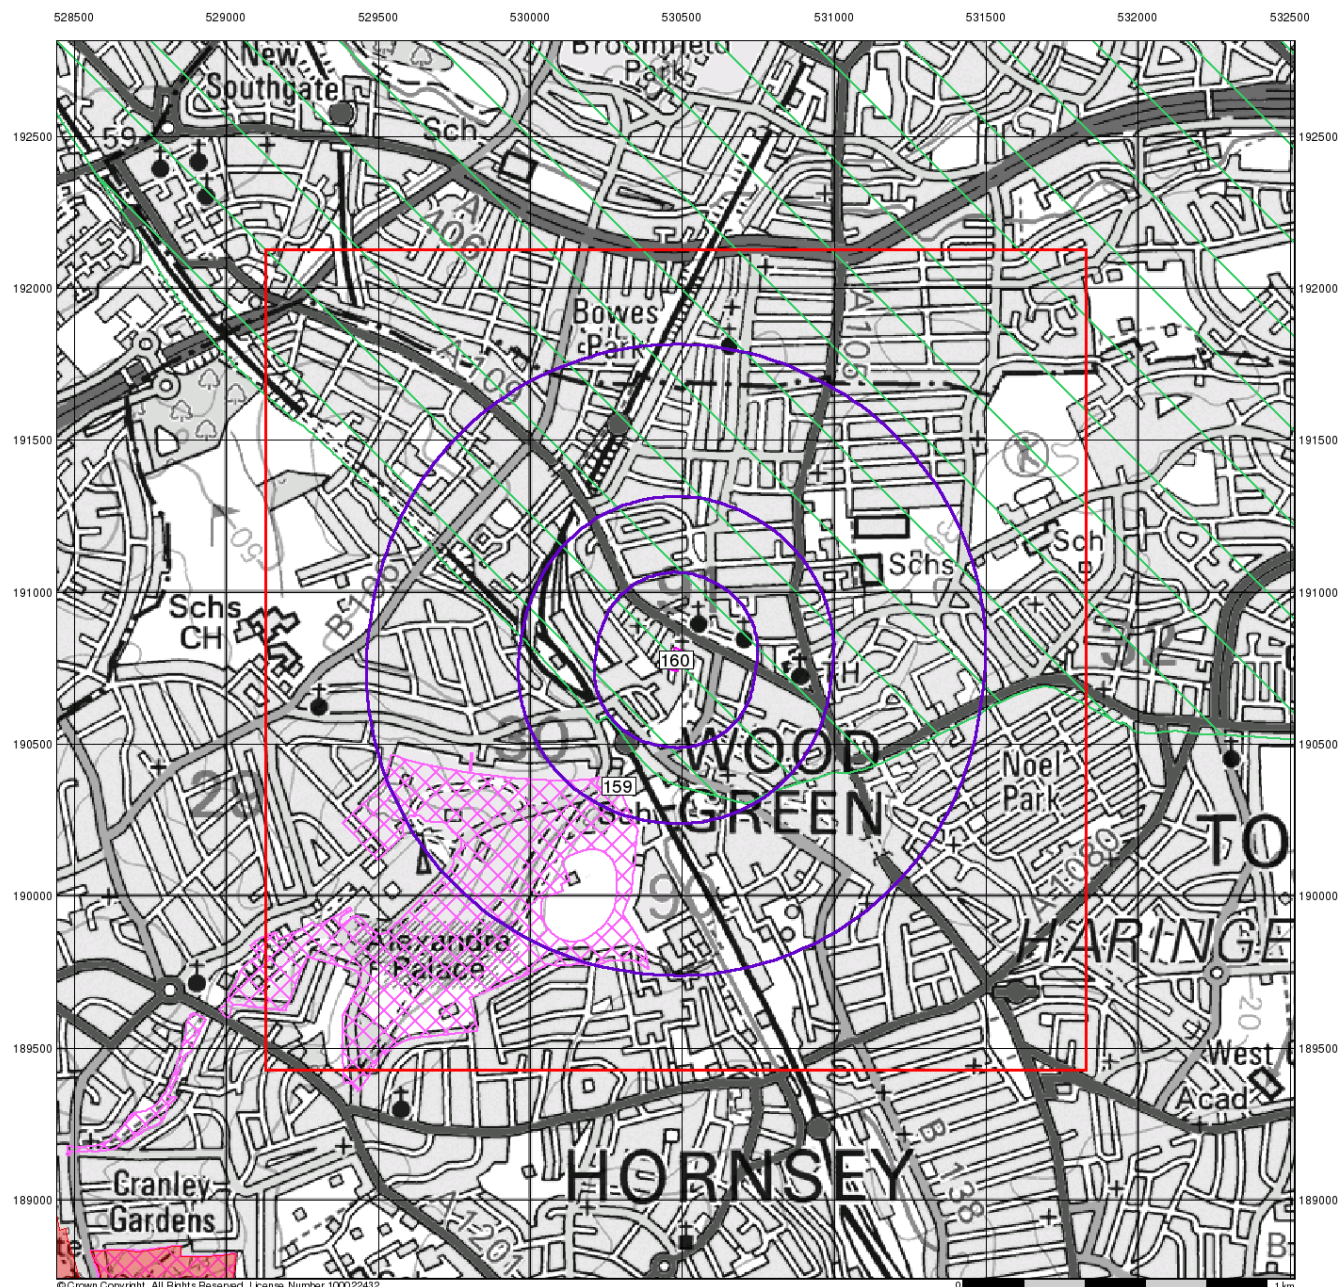

© Crown Copyright. All Rights Reserved. License Number 100022432

Sensitive Land Uses


General

- Specified Site
- Specified Buffer(s)
- Bearing Reference Point
- Slice
- Map ID

Sensitive Land Uses

- Ancient Woodland
- Area of Adopted Green Belt
- Area of Unadopted Green Belt
- Area of Outstanding Natural Beauty
- Environmentally Sensitive Area
- Forest Park
- Local Nature Reserve
- Marine Nature Reserve
- National Nature Reserve
- National Park
- Nitrate Sensitive Area
- Nitrate Vulnerable Zone
- Ramsar Site
- Site of Special Scientific Interest
- Special Area of Conservation
- Special Protection Area
- World Heritage Sites

Site Sensitivity Context Map - Slice A

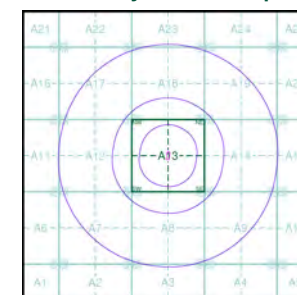

Order Details


Order Number: 303877391_1_1
 Customer Ref: 517419.0000.0000
 National Grid Reference: 530480, 190780
 Slice: A
 Site Area (Ha): 0.2
 Search Buffer (m): 1000

Site Details

Braemar Avenue Baptist Church, Braemar Avenue, LONDON, N22 7BY

Landmark
 INFORMATION GROUP

Tel: 0844 844 9952
 Fax: 0844 844 9951
 Web: www.envirocheck.co.uk

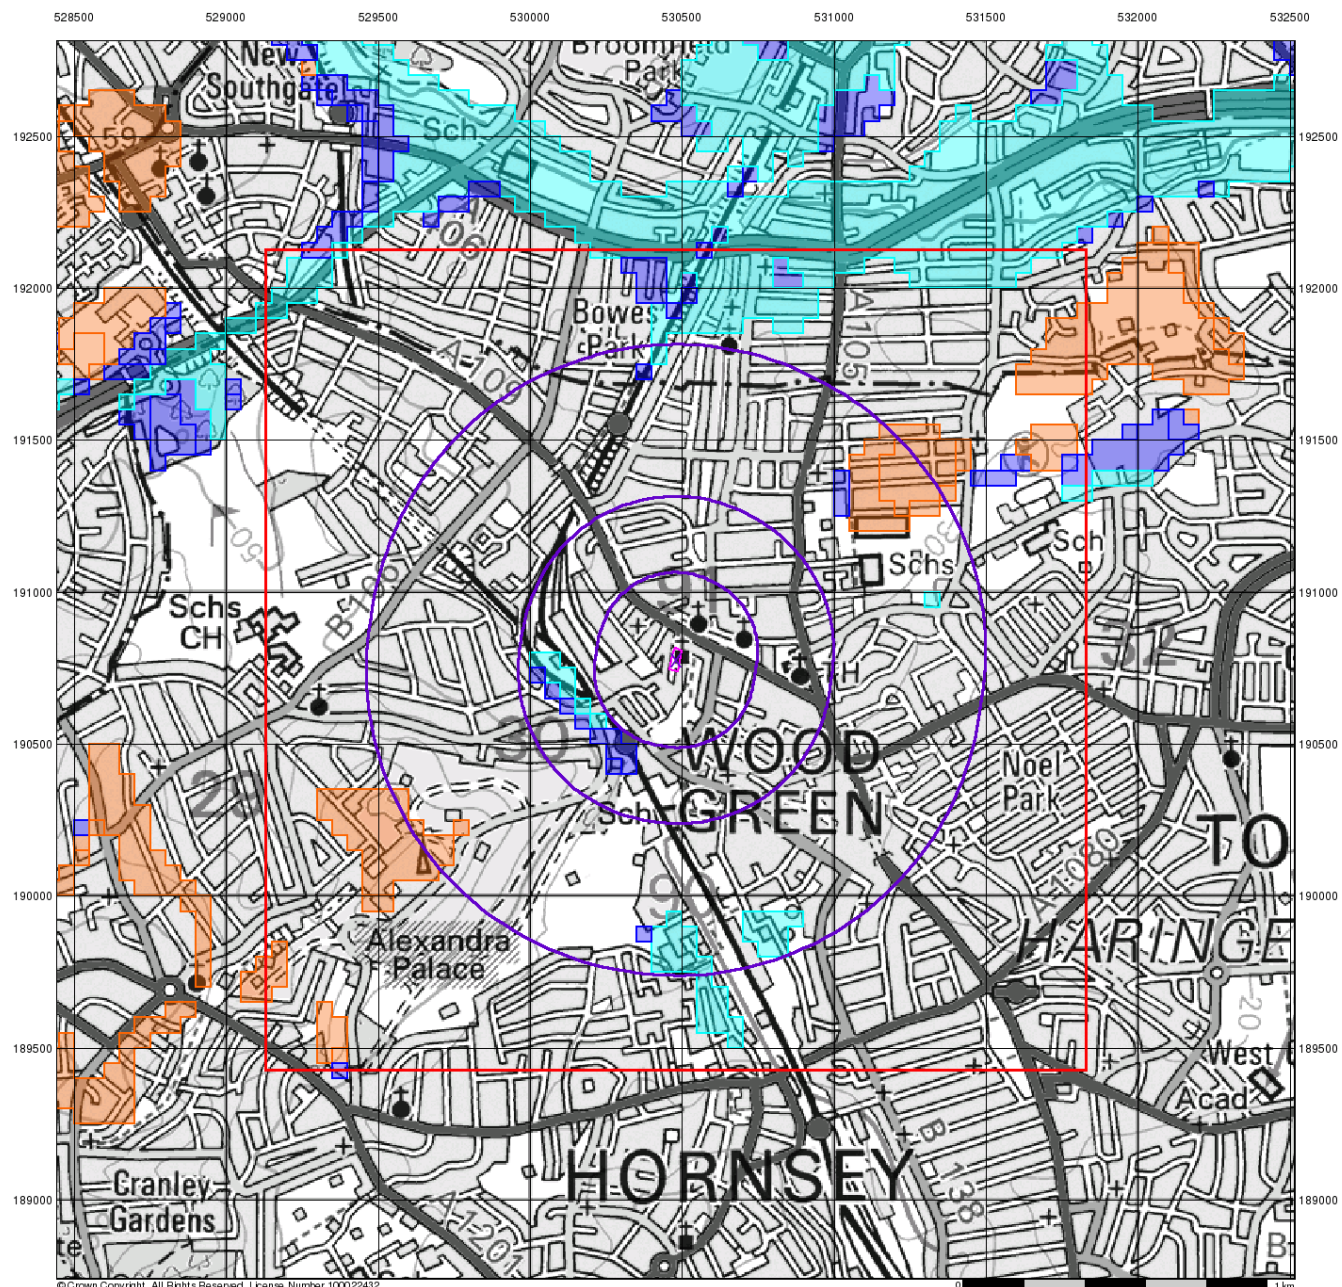

© Crown Copyright. All Rights Reserved. License Number 100022432

BGS Flood GFS Data


General

- Specified Site
- Specified Buffer(s)
- Bearing Reference Point
- Slice

Agency and Hydrological (Flood)

- Limited Potential for Groundwater Flooding to Occur
- Potential for Groundwater Flooding of Property Situated Below Ground Level
- Potential for Groundwater Flooding to Occur at Surface

Site Sensitivity Context Map - Slice A

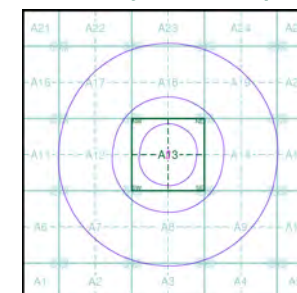

Order Details

Order Number: 303877391_1_1
 Customer Ref: 517419.0000.0000
 National Grid Reference: 530480, 190780
 Slice: A
 Site Area (Ha): 0.2
 Search Buffer (m): 1000

Site Details

Braemar Avenue Baptist Church, Braemar Avenue, LONDON, N22 7BY

Landmark
 INFORMATION GROUP

Tel: 0844 844 9952
 Fax: 0844 844 9951
 Web: www.envirocheck.co.uk

Envirocheck[®] Report:

Datasheet

Order Details:

Order Number:

303877391_1_1

Customer Reference:

517419.0000.0000

National Grid Reference:

530480, 190780

Slice:

A

Site Area (Ha):

0.2

Search Buffer (m):

1000

Site Details:

Braemar Avenue Baptist Church, Braemar
Avenue
LONDON
N22 7BY

Client Details:

Report Section	Page Number
Summary	-
Agency & Hydrological	1
Waste	21
Hazardous Substances	24
Geological	25
Industrial Land Use	26
Sensitive Land Use	47
Data Currency	48
Data Suppliers	54
Useful Contacts	55

Introduction

The Environment Act 1995 has made site sensitivity a key issue, as the legislation pays as much attention to the pathways by which contamination could spread, and to the vulnerable targets of contamination, as it does the potential sources of contamination. For this reason, Landmark's Site Sensitivity maps and Datasheet(s) place great emphasis on statutory data provided by the Environment Agency/Natural Resources Wales and the Scottish Environment Protection Agency; it also incorporates data from Natural England (and the Scottish and Welsh equivalents) and Local Authorities; and highlights hydrogeological features required by environmental and geotechnical consultants. It does not include any information concerning past uses of land. The datasheet is produced by querying the Landmark database to a distance defined by the client from a site boundary provided by the client. In this datasheet the National Grid References (NGRs) are rounded to the nearest 10m in accordance with Landmark's agreements with a number of Data Suppliers.

Copyright Notice

© Landmark Information Group Limited 2022. The Copyright on the information and data and its format as contained in this Envirocheck® Report ("Report") is the property of Landmark Information Group Limited ("Landmark") and several other Data Providers, including (but not limited to) Ordnance Survey, British Geological Survey, the Environment Agency/Natural Resources Wales and Natural England, and must not be reproduced in whole or in part by photocopying or any other method. The Report is supplied under Landmark's Terms and Conditions accepted by the Customer. A copy of Landmark's Terms and Conditions can be found with the Index Map for this report. Additional copies of the Report may be obtained from Landmark, subject to Landmark's charges in force from time to time. The Copyright, design rights and any other intellectual rights shall remain the exclusive property of Landmark and /or other Data providers, whose Copyright material has been included in this Report. © Environment Agency & United Kingdom Research and Innovation 2022. © Natural Resources Wales & United Kingdom Research and Innovation 2022.

Natural England Copyright Notice

Site of Special Scientific Interest, National Nature Reserve, Ramsar, Special Protection Area, Special Conservation Area, Marine Nature Reserve data (derived from Ordnance Survey 1:10000 raster) is provided by, and used with the permission of, Natural England who retain the copyright and Intellectual Property Rights for the data.

Scottish Natural Heritage Copyright

Contains SNH information licensed under the Open Government Licence v3.0.

Ove Arup Copyright Notice

The Mining Instability data was obtained on licence from Ove Arup & Partners Limited (for further information, contact mining.review@arup.com). No reproduction or further use of such Data is to be made without the prior written consent of Ove Arup & Partners Limited. The supplied Mining Instability data is derived from publicly available records and other third party sources and neither Ove Arup & Partners nor Landmark warrant the accuracy or completeness of such information or data.

Stantec Copyright Notice

The cavity data presented has been extracted from the PBA (now Stantec UK Ltd) enhanced version of the original DEFRA national cavity databases. Stantec UK Ltd retain the copyright & intellectual property rights in the data. Whilst all reasonable efforts are made to check that the information contained in the cavity databases is accurate we do not warrant that the data is complete or error free. The information is based upon our own researches and those collated from a number of external sources and is continually being augmented and updated by Stantec UK Ltd. In no event shall Stantec UK Ltd or Landmark be liable for any loss or damage including, without limitation, indirect or consequential loss or damage arising from the use of this data.

Radon Potential dataset Copyright Notice

Information supplied from a joint dataset compiled by The British Geological Survey and Public Health England.

Natural Resources Wales Copyright Notice

Contains Natural Resources Wales information © Natural Resources Wales and Database Right. All rights Reserved. Contains Ordnance Survey Data. Ordnance Survey Licence number 100019741. Crown Copyright and Database Right. Contains Natural Resources Wales information © Natural Resources Wales and Database Right. All rights Reserved. Some features of this information are based on digital spatial data licensed from the Centre for Ecology & Hydrology © NERC (CEH). Defra, Met Office and DARD Rivers Agency © Crown copyright. © Cranfield University. © James Hutton Institute. Contains OS data © Crown copyright and database right 2022. Land & Property Services © Crown copyright and database right.

Report Version v53.0

Summary

Data Type	Page Number	On Site	0 to 250m	251 to 500m	501 to 1000m (*up to 2000m)
Agency & Hydrological					
BGS Groundwater Flooding Susceptibility	pg 1			Yes	n/a
Contaminated Land Register Entries and Notices					
Discharge Consents	pg 1				7
Prosecutions Relating to Controlled Waters			n/a	n/a	n/a
Enforcement and Prohibition Notices					
Integrated Pollution Controls					
Integrated Pollution Prevention And Control					
Local Authority Integrated Pollution Prevention And Control					
Local Authority Pollution Prevention and Controls	pg 3			2	11
Local Authority Pollution Prevention and Control Enforcements					
Nearest Surface Water Feature	pg 4			Yes	
Pollution Incidents to Controlled Waters					
Prosecutions Relating to Authorised Processes					
Registered Radioactive Substances					
River Quality					
River Quality Biology Sampling Points					
River Quality Chemistry Sampling Points					
Substantiated Pollution Incident Register					
Water Abstractions	pg 5			5	16 (*28)
Water Industry Act Referrals					
Groundwater Vulnerability Map	pg 17	Yes	n/a	n/a	n/a
Groundwater Vulnerability - Soluble Rock Risk			n/a	n/a	n/a
Bedrock Aquifer Designations	pg 17	Yes	n/a	n/a	n/a
Superficial Aquifer Designations			n/a	n/a	n/a
Source Protection Zones	pg 17	2		1	
Extreme Flooding from Rivers or Sea without Defences				n/a	n/a
Flooding from Rivers or Sea without Defences				n/a	n/a
Areas Benefiting from Flood Defences				n/a	n/a
Flood Water Storage Areas				n/a	n/a
Flood Defences				n/a	n/a
OS Water Network Lines	pg 18		1	4	20

Summary

Data Type	Page Number	On Site	0 to 250m	251 to 500m	501 to 1000m (*up to 2000m)
Waste					
BGS Recorded Landfill Sites					
Historical Landfill Sites					
Integrated Pollution Control Registered Waste Sites					
Licensed Waste Management Facilities (Landfill Boundaries)					
Licensed Waste Management Facilities (Locations)	pg 21			2	1
Local Authority Landfill Coverage		1	n/a	n/a	n/a
Local Authority Recorded Landfill Sites					
Registered Landfill Sites					
Registered Waste Transfer Sites	pg 22			3	1
Registered Waste Treatment or Disposal Sites	pg 23			1	
Hazardous Substances					
Control of Major Accident Hazards Sites (COMAH)	pg 24				2
Explosive Sites					
Notification of Installations Handling Hazardous Substances (NIHHS)	pg 24				1
Planning Hazardous Substance Consents	pg 24				2
Planning Hazardous Substance Enforcements					
Geological					
BGS 1:625,000 Solid Geology	pg 25	Yes	n/a	n/a	n/a
BGS Recorded Mineral Sites					
CBSCB Compensation District			n/a	n/a	n/a
Coal Mining Affected Areas			n/a	n/a	n/a
Mining Instability			n/a	n/a	n/a
Man-Made Mining Cavities					
Natural Cavities					
Non Coal Mining Areas of Great Britain				n/a	n/a
Potential for Collapsible Ground Stability Hazards	pg 25	Yes		n/a	n/a
Potential for Compressible Ground Stability Hazards				n/a	n/a
Potential for Ground Dissolution Stability Hazards				n/a	n/a
Potential for Landslide Ground Stability Hazards	pg 25	Yes		n/a	n/a
Potential for Running Sand Ground Stability Hazards	pg 25	Yes		n/a	n/a
Potential for Shrinking or Swelling Clay Ground Stability Hazards	pg 25	Yes		n/a	n/a
Radon Potential - Radon Affected Areas			n/a	n/a	n/a
Radon Potential - Radon Protection Measures			n/a	n/a	n/a

Summary

Data Type	Page Number	On Site	0 to 250m	251 to 500m	501 to 1000m (*up to 2000m)
Industrial Land Use					
Contemporary Trade Directory Entries	pg 26		10	54	166
Fuel Station Entries	pg 45		1	1	3
Gas Pipelines					
Underground Electrical Cables					
Sensitive Land Use					
Ancient Woodland					
Areas of Adopted Green Belt					
Areas of Unadopted Green Belt					
Areas of Outstanding Natural Beauty					
Environmentally Sensitive Areas					
Forest Parks					
Local Nature Reserves	pg 47			1	
Marine Nature Reserves					
National Nature Reserves					
National Parks					
Nitrate Sensitive Areas					
Nitrate Vulnerable Zones	pg 47	1			
Ramsar Sites					
Sites of Special Scientific Interest					
Special Areas of Conservation					
Special Protection Areas					
World Heritage Sites					

Map ID	Details	Quadrant Reference (Compass Direction)	Estimated Distance From Site	Contact	NGR
	BGS Groundwater Flooding Susceptibility Flooding Type: Potential for Groundwater Flooding of Property Situated Below Ground Level	A13SW (SW)	252	1	530300 190550
	BGS Groundwater Flooding Susceptibility Flooding Type: Potential for Groundwater Flooding to Occur at Surface	A13SW (SW)	255	1	530250 190600
	BGS Groundwater Flooding Susceptibility Flooding Type: Potential for Groundwater Flooding to Occur at Surface	A13SW (SW)	277	1	530200 190650
	BGS Groundwater Flooding Susceptibility Flooding Type: Potential for Groundwater Flooding of Property Situated Below Ground Level	A13SW (SW)	298	1	530200 190600
	BGS Groundwater Flooding Susceptibility Flooding Type: Potential for Groundwater Flooding to Occur at Surface	A13SW (W)	311	1	530150 190750
	BGS Groundwater Flooding Susceptibility Flooding Type: Potential for Groundwater Flooding of Property Situated Below Ground Level	A13SW (W)	325	1	530150 190650
	BGS Groundwater Flooding Susceptibility Flooding Type: Potential for Groundwater Flooding of Property Situated Below Ground Level	A13SW (SW)	335	1	530300 190450
	BGS Groundwater Flooding Susceptibility Flooding Type: Potential for Groundwater Flooding of Property Situated Below Ground Level	A12SE (W)	363	1	530100 190700
	BGS Groundwater Flooding Susceptibility Flooding Type: Potential for Groundwater Flooding of Property Situated Below Ground Level	A12SE (W)	411	1	530050 190750
1	Discharge Consents Operator: Thames Water Utilities Ltd. Property Type: WTW/WATER COLLECTION/TREATMENT/SUPPLY Location: Hornsey Water Treatment Works Newland Road London N8 7SL Authority: Environment Agency, Thames Region Catchment Area: Not Supplied Reference: Eprbb3890rd Permit Version: 1 Effective Date: 16th June 2016 Issued Date: 16th June 2016 Revocation Date: Not Supplied Discharge Type: Trade Discharges - Process Effluent - Water Company (Wtw) Discharge Environment: Freshwater Stream/River Receiving Water: Moselle Brook And New River Status: New issued under EPR 2010 Positional Accuracy: Located by supplier to within 10m	A8SE (S)	861	2	530540 189880
1	Discharge Consents Operator: Thames Water Utilities Property Type: WTW/WATER COLLECTION/TREATMENT/SUPPLY Location: Hornsey Water Treatment Works Newland Road London N8 7SL Authority: Environment Agency, Thames Region Catchment Area: Not Supplied Reference: Eprbb3890rd Permit Version: 1 Effective Date: 16th June 2016 Issued Date: 16th June 2016 Revocation Date: Not Supplied Discharge Type: Trade Discharges - Process Effluent - Water Company (Wtw) Discharge Environment: Freshwater Stream/River Receiving Water: Moselle Brook And New River Status: New issued under EPR 2010 Positional Accuracy: Located by supplier to within 10m	A8SE (S)	861	2	530540 189880

Map ID	Details	Quadrant Reference (Compass Direction)	Estimated Distance From Site	Contact	NGR
2	Discharge Consents Operator: Thames Water Utilities Ltd. Property Type: WTW/WATER COLLECTION/TREATMENT/SUPPLY Location: Hornsey Water Treatment Works Newland Road London N8 7sl Authority: Environment Agency, Thames Region Catchment Area: Not Supplied Reference: Eprbb3890rd Permit Version: 1 Effective Date: 16th June 2016 Issued Date: 16th June 2016 Revocation Date: Not Supplied Discharge Type: Trade Discharges - Process Effluent - Water Company (Wtw) Discharge: Freshwater Stream/River Environment: Receiving Water: Moselle Brook And New River Status: New issued under EPR 2010 Positional Accuracy: Located by supplier to within 10m	A8SE (S)	963	2	530570 189780
2	Discharge Consents Operator: Thames Water Utilities Property Type: WTW/WATER COLLECTION/TREATMENT/SUPPLY Location: Hornsey Water Treatment Works Newland Road London N8 7sl Authority: Environment Agency, Thames Region Catchment Area: Not Supplied Reference: Eprbb3890rd Permit Version: 1 Effective Date: 16th June 2016 Issued Date: 16th June 2016 Revocation Date: Not Supplied Discharge Type: Trade Discharges - Process Effluent - Water Company (Wtw) Discharge: Freshwater Stream/River Environment: Receiving Water: Moselle Brook And New River Status: New issued under EPR 2010 Positional Accuracy: Located by supplier to within 10m	A8SE (S)	963	2	530570 189780
2	Discharge Consents Operator: Thames Water Utilities Limited Property Type: WTW/WATER COLLECTION/TREATMENT/SUPPLY Location: Hornsey Water Treatment Works Newlands Road Hornsea London N8 Authority: Environment Agency, Thames Region Catchment Area: Thames Reference: Cans.0001 Permit Version: 1 Effective Date: 29th May 2001 Issued Date: 1st February 2006 Revocation Date: Not Supplied Discharge Type: Sewage Discharges - Final/Treated Effluent - Water Company Discharge: Freshwater Stream/River Environment: Receiving Water: To Moselle Brook Status: New Consent (Water Resources Act 1991, Section 88 & Schedule 10 as amended by Environment Act 1995) Positional Accuracy: Located by supplier to within 10m	A3NE (S)	982	2	530560 189760
2	Discharge Consents Operator: Thames Water Utilities Limited. Property Type: WTW/WATER COLLECTION/TREATMENT/SUPPLY Location: Hornsey Filter Beds Pumping Station New Lands Road Off Nightingale Road London N8 7sl Authority: Environment Agency, Thames Region Catchment Area: Lee-Stort / Thames Reference: Canm.1267 Permit Version: 1 Effective Date: 1st August 2007 Issued Date: 1st August 2007 Revocation Date: 13th November 2018 Discharge Type: Trade Discharge - Process Water Discharge: Underground Water Environment: Receiving Water: Abstraction Recharge Borehole Status: New Consent (Water Resources Act 1991, Section 88 & Schedule 10 as amended by Environment Act 1995) Positional Accuracy: Located by supplier to within 10m	A3NE (S)	989	2	530590 189756

Map ID	Details	Quadrant Reference (Compass Direction)	Estimated Distance From Site	Contact	NGR
2	Discharge Consents Operator: Thames Water Utilities Ltd Property Type: WTW/WATER COLLECTION/TREATMENT/SUPPLY Location: Hornsey Filter Beds Pumping Station New Lands Road Off Nightingale Road London N8 7sl Authority: Environment Agency, Thames Region Catchment Area: Lee-Stort / Thames Reference: Canm.1267 Permit Version: 2 Effective Date: 14th November 2018 Issued Date: 14th November 2018 Revocation Date: Not Supplied Discharge Type: Trade Discharge - Process Water Discharge: Underground Water Environment: Receiving Water: Groundwater Via A Borehole Status: Varied under EPR 2010 Positional Accuracy: Located by supplier to within 10m	A3NE (S)	995	2	530590 189750
3	Local Authority Pollution Prevention and Controls Name: Sunshine Dry Cleaners Location: 11a Commerce Road, London, N22 8dz Authority: London Borough of Haringey, Planning and Environmental Health Permit Reference: DC48 Dated: Not Supplied Process Type: Local Authority Pollution Prevention and Control Description: PG6/46 Dry cleaning Status: Permitted Positional Accuracy: Manually positioned to the address or location	A13NE (NE)	291	3	530759 190933
4	Local Authority Pollution Prevention and Controls Name: Palace Gates Dry Cleaners Location: 26 Palace Gates Road, London, N22 7bn Authority: London Borough of Haringey, Planning and Environmental Health Permit Reference: DC38 Dated: Not Supplied Process Type: Local Authority Pollution Prevention and Control Description: PG6/46 Dry cleaning Status: Permitted Positional Accuracy: Manually positioned to the address or location	A12SE (SW)	403	3	530096 190572
5	Local Authority Pollution Prevention and Controls Name: Top Dry Cleaners Location: 196 High Road, London, N22 8hh Authority: London Borough of Haringey, Planning and Environmental Health Permit Reference: DC40 Dated: Not Supplied Process Type: Local Authority Pollution Prevention and Control Description: PG6/46 Dry cleaning Status: Permitted Positional Accuracy: Manually positioned to the address or location	A14SW (SE)	591	3	530998 190442
6	Local Authority Pollution Prevention and Controls Name: Andy'S Dry Cleaners Location: 124 Myddleton Road, London, N22 8NQ Authority: London Borough of Haringey, Planning and Environmental Health Permit Reference: DC56 Dated: Not Supplied Process Type: Local Authority Pollution Prevention and Control Description: PG6/46 Dry cleaning Status: Permitted Positional Accuracy: Manually positioned to the address or location	A18SW (N)	601	3	530361 191405
7	Local Authority Pollution Prevention and Controls Name: Wood Green Service Station Location: 2 Bounds Green Road, LONDON, N11 2QH Authority: London Borough of Haringey, Planning and Environmental Health Permit Reference: PV-16 Dated: 17th April 2001 Process Type: Local Authority Air Pollution Control Description: PG1/14 Petrol filling station Status: Authorised Positional Accuracy: Automatically positioned to the address	A18SW (NW)	620	3	530144 191337
8	Local Authority Pollution Prevention and Controls Name: Euroclean At Morrisons Dry Cleaners Location: Safeway Shopping Mall, London, N22 6dr Authority: London Borough of Haringey, Planning and Environmental Health Permit Reference: DC18 Dated: Not Supplied Process Type: Local Authority Pollution Prevention and Control Description: PG6/46 Dry cleaning Status: Permitted Positional Accuracy: Manually positioned to the address or location	A9NW (SE)	654	3	531004 190339

Agency & Hydrological

Map ID	Details	Quadrant Reference (Compass Direction)	Estimated Distance From Site	Contact	NGR
9	Local Authority Pollution Prevention and Controls Name: Downham Location: 76 Mayes Road, LONDON, N22 5LE Authority: London Borough of Haringey, Planning and Environmental Health Permit Reference: 36 Dated: Not Supplied Process Type: Local Authority Air Pollution Control Description: PG1/14 Petrol filling station Status: Authorised Positional Accuracy: Manually positioned to the address or location	A9SW (SE)	783	3	530942 190102
10	Local Authority Pollution Prevention and Controls Name: Save Service Station Location: 421 High Road, LONDON, N22 4HF Authority: London Borough of Haringey, Planning and Environmental Health Permit Reference: Ps13 Dated: 17th April 2001 Process Type: Local Authority Air Pollution Control Description: PG1/14 Petrol filling station Status: Authorised Positional Accuracy: Manually positioned to the address or location	A19NW (NE)	797	3	530886 191502
11	Local Authority Pollution Prevention and Controls Name: Golden Touch Dry Cleaners Location: 42 Bounds Green Road, London, N11 2eu Authority: London Borough of Haringey, Planning and Environmental Health Permit Reference: DC23 Dated: Not Supplied Process Type: Local Authority Pollution Prevention and Control Description: PG6/46 Dry cleaning Status: Permitted Positional Accuracy: Manually positioned to the address or location	A17NE (NW)	848	3	529962 191488
12	Local Authority Pollution Prevention and Controls Name: Clothes Care Dry Cleaners Location: 1 Maidstone Road, Bounds Green, N11 2TR Authority: London Borough of Haringey, Planning and Environmental Health Permit Reference: DC12 Dated: Not Supplied Process Type: Local Authority Pollution Prevention and Control Description: PG6/46 Dry cleaning Status: Permitted Positional Accuracy: Manually positioned to the address or location	A17NE (NW)	855	3	530004 191527
12	Local Authority Pollution Prevention and Controls Name: Clothes Care Location: 1 Maidstone Road, London, N11 2tr Authority: London Borough of Haringey, Planning and Environmental Health Permit Reference: Not Supplied Dated: Not Supplied Process Type: Local Authority Pollution Prevention and Control Description: PG6/46 Dry cleaning Status: Permitted Positional Accuracy: Manually positioned to the address or location	A17NE (NW)	855	3	530004 191527
13	Local Authority Pollution Prevention and Controls Name: Nemi Dry Cleaners Location: 354 High Road, London, N22 8jw Authority: London Borough of Haringey, Planning and Environmental Health Permit Reference: DC36 Dated: Not Supplied Process Type: Local Authority Pollution Prevention and Control Description: PG6/46 Dry cleaning Status: Permitted Positional Accuracy: Manually positioned to the address or location	A19NW (NE)	930	3	530956 191615
14	Local Authority Pollution Prevention and Controls Name: British Gas (North Thames) Plc Location: Hornsey Gas Holder Station, LONDON, N8 0DJ Authority: London Borough of Haringey, Planning and Environmental Health Permit Reference: Not Given Dated: 16th November 1992 Process Type: Local Authority Air Pollution Control Description: Part B process (no specific reference) Status: Authorisation revoked Positional Accuracy: Manually positioned to the address or location	A9SW (S)	960	3	530829 189842
	Nearest Surface Water Feature	A8NW (S)	312	-	530466 190429

Agency & Hydrological

Map ID	Details	Quadrant Reference (Compass Direction)	Estimated Distance From Site	Contact	NGR
15	Water Abstractions Operator: Thames Water Utilities Ltd Licence Number: 29/38/09/0157 Permit Version: 104 Location: Station Road - Nlars Point 13 Authority: Environment Agency, Thames Region Abstraction: Public Water Supply: Potable Water Supply - Direct Abstraction Type: Water may be abstracted from a single point Source: Groundwater Daily Rate (m3): Not Supplied Yearly Rate (m3): Not Supplied Details: Nlars Authorised Start: 01 April Authorised End: 31 March Permit Start Date: 23rd July 2013 Permit End Date: Not Supplied Positional Accuracy: Located by supplier to within 10m	A8NE (S)	328	2	530484 190412
15	Water Abstractions Operator: Thames Water Utilities Ltd Licence Number: 29/38/09/0157 Permit Version: 103 Location: Station Road - Nlars Point 13 Authority: Environment Agency, Thames Region Abstraction: Public Water Supply: Potable Water Supply - Direct Abstraction Type: Water may be abstracted from a single point Source: Groundwater Daily Rate (m3): Not Supplied Yearly Rate (m3): Not Supplied Details: Not Supplied Authorised Start: 01 January Authorised End: 31 December Permit Start Date: 16th October 2007 Permit End Date: Not Supplied Positional Accuracy: Located by supplier to within 10m	A8NE (S)	330	2	530480 190410
15	Water Abstractions Operator: Thames Water Utilities Ltd Licence Number: 29/38/09/0157 Permit Version: 102 Location: Station Road - Nlars Point 13 Authority: Environment Agency, Thames Region Abstraction: Public Water Supply: Potable Water Supply - Direct Abstraction Type: Water may be abstracted from a single point Source: Groundwater Daily Rate (m3): Not Supplied Yearly Rate (m3): Not Supplied Details: Not Supplied Authorised Start: 01 January Authorised End: 31 December Permit Start Date: 27th December 2006 Permit End Date: Not Supplied Positional Accuracy: Located by supplier to within 10m	A8NE (S)	330	2	530480 190410
15	Water Abstractions Operator: Thames Water Utilities Ltd Licence Number: 29/38/09/0157 Permit Version: 101 Location: Station Road - Nlars Point 13 Authority: Environment Agency, Thames Region Abstraction: Public Water Supply: Potable Water Supply - Direct Abstraction Type: Water may be abstracted from a single point Source: Groundwater Daily Rate (m3): Not Supplied Yearly Rate (m3): Not Supplied Details: Not Supplied Authorised Start: 01 January Authorised End: 31 December Permit Start Date: 21st March 2003 Permit End Date: Not Supplied Positional Accuracy: Located by supplier to within 10m	A8NE (S)	330	2	530480 190410

Agency & Hydrological

Map ID	Details	Quadrant Reference (Compass Direction)	Estimated Distance From Site	Contact	NGR
15	Water Abstractions Operator: Thames Water Utilities Ltd Licence Number: 29/38/09/0157 Permit Version: 100 Location: Station Road - Nlars Point 13 Authority: Environment Agency, Thames Region Abstraction: Public Water Supply: Potable Water Supply - Direct Abstraction Type: Water may be abstracted from a single point Source: Groundwater Daily Rate (m3): 275000 Yearly Rate (m3): 55000000 Details: Aggregated Volume From 35 Sites Authorised Start: 01 January Authorised End: 31 December Permit Start Date: 26th June 1995 Permit End Date: Not Supplied Positional Accuracy: Located by supplier to within 10m	A8NE (S)	330	2	530480 190410
16	Water Abstractions Operator: Thames Water Utilities Ltd Licence Number: 29/38/09/0157 Permit Version: 103 Location: Myddleton Road - Nlars Point 12 Authority: Environment Agency, Thames Region Abstraction: Public Water Supply: Potable Water Supply - Direct Abstraction Type: Water may be abstracted from a single point Source: Groundwater Daily Rate (m3): Not Supplied Yearly Rate (m3): Not Supplied Details: Not Supplied Authorised Start: 01 January Authorised End: 31 December Permit Start Date: 16th October 2007 Permit End Date: Not Supplied Positional Accuracy: Located by supplier to within 10m	A18SE (N)	620	2	530560 191430
16	Water Abstractions Operator: Thames Water Utilities Ltd Licence Number: 29/38/09/0157 Permit Version: 102 Location: Myddleton Road - Nlars Point 12 Authority: Environment Agency, Thames Region Abstraction: Public Water Supply: Potable Water Supply - Direct Abstraction Type: Water may be abstracted from a single point Source: Groundwater Daily Rate (m3): Not Supplied Yearly Rate (m3): Not Supplied Details: Not Supplied Authorised Start: 01 January Authorised End: 31 December Permit Start Date: 27th December 2006 Permit End Date: Not Supplied Positional Accuracy: Located by supplier to within 10m	A18SE (N)	620	2	530560 191430
16	Water Abstractions Operator: Thames Water Utilities Ltd Licence Number: 29/38/09/0157 Permit Version: 101 Location: Myddleton Road - Nlars Point 12 Authority: Environment Agency, Thames Region Abstraction: Public Water Supply: Potable Water Supply - Direct Abstraction Type: Water may be abstracted from a single point Source: Groundwater Daily Rate (m3): Not Supplied Yearly Rate (m3): Not Supplied Details: Not Supplied Authorised Start: 01 January Authorised End: 31 December Permit Start Date: 21st March 2003 Permit End Date: Not Supplied Positional Accuracy: Located by supplier to within 10m	A18SE (N)	620	2	530560 191430

Agency & Hydrological

Map ID	Details	Quadrant Reference (Compass Direction)	Estimated Distance From Site	Contact	NGR
16	Water Abstractions Operator: Thames Water Utilities Ltd Licence Number: 29/38/09/0157 Permit Version: 100 Location: Myddleton Road - Nlars Point 12 Authority: Environment Agency, Thames Region Abstraction: Public Water Supply: Potable Water Supply - Direct Abstraction Type: Water may be abstracted from a single point Source: Groundwater Daily Rate (m3): 275000 Yearly Rate (m3): 55000000 Details: Aggregated Volume From 35 Sites Authorised Start: 01 January Authorised End: 31 December Permit Start Date: 26th June 1995 Permit End Date: Not Supplied Positional Accuracy: Located by supplier to within 10m	A18SE (N)	620	2	530560 191430
16	Water Abstractions Operator: Thames Water Utilities Ltd Licence Number: 29/38/09/0157 Permit Version: 104 Location: Myddleton Road - Nlars Point 12 Authority: Environment Agency, Thames Region Abstraction: Public Water Supply: Potable Water Supply - Direct Abstraction Type: Water may be abstracted from a single point Source: Groundwater Daily Rate (m3): Not Supplied Yearly Rate (m3): Not Supplied Details: Nlars Authorised Start: 01 April Authorised End: 31 March Permit Start Date: 23rd July 2013 Permit End Date: Not Supplied Positional Accuracy: Located by supplier to within 10m	A18SE (N)	637	2	530560 191447
17	Water Abstractions Operator: Urban Hill Limited Licence Number: 29/38/09/0141 Permit Version: Not Supplied Location: Clarendon Road, WOOD GREEN Authority: Environment Agency, Thames Region Abstraction: Cooling Abstraction Type: Not Supplied Source: Groundwater Daily Rate (m3): 4 Yearly Rate (m3): 5 Details: Chalk (Undifferentiated) Authorised Start: Not Supplied Authorised End: Not Supplied Permit Start Date: Not Supplied Permit End Date: Not Supplied Positional Accuracy: Located by supplier to within 100m	A8SE (S)	649	2	530600 190100
18	Water Abstractions Operator: Thames Water Utilities Ltd Licence Number: 29/38/09/0157 Permit Version: 103 Location: Whittington Road - Nlars Point 11 Authority: Environment Agency, Thames Region Abstraction: Public Water Supply: Potable Water Supply - Direct Abstraction Type: Water may be abstracted from a single point Source: Groundwater Daily Rate (m3): Not Supplied Yearly Rate (m3): Not Supplied Details: Not Supplied Authorised Start: 01 January Authorised End: 31 December Permit Start Date: 16th October 2007 Permit End Date: Not Supplied Positional Accuracy: Located by supplier to within 10m	A18NE (N)	923	2	530600 191730

Agency & Hydrological

Map ID	Details	Quadrant Reference (Compass Direction)	Estimated Distance From Site	Contact	NGR
18	Water Abstractions Operator: Thames Water Utilities Ltd Licence Number: 29/38/09/0157 Permit Version: 102 Location: Whittington Road - Nlars Point 11 Authority: Environment Agency, Thames Region Abstraction: Public Water Supply: Potable Water Supply - Direct Abstraction Type: Water may be abstracted from a single point Source: Groundwater Daily Rate (m3): Not Supplied Yearly Rate (m3): Not Supplied Details: Not Supplied Authorised Start: 01 January Authorised End: 31 December Permit Start Date: 27th December 2006 Permit End Date: Not Supplied Positional Accuracy: Located by supplier to within 10m	A18NE (N)	923	2	530600 191730
18	Water Abstractions Operator: Thames Water Utilities Ltd Licence Number: 29/38/09/0157 Permit Version: 101 Location: Whittington Road - Nlars Point 11 Authority: Environment Agency, Thames Region Abstraction: Public Water Supply: Potable Water Supply - Direct Abstraction Type: Water may be abstracted from a single point Source: Groundwater Daily Rate (m3): Not Supplied Yearly Rate (m3): Not Supplied Details: Not Supplied Authorised Start: 01 January Authorised End: 31 December Permit Start Date: 21st March 2003 Permit End Date: Not Supplied Positional Accuracy: Located by supplier to within 10m	A18NE (N)	923	2	530600 191730
18	Water Abstractions Operator: Thames Water Utilities Ltd Licence Number: 29/38/09/0157 Permit Version: 100 Location: Whittington Road - Nlars Point 11 Authority: Environment Agency, Thames Region Abstraction: Public Water Supply: Potable Water Supply - Direct Abstraction Type: Water may be abstracted from a single point Source: Groundwater Daily Rate (m3): Not Supplied Yearly Rate (m3): Not Supplied Details: Not Supplied Authorised Start: 01 January Authorised End: 31 December Permit Start Date: 26th June 1995 Permit End Date: Not Supplied Positional Accuracy: Located by supplier to within 10m	A18NE (N)	923	2	530600 191730
18	Water Abstractions Operator: Thames Water Utilities Ltd Licence Number: 29/38/09/0157 Permit Version: 104 Location: Whittington Road - Nlars Point 11 Authority: Environment Agency, Thames Region Abstraction: Public Water Supply: Potable Water Supply - Direct Abstraction Type: Water may be abstracted from a single point Source: Groundwater Daily Rate (m3): Not Supplied Yearly Rate (m3): Not Supplied Details: Nlars Authorised Start: 01 April Authorised End: 31 March Permit Start Date: 23rd July 2013 Permit End Date: Not Supplied Positional Accuracy: Located by supplier to within 10m	A18NE (N)	926	2	530594 191734

Agency & Hydrological

Map ID	Details	Quadrant Reference (Compass Direction)	Estimated Distance From Site	Contact	NGR
19	Water Abstractions Operator: Thames Water Utilities Ltd Licence Number: 29/38/09/0157 Permit Version: 104 Location: Hornsey Filter Beds - Nlars Point 14 Authority: Environment Agency, Thames Region Abstraction: Public Water Supply: Potable Water Supply - Direct Abstraction Type: Water may be abstracted from a single point Source: Groundwater Daily Rate (m3): Not Supplied Yearly Rate (m3): Not Supplied Details: Nlars Authorised Start: 01 April Authorised End: 31 March Permit Start Date: 23rd July 2013 Permit End Date: Not Supplied Positional Accuracy: Located by supplier to within 10m	A3NE (S)	993	2	530589 189752
19	Water Abstractions Operator: Thames Water Utilities Ltd Licence Number: 29/38/09/0157 Permit Version: 103 Location: Hornsey Filter Beds - Nlars Point 14 Authority: Environment Agency, Thames Region Abstraction: Public Water Supply: Potable Water Supply - Direct Abstraction Type: Water may be abstracted from a single point Source: Groundwater Daily Rate (m3): Not Supplied Yearly Rate (m3): Not Supplied Details: Not Supplied Authorised Start: 01 January Authorised End: 31 December Permit Start Date: 16th October 2007 Permit End Date: Not Supplied Positional Accuracy: Located by supplier to within 10m	A3NE (S)	995	2	530590 189750
19	Water Abstractions Operator: Thames Water Utilities Ltd Licence Number: 29/38/09/0157 Permit Version: 102 Location: Hornsey Filter Beds - Nlars Point 14 Authority: Environment Agency, Thames Region Abstraction: Public Water Supply: Potable Water Supply - Direct Abstraction Type: Water may be abstracted from a single point Source: Groundwater Daily Rate (m3): Not Supplied Yearly Rate (m3): Not Supplied Details: Not Supplied Authorised Start: 01 January Authorised End: 31 December Permit Start Date: 27th December 2006 Permit End Date: Not Supplied Positional Accuracy: Located by supplier to within 10m	A3NE (S)	995	2	530590 189750
19	Water Abstractions Operator: Thames Water Utilities Ltd Licence Number: 29/38/09/0157 Permit Version: 101 Location: Hornsey Filter Beds - Nlars Point 14 Authority: Environment Agency, Thames Region Abstraction: Public Water Supply: Potable Water Supply - Direct Abstraction Type: Water may be abstracted from a single point Source: Groundwater Daily Rate (m3): Not Supplied Yearly Rate (m3): Not Supplied Details: Not Supplied Authorised Start: 01 January Authorised End: 31 December Permit Start Date: 21st March 2003 Permit End Date: Not Supplied Positional Accuracy: Located by supplier to within 10m	A3NE (S)	995	2	530590 189750

Agency & Hydrological

Map ID	Details	Quadrant Reference (Compass Direction)	Estimated Distance From Site	Contact	NGR
19	Water Abstractions Operator: Thames Water Utilities Ltd Licence Number: 29/38/09/0157 Permit Version: 100 Location: Hornsey Filter Beds - Nlars Point 14 Authority: Environment Agency, Thames Region Abstraction: Public Water Supply: Potable Water Supply - Direct Abstraction Type: Water may be abstracted from a single point Source: Groundwater Daily Rate (m3): 275000 Yearly Rate (m3): 55000000 Details: Aggregated Volume From 35 Sites Authorised Start: 01 January Authorised End: 31 December Permit Start Date: 26th June 1995 Permit End Date: Not Supplied Positional Accuracy: Located by supplier to within 10m	A3NE (S)	995	2	530590 189750
	Water Abstractions Operator: Thames Water Utilities Ltd Licence Number: 29/38/09/0157 Permit Version: 104 Location: Hornsey Sluice, Nlars Point 15 Authority: Environment Agency, Thames Region Abstraction: Public Water Supply: Potable Water Supply - Direct Abstraction Type: Water may be abstracted from a single point Source: Groundwater Daily Rate (m3): Not Supplied Yearly Rate (m3): Not Supplied Details: Nlars Authorised Start: 01 April Authorised End: 31 March Permit Start Date: 23rd July 2013 Permit End Date: Not Supplied Positional Accuracy: Located by supplier to within 10m	A3NE (S)	1202	2	530690 189555
	Water Abstractions Operator: Thames Water Utilities Ltd Licence Number: 29/38/09/0157 Permit Version: 103 Location: Hornsey Sluice, Nlars Point 15 Authority: Environment Agency, Thames Region Abstraction: Public Water Supply: Potable Water Supply - Direct Abstraction Type: Water may be abstracted from a single point Source: Groundwater Daily Rate (m3): Not Supplied Yearly Rate (m3): Not Supplied Details: Not Supplied Authorised Start: 01 January Authorised End: 31 December Permit Start Date: 16th October 2007 Permit End Date: Not Supplied Positional Accuracy: Located by supplier to within 10m	A3NE (S)	1208	2	530700 189550
	Water Abstractions Operator: Thames Water Utilities Ltd Licence Number: 29/38/09/0157 Permit Version: 102 Location: Hornsey Sluice, Nlars Point 15 Authority: Environment Agency, Thames Region Abstraction: Public Water Supply: Potable Water Supply - Direct Abstraction Type: Water may be abstracted from a single point Source: Groundwater Daily Rate (m3): Not Supplied Yearly Rate (m3): Not Supplied Details: Not Supplied Authorised Start: 01 January Authorised End: 31 December Permit Start Date: 27th December 2006 Permit End Date: Not Supplied Positional Accuracy: Located by supplier to within 10m	A3NE (S)	1208	2	530700 189550

Agency & Hydrological

Map ID	Details	Quadrant Reference (Compass Direction)	Estimated Distance From Site	Contact	NGR
	Water Abstractions Operator: Thames Water Utilities Ltd Licence Number: 29/38/09/0157 Permit Version: 101 Location: Hornsey Sluice, Nlars Point 15 Authority: Environment Agency, Thames Region Abstraction: Public Water Supply: Potable Water Supply - Direct Abstraction Type: Water may be abstracted from a single point Source: Groundwater Daily Rate (m3): Not Supplied Yearly Rate (m3): Not Supplied Details: Not Supplied Authorised Start: 01 January Authorised End: 31 December Permit Start Date: 21st March 2003 Permit End Date: Not Supplied Positional Accuracy: Located by supplier to within 10m	A3NE (S)	1208	2	530700 189550
	Water Abstractions Operator: Thames Water Utilities Ltd Licence Number: 29/38/09/0157 Permit Version: 100 Location: Hornsey Sluice, Nlars Point 15 Authority: Environment Agency, Thames Region Abstraction: Public Water Supply: Potable Water Supply - Direct Abstraction Type: Water may be abstracted from a single point Source: Groundwater Daily Rate (m3): 275000 Yearly Rate (m3): 55000000 Details: Aggregated Volume From 35 Sites Authorised Start: 01 January Authorised End: 31 December Permit Start Date: 26th June 1995 Permit End Date: Not Supplied Positional Accuracy: Located by supplier to within 100m	A3NE (S)	1208	2	530700 189550
	Water Abstractions Operator: Thames Water Utilities Ltd Licence Number: 29/38/09/0110 Permit Version: Not Supplied Location: Campsbourne Well, HORNSEY Authority: Environment Agency, Thames Region Abstraction: Public Water Supply Abstraction Type: Not Supplied Source: Groundwater Daily Rate (m3): 3978 Yearly Rate (m3): 829645 Details: Chalk (Undifferentiated) Authorised Start: Not Supplied Authorised End: Not Supplied Permit Start Date: Not Supplied Permit End Date: Not Supplied Positional Accuracy: Located by supplier to within 100m	A3NE (S)	1240	2	530500 189500
	Water Abstractions Operator: Thames Water Utilities Ltd Licence Number: 29/38/09/0157 Permit Version: 103 Location: Bowes Road, Enfield - Nlars Point 44 Authority: Environment Agency, Thames Region Abstraction: Public Water Supply: Potable Water Supply - Direct Abstraction Type: Water may be abstracted from a single point Source: Groundwater Daily Rate (m3): Not Supplied Yearly Rate (m3): Not Supplied Details: Not Supplied Authorised Start: 01 January Authorised End: 31 December Permit Start Date: 16th October 2007 Permit End Date: Not Supplied Positional Accuracy: Located by supplier to within 10m	A23NE (N)	1347	2	530660 192150

Agency & Hydrological

Map ID	Details	Quadrant Reference (Compass Direction)	Estimated Distance From Site	Contact	NGR
	Water Abstractions Operator: Thames Water Utilities Ltd Licence Number: 29/38/09/0157 Permit Version: 102 Location: Bowes Road, Enfield - Nlars Point 44 Authority: Environment Agency, Thames Region Abstraction: Public Water Supply: Potable Water Supply - Direct Abstraction Type: Water may be abstracted from a single point Source: Groundwater Daily Rate (m3): Not Supplied Yearly Rate (m3): Not Supplied Details: Not Supplied Authorised Start: 01 January Authorised End: 31 December Permit Start Date: 27th December 2006 Permit End Date: Not Supplied Positional Accuracy: Located by supplier to within 10m	A23NE (N)	1347	2	530660 192150
	Water Abstractions Operator: Thames Water Utilities Ltd Licence Number: 29/38/09/0157 Permit Version: 104 Location: Bowes Road, Enfield - Nlars Point 44 Authority: Environment Agency, Thames Region Abstraction: Public Water Supply: Potable Water Supply - Direct Abstraction Type: Water may be abstracted from a single point Source: Groundwater Daily Rate (m3): Not Supplied Yearly Rate (m3): Not Supplied Details: Nlars Authorised Start: 01 April Authorised End: 31 March Permit Start Date: 23rd July 2013 Permit End Date: Not Supplied Positional Accuracy: Located by supplier to within 10m	A23NE (N)	1369	2	530663 192172
	Water Abstractions Operator: Thames Water Utilities Ltd Licence Number: 29/38/09/0157 Permit Version: 104 Location: Hornsey Gatehouse - Nlars Point 16 Authority: Environment Agency, Thames Region Abstraction: Public Water Supply: Potable Water Supply - Direct Abstraction Type: Water may be abstracted from a single point Source: Groundwater Daily Rate (m3): Not Supplied Yearly Rate (m3): Not Supplied Details: Nlars Authorised Start: 01 April Authorised End: 31 March Permit Start Date: 23rd July 2013 Permit End Date: Not Supplied Positional Accuracy: Located by supplier to within 10m	A3SE (S)	1375	2	530784 189397
	Water Abstractions Operator: Thames Water Utilities Ltd Licence Number: 29/38/09/0157 Permit Version: 103 Location: Hornsey Gatehouse - Nlars Point 16 Authority: Environment Agency, Thames Region Abstraction: Public Water Supply: Potable Water Supply - Direct Abstraction Type: Water may be abstracted from a single point Source: Groundwater Daily Rate (m3): Not Supplied Yearly Rate (m3): Not Supplied Details: Not Supplied Authorised Start: 01 January Authorised End: 31 December Permit Start Date: 16th October 2007 Permit End Date: Not Supplied Positional Accuracy: Located by supplier to within 10m	A3SE (S)	1381	2	530780 189390

Agency & Hydrological

Map ID	Details	Quadrant Reference (Compass Direction)	Estimated Distance From Site	Contact	NGR
	Water Abstractions Operator: Thames Water Utilities Ltd Licence Number: 29/38/09/0157 Permit Version: 102 Location: Hornsey Gatehouse - Nlars Point 16 Authority: Environment Agency, Thames Region Abstraction: Public Water Supply: Potable Water Supply - Direct Abstraction Type: Water may be abstracted from a single point Source: Groundwater Daily Rate (m3): Not Supplied Yearly Rate (m3): Not Supplied Details: Not Supplied Authorised Start: 01 January Authorised End: 31 December Permit Start Date: 27th December 2006 Permit End Date: Not Supplied Positional Accuracy: Located by supplier to within 10m	A3SE (S)	1381	2	530780 189390
	Water Abstractions Operator: Thames Water Utilities Ltd Licence Number: 29/38/09/0157 Permit Version: 101 Location: Hornsey Gatehouse - Nlars Point 16 Authority: Environment Agency, Thames Region Abstraction: Public Water Supply: Potable Water Supply - Direct Abstraction Type: Water may be abstracted from a single point Source: Groundwater Daily Rate (m3): Not Supplied Yearly Rate (m3): Not Supplied Details: Not Supplied Authorised Start: 01 January Authorised End: 31 December Permit Start Date: 21st March 2003 Permit End Date: Not Supplied Positional Accuracy: Located by supplier to within 10m	A3SE (S)	1381	2	530780 189390
	Water Abstractions Operator: Thames Water Utilities Ltd Licence Number: 29/38/09/0157 Permit Version: 100 Location: Hornsey Gatehouse - Nlars Point 16 Authority: Environment Agency, Thames Region Abstraction: Public Water Supply: Potable Water Supply - Direct Abstraction Type: Water may be abstracted from a single point Source: Groundwater Daily Rate (m3): 275000 Yearly Rate (m3): 55000000 Details: Aggregated Volume From 35 Sites Authorised Start: 01 January Authorised End: 31 December Permit Start Date: 26th June 1995 Permit End Date: Not Supplied Positional Accuracy: Located by supplier to within 10m	A3SE (S)	1381	2	530780 189390
	Water Abstractions Operator: Thames Water Utilities Ltd Licence Number: 29/38/09/0152D Permit Version: Not Supplied Location: Bowes Road, PALMERS GREEN Authority: Environment Agency, Thames Region Abstraction: Public Water Supply Abstraction Type: Not Supplied Source: Groundwater Daily Rate (m3): 10000 Yearly Rate (m3): 1 Details: Also Artificial Recharge. Annual Total Aggregated To Another Licence; Licence Status: Expired Authorised Start: Not Supplied Authorised End: Not Supplied Permit Start Date: Not Supplied Permit End Date: Not Supplied Positional Accuracy: Located by supplier to within 100m	A23NE (N)	1402	2	530700 192200

Map ID	Details	Quadrant Reference (Compass Direction)	Estimated Distance From Site	Contact	NGR
	Water Abstractions Operator: The Muswell Hill Golf Company Limited Licence Number: Th/038/0009/044 Permit Version: 2 Location: Borehole - Confined Chalk At Muswell Hill Golf Club Authority: Environment Agency, Thames Region Abstraction: Golf Courses: Spray Irrigation - Direct Abstraction Type: Water may be abstracted from a single point Source: Groundwater Daily Rate (m3): Not Supplied Yearly Rate (m3): Not Supplied Details: Muswell Hill Golf Club, London Authorised Start: 01 April Authorised End: 31 March Permit Start Date: 31st August 2016 Permit End Date: Not Supplied Positional Accuracy: Located by supplier to within 10m	A11NW (W)	1403	2	529066 190897
	Water Abstractions Operator: Muswell Hill Golf Club Licence Number: Th/038/0009/044 Permit Version: 1 Location: Borehole - Confined Chalk At Muswell Hill Golf Club Authority: Environment Agency, Thames Region Abstraction: Golf Courses: Spray Irrigation - Direct Abstraction Type: Water may be abstracted from a single point Source: Groundwater Daily Rate (m3): Not Supplied Yearly Rate (m3): Not Supplied Details: Muswell Hill Golf Club, London Authorised Start: 01 April Authorised End: 31 March Permit Start Date: 30th October 2014 Permit End Date: Not Supplied Positional Accuracy: Located by supplier to within 10m	A11NW (W)	1403	2	529066 190897
	Water Abstractions Operator: Thames Water Utilities Ltd Licence Number: 29/38/09/0157 Permit Version: 103 Location: King'S Arms Bridge - Nlars Point 10 Authority: Environment Agency, Thames Region Abstraction: Public Water Supply: Potable Water Supply - Direct Abstraction Type: Water may be abstracted from a single point Source: Groundwater Daily Rate (m3): Not Supplied Yearly Rate (m3): Not Supplied Details: Not Supplied Authorised Start: 01 January Authorised End: 31 December Permit Start Date: 16th October 2007 Permit End Date: Not Supplied Positional Accuracy: Located by supplier to within 10m	A24NW (N)	1645	2	530920 192400
	Water Abstractions Operator: Thames Water Utilities Ltd Licence Number: 29/38/09/0157 Permit Version: 102 Location: King'S Arms Bridge - Nlars Point 10 Authority: Environment Agency, Thames Region Abstraction: Public Water Supply: Potable Water Supply - Direct Abstraction Type: Water may be abstracted from a single point Source: Groundwater Daily Rate (m3): Not Supplied Yearly Rate (m3): Not Supplied Details: Not Supplied Authorised Start: 01 January Authorised End: 31 December Permit Start Date: 27th December 2006 Permit End Date: Not Supplied Positional Accuracy: Located by supplier to within 10m	A24NW (N)	1645	2	530920 192400

Agency & Hydrological

Map ID	Details	Quadrant Reference (Compass Direction)	Estimated Distance From Site	Contact	NGR
	Water Abstractions Operator: Thames Water Utilities Ltd Licence Number: 29/38/09/0157 Permit Version: 101 Location: King'S Arms Bridge - Nlars Point 10 Authority: Environment Agency, Thames Region Abstraction: Public Water Supply: Potable Water Supply - Direct Abstraction Type: Water may be abstracted from a single point Source: Groundwater Daily Rate (m3): Not Supplied Yearly Rate (m3): Not Supplied Details: Not Supplied Authorised Start: 01 January Authorised End: 31 December Permit Start Date: 21st March 2003 Permit End Date: Not Supplied Positional Accuracy: Located by supplier to within 10m	A24NW (N)	1645	2	530920 192400
	Water Abstractions Operator: Thames Water Utilities Ltd Licence Number: 29/38/09/0157 Permit Version: 100 Location: King'S Arms Bridge - Nlars Point 10 Authority: Environment Agency, Thames Region Abstraction: Public Water Supply: Potable Water Supply - Direct Abstraction Type: Water may be abstracted from a single point Source: Groundwater Daily Rate (m3): 275000 Yearly Rate (m3): 55000000 Details: Aggregated Volume From 35 Sites Authorised Start: 01 January Authorised End: 31 December Permit Start Date: 26th June 1995 Permit End Date: Not Supplied Positional Accuracy: Located by supplier to within 10m	A24NW (N)	1645	2	530920 192400
	Water Abstractions Operator: Thames Water Utilities Ltd Licence Number: 29/38/09/0157 Permit Version: 104 Location: King'S Arms Bridge - Nlars Point 10 Authority: Environment Agency, Thames Region Abstraction: Public Water Supply: Potable Water Supply - Direct Abstraction Type: Water may be abstracted from a single point Source: Groundwater Daily Rate (m3): Not Supplied Yearly Rate (m3): Not Supplied Details: Nlars Authorised Start: 01 April Authorised End: 31 March Permit Start Date: 23rd July 2013 Permit End Date: Not Supplied Positional Accuracy: Located by supplier to within 10m	A24NW (N)	1658	2	530917 192415
	Water Abstractions Operator: Thames Water Utilities Ltd Licence Number: 29/38/09/0157 Permit Version: 103 Location: Oakthorpe Road - Nlars Point 9 Authority: Environment Agency, Thames Region Abstraction: Public Water Supply: Potable Water Supply - Direct Abstraction Type: Water may be abstracted from a single point Source: Groundwater Daily Rate (m3): Not Supplied Yearly Rate (m3): Not Supplied Details: Not Supplied Authorised Start: 01 January Authorised End: 31 December Permit Start Date: 16th October 2007 Permit End Date: Not Supplied Positional Accuracy: Located by supplier to within 10m	A24NE (NE)	1733	2	531180 192400

Agency & Hydrological

Map ID	Details	Quadrant Reference (Compass Direction)	Estimated Distance From Site	Contact	NGR
	Water Abstractions Operator: Thames Water Utilities Ltd Licence Number: 29/38/09/0157 Permit Version: 102 Location: Oakthorpe Road - Nlars Point 9 Authority: Environment Agency, Thames Region Abstraction: Public Water Supply: Potable Water Supply - Direct Abstraction Type: Water may be abstracted from a single point Source: Groundwater Daily Rate (m3): Not Supplied Yearly Rate (m3): Not Supplied Details: Not Supplied Authorised Start: 01 January Authorised End: 31 December Permit Start Date: 27th December 2006 Permit End Date: Not Supplied Positional Accuracy: Located by supplier to within 10m	A24NE (NE)	1733	2	531180 192400
	Water Abstractions Operator: Thames Water Utilities Ltd Licence Number: 29/38/09/0157 Permit Version: 101 Location: Oakthorpe Road - Nlars Point 9 Authority: Environment Agency, Thames Region Abstraction: Public Water Supply: Potable Water Supply - Direct Abstraction Type: Water may be abstracted from a single point Source: Groundwater Daily Rate (m3): Not Supplied Yearly Rate (m3): Not Supplied Details: Not Supplied Authorised Start: 01 January Authorised End: 31 December Permit Start Date: 21st March 2003 Permit End Date: Not Supplied Positional Accuracy: Located by supplier to within 10m	A24NE (NE)	1733	2	531180 192400
	Water Abstractions Operator: Thames Water Utilities Ltd Licence Number: 29/38/09/0157 Permit Version: 100 Location: Oakthorpe Road - Nlars Point 9 Authority: Environment Agency, Thames Region Abstraction: Public Water Supply: Potable Water Supply - Direct Abstraction Type: Water may be abstracted from a single point Source: Groundwater Daily Rate (m3): 275000 Yearly Rate (m3): 55000000 Details: Aggregated Volume From 35 Sites Authorised Start: 01 January Authorised End: 31 December Permit Start Date: 26th June 1995 Permit End Date: Not Supplied Positional Accuracy: Located by supplier to within 10m	A24NE (NE)	1733	2	531180 192400
	Water Abstractions Operator: Thames Water Utilities Ltd Licence Number: 29/38/09/0157 Permit Version: 104 Location: Oakthorpe Road - Nlars Point 9 Authority: Environment Agency, Thames Region Abstraction: Public Water Supply: Potable Water Supply - Direct Abstraction Type: Water may be abstracted from a single point Source: Groundwater Daily Rate (m3): Not Supplied Yearly Rate (m3): Not Supplied Details: Nlars Authorised Start: 01 April Authorised End: 31 March Permit Start Date: 23rd July 2013 Permit End Date: Not Supplied Positional Accuracy: Located by supplier to within 10m	A24NE (NE)	1739	2	531181 192407

Map ID	Details	Quadrant Reference (Compass Direction)	Estimated Distance From Site	Contact	NGR
	Water Abstractions Operator: London Borough Of Enfield Licence Number: 29/38/09/0099 Permit Version: 100 Location: Broomfield Park Authority: Environment Agency, Thames Region Abstraction: Sports Grounds/Facilities: Spray Irrigation - Direct Abstraction Type: Water may be abstracted from a single point Source: Groundwater Daily Rate (m3): 205 Yearly Rate (m3): 20457 Details: Broomfield Park, Southgate Authorised Start: 01 October Authorised End: 30 September Permit Start Date: 18th July 1980 Permit End Date: Not Supplied Positional Accuracy: Located by supplier to within 100m	(N)	1993	2	530300 192800
	Groundwater Vulnerability Map Combined Unproductive Aquifer (may have productive aquifer beneath) Classification: Unproductive Vulnerability: Unproductive Bedrock Aquifer, No Superficial Aquifer Combined Aquifer: Low Pollutant Speed: Mixed Bedrock Flow: 300-550 mm/year Dilution: 40-70% Baseflow Index: <90% Superficial Patchiness: <3m Superficial Thickness: No Data Superficial Recharge:	A13SE (E)	0	4	530480 190776
	Groundwater Vulnerability - Soluble Rock Risk None				
	Bedrock Aquifer Designations Aquifer Designation: Unproductive Strata	A13SE (E)	0	4	530480 190776
	Superficial Aquifer Designations No Data Available				
20	Source Protection Zones Name: Not Supplied Source: Environment Agency, Head Office Reference: Not Supplied Type: Zone II (Outer Protection Zone): Either 25% of the source area or a 400 day travel time whichever is greater.	A13SE (E)	0	2	530480 190776
21	Source Protection Zones Name: Not Supplied Source: Environment Agency, Head Office Reference: Not Supplied Type: Zone I (Inner Protection Zone): Travel time of 50 days or less to the groundwater source.	A13SE (E)	0	2	530480 190776
22	Source Protection Zones Name: Not Supplied Source: Environment Agency, Head Office Reference: Not Supplied Type: Zone I (Inner Protection Zone): Travel time of 50 days or less to the groundwater source.	A18SE (N)	325	2	530531 191136
	Extreme Flooding from Rivers or Sea without Defences None				
	Flooding from Rivers or Sea without Defences None				
	Areas Benefiting from Flood Defences None				
	Flood Water Storage Areas None				
	Flood Defences None				

Agency & Hydrological

Map ID	Details	Quadrant Reference (Compass Direction)	Estimated Distance From Site	Contact	NGR
23	OS Water Network Lines Watercourse Form: Inland river Watercourse Length: 1014.4 Watercourse Level: On ground surface Permanent: True Watercourse Name: New River Catchment Name: Thames Primacy: 1	A13SE (E)	8	5	530503 190773
24	OS Water Network Lines Watercourse Form: Inland river Watercourse Length: 84.3 Watercourse Level: On ground surface Permanent: True Watercourse Name: New River Catchment Name: Thames Primacy: 1	A8NW (S)	312	5	530470 190428
25	OS Water Network Lines Watercourse Form: Inland river Watercourse Length: 16.6 Watercourse Level: On ground surface Permanent: True Watercourse Name: Not Supplied Catchment Name: Thames Primacy: 1	A13SW (SW)	343	5	530147 190605
26	OS Water Network Lines Watercourse Form: Inland river Watercourse Length: 123.5 Watercourse Level: Underground Permanent: True Watercourse Name: New River Catchment Name: Thames Primacy: 1	A8NW (S)	394	5	530447 190347
27	OS Water Network Lines Watercourse Form: Lake Watercourse Length: 9.3 Watercourse Level: On ground surface Permanent: True Watercourse Name: Not Supplied Catchment Name: Thames Primacy: 1	A12NE (W)	496	5	529988 190915
28	OS Water Network Lines Watercourse Form: Reservoir Watercourse Length: 61.1 Watercourse Level: On ground surface Permanent: True Watercourse Name: New River Catchment Name: Thames Primacy: 1	A8NW (S)	512	5	530393 190236
29	OS Water Network Lines Watercourse Form: Inland river Watercourse Length: 76.4 Watercourse Level: On ground surface Permanent: True Watercourse Name: Not Supplied Catchment Name: Thames Primacy: 1	A8NW (S)	532	5	530360 190222
30	OS Water Network Lines Watercourse Form: Reservoir Watercourse Length: 46.0 Watercourse Level: On ground surface Permanent: True Watercourse Name: Not Supplied Catchment Name: Thames Primacy: 1	A8NW (S)	569	5	530379 190181
31	OS Water Network Lines Watercourse Form: Reservoir Watercourse Length: 50.1 Watercourse Level: On ground surface Permanent: True Watercourse Name: New River Catchment Name: Thames Primacy: 1	A8NW (S)	569	5	530379 190181

Agency & Hydrological

Map ID	Details	Quadrant Reference (Compass Direction)	Estimated Distance From Site	Contact	NGR
32	OS Water Network Lines Watercourse Form: Inland river Watercourse Length: 220.5 Watercourse Level: On ground surface Permanent: True Watercourse Name: New River Catchment Name: Thames Primacy: 1	A8NW (S)	600	5	530413 190144
33	OS Water Network Lines Watercourse Form: Inland river Watercourse Length: 16.3 Watercourse Level: On ground surface Permanent: True Watercourse Name: Not Supplied Catchment Name: Thames Primacy: 1	A8NW (SW)	606	5	530207 190193
34	OS Water Network Lines Watercourse Form: Inland river Watercourse Length: 5.7 Watercourse Level: On ground surface Permanent: True Watercourse Name: Not Supplied Catchment Name: Thames Primacy: 1	A8NW (S)	608	5	530349 190146
35	OS Water Network Lines Watercourse Form: Inland river Watercourse Length: 37.2 Watercourse Level: On ground surface Permanent: True Watercourse Name: Not Supplied Catchment Name: Thames Primacy: 1	A8NW (SW)	609	5	530222 190184
36	OS Water Network Lines Watercourse Form: Reservoir Watercourse Length: 20.7 Watercourse Level: On ground surface Permanent: True Watercourse Name: Not Supplied Catchment Name: Thames Primacy: 1	A8NW (S)	610	5	530354 190143
37	OS Water Network Lines Watercourse Form: Reservoir Watercourse Length: 14.4 Watercourse Level: On ground surface Permanent: True Watercourse Name: Not Supplied Catchment Name: Thames Primacy: 1	A8NW (S)	615	5	530373 190135
38	OS Water Network Lines Watercourse Form: Inland river Watercourse Length: 36.6 Watercourse Level: On ground surface Permanent: True Watercourse Name: Not Supplied Catchment Name: Thames Primacy: 1	A8NW (S)	618	5	530255 190161
39	OS Water Network Lines Watercourse Form: Inland river Watercourse Length: 615.7 Watercourse Level: On ground surface Permanent: True Watercourse Name: New River Catchment Name: Thames Primacy: 1	A18SE (N)	628	5	530566 191438
40	OS Water Network Lines Watercourse Form: Inland river Watercourse Length: 2462.1 Watercourse Level: Underground Permanent: True Watercourse Name: The Moselle Catchment Name: Thames Primacy: 1	A9NW (SE)	784	5	531017 190162

Map ID	Details	Quadrant Reference (Compass Direction)	Estimated Distance From Site	Contact	NGR
41	OS Water Network Lines Watercourse Form: Inland river Watercourse Length: 16.0 Watercourse Level: On ground surface Permanent: True Watercourse Name: New River Catchment Name: Thames Primacy: 1	A8SE (S)	793	5	530511 189947
42	OS Water Network Lines Watercourse Form: Inland river Watercourse Length: 6.9 Watercourse Level: On ground surface Permanent: True Watercourse Name: New River Catchment Name: Thames Primacy: 2	A8SE (S)	793	5	530511 189947
43	OS Water Network Lines Watercourse Form: Inland river Watercourse Length: 5.9 Watercourse Level: On ground surface Permanent: True Watercourse Name: New River Catchment Name: Thames Primacy: 2	A8SE (S)	800	5	530510 189940
44	OS Water Network Lines Watercourse Form: Inland river Watercourse Length: 5.5 Watercourse Level: On ground surface Permanent: True Watercourse Name: New River Catchment Name: Thames Primacy: 2	A8SE (S)	806	5	530513 189934
45	OS Water Network Lines Watercourse Form: Inland river Watercourse Length: 419.0 Watercourse Level: On ground surface Permanent: True Watercourse Name: New River Catchment Name: Thames Primacy: 1	A8SE (S)	808	5	530518 189932
46	OS Water Network Lines Watercourse Form: Inland river Watercourse Length: 592.9 Watercourse Level: Underground Permanent: True Watercourse Name: The Moselle Catchment Name: Thames Primacy: 1	A8SE (S)	973	5	530716 189793
47	OS Water Network Lines Watercourse Form: Inland river Watercourse Length: 4.0 Watercourse Level: On ground surface Permanent: True Watercourse Name: The Moselle Catchment Name: Thames Primacy: 1	A8SE (S)	980	5	530752 189796

Map ID	Details	Quadrant Reference (Compass Direction)	Estimated Distance From Site	Contact	NGR
48	Licensed Waste Management Facilities (Locations) Licence Number: 80356 Location: 143 Station Road, Wood Green, London, N22 7ST Operator Name: Barnet Skips & Recycling Ltd Operator Location: Not Supplied Authority: Environment Agency - Thames Region, North East Area Site Category: Household, Commercial And Industrial Transfer Stations Licence Status: Expired Issued: 29th January 1999 Last Modified: Not Supplied Expires: 9th October 2001 Suspended: Not Supplied Revoked: Not Supplied Surrendered: Not Supplied IPPC Reference: Not Supplied Positional Accuracy: Located by supplier to within 10m	A8NW (S)	405	2	530420 190340
48	Licensed Waste Management Facilities (Locations) Licence Number: 80346 Location: 143 Station Road, Wood Green, London, N22 4ST Operator Name: Field & Palmer Ltd Operator Location: Not Supplied Authority: Environment Agency - Thames Region, North East Area Site Category: Household, Commercial And Industrial Transfer Stations Licence Status: Surrendered Issued: 22nd March 1996 Last Modified: Not Supplied Expires: Not Supplied Suspended: Not Supplied Revoked: Not Supplied Surrendered: 30th March 2001 IPPC Reference: Not Supplied Positional Accuracy: Located by supplier to within 10m	A8NW (S)	420	2	530415 190326
49	Licensed Waste Management Facilities (Locations) Licence Number: 401063 Location: Wood Green, Western Road, Haringey, London, N22 6UG Operator Name: Londonenergy Ltd Operator Location: Not Supplied Authority: Environment Agency - Thames Region, North East Area Site Category: Non-hazardous & hazardous HWA Site Licence Status: Modified Issued: 25th February 2014 Last Modified: 28th September 2017 Expires: Not Supplied Suspended: Not Supplied Revoked: Not Supplied Surrendered: Not Supplied IPPC Reference: Not Supplied Positional Accuracy: Located by supplier to within 10m	A8NE (S)	638	2	530581 190108
	Local Authority Landfill Coverage Name: London Borough of Haringey - Has supplied landfill data		0	6	530480 190776
	Local Authority Landfill Coverage Name: London Borough of Enfield - Has supplied landfill data		793	7	530455 191608

Map ID	Details	Quadrant Reference (Compass Direction)	Estimated Distance From Site	Contact	NGR
50	Registered Waste Transfer Sites Licence Holder: Field & Palmer Ltd Licence Reference: DL097 Site Location: BR Goods Yard at Station Road, WOOD GREEN, London, N22 Operator Location: 143 Station Road, Wood Green, HARINGEY, London, N22 4ST Authority: Environment Agency - Thames Region, North East Area Site Category: Transfer Max Input Rate: Medium (Equal to or greater than 25,000 and less than 75,000 tonnes per year) Waste Source: No known restriction on source of waste Restrictions: Licence Status: Licence has completion certificateSurrendered Dated: 22nd March 1996 Preceded By: DL097 Licence: Superseded By: Not Given Licence: Positional Accuracy: Manually positioned to the address or location Boundary Quality: Not Supplied Authorised Waste: Lwra Cat. A = Inert Wastes Lwra Cat. Bi Gen.Non-Putresc Max.Waste Permitted By Licence Unsorted Scrap Metal Prohibited Waste: Clinical - As In Coll/Disp.Reggs Of '88 Liquid Wastes Sludge Wastes Spec.Waste (Epa'90:S62/1996 Regs) Waste N.O.S.	A8NW (S)	381	2	530390 190370
50	Registered Waste Transfer Sites Licence Holder: Field & Palmer Ltd Licence Reference: DL097 Site Location: BR Goods Yard at Station Road, WOOD GREEN, London, N22 Operator Location: 143 Station Road, Wood Green, HARINGEY, London, N22 4ST Authority: Environment Agency - Thames Region, North East Area Site Category: Transfer Max Input Rate: Very Small (Less than 10,000 tonnes per year) Waste Source: No known restriction on source of waste Restrictions: Licence Status: Record supersededSuperseded Dated: 1st April 1982 Preceded By: Not Given Licence: Superseded By: DL097 Licence: Positional Accuracy: Manually positioned to the address or location Boundary Quality: Not Supplied Authorised Waste: Construction Ind. Wastes Prohibited Waste: Clinical Waste - Clause 2 & 4 Hsc 1982 Notifiable Wastes Putrescible Waste Special Wastes	A8NW (S)	381	2	530390 190370