


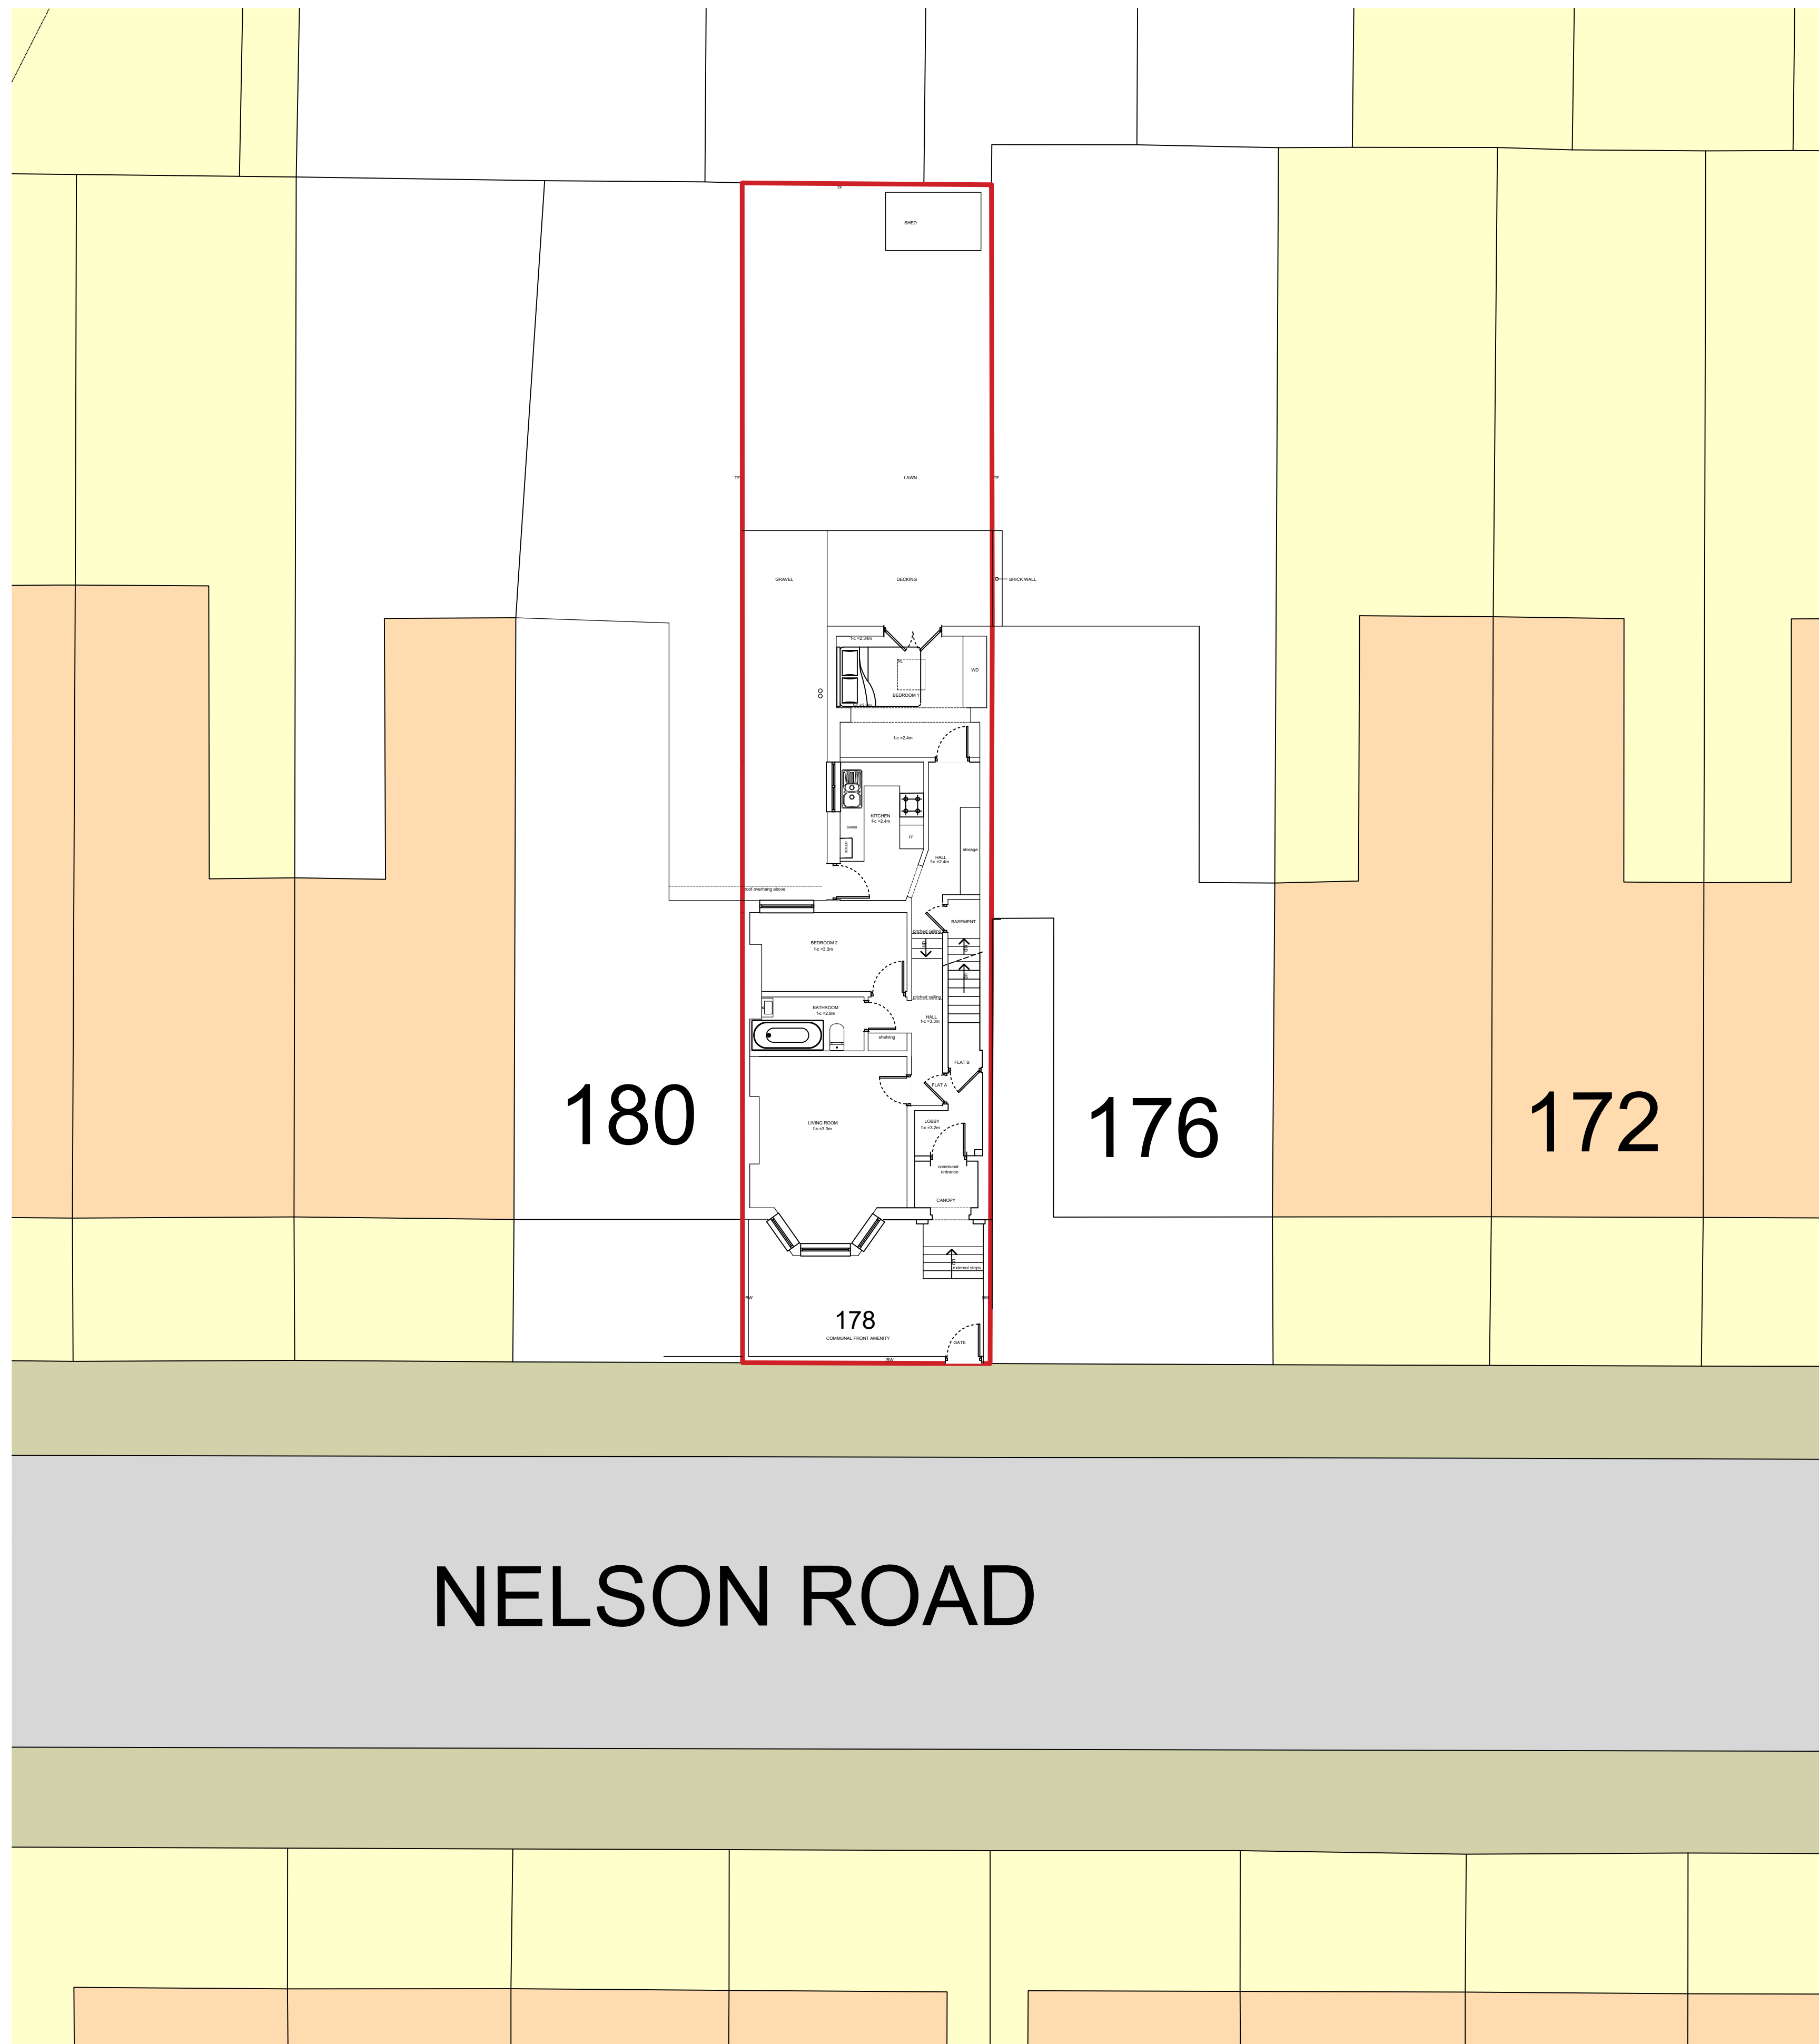

Existing Block Plan


drawing title
MR D KISNER
FLAT A 178 NELSON RD, Crouch End, N8 9NR
client / project

F260 /E02

drawing number
1:100 / 1:200
scale @ A1 / A3

F260
project number

-
revision
sJAM
originated by

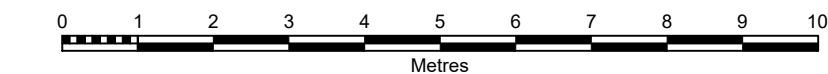

FOR PLANNING
status

