


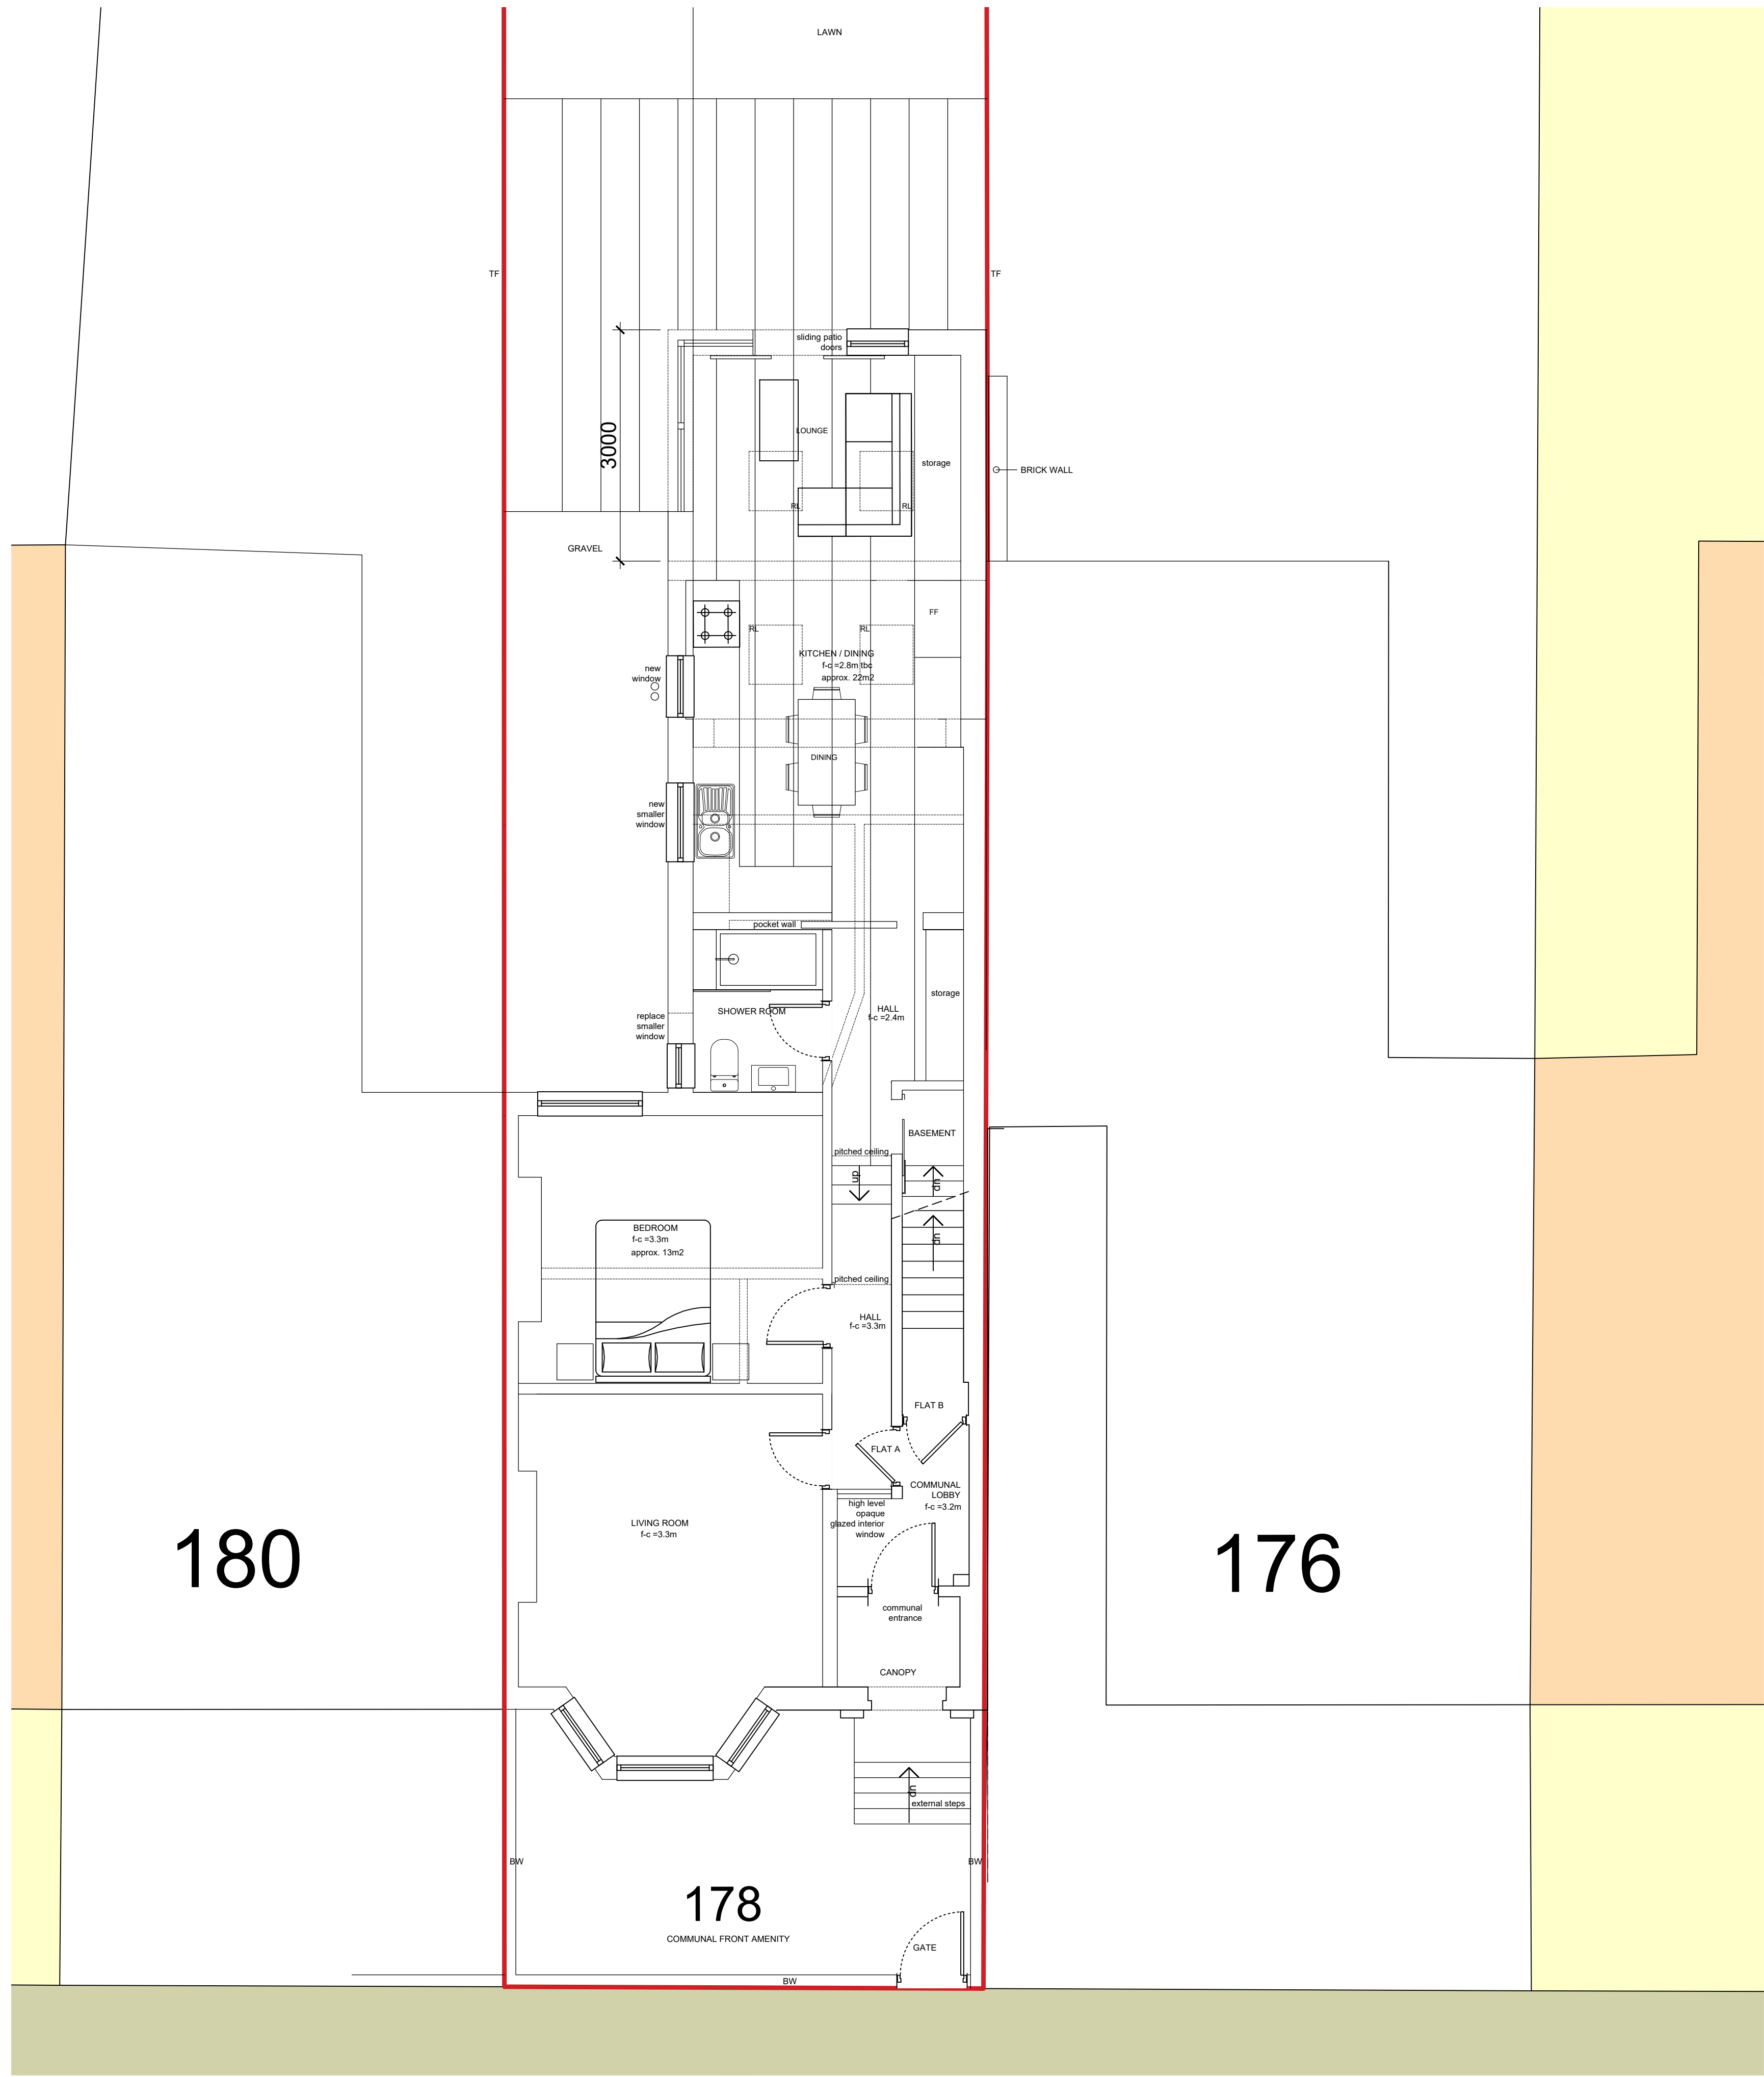

PROPOSED Plans

drawing title
MR D KISNER
FLAT A 178 NELSON RD, Crouch End, N8 9NR
client / project


F260 / P03

drawing number
1:50 / 1:100
scale @ A1 / A3

F260
project number


-
revision

sJAM
originated by

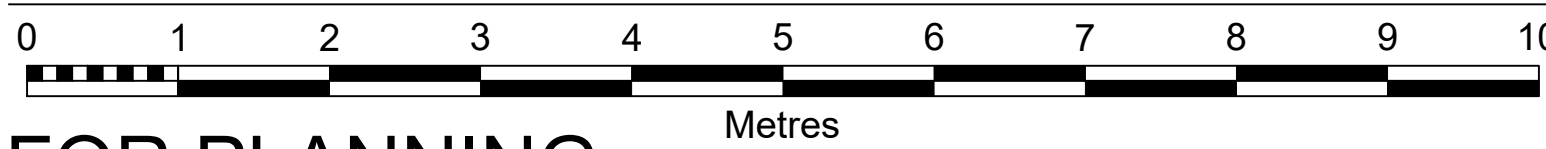

FOR PLANNING

status

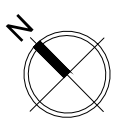

sJAM
architects.com