


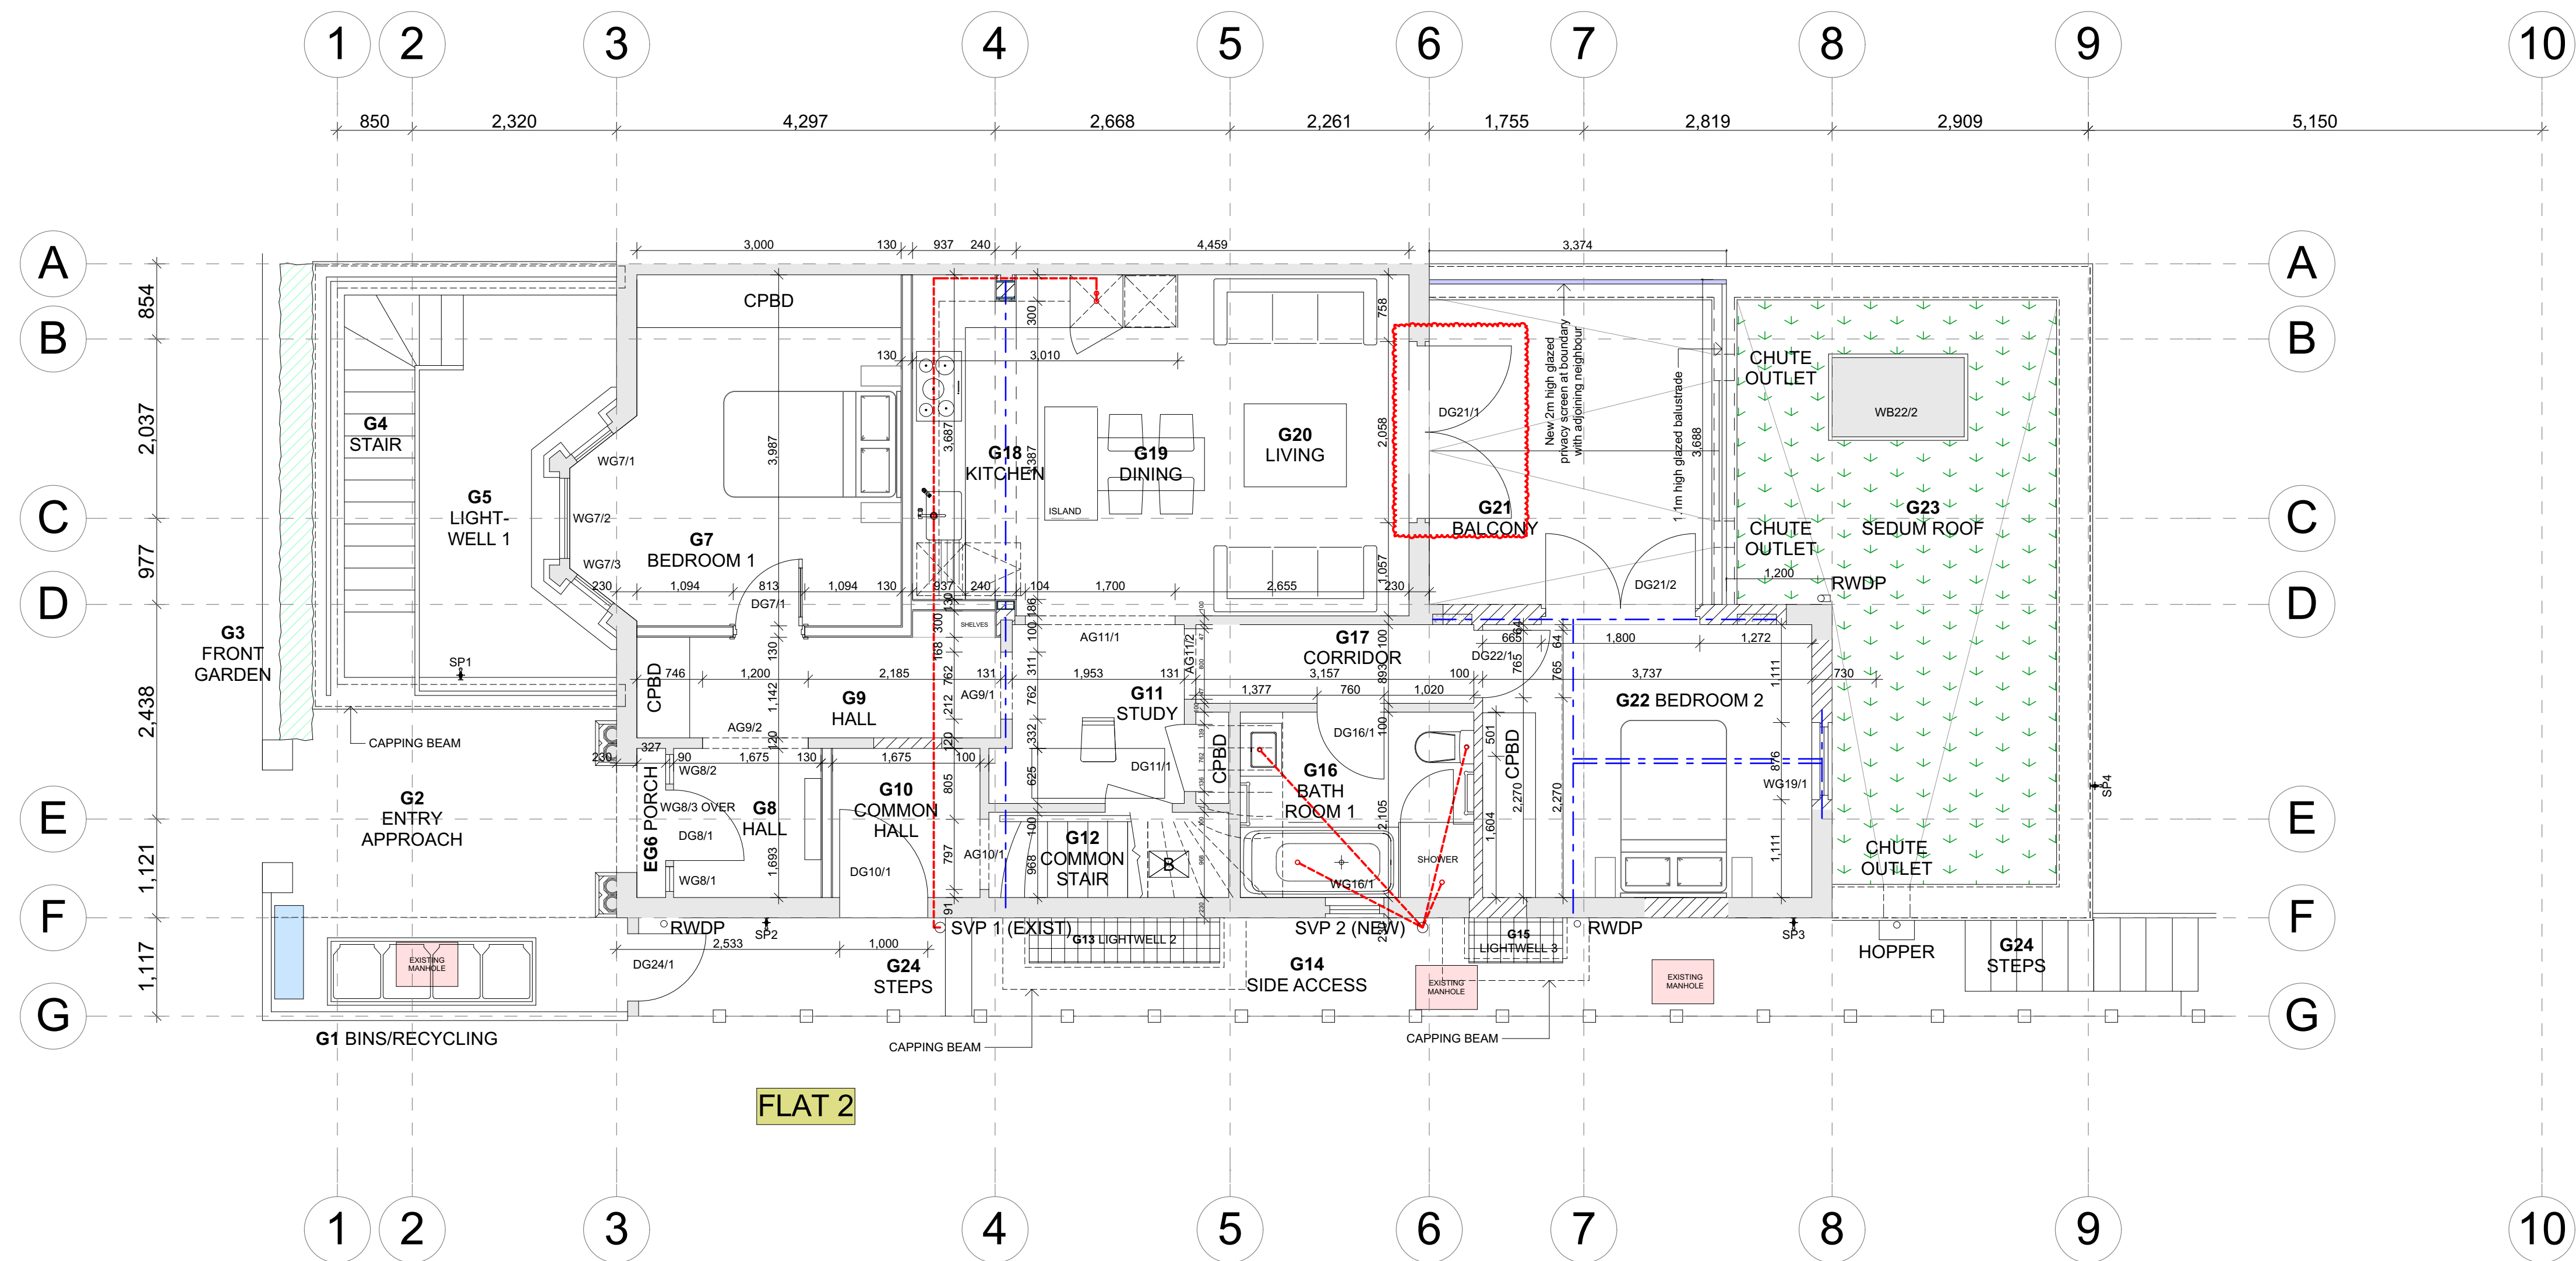

REV C2 13-01-2021 DIMENSIONS ADDED
REV C3 20-1-21 WC POSITION DIMENSIONED
REV C4 26/02/2021 AMENDMENTS
REV C5 19/07/2021 ISLAND ADDED

CONSTRUCTION



SHAUN KNIGHT
ARCHITECTURE

40 FALCON ROAD, HAMPTON
TW12 2RA
07824 815 258M
0208 979 4949T

E: skarchitecture@hotmail.co.uk
W: shaunknightarchitecture.com

PROJECT: 136 FERME PARK
ROAD, LONDON,
N8 9SE

TITLE : GROUND FLOOR
PLAN

Date: JANUARY 2020

Scale: 1:50 @ A1 Drawn: SDK

DRAWING NUMBER: 170-113C5