




Rev.
A

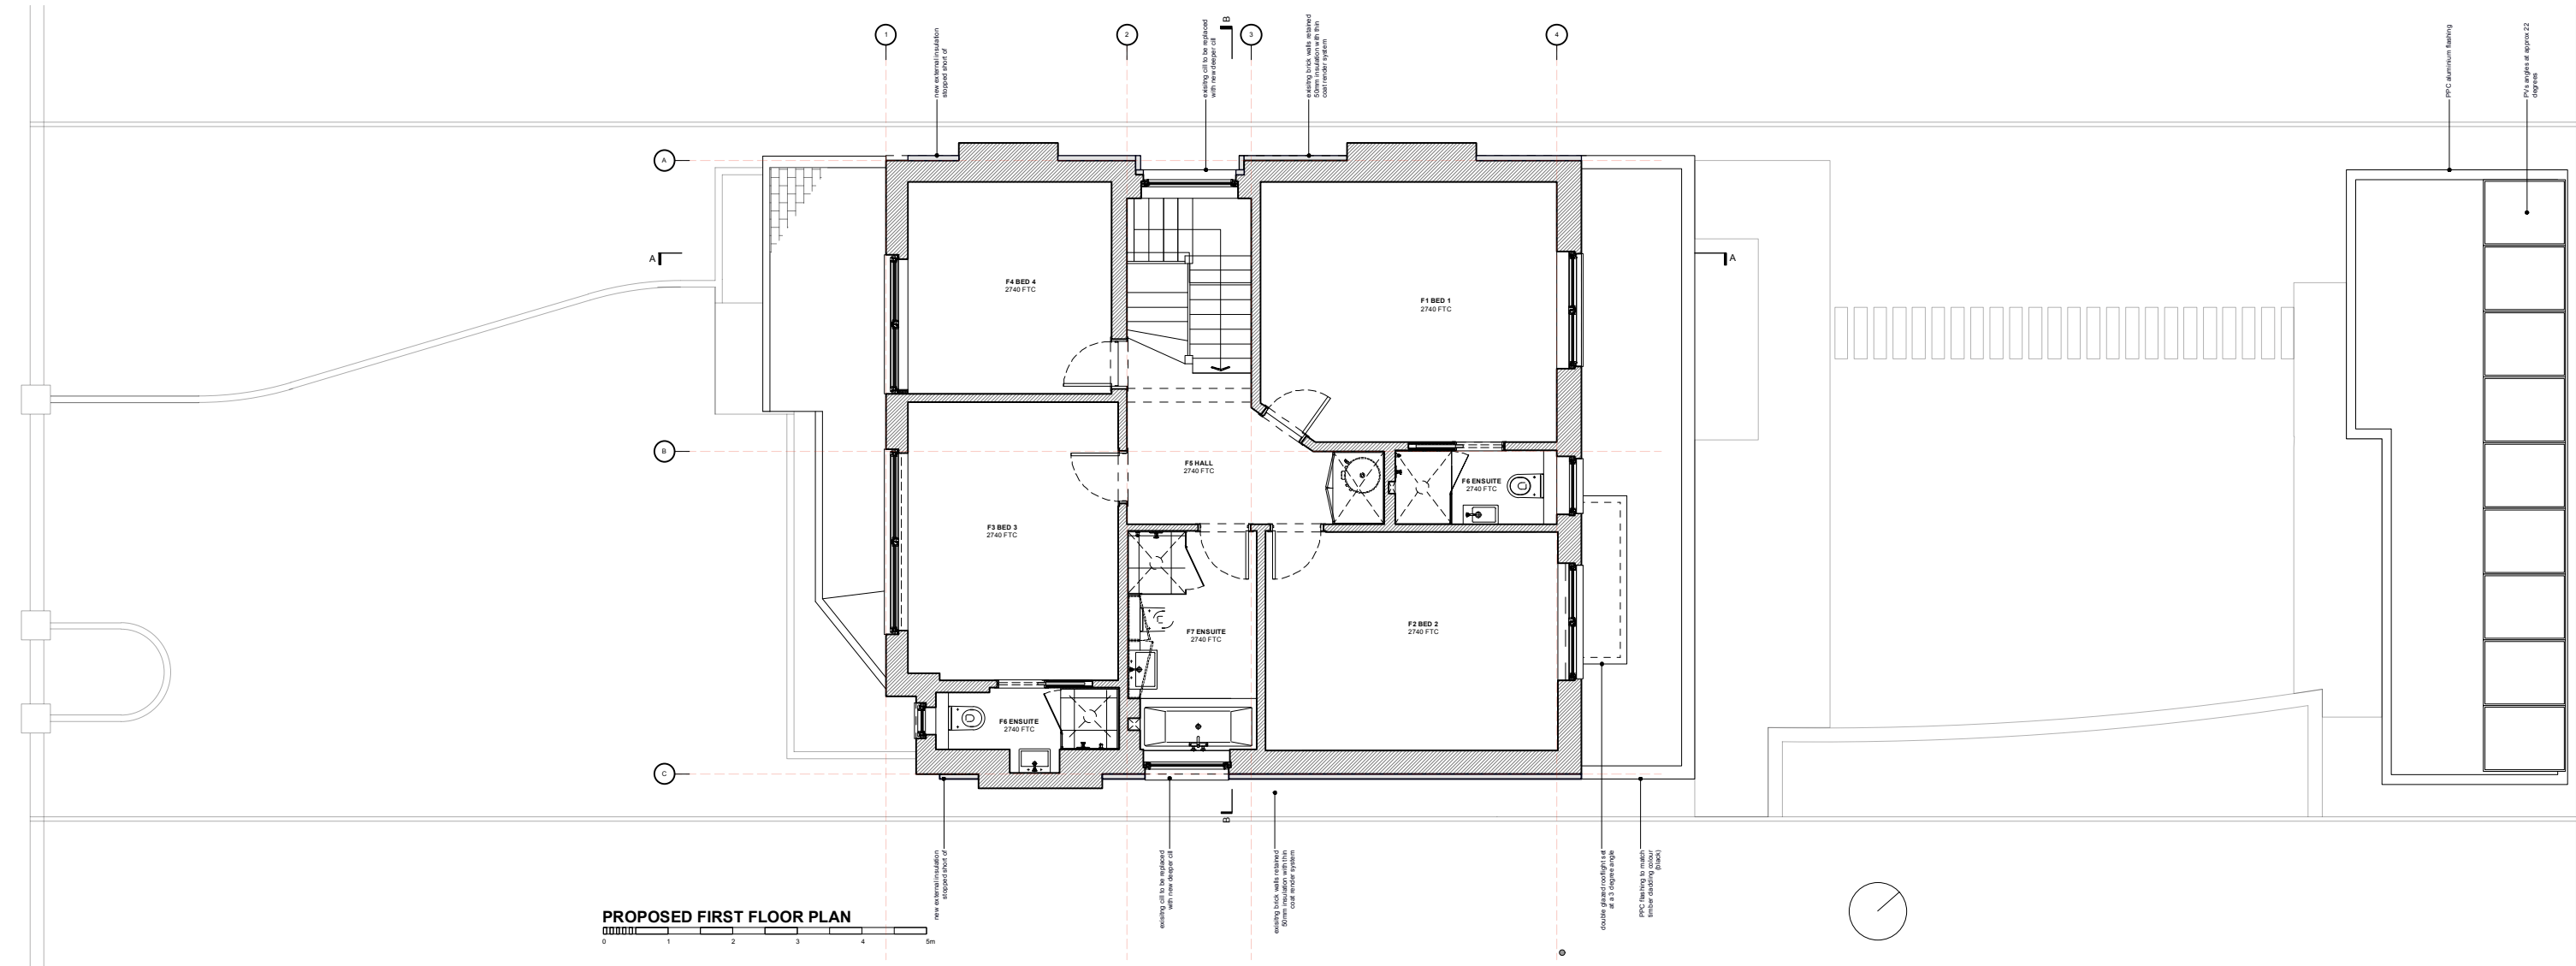

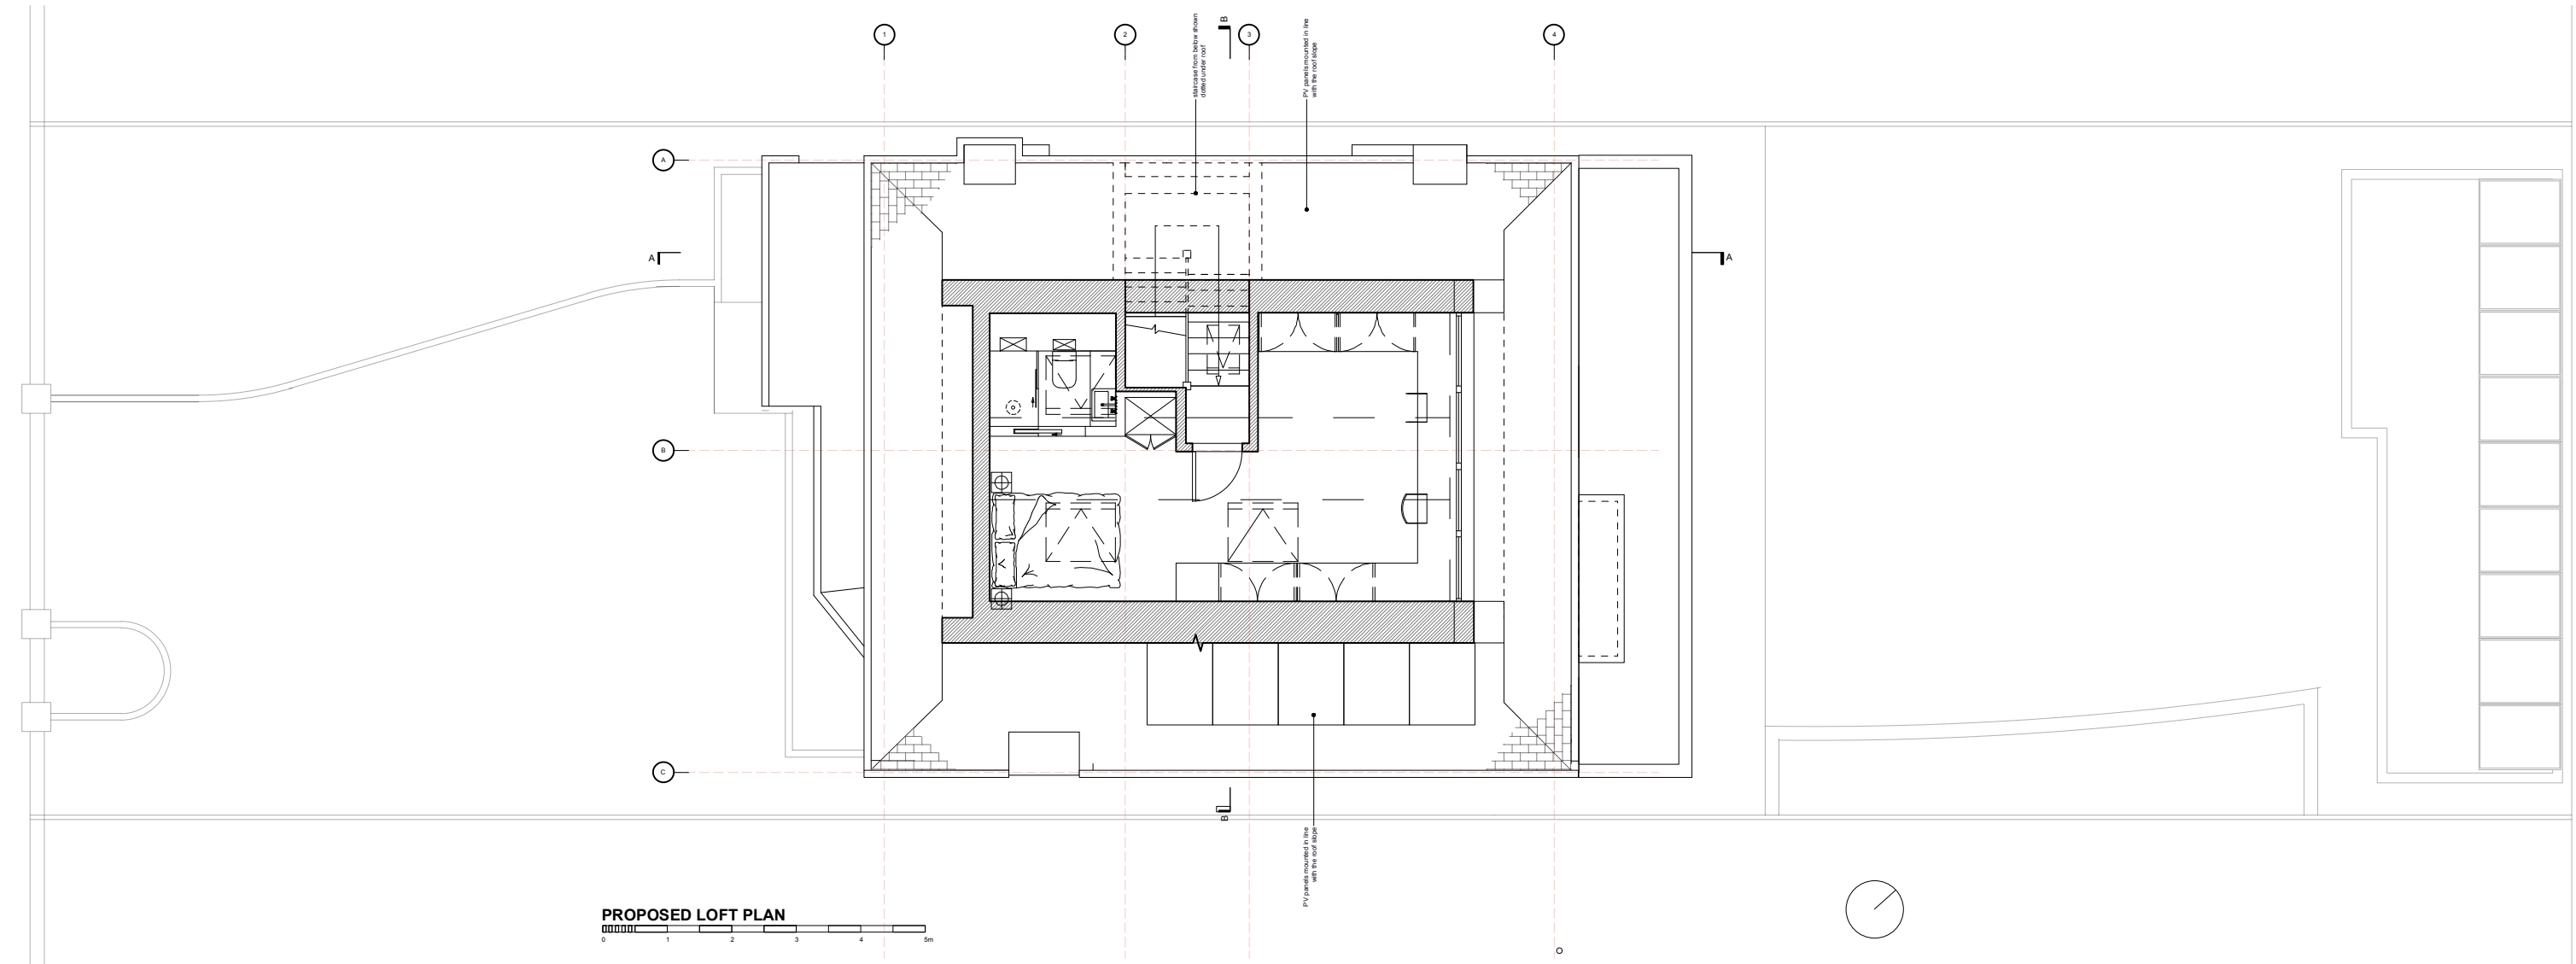


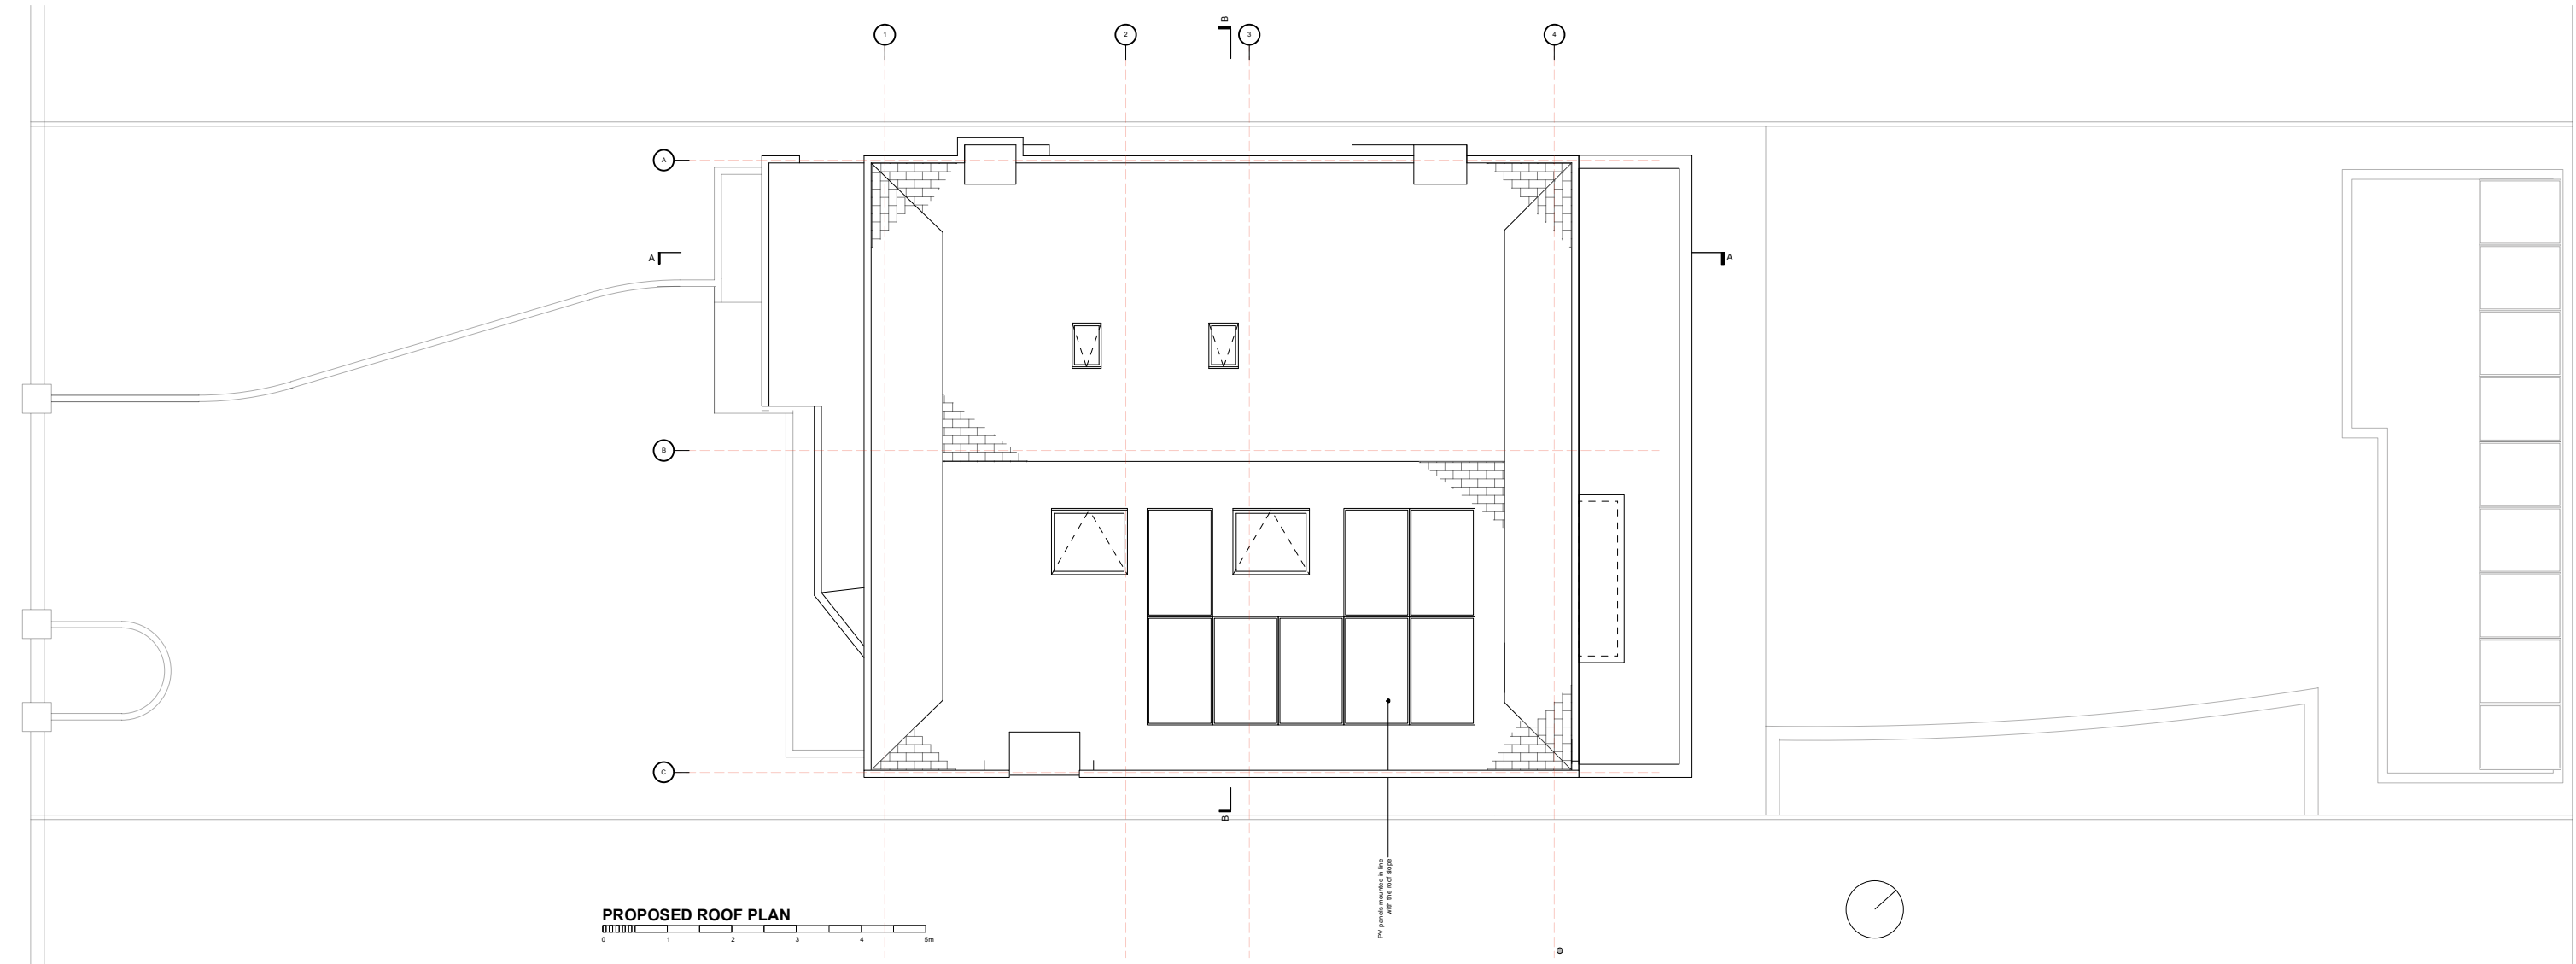


Key


- 1 Brick
- 2 Roof tile
- 3 White render
- 4 timber fence
- 5 metal flashings
- 6 timber window
- 7 pebble dash render
- 8 terracotta chimney pots
- 9 black rainwater goods
- 10 metal framed window
- 11 Black timber boards
- 12 UPVC windows
- 13 grey cement roof tiles
- 14 velux rooflight



PROPOSED FRONT ELEVATION

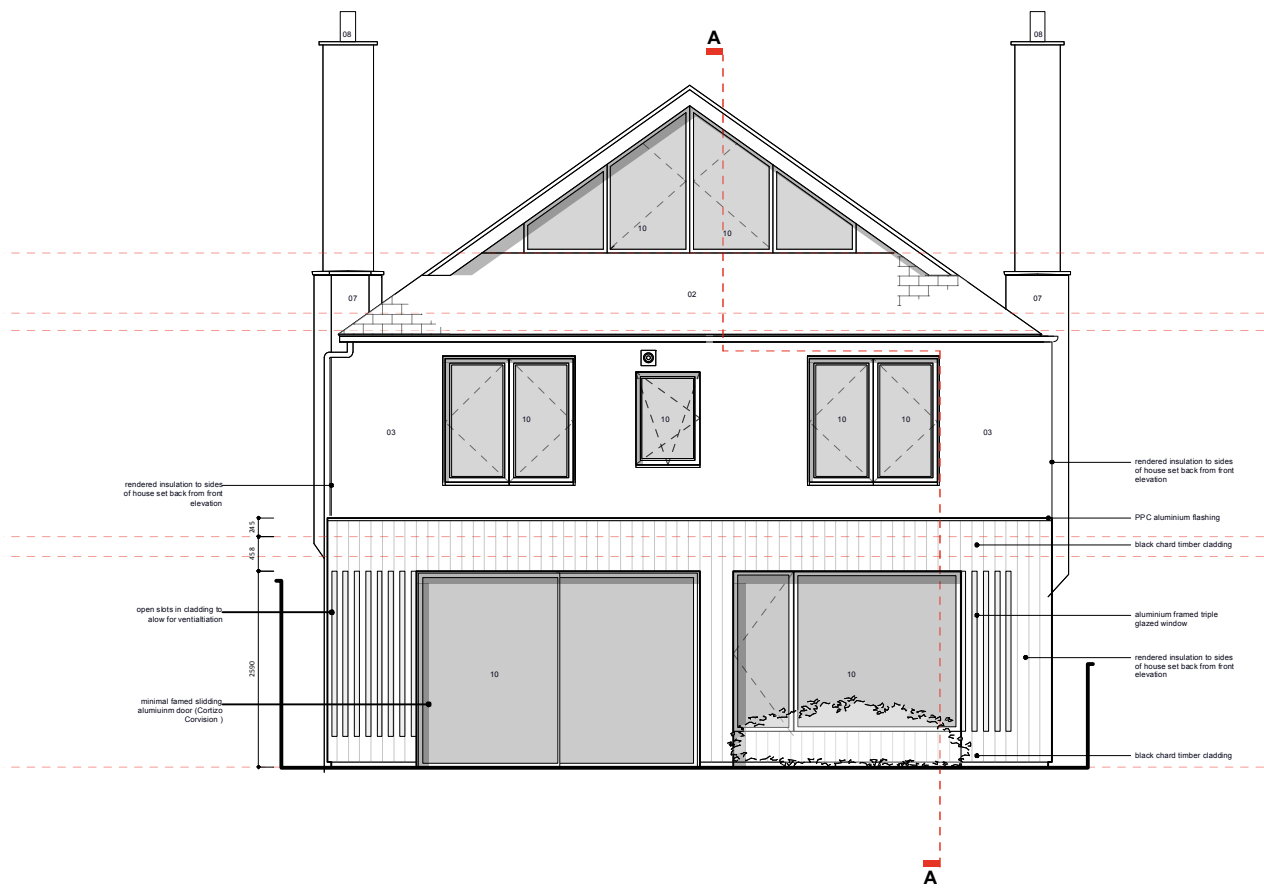 


PROPOSED REAR ELEVATION

 


Key

- 1 Brick
- 2 Roof tile
- 3 White render
- 4 timber fence
- 5 metal flashings
- 6 timber window
- 7 pebble dash render
- 8 terracotta chimney pots
- 9 black rainwater goods
- 10 metal framed window
- 11 Black timber boards
- 12 UPVC windows
- 13 grey cement roof tiles
- 14 velux rooflight

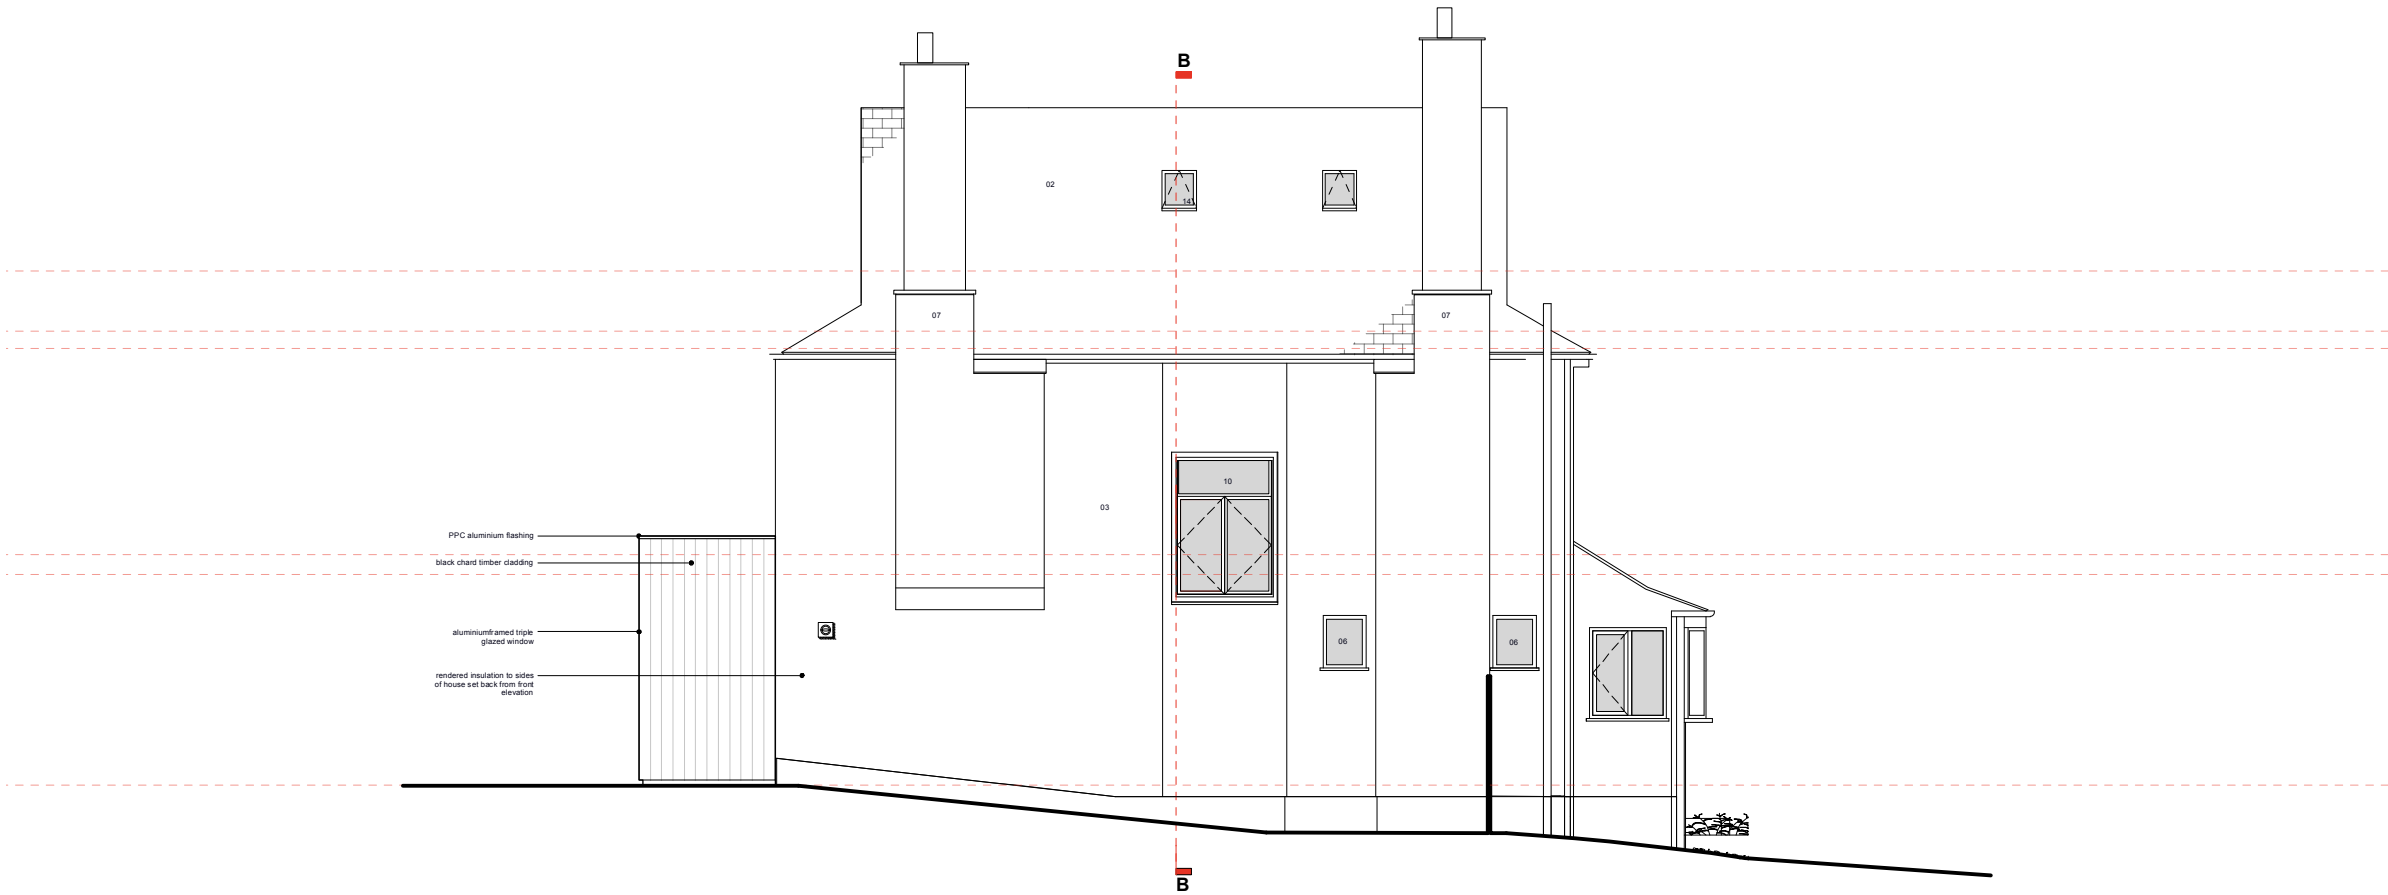


PROPOSED SIDE ELEVATION

 


Key

- 1 Brick
- 2 Roof tile
- 3 White render
- 4 timber fence
- 5 metal flashings
- 6 timber window
- 7 pebble dash render
- 8 terracotta chimney pots
- 9 black rainwater goods
- 10 metal framed window
- 11 Black timber boards
- 12 UPVC windows
- 13 grey cement roof tiles
- 14 velux rooflight

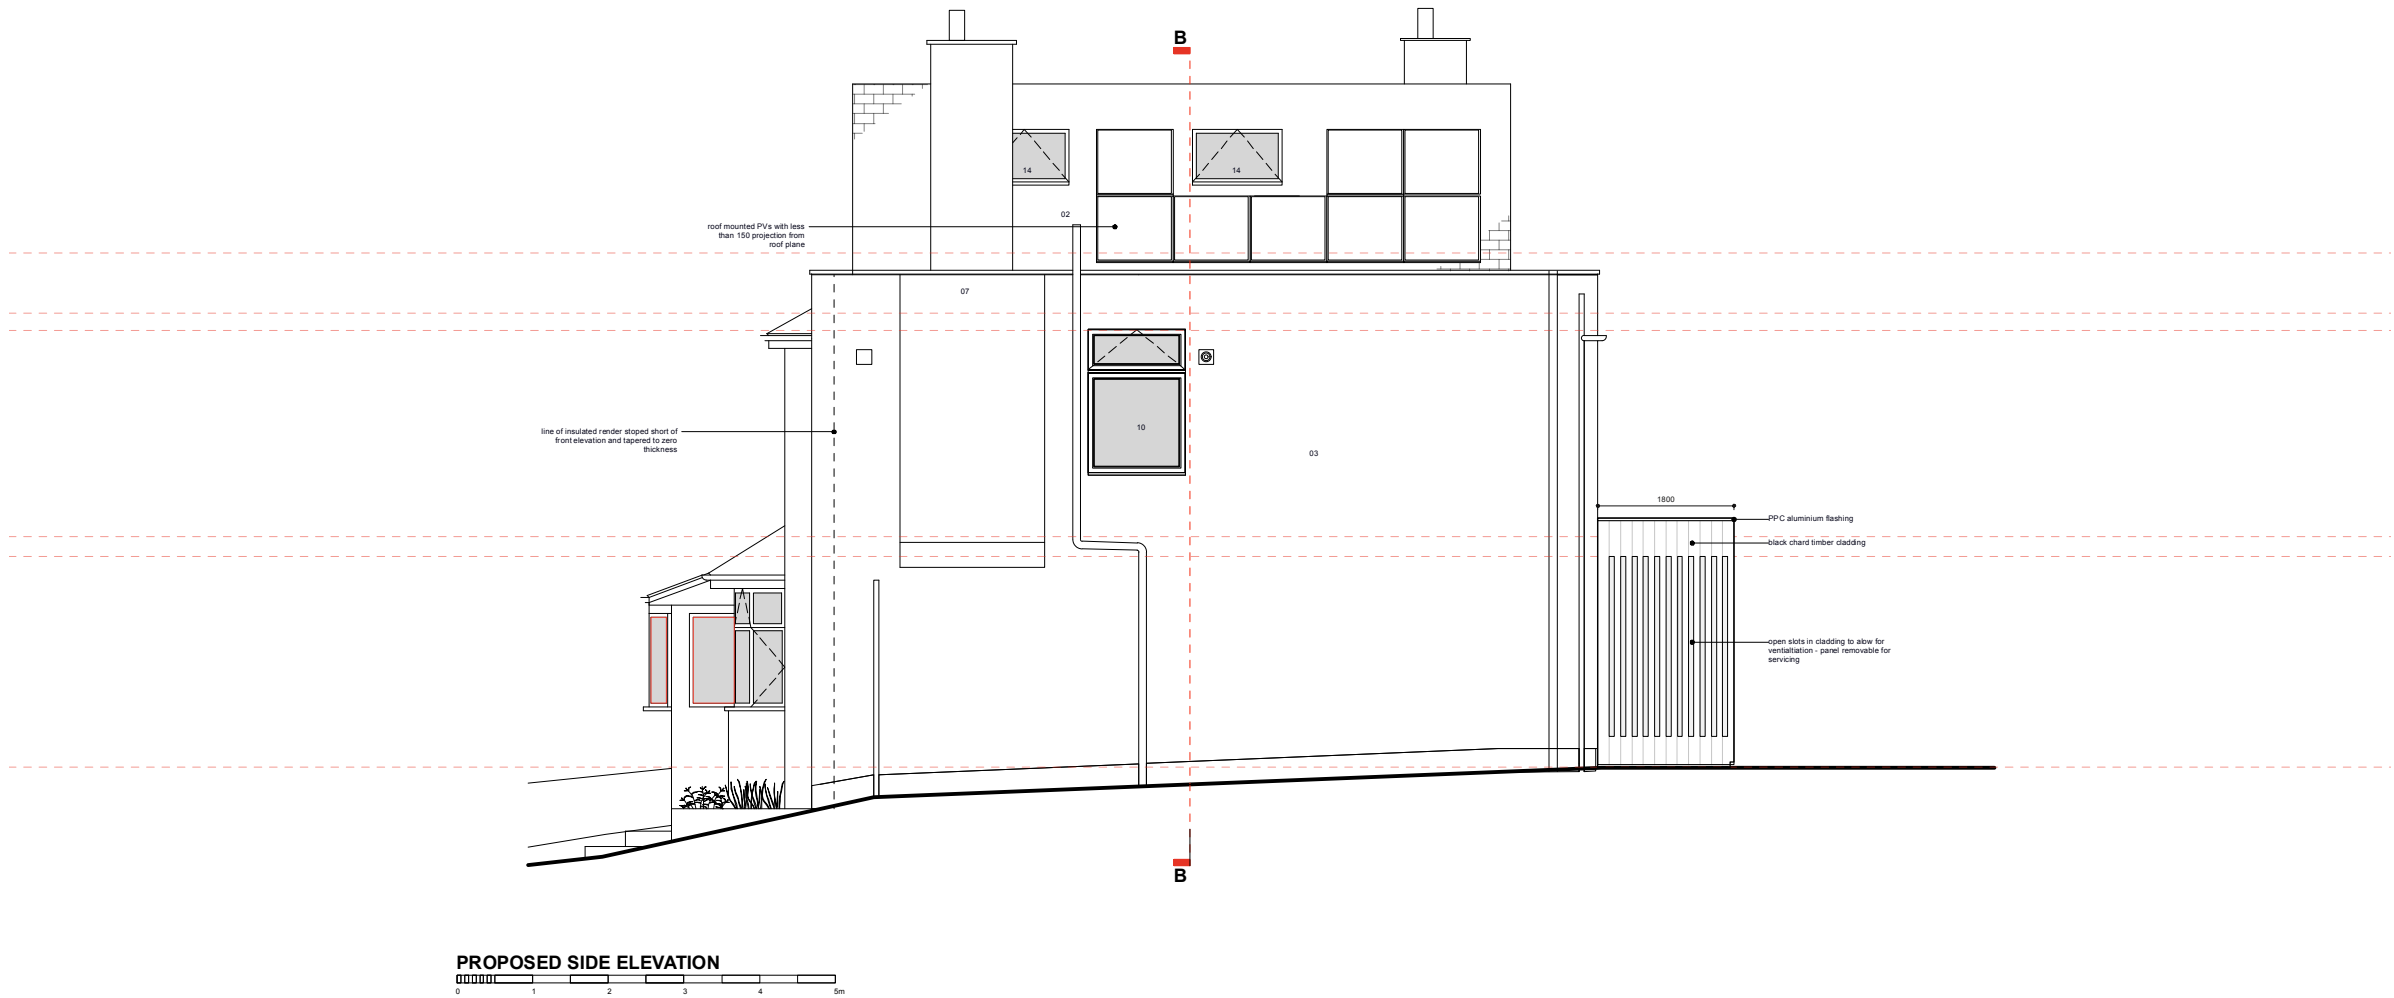


Key

- 1 Brick
- 2 Roof tile
- 3 White render
- 4 timber fence
- 5 metal flashings
- 6 timber window
- 7 pebble dash render
- 8 terracotta chimney pots
- 9 black rainwater goods
- 10 metal framed window
- 11 Black timber boards
- 12 UPVC windows
- 13 grey cement roof tiles
- 14 velux rooflight

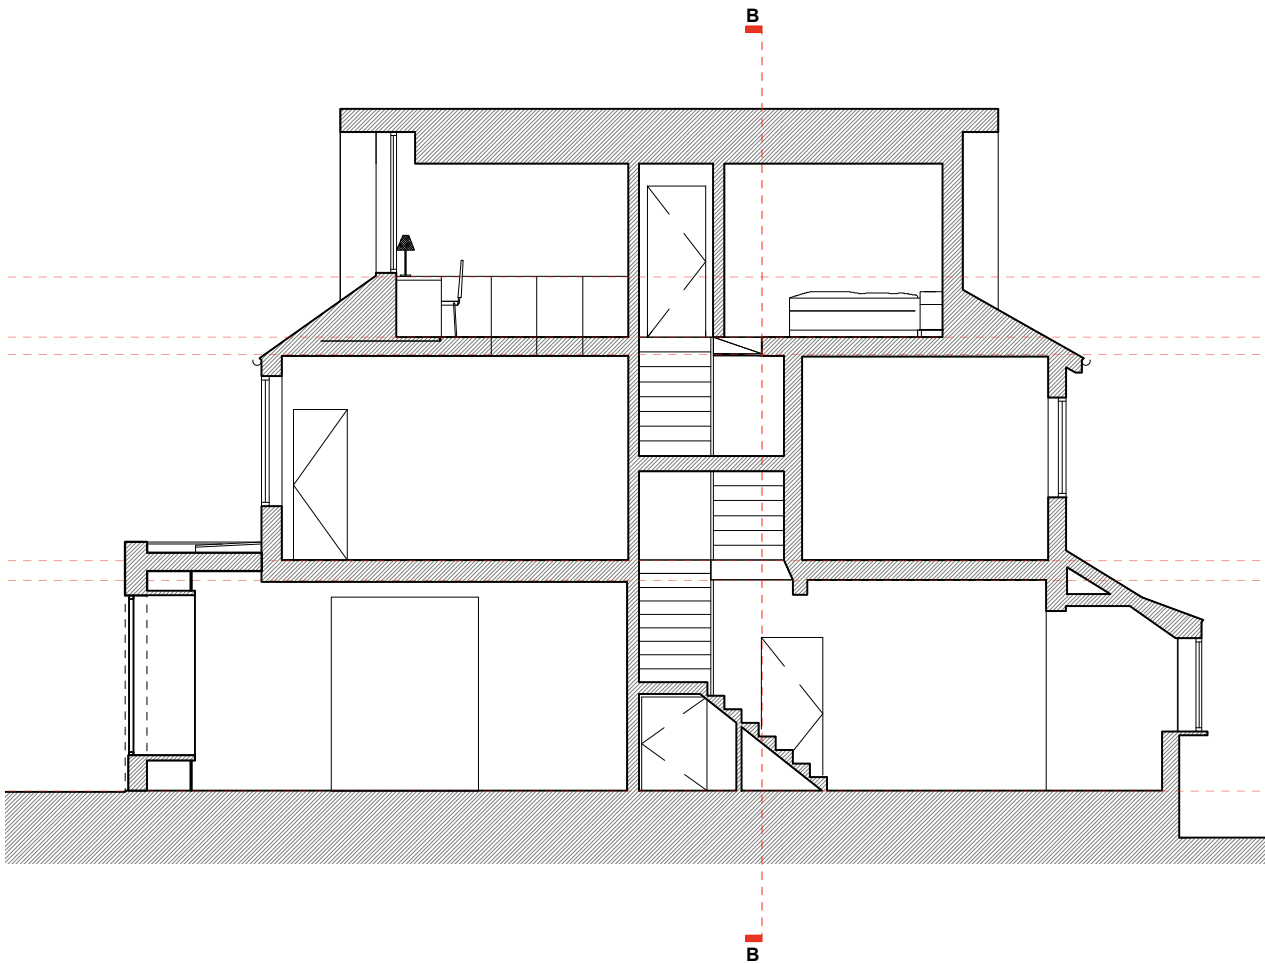


PROPOSED SECTION AA

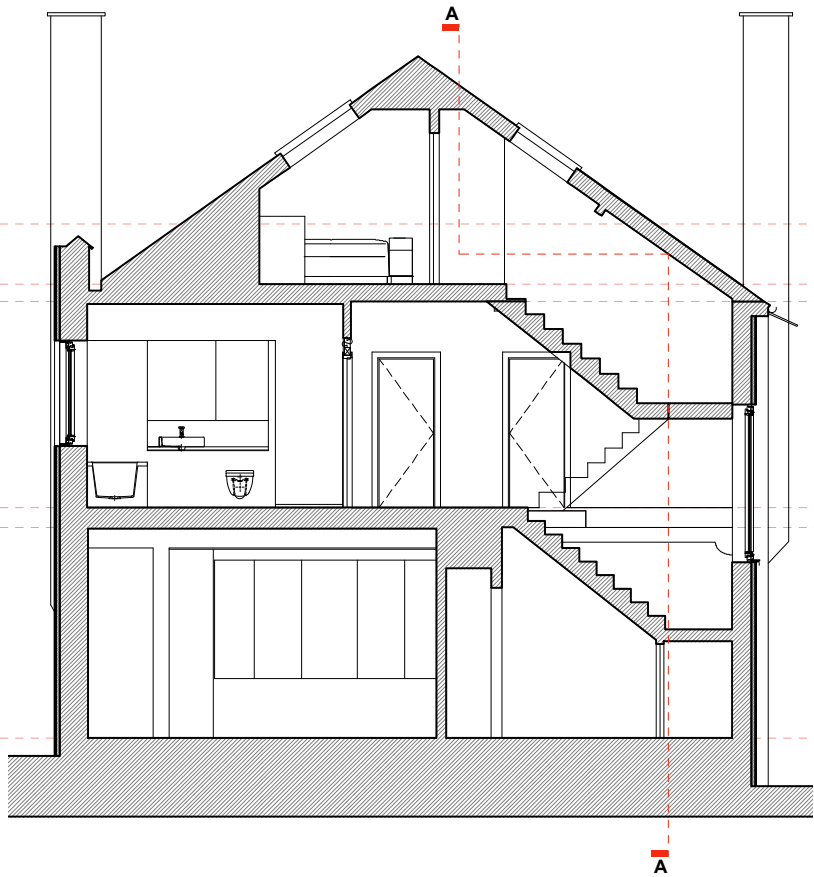

PROPOSED SECTION BB




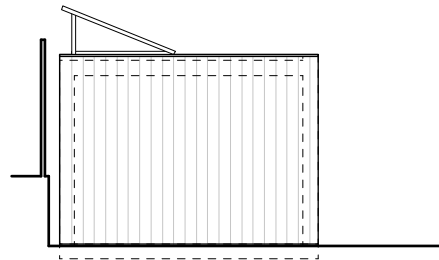


6

6


2

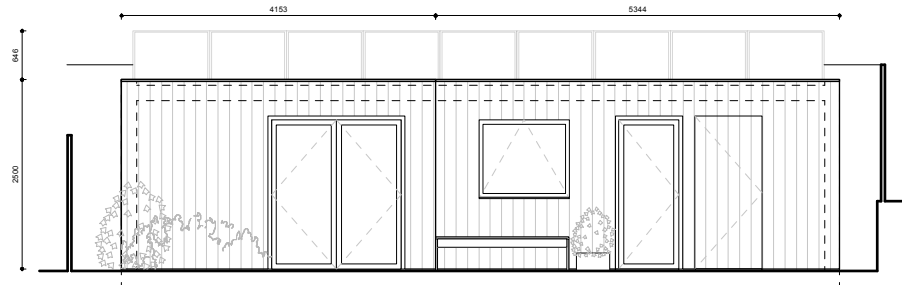

3

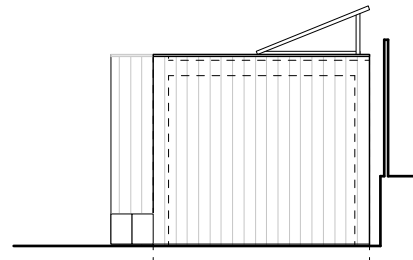

2

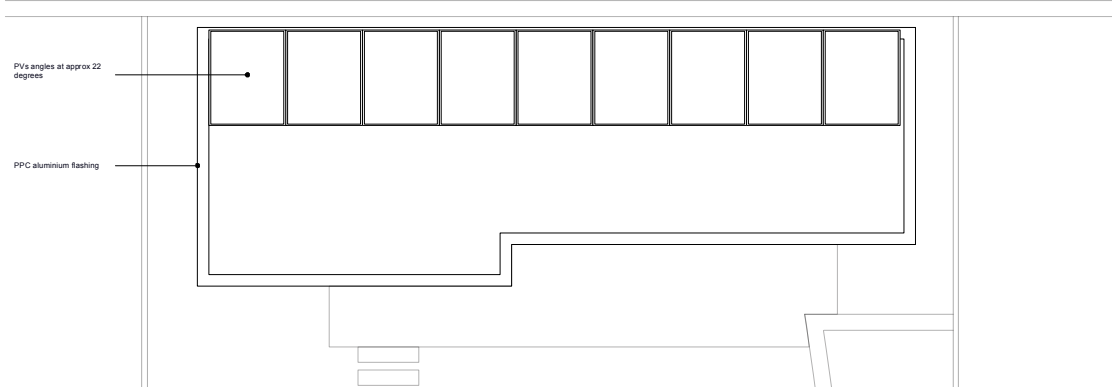

6

