
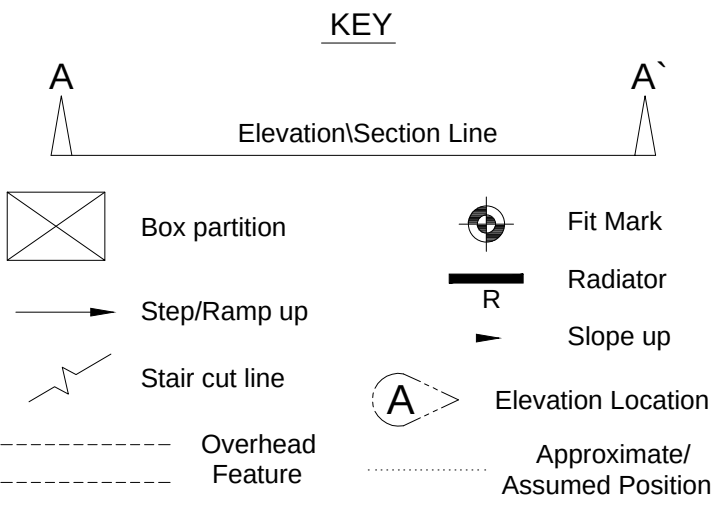


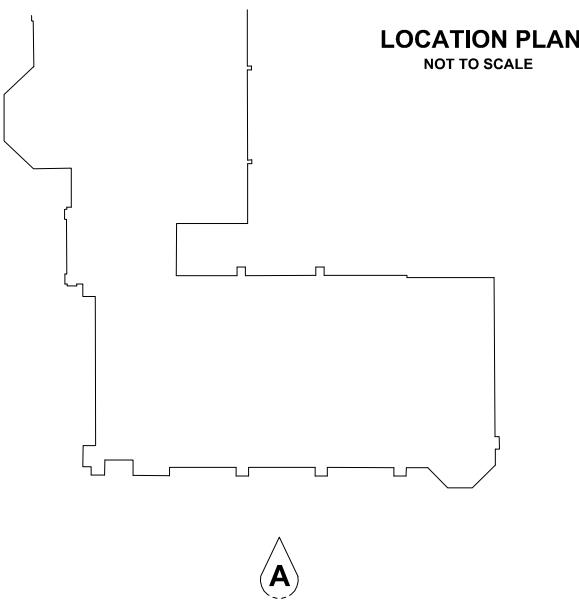

ABBREVIATIONS

p = Plinth Height
s = Sill Height
h = Head Height
c = Ceiling Height
b = Beam Height
sp = Spring Point Height
fc = False Ceiling Height
sc = Structural Ceiling Height
sf = Soffit Height

RL = Ridge Level
EL = Eaves Level
RFL = Roof Level
SFL = Soffit Level
THL = Threshold Level
FFL = Finished Floor Level
PWL = Parapet Wall Level
+35.20 = Levels
+52.76 = Elevation level
JB = Junction Box
RSJ = Rolled Steel Joist
WT = Worktop

AB = Air Brick
AHU = Air Handling Unit
AV = Air Vent
CB = Cupboard

Client

**R P PROPERTY MANAGEMENT
LIMITED**

Project

**OLD CHURCH COURT,
VICTORIA ROAD, LONDON,
N4 3SN**

Title

ELEVATIONS


Drawing Number			
TS22-591-1-RevA			
Revision	Description	Rev. By	Date
A	Window replacements marked.	NEM	20/12/22

Scale	1:50@A1	Sheet	1 of 1
Drawn by	JOC	Checked by	LC
		Date of Survey	DEC 2022



**TERRAIN
SURVEYS**

Tel: 01438 841300
www.terrainsurveys.co.uk
enquiries@terrainsurveys.co.uk

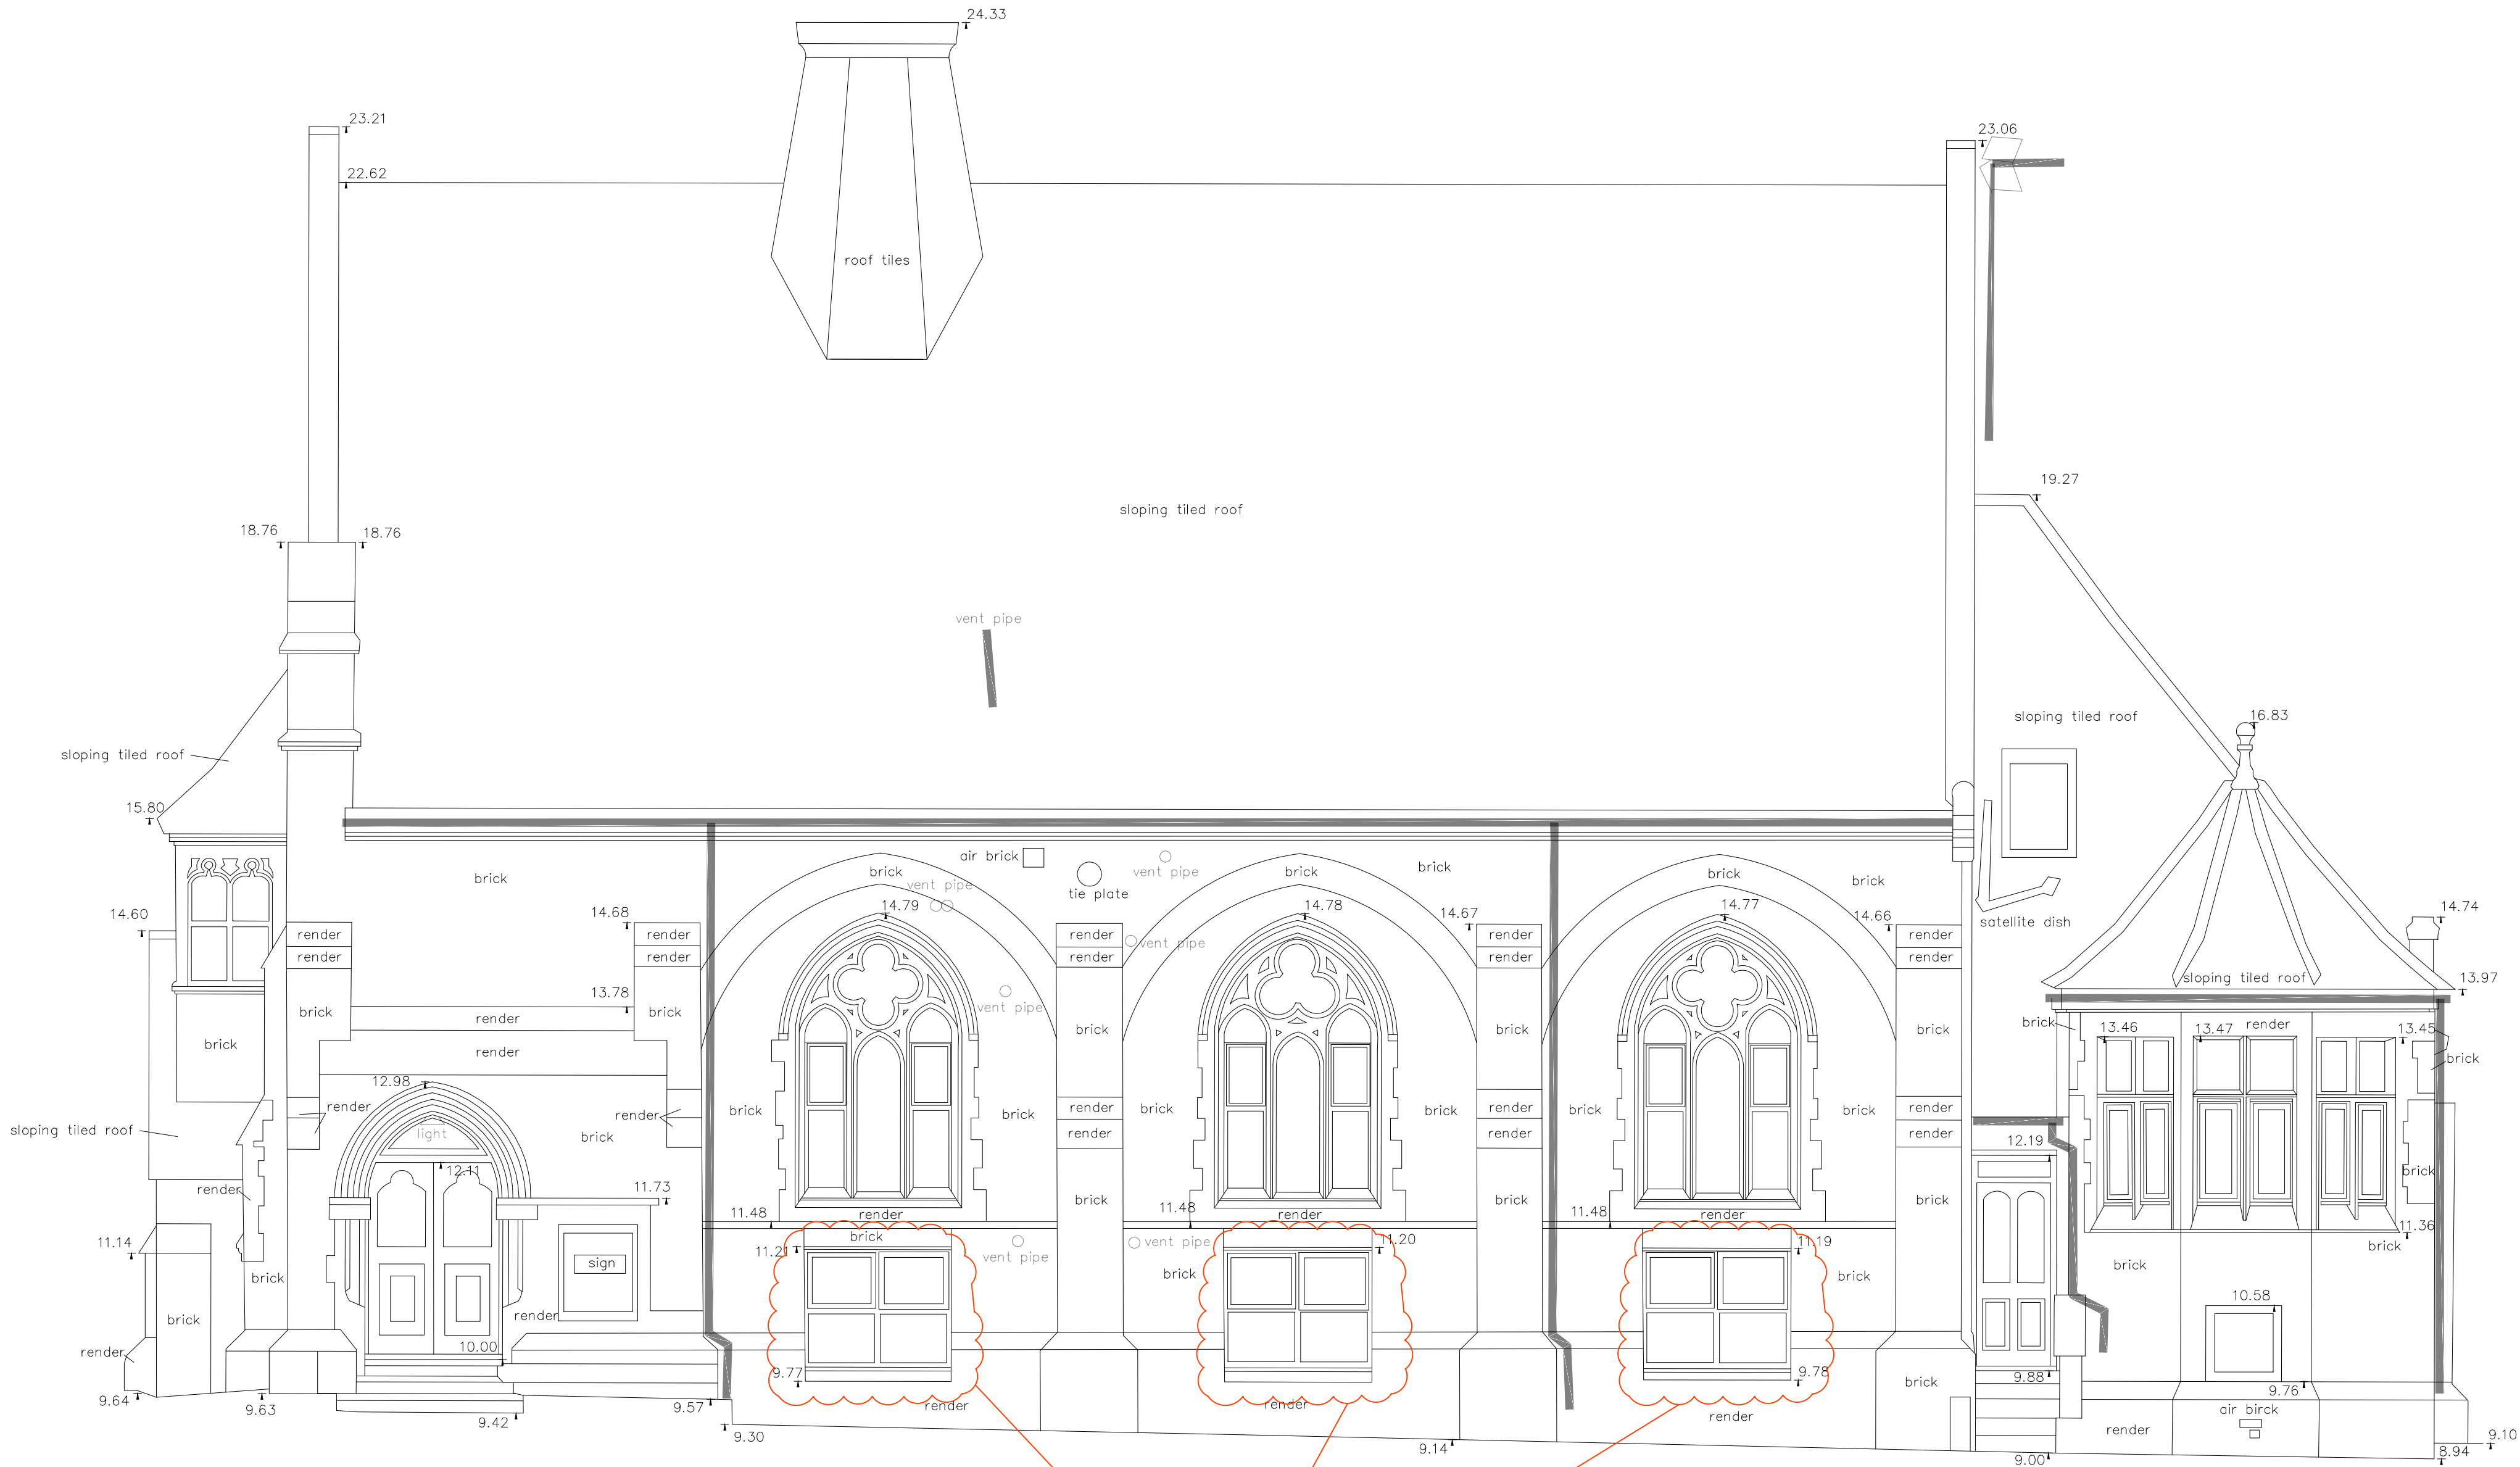

WINDOWS TO BE REPLACED

Datum: 6.00m

ELEVATION A

