


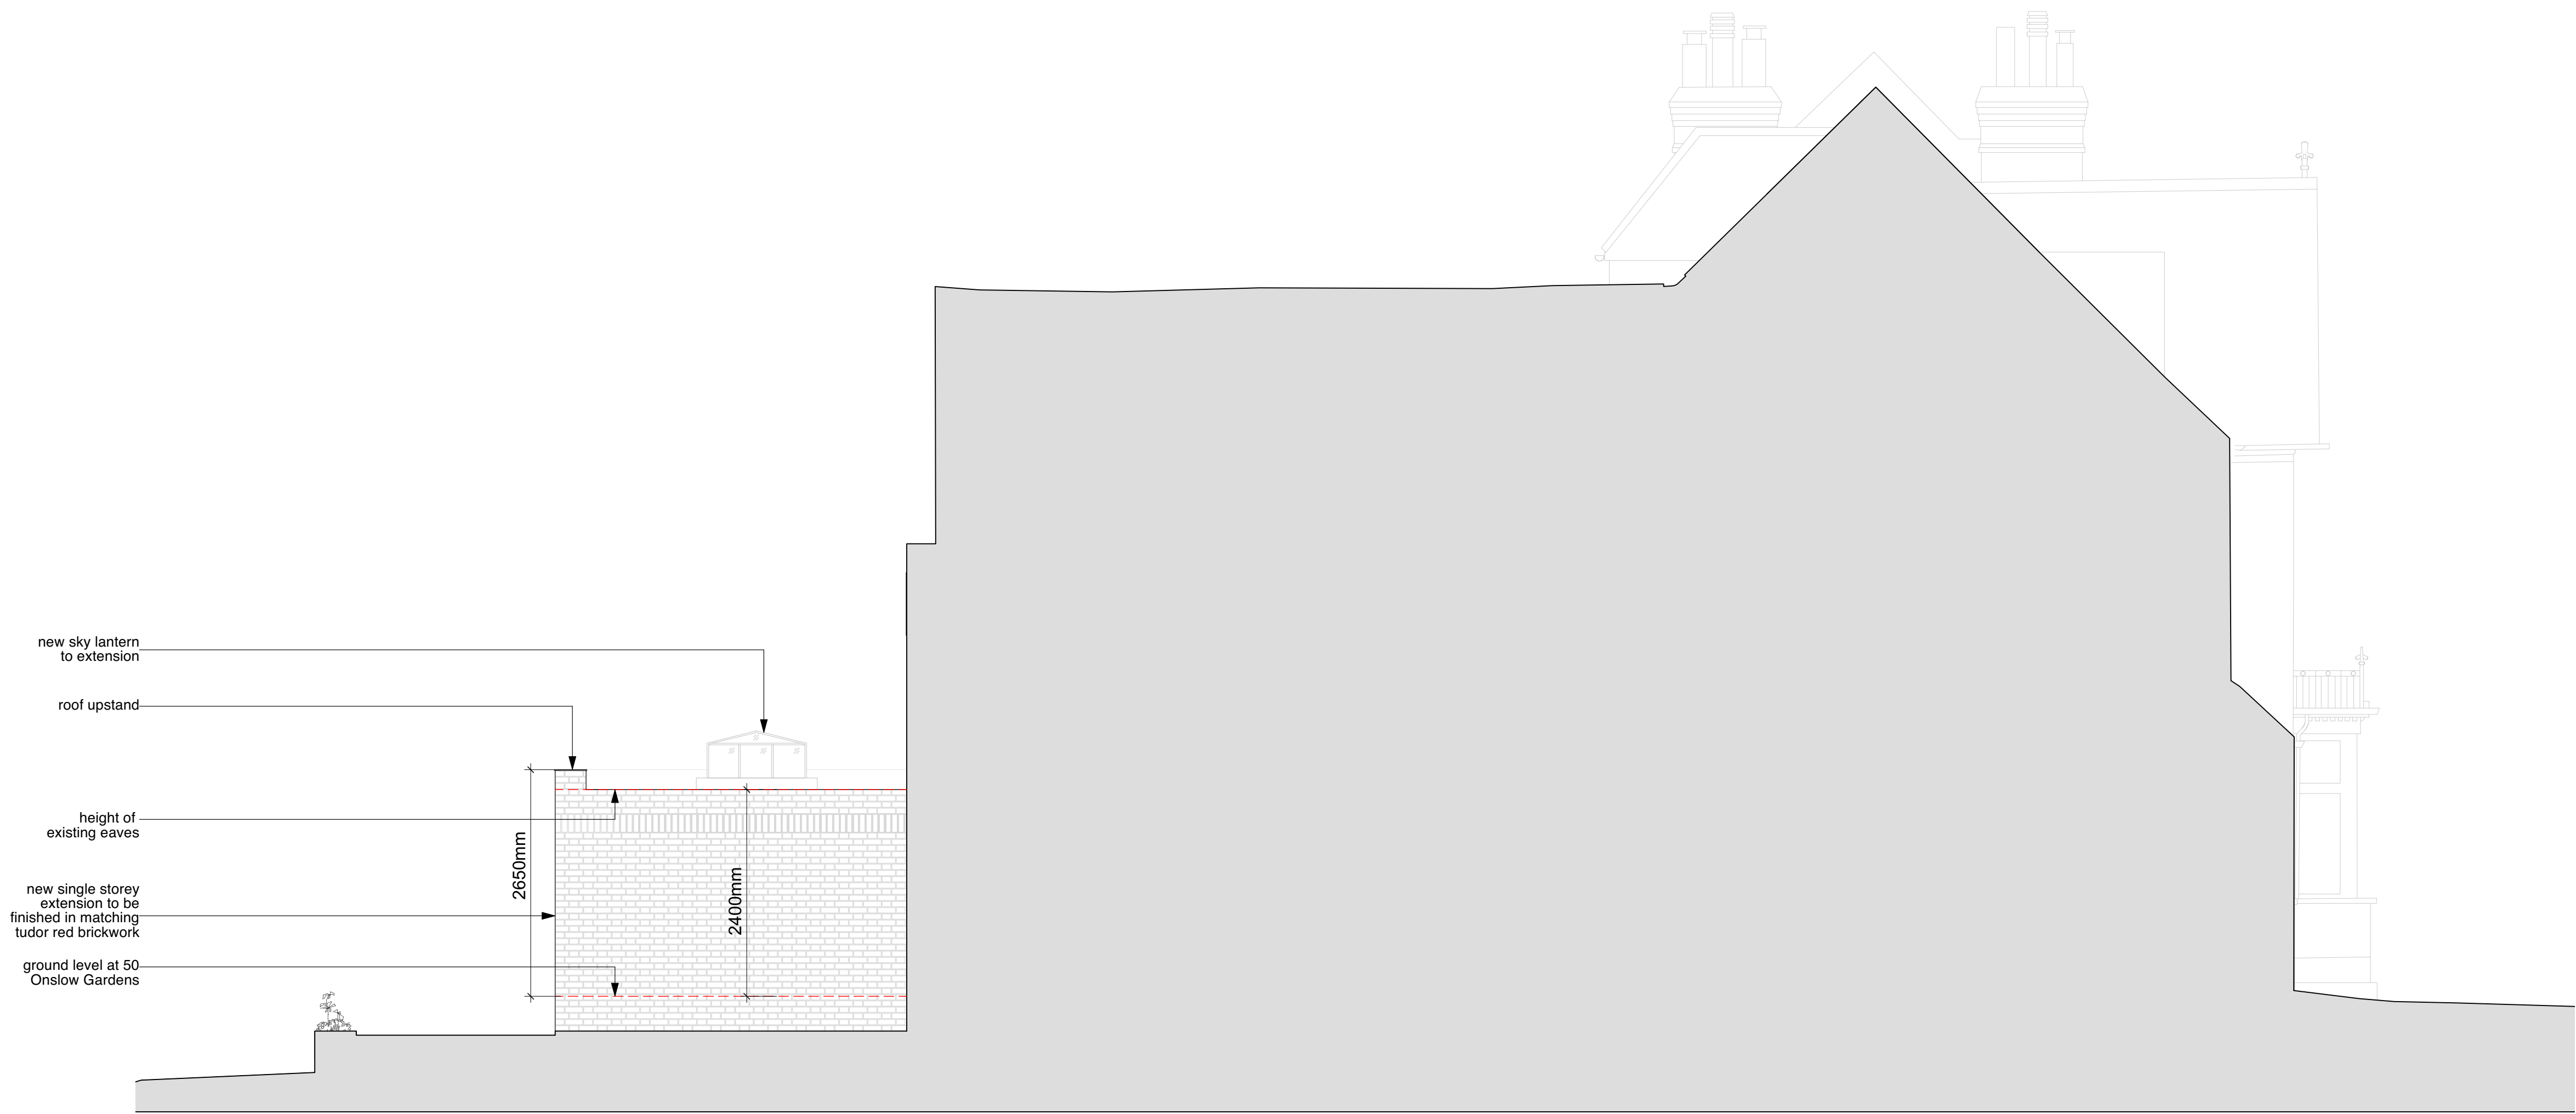

WEST ELEVATION AS PROPOSED

