


SCALE: 1:25 @A1 1:50 @A3

vision

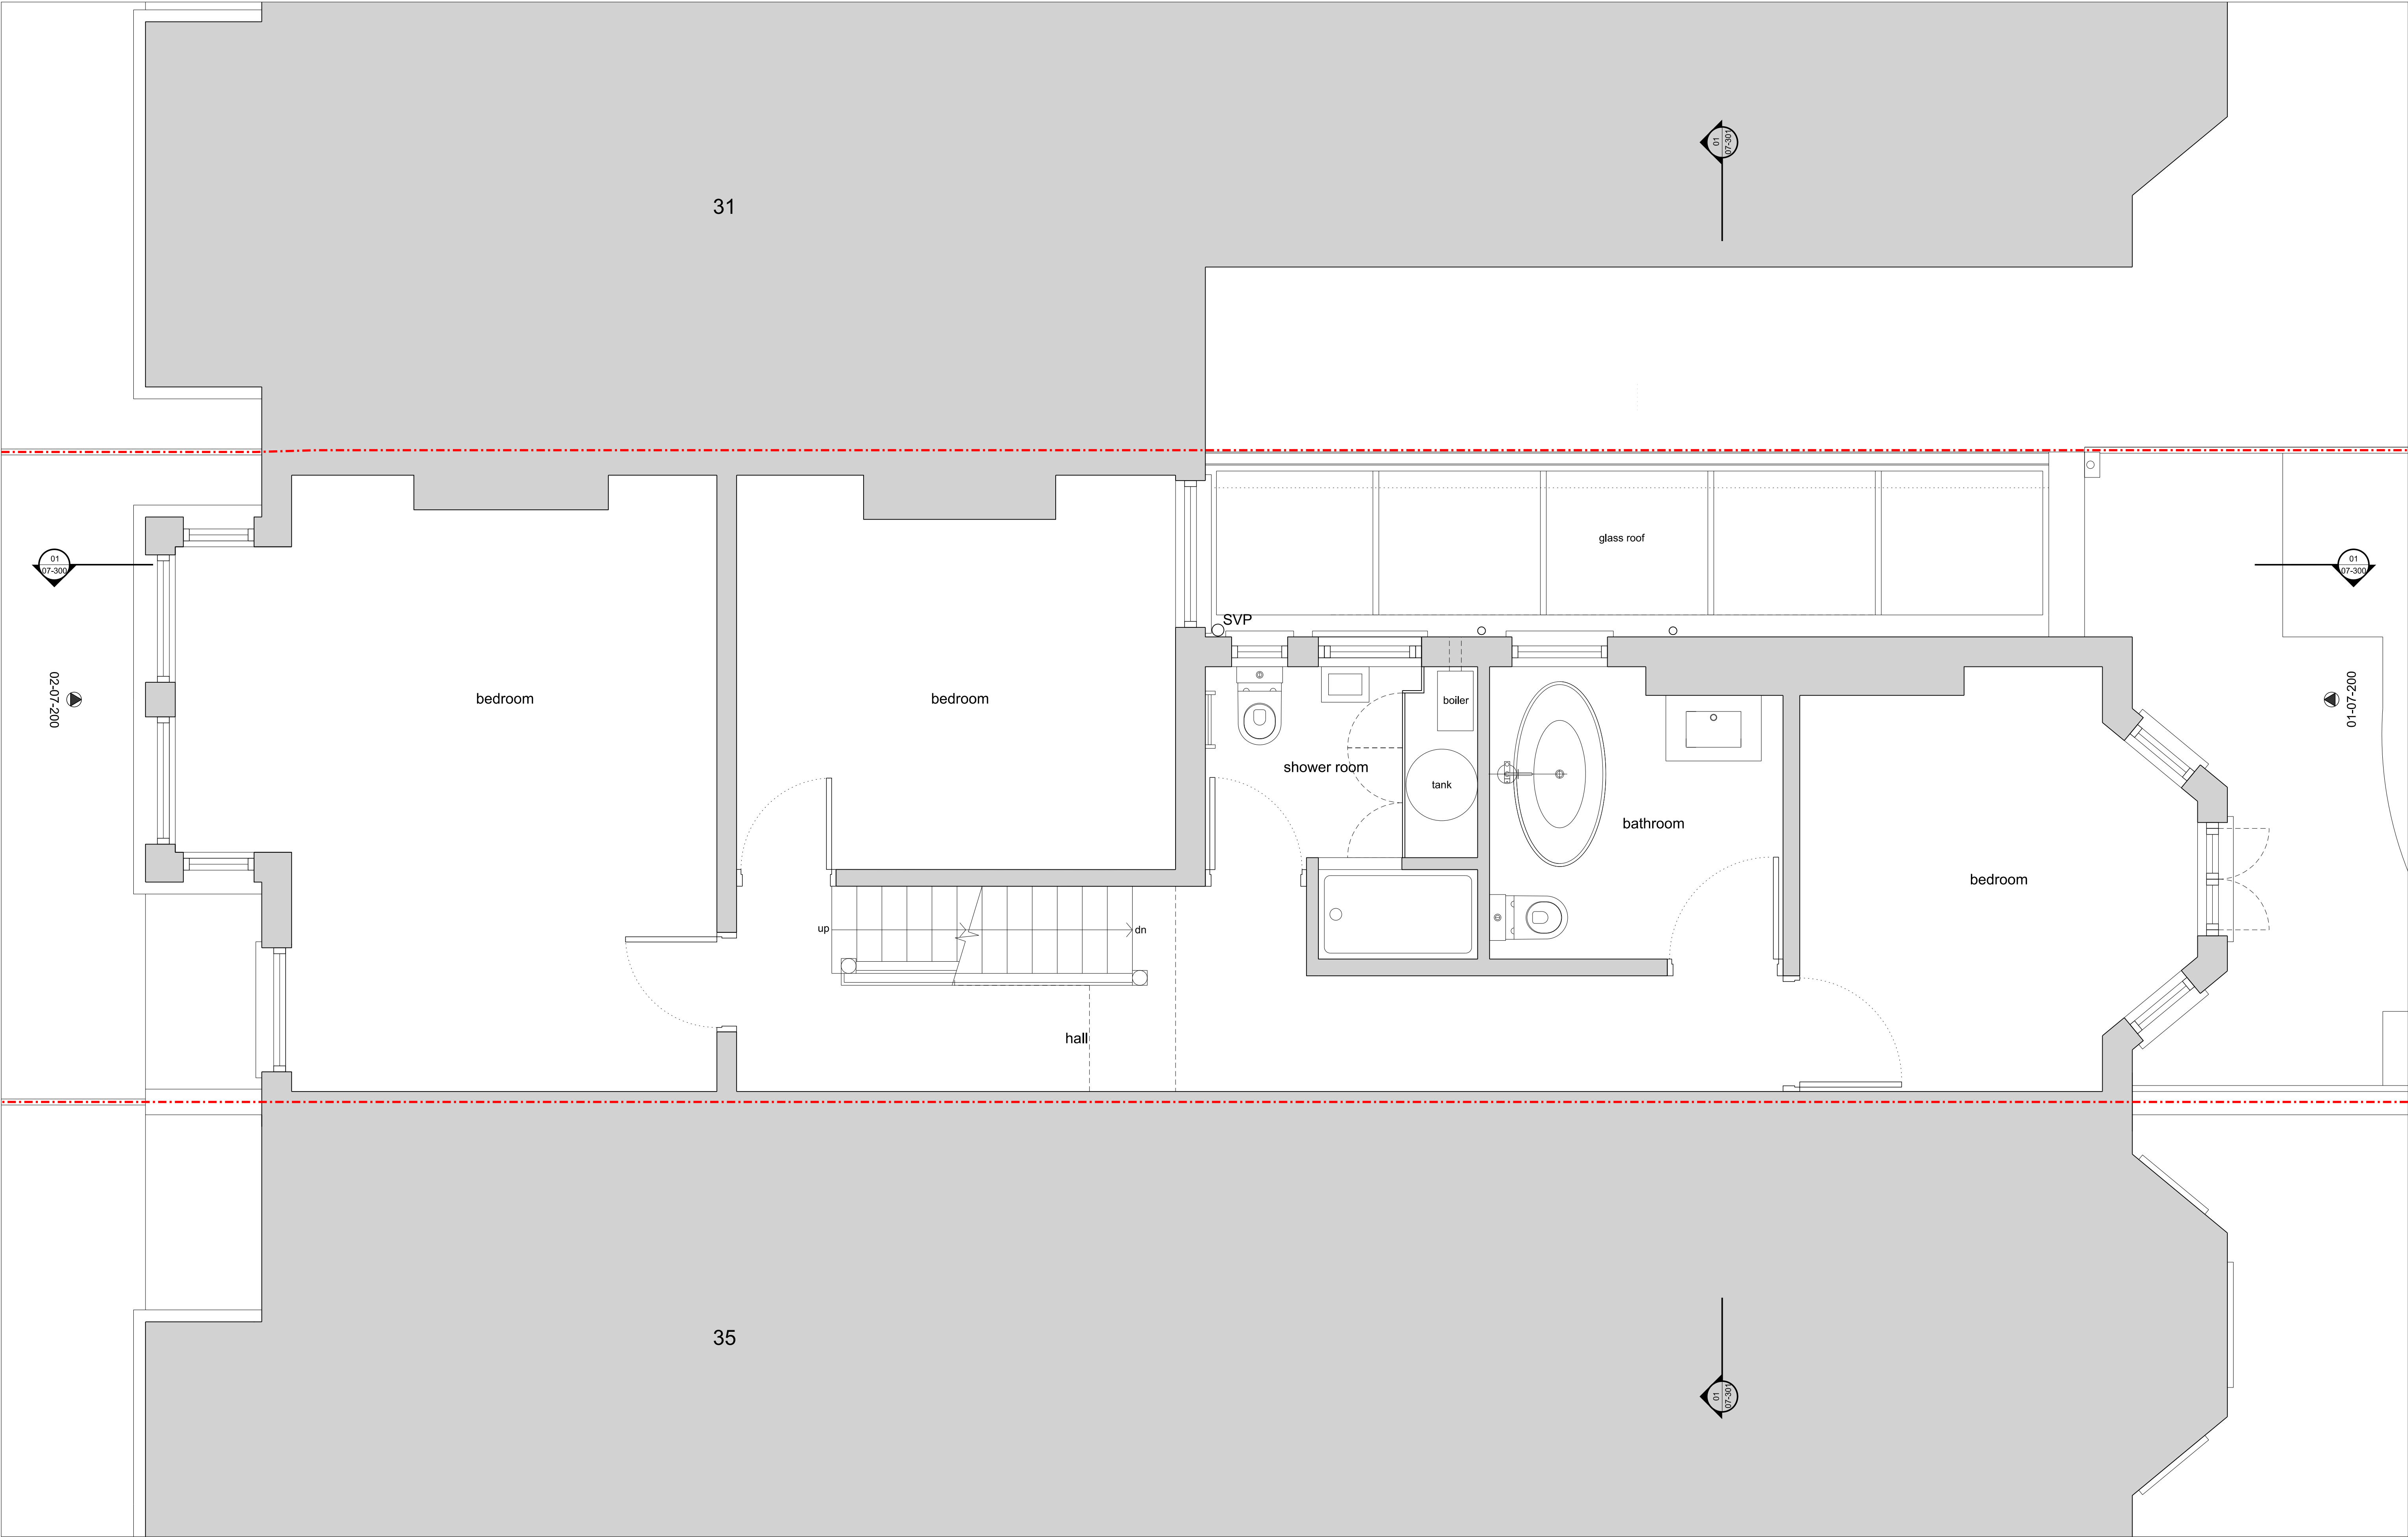

REV	DATE	DESCRIPTION	CKD	REV	DATE	DESCRIPTION	CKD	NOTES
P1	26.08.22	Planning submission	VR					

Troake and Rowsell Architects

201 Borough High Street
London SE1 1JA
www.troakeandrowsell.com
info@troakeandrowsell.com

web
email



JOB NO: 080

33 LINZEE ROAD, LONDON N8 7RG
PROPOSED FIRST FLOOR PLAN
PLANNING
080_07_101

SCALE: 1:25 @A1 1:50 @A3


P1

Revision

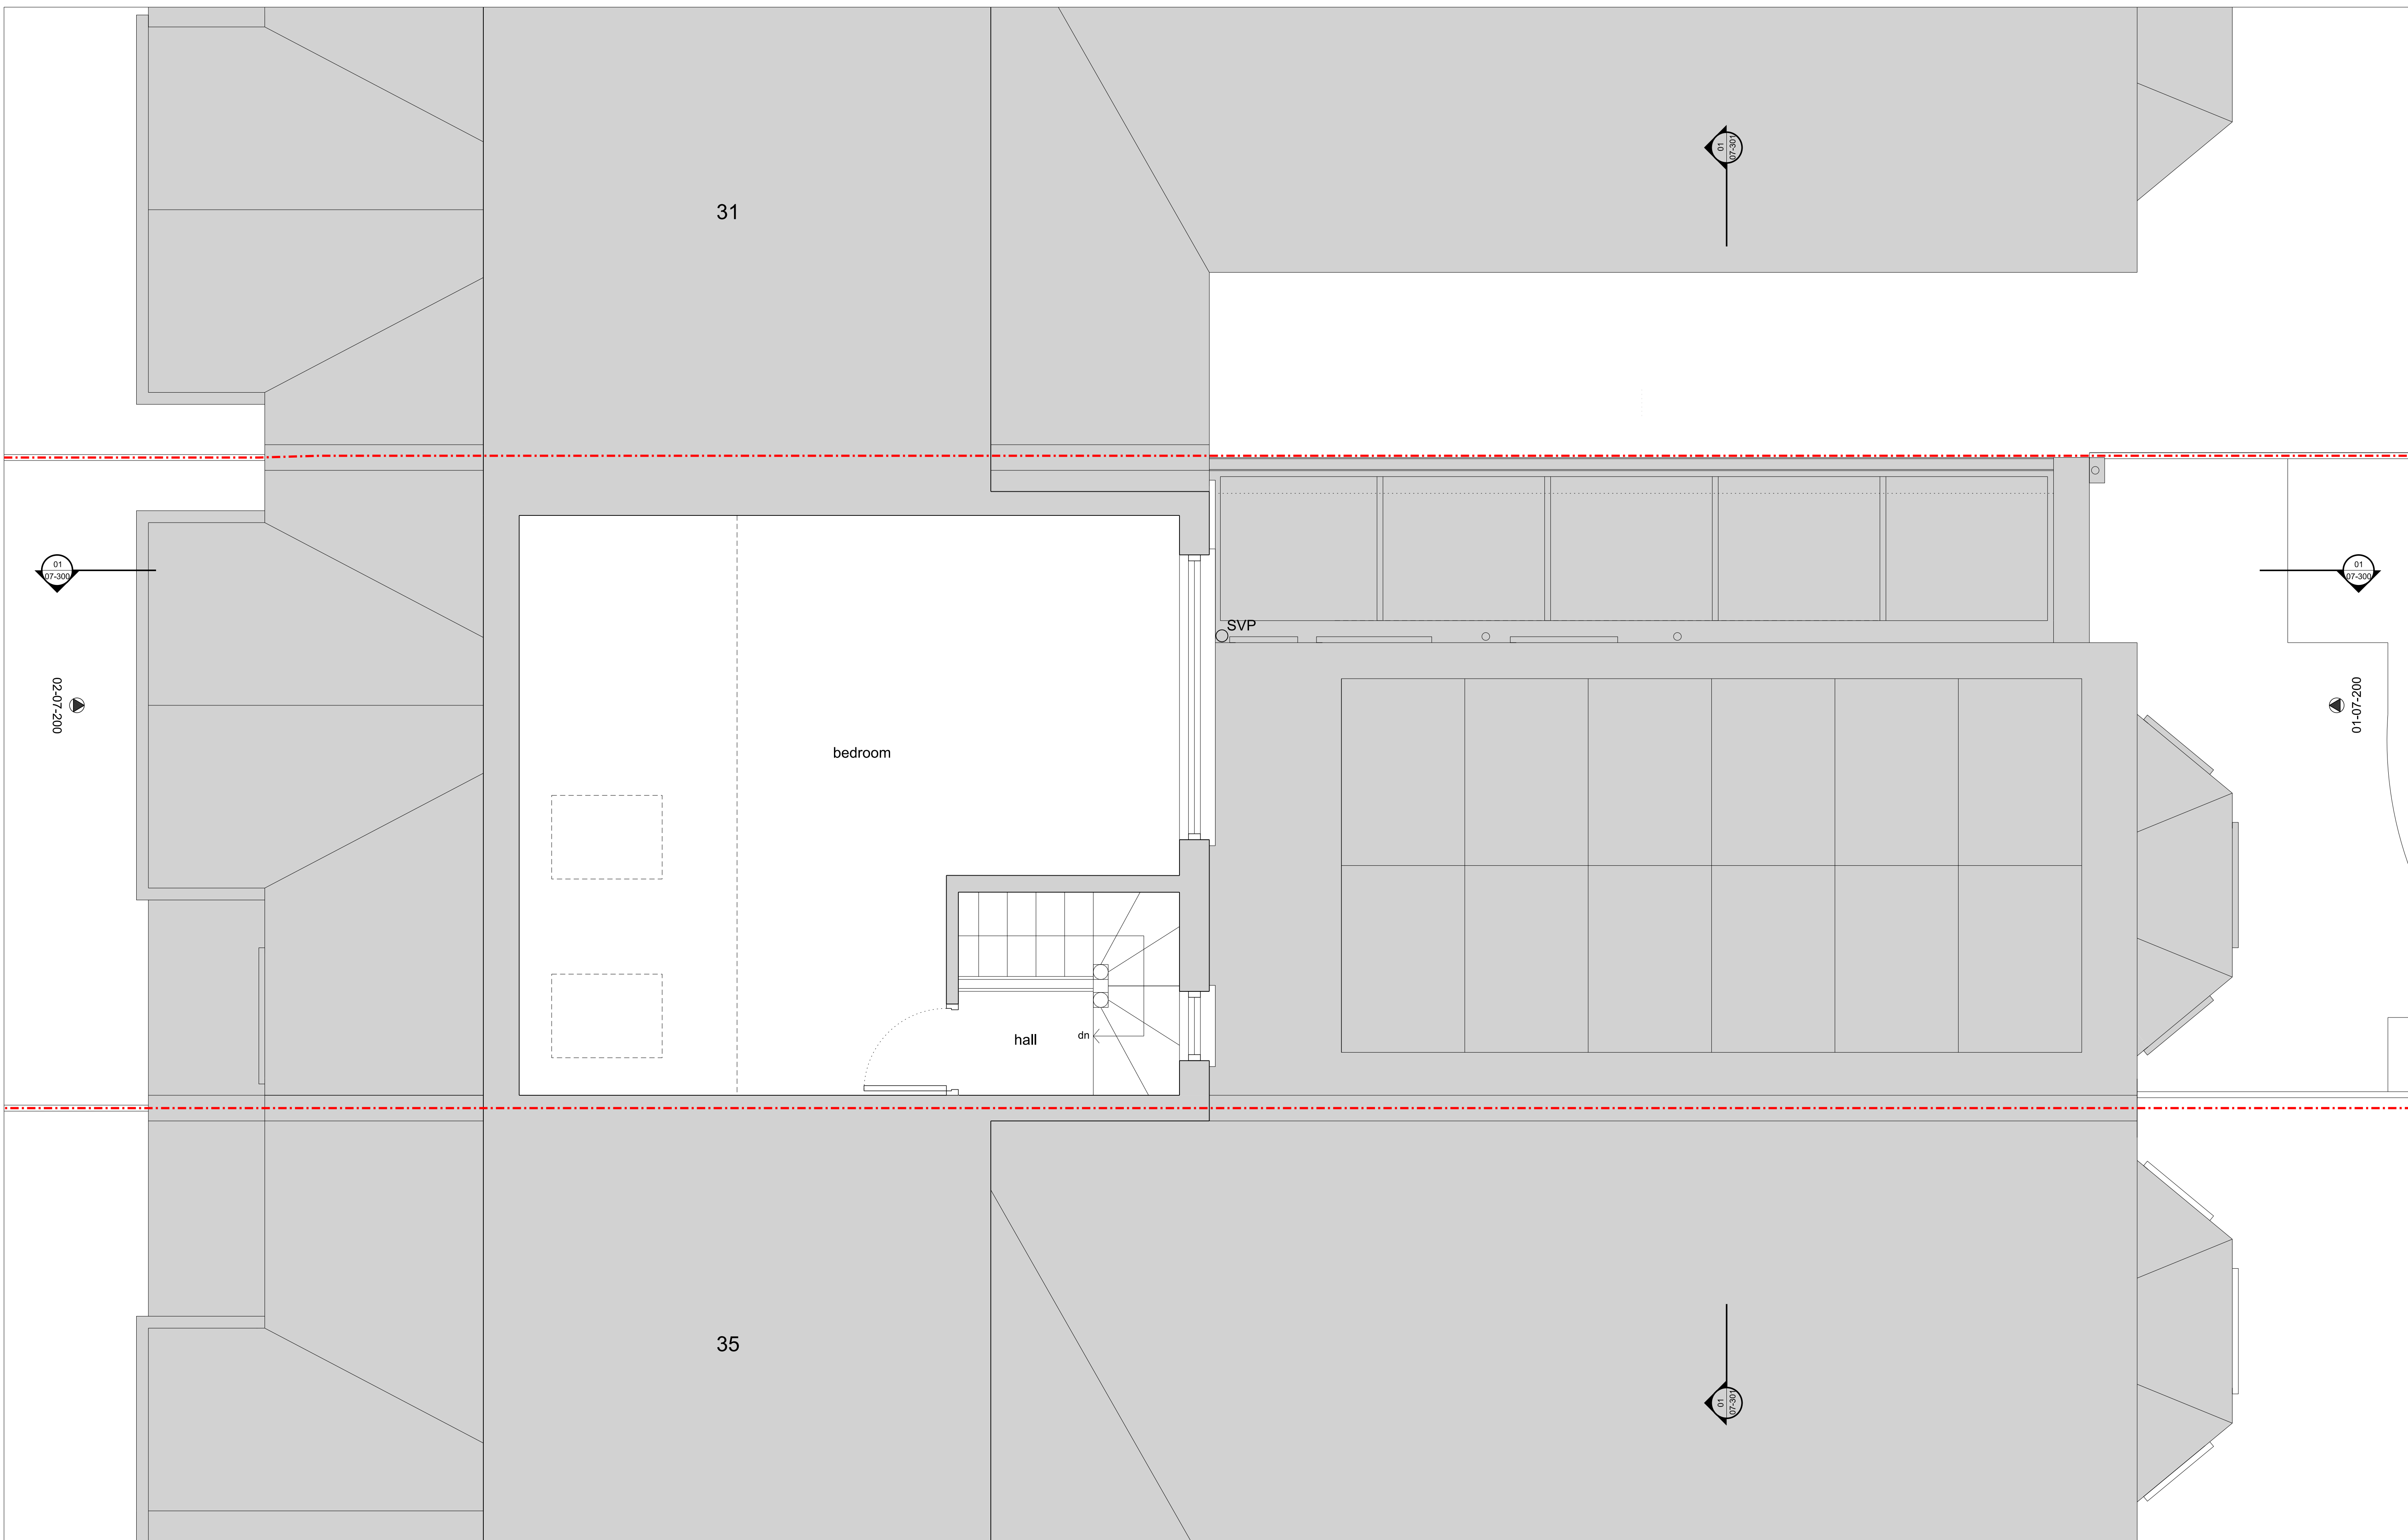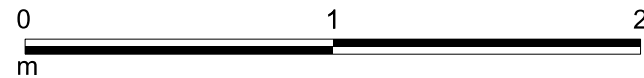[illegible]

SCALE: 1:25 @A1 1:50 @A3

Revision

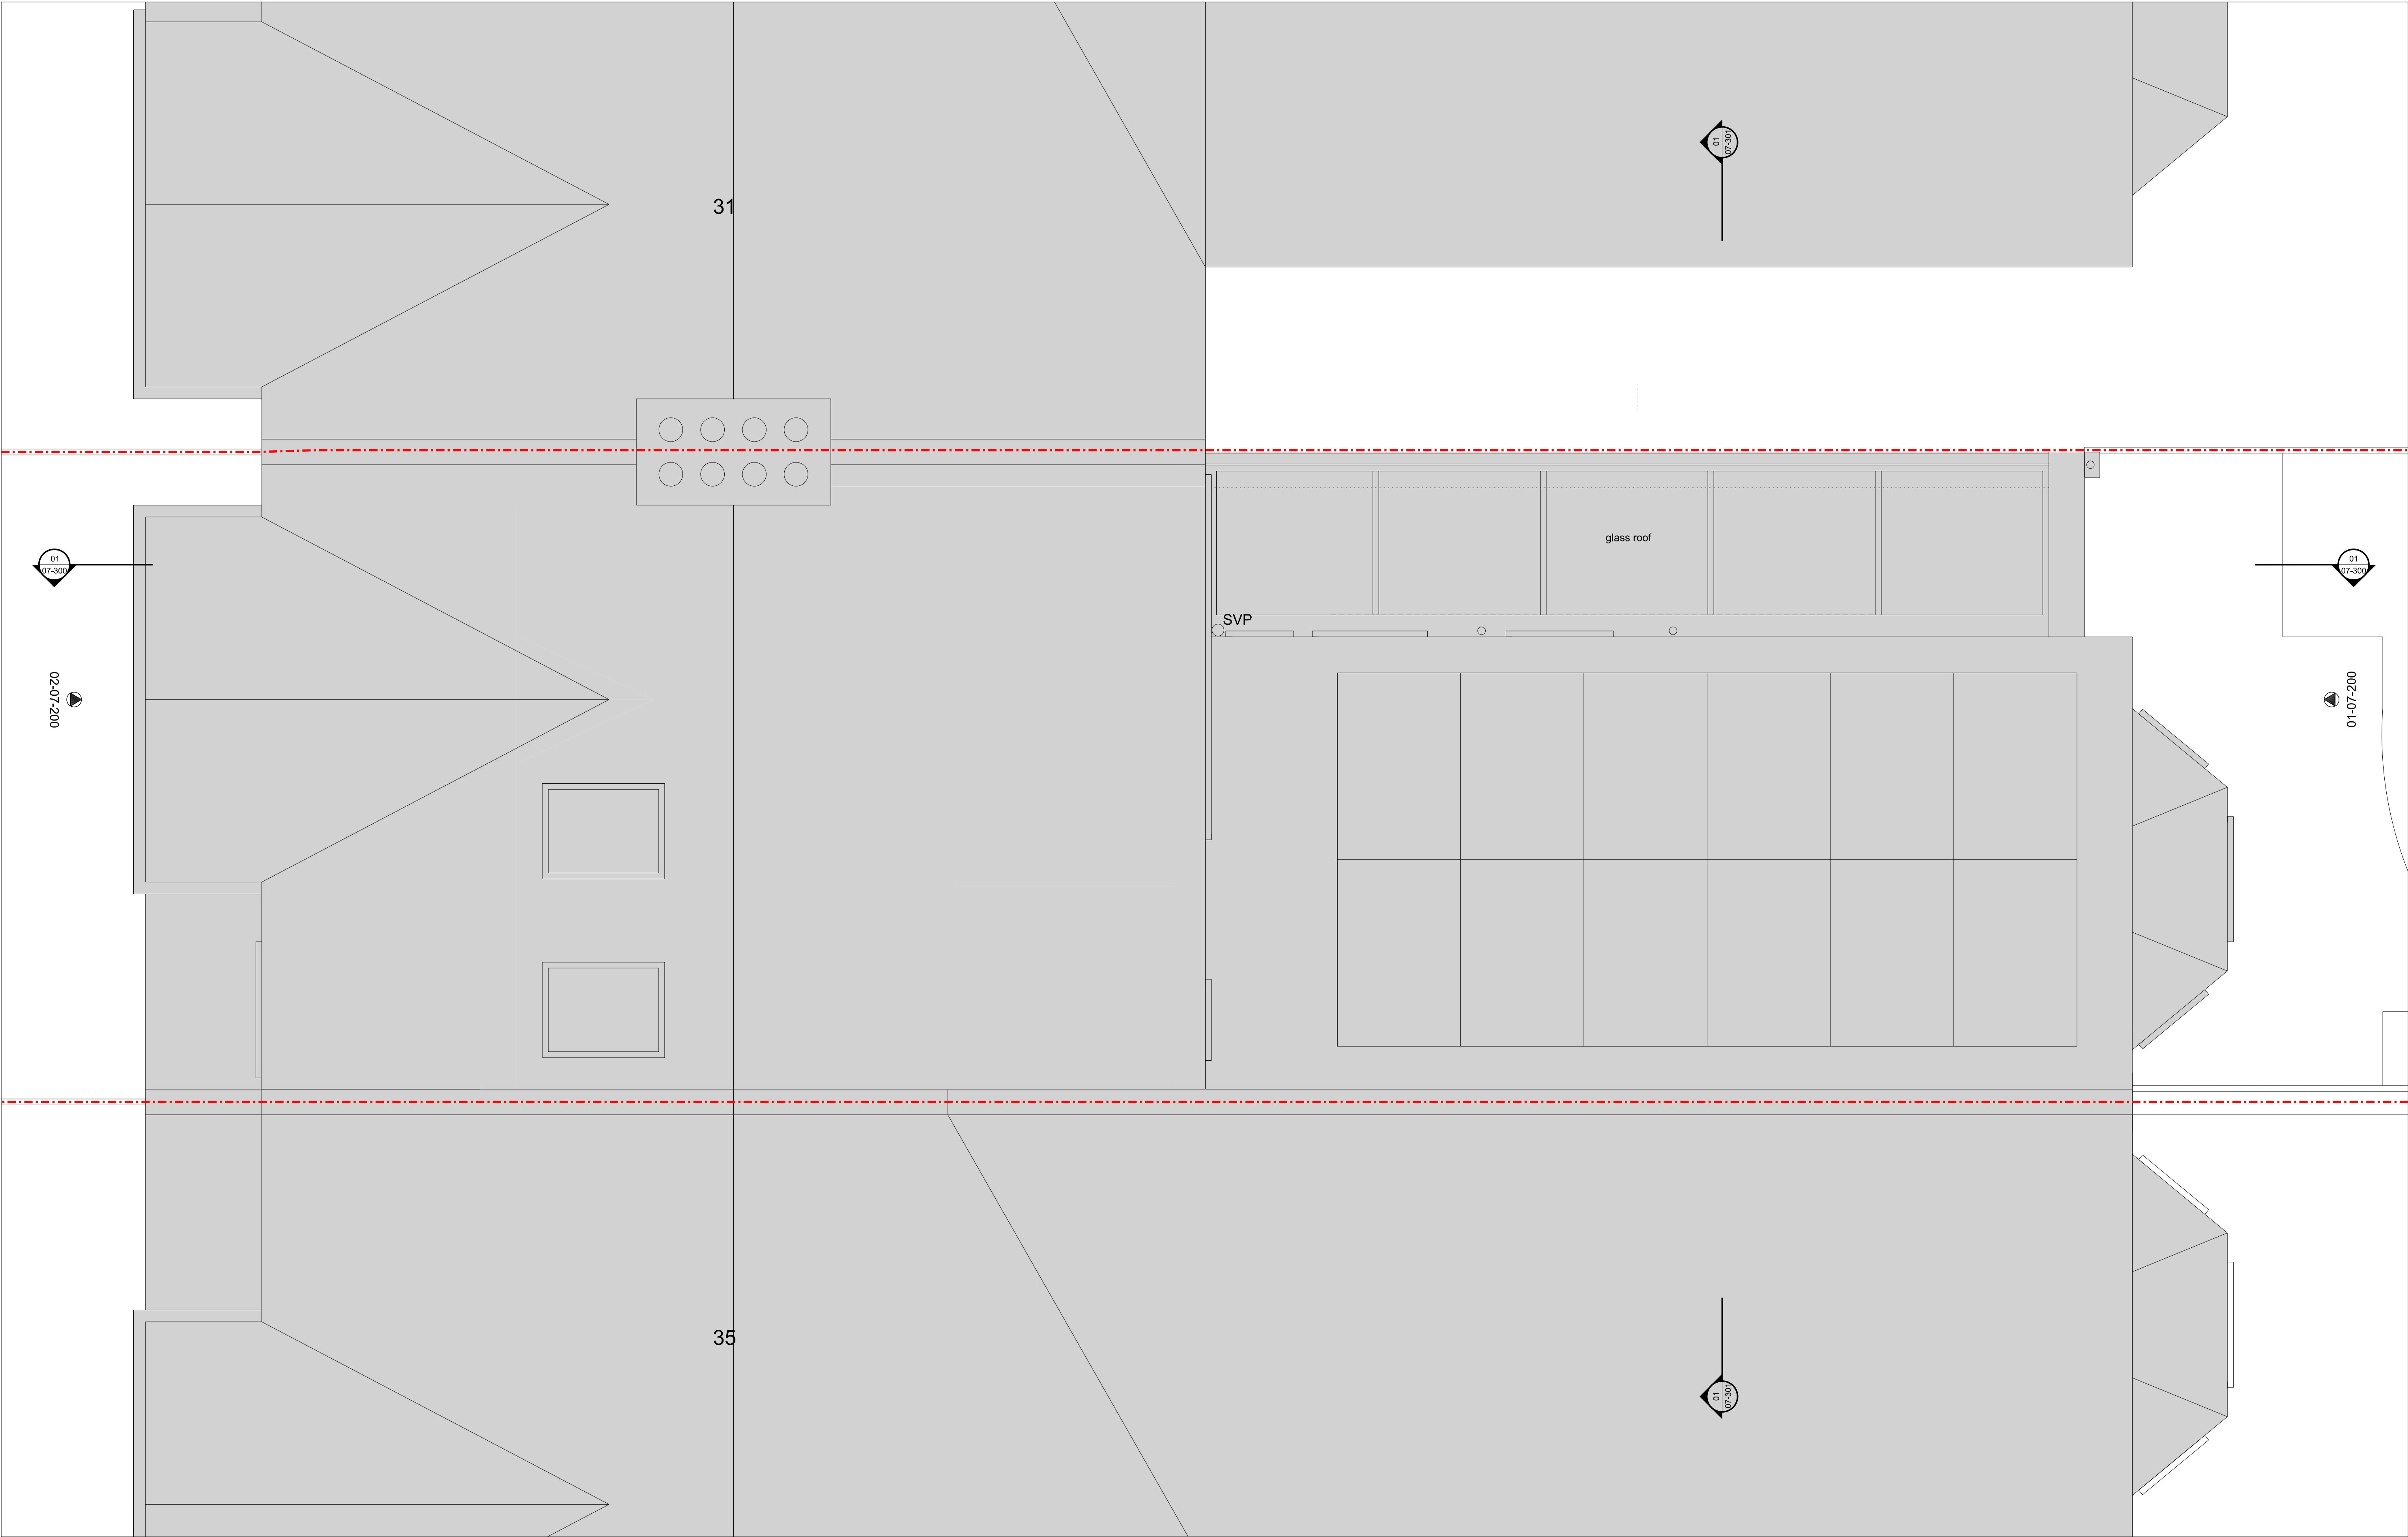

</



01 PROPOSED REAR ELEVATION
SCALE 1:25 @A1

02 PROPOSED FRONT ELEVATION (NO CHANGE TO EXISTING)
SCALE 1:25 @A1

0 1 2
m

REV	DATE	DESCRIPTION	CKD	REV	DATE	DESCRIPTION	CKD	NOTES
P1	26.08.22	Planning submission	VR					

**Troake and Rowsell
Architects**

201 Borough High Street
London SE1 1JA
www.troakeandrowsell.com
info@troakeandrowsell.com

web
email

JOB NO: 080

33 LINZEE ROAD, LONDON N8 7RG

**PROPOSED FRONT & REAR ELEVATION
PLANNING**

080_07_200

SCALE: 1:25 @A1 1:50 @A3

P1

Revision



012m

REV	DATE	DESCRIPTION	CHKD	REV	DATE	DESCRIPTION	CHKD	NOTES
P1	26.08.22	Planning submission	VR					

Troake and Rowsell Architects

201 Borough High Street
London SE1 1JA
www.troakeandrowsell.com
info@troakeandrowsell.com

web

email

JOB NO: 080

33 LINZEE ROAD, LONDON N8 7RG

PROPOSED SECTION AA

PLANNING

080_07_300


SCALE: 1:25 @A1 1:50 @A3

P1

Revision



01 PROPOSED SECTION BB
SCALE 1:25 @A1

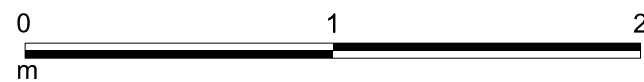

REV	DATE	DESCRIPTION	CKD	REV	DATE	DESCRIPTION	CKD	NOTES
P1	26.08.22	Planning submission	VR					

**Troake and Rowsell
Architects**

201 Borough High Street
London SE1 1JA
www.troakeandrowsell.com
info@troakeandrowsell.com

web
email

JOB NO: 080

33 LINZEE ROAD, LONDON N8 7RG

PROPOSED SECTION BB
PLANNING
080_07_301

SCALE: 1:25 @A1 1:50 @A3

P1

Revision