


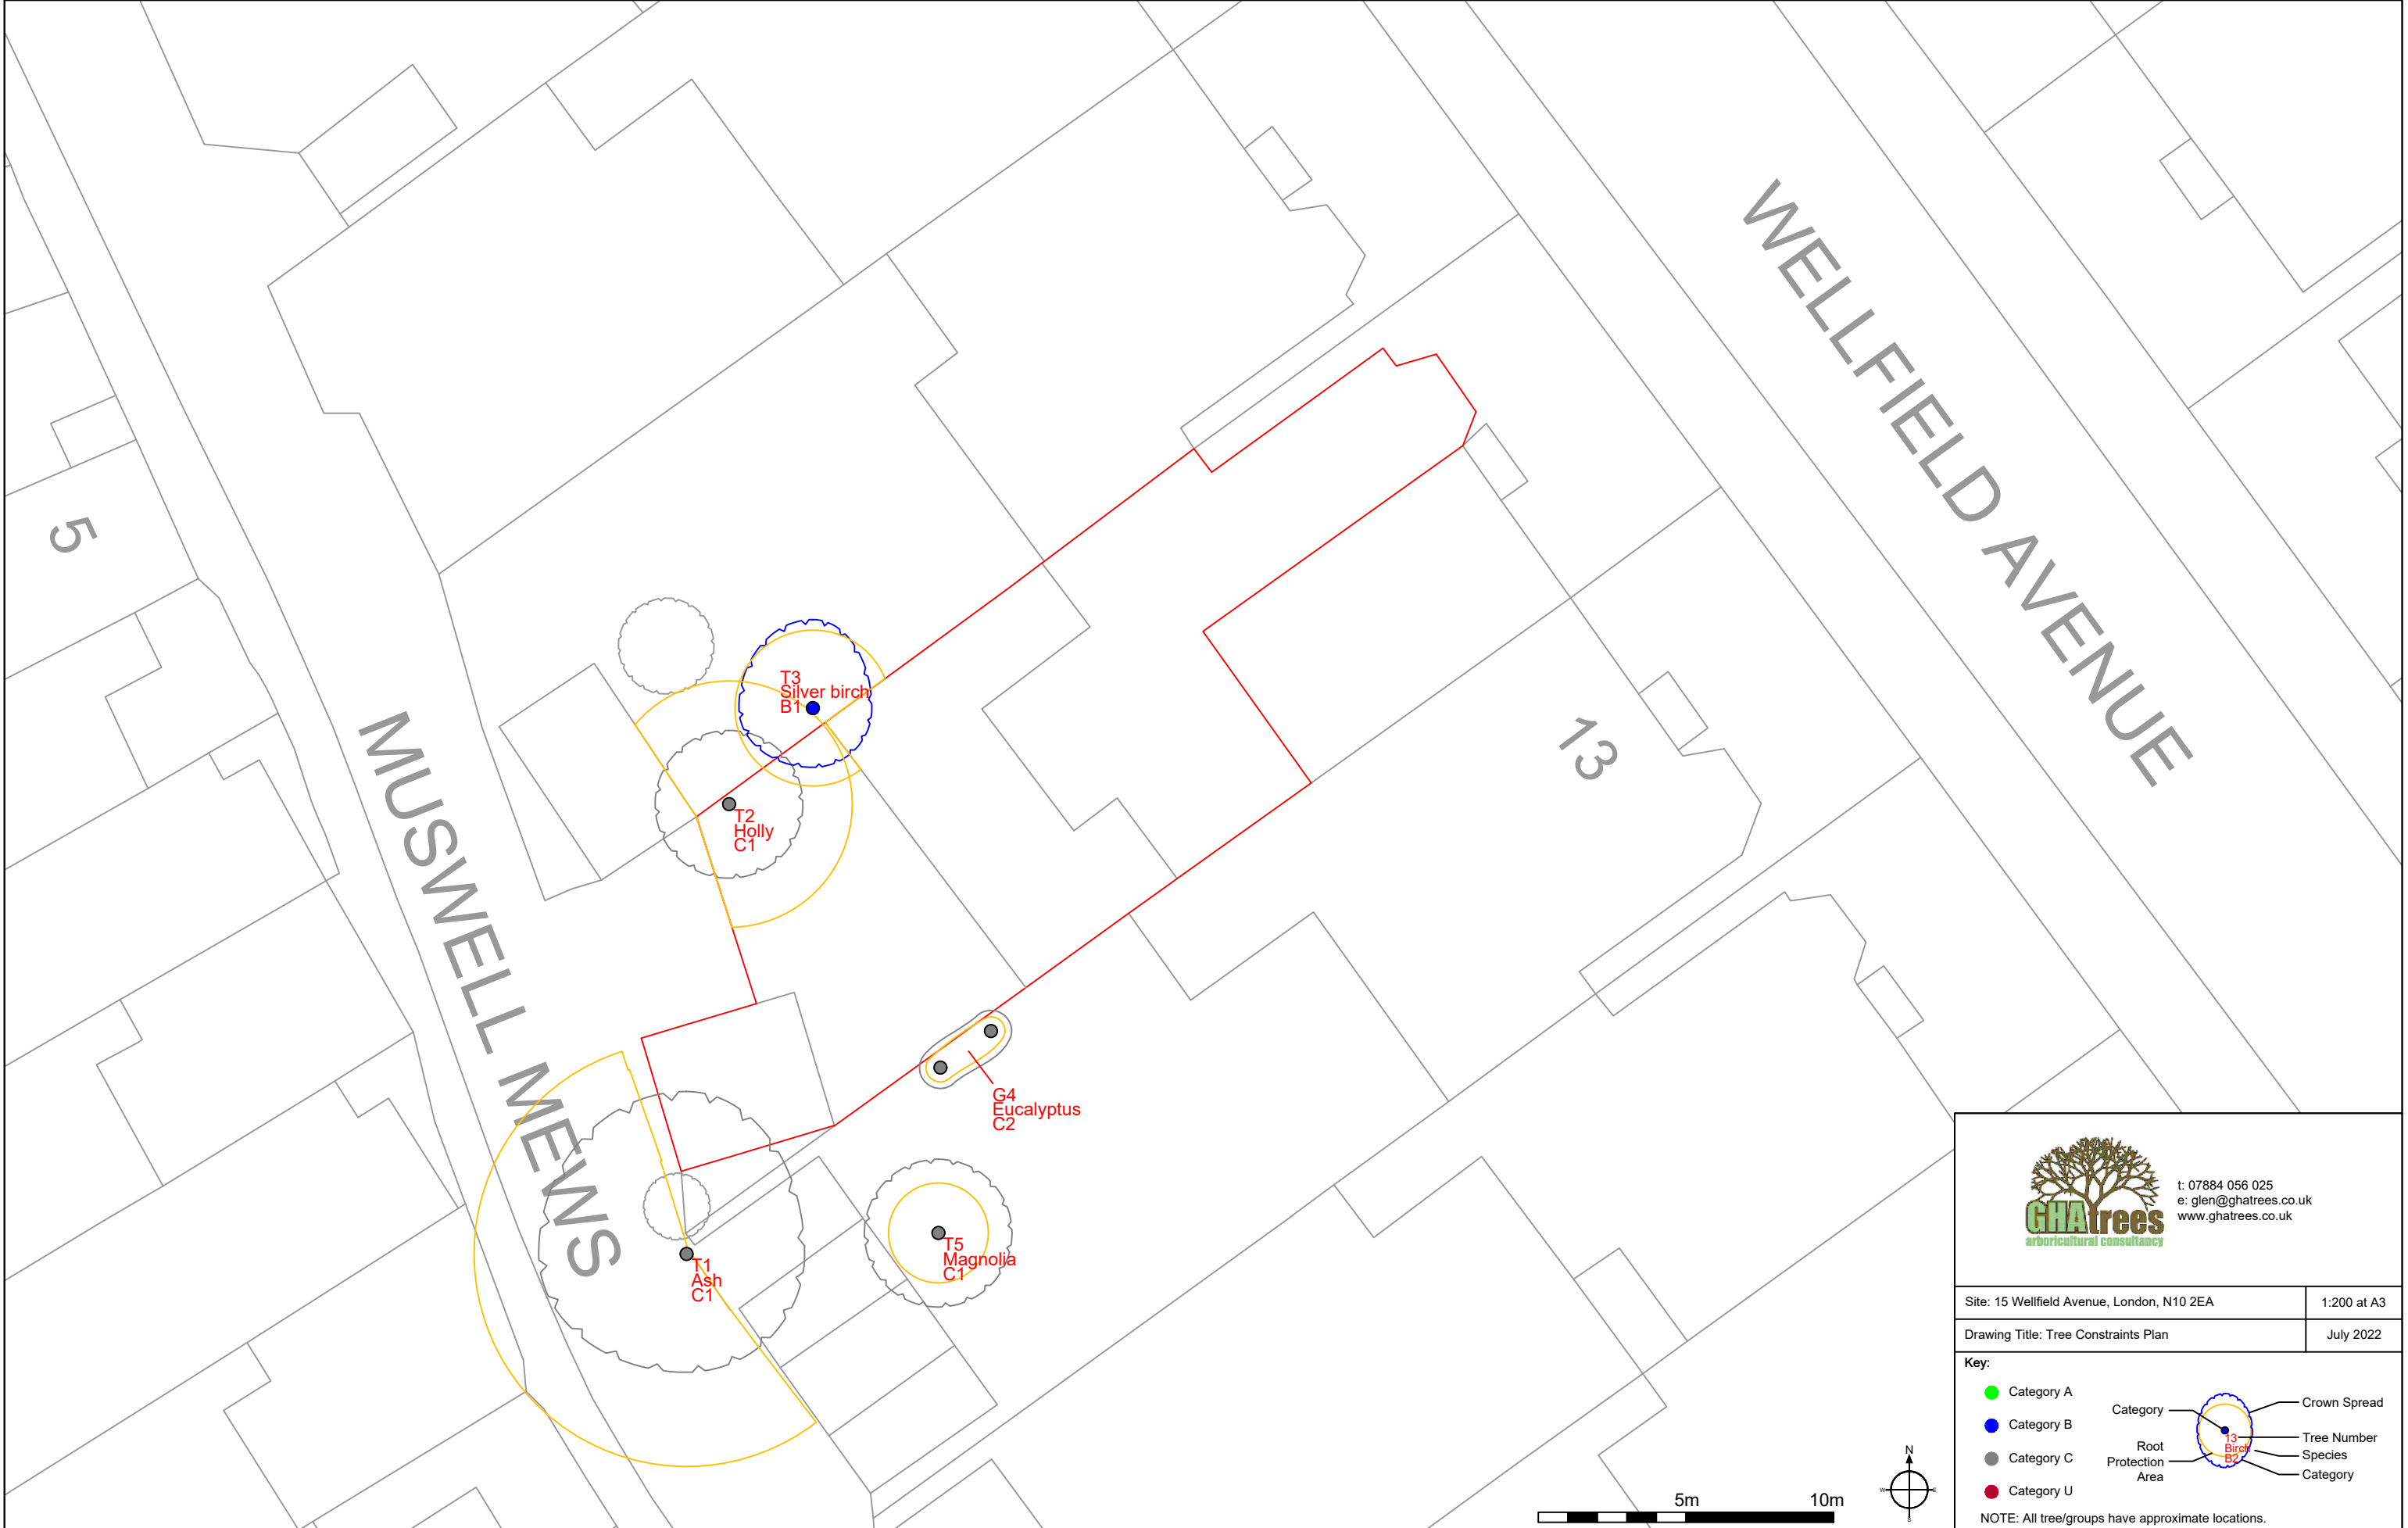

t: 07884 056 025
e: glen@ghatrees.co.uk
www.ghatrees.co.uk

Site: 15 Wellfield Avenue, London, N10 2EA	1:200 at A3
Drawing Title: Tree Constraints Plan	July 2022

Key:

- Category A (Green dot)
- Category B (Blue dot)
- Category C (Grey dot)
- Category U (Red dot)

Legend:

- Category (Line)
- Root Protection Area (Line)
- Crown Spread (Line)
- Tree Number (Text)
- Species (Text)
- Category (Text)

NOTE: All tree/groups have approximate locations.