


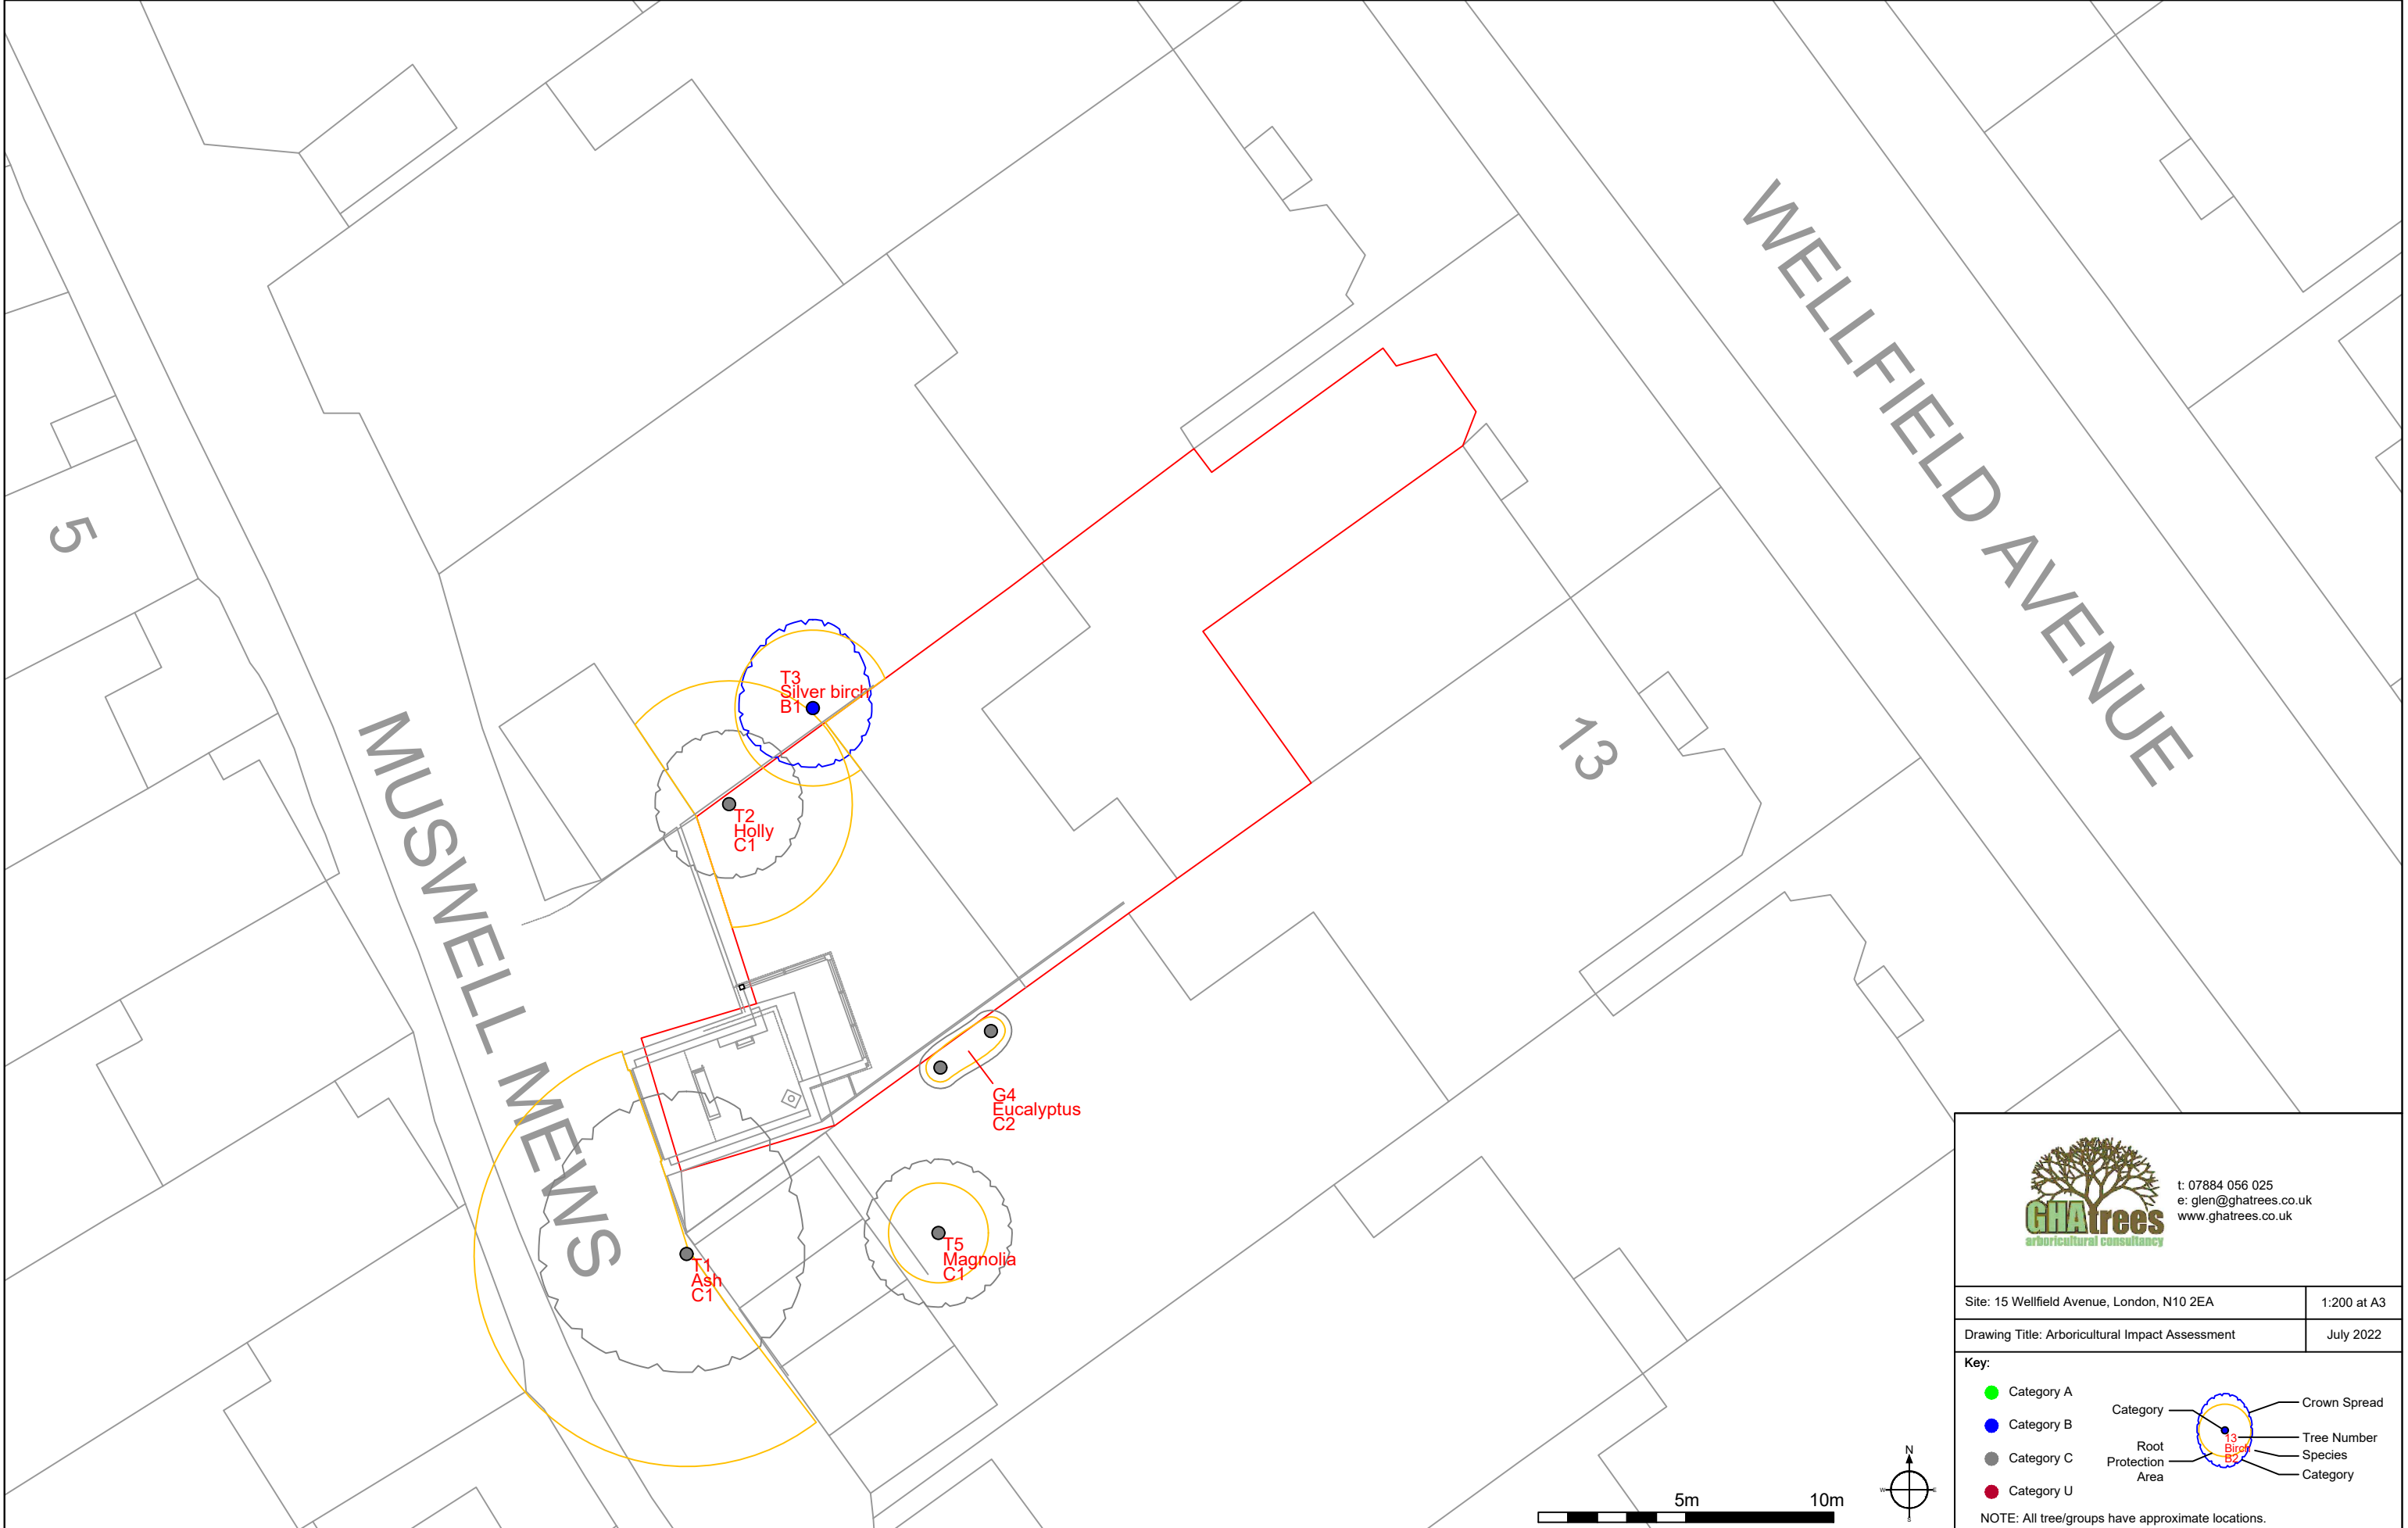

t: 07884 056 025
e: glen@ghatrees.co.uk
www.ghatrees.co.uk

Site: 15 Wellfield Avenue, London, N10 2EA	1:200 at A3
Drawing Title: Arboricultural Impact Assessment	July 2022

Key:

● Category A

● Category B

● Category C

● Category U

Category

Root Protection Area

13 Birch B2

Crown Spread

Tree Number

Species

Category

NOTE: All tree/groups have approximate locations.