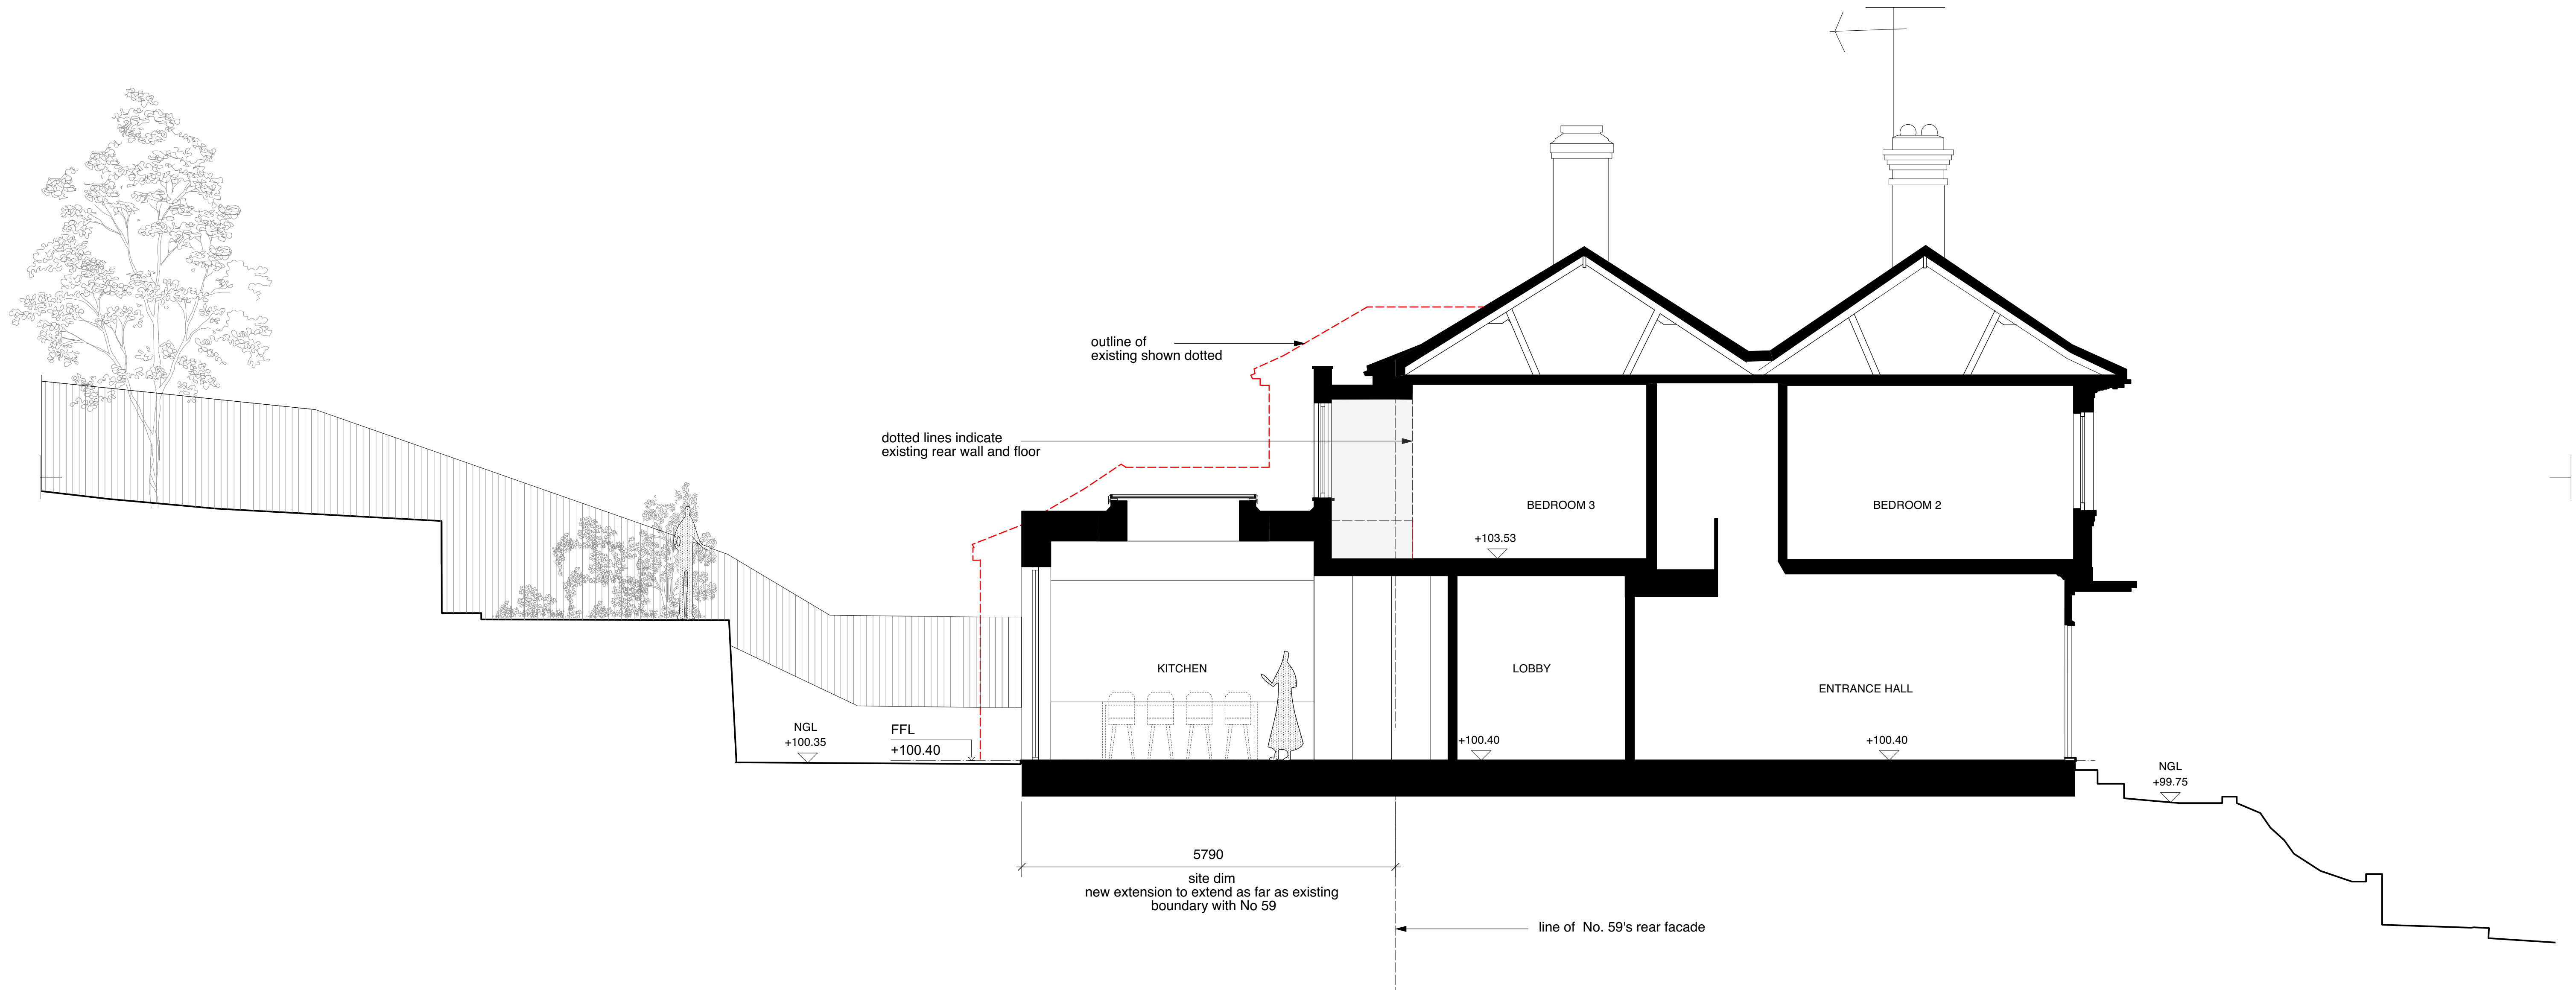


no. date revision			no. date revision			no. date revision			 YABSLEY STEVENS ARCHITECTS 18a Broadlands Road London N6 4AN T - 020 8341 5066 mail@ysa.uk.com www.ysa.uk.com © YABSLEY STEVENS ARCHITECTS LTD	project title - client		drawing title		scale		
* * *			* * *			* * *				57 Cholmeley Crescent		Proposed Long Section A		1:50 @ A1 1:100 @ A3		
* * *			* * *			* * *				Tom and Kirsty Spellman 57 Cholmeley Crescent, London, N6 5EX						
* * *			* * *			* * *						date				
* * *			* * *			* * *						10.01.23				
* * *			* * *			* * *						drawing status		project number		
											Planning		2116		drawing no.	
															revision	
															—	