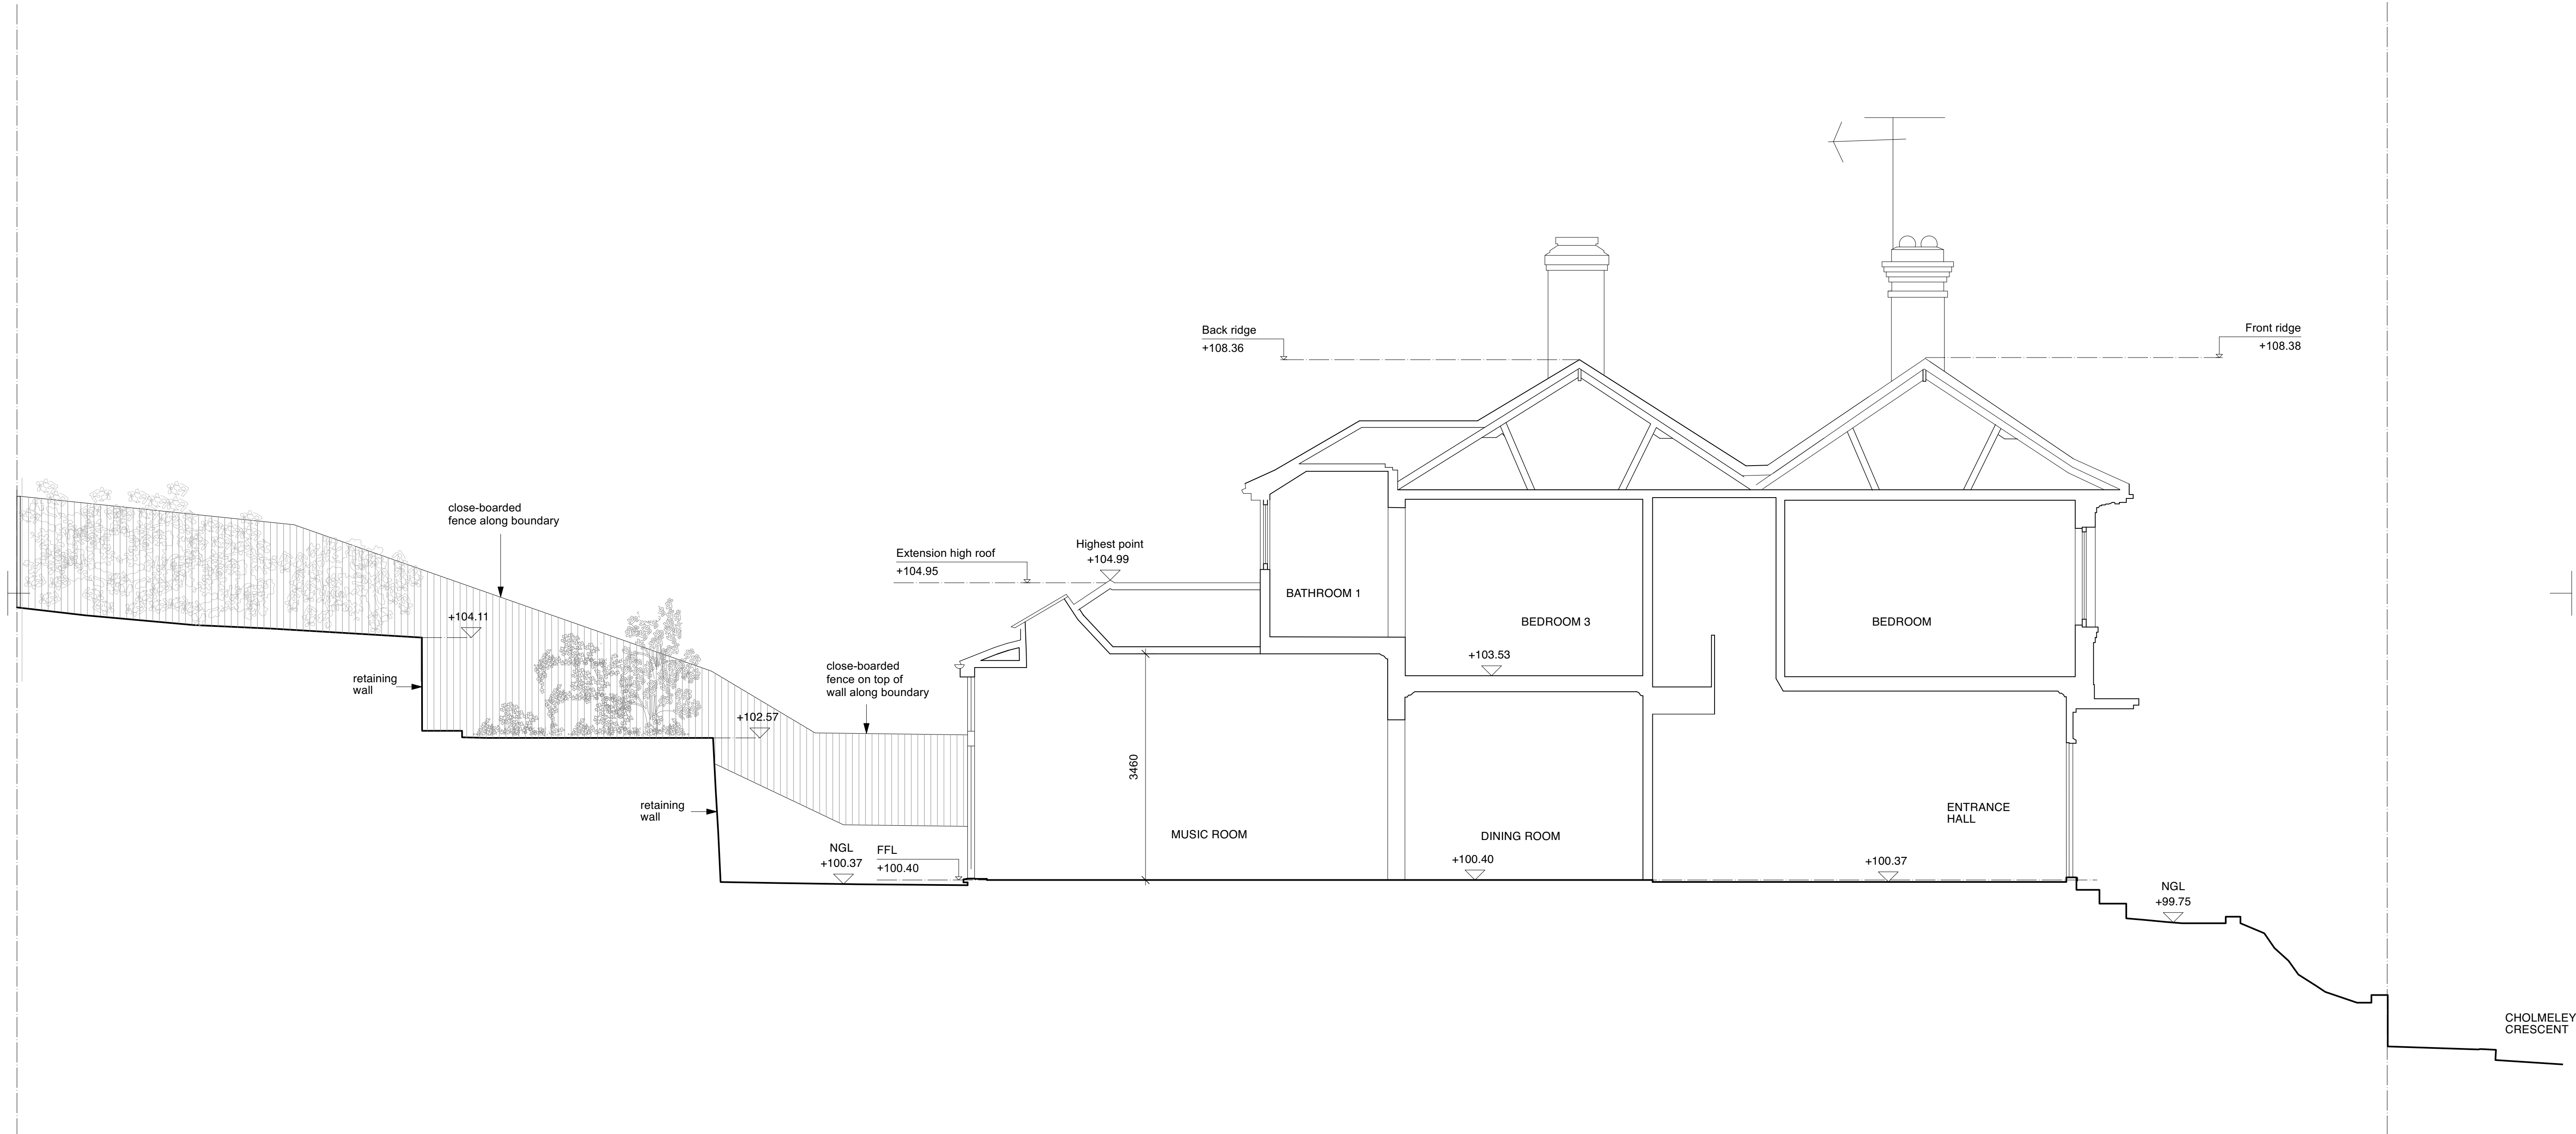


|                   |  
|-------------------|--|--|-------------------|--|--|-------------------|--|--|---|---|---------------------------------------|--|--|-------------------------|--|--|-------------------------|--|--|
| no. date revision |  |  | no. date revision |  |  | no. date revision |  |  | <div><div></div><div>Yabsley Stevens Architects Ltd shall have no responsibility made of this document other than for that which it was prepared and issued.</div><div>Any drawing errors or divergences should be brought to the attention of Yabsley Stevens Architects</div><div>© YABSLEY STEVENS ARCHITECTS LTD</div></div> | <div>YABSLEY STEVENS ARCHITECTS</div> <div>18a Broadlands Road London N6 4AN</div> <div>T - 020 8341 5066 mail@ysa.uk.com www.ysa.uk.com</div> | project title - client                |  |  | drawing title           |  |  | scale                   |  |  |
| " "               |  |  | " "               |  |  | " "               |  |  |   |   | 57 Cholmeley Crescent                 |  |  | Existing long section A |  |  | 1:50 @ A1<br>1:100 @ A3 |  |  |
| " "               |  |  | " "               |  |  | " "               |  |  |   |   | Tom and Kirsty Spellman               |  |  |                         |  |  | date                    |  |  |
| " "               |  |  | " "               |  |  | " "               |  |  |   |   | 57 Cholmeley Crescent, London, N6 5EX |  |  |                         |  |  | 16.12.22                |  |  |
| " "               |  |  | " "               |  |  | " "               |  |  |   |   |                                       |  |  |                         |  |  | revision                |  |  |
| " "               |  |  | " "               |  |  | " "               |  |  |   |   | drawing status                        |  |  | project number          |  |  | drawing no.             |  |  |
| " "               |  |  | " "               |  |  | " "               |  |  |   |   | Planning                              |  |  | 2116                    |  |  | 00A2001                 |  |  |
| " "               |  |  | " "               |  |  | " "               |  |  |   |   |                                       |  |  |                         |  |  | —                       |  |  |