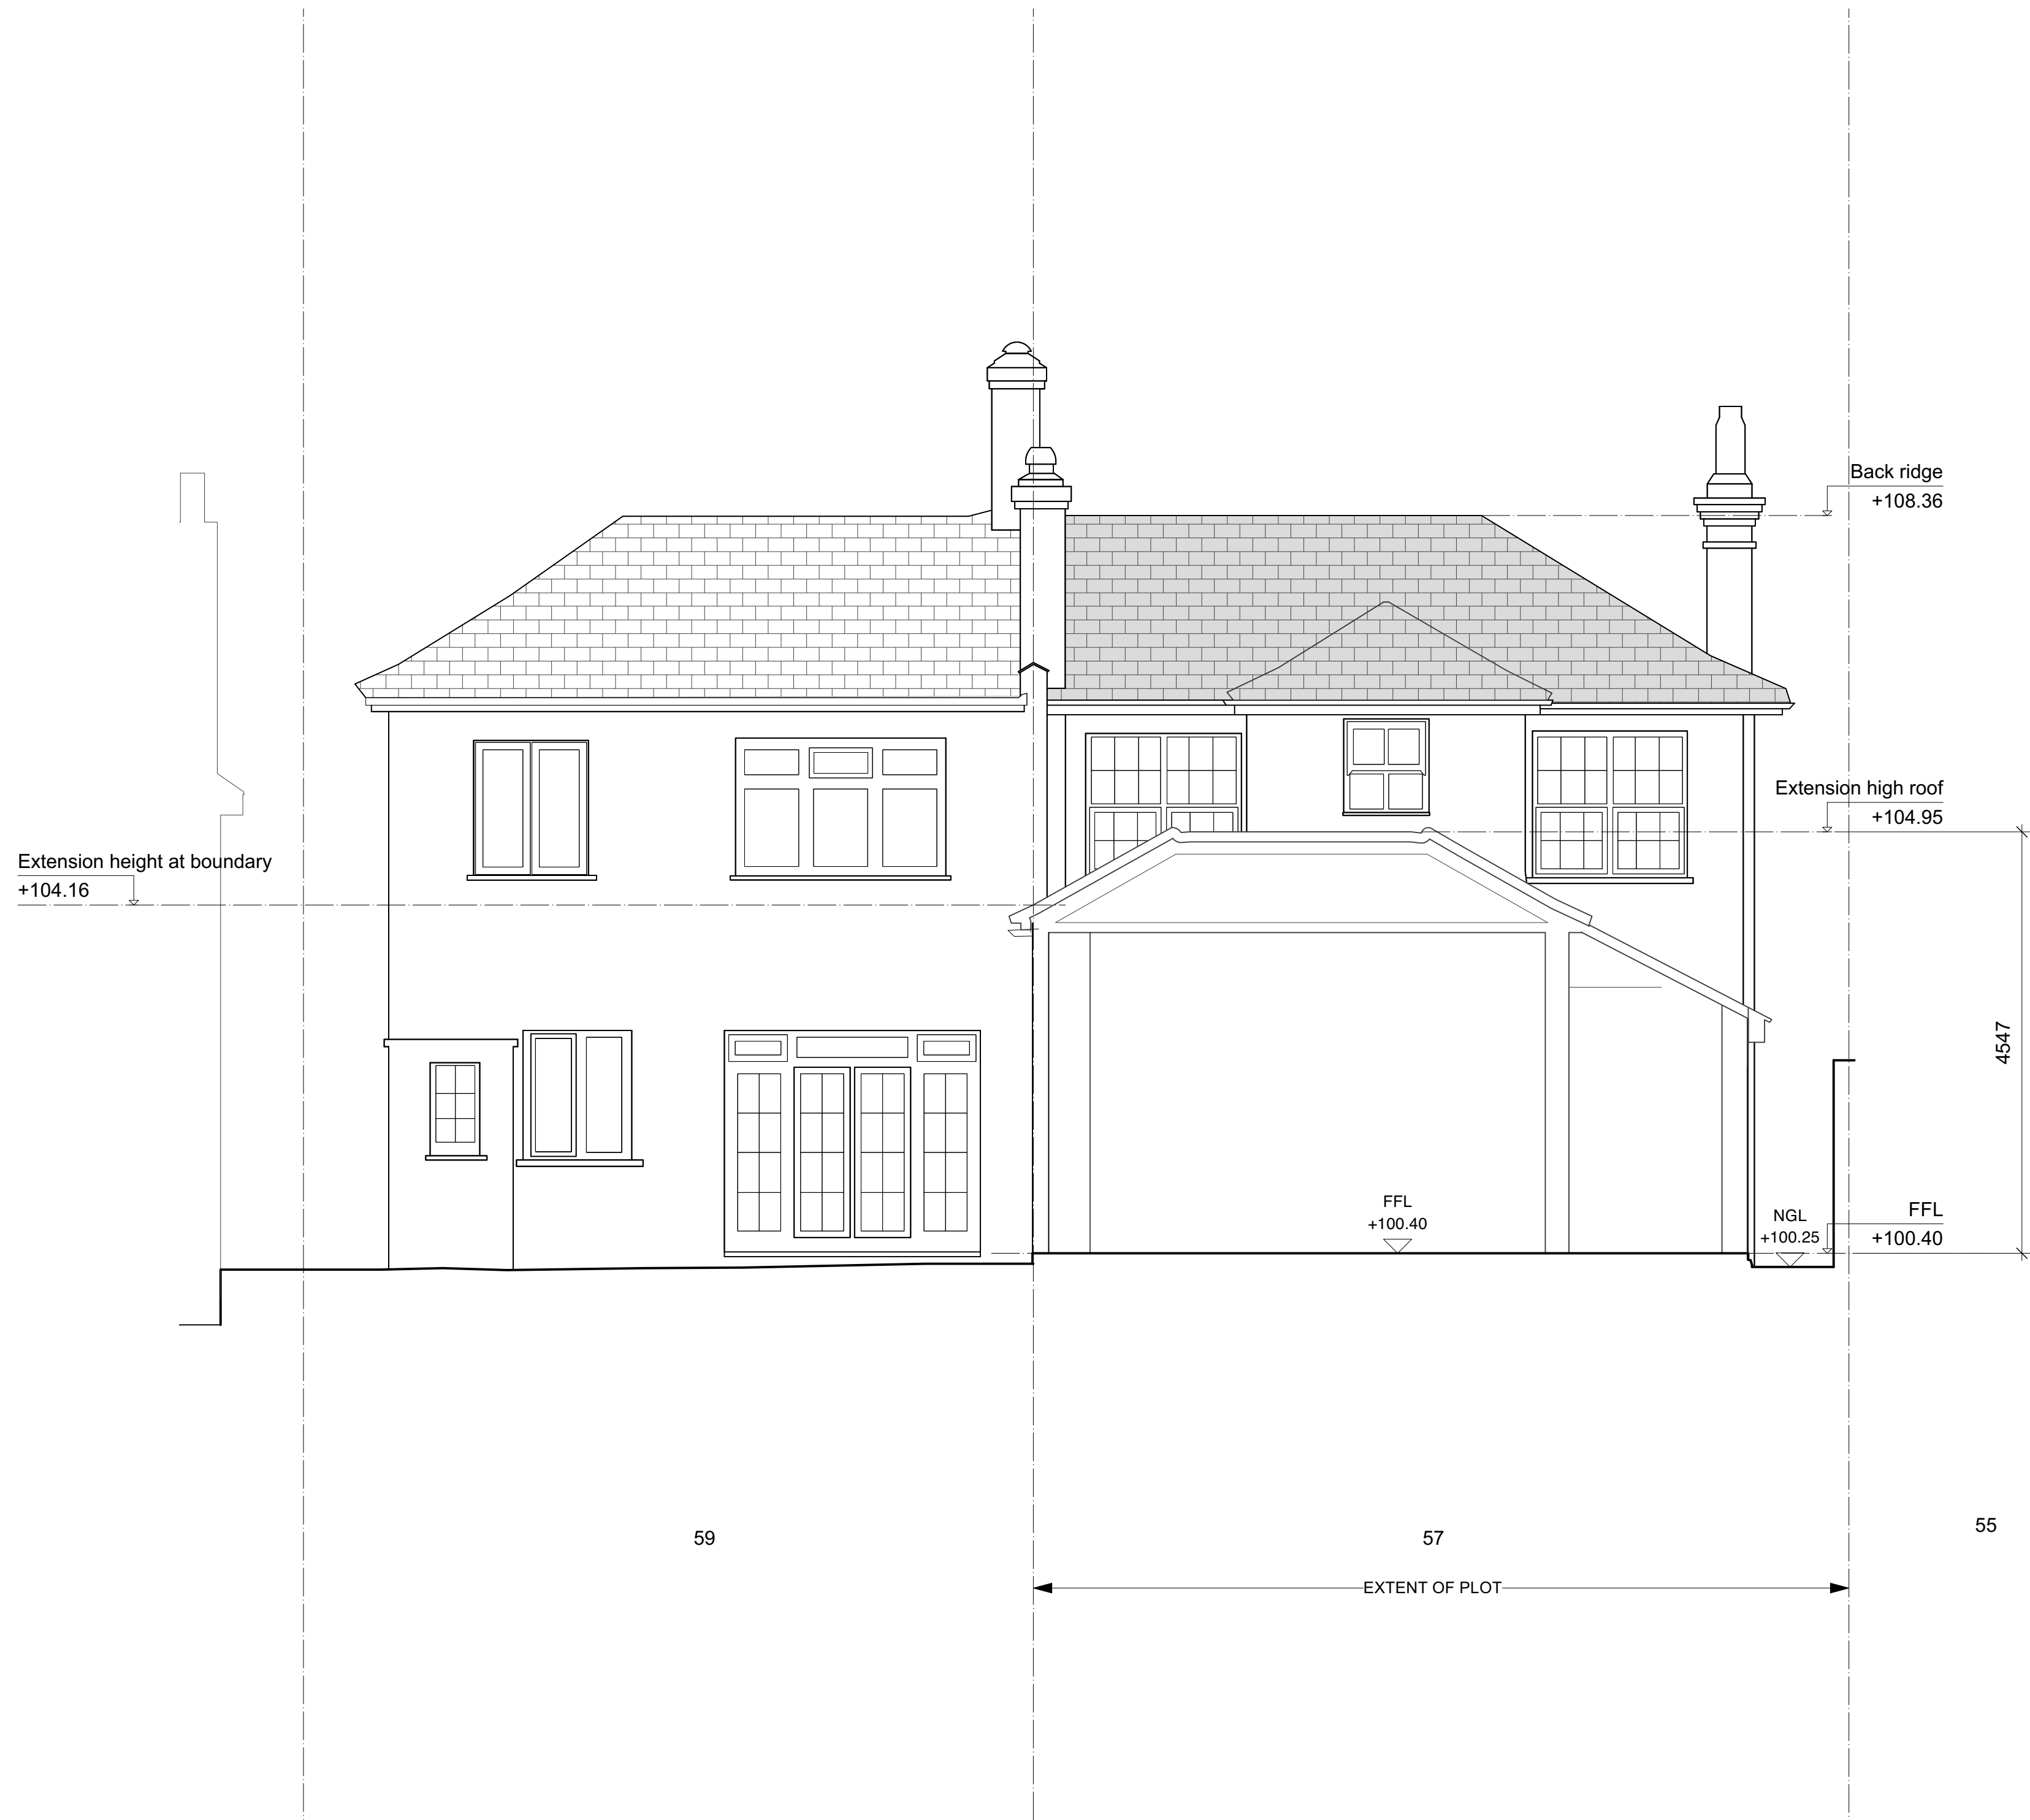


no. date revision			no. date revision			no. date revision			 YABSLEY STEVENS ARCHITECTS 18a Broadlands Road London N6 4AN T - 020 8341 5066 mail@ysa.uk.com www.ysa.uk.com	project title - client		drawing title		scale			
* * *			* * *			* * *				57 Cholmeley Crescent		Existing cross section B		1:50 @ A1 1:100 @ A3			
* * *			* * *			* * *				Tom and Kirsty Spellman 57 Cholmeley Crescent, London, N6 5EX		date		15.11.22			
* * *			* * *			* * *				drawing status		project number		drawing no.		revision	
* * *			* * *			* * *				Planning		2116		00A2002		—	
* * *			* * *			* * *				© YABSLEY STEVENS ARCHITECTS LTD							