



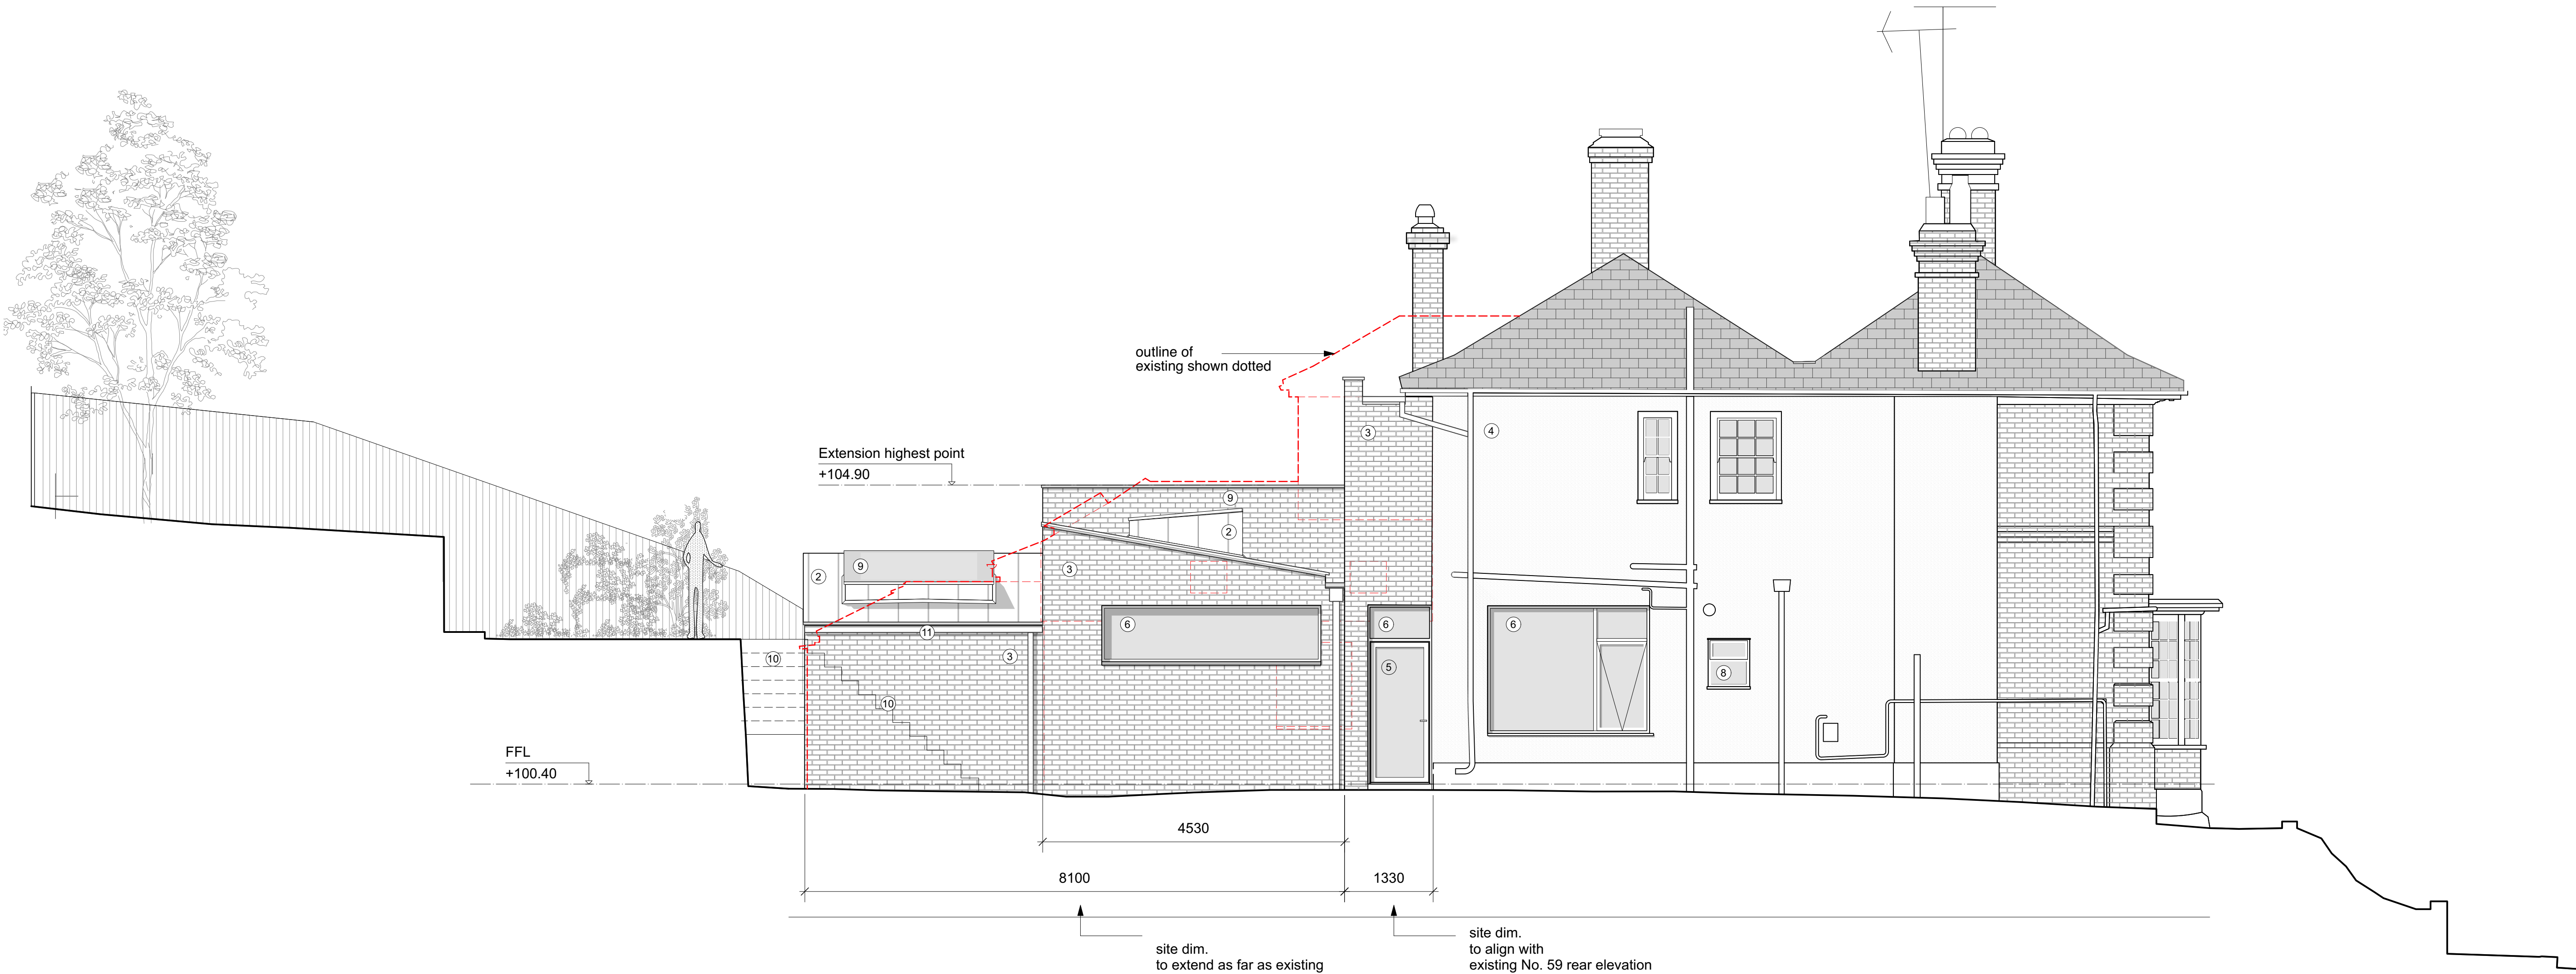

①	roof tiles	⑦	metal framed sliding glass doors
②	zinc	⑧	metal framed window with obscure glass
③	facing brick	⑨	rooflight
④	render	⑩	metal stair and balustrade
⑤	glazed metal door	⑪	painted metal guttering and downpipes
⑥	metal framed window		

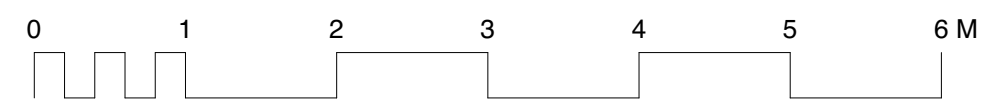

no. date revision			no. date revision			no. date revision			Yabsley Stevens Architects Ltd shall have no responsibility made of this document other than for that which it was prepared and issued. Any drawing errors or divergences should be brought to the attention of Yabsley Stevens Architects © YABSLEY STEVENS ARCHITECTS LTD	YABSLEY STEVENS ARCHITECTS 18a Broadlands Road London N6 4AN T - 020 8341 5066 mail@ysa.uk.com www.ysa.uk.com	project title - client		drawing title		scale			
* * *			* * *			* * *					57 Cholmeley Crescent		Proposed side elevation (West)		1:50 @ A1 1:100 @ A3			
* * *			* * *			* * *					Tom and Kirsty Spellman 57 Cholmeley Crescent, London, N6 5EX				date			
* * *			* * *			* * *									10.01.23			
* * *			* * *			* * *					drawing status		project number		drawing no.		revision	
* * *			* * *			* * *					Planning		2116		10A3002		—	