
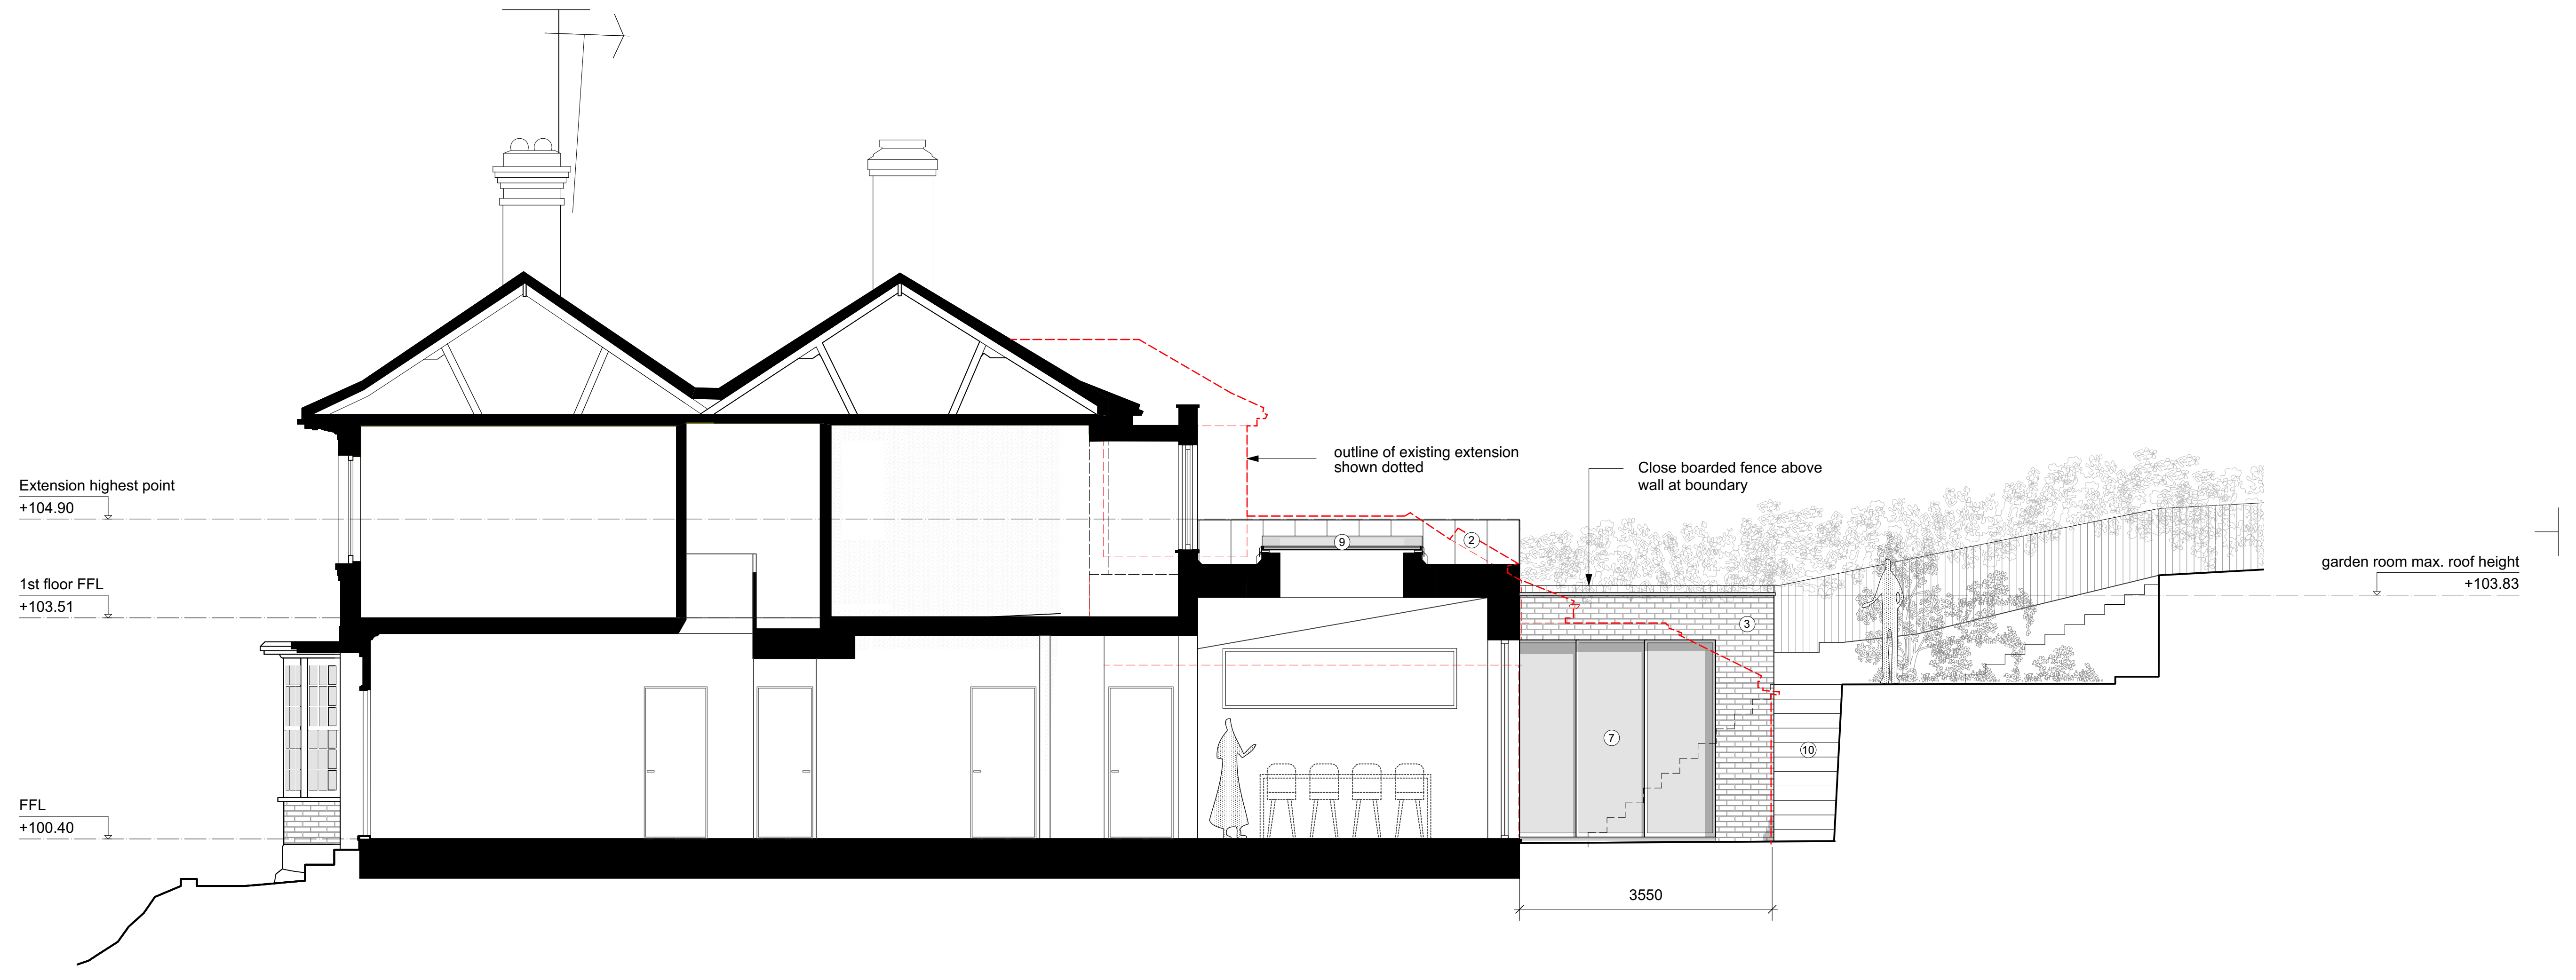


 

①	roof tiles	⑦	metal framed sliding glass doors
②	zinc	⑧	metal framed window with obscure glass
③	facing brick	⑨	rooflight
④	render	⑩	metal stair and balustrade
⑤	glazed metal door	⑪	painted metal guttering and downpipes
⑥	metal framed window		

no.			date			revision			no.			date			revision			project title - client			drawing title		scale											
*	*	*	*	*	*	*	*	*	Yabsley Stevens Architects Ltd shall have no responsibility made of this document other than for that which it was prepared and issued.						 YABSLEY STEVENS ARCHITECTS 18a Broadlands Road London N6 4AN T - 020 8341 5066 mail@ysa.uk.com www.ysa.uk.com © YABSLEY STEVENS ARCHITECTS LTD						57 Cholmeley Crescent						Proposed side elevation (East)						1:50 @ A1 1:100 @ A3	
*	*	*	*	*	*	*	*	*	Tom and Kirsty Spellman 57 Cholmeley Crescent, London, N6 5EX												date													
*	*	*	*	*	*	*	*	*	Any drawing errors or divergences should be brought to the attention of Yabsley Stevens Architects												10.01.23													
*	*	*	*	*	*	*	*	*	© YABSLEY STEVENS ARCHITECTS LTD												drawing status		project number		drawing no.		revision							
*	*	*	*	*	*	*	*	*													Planning		2116		10A3004		—							