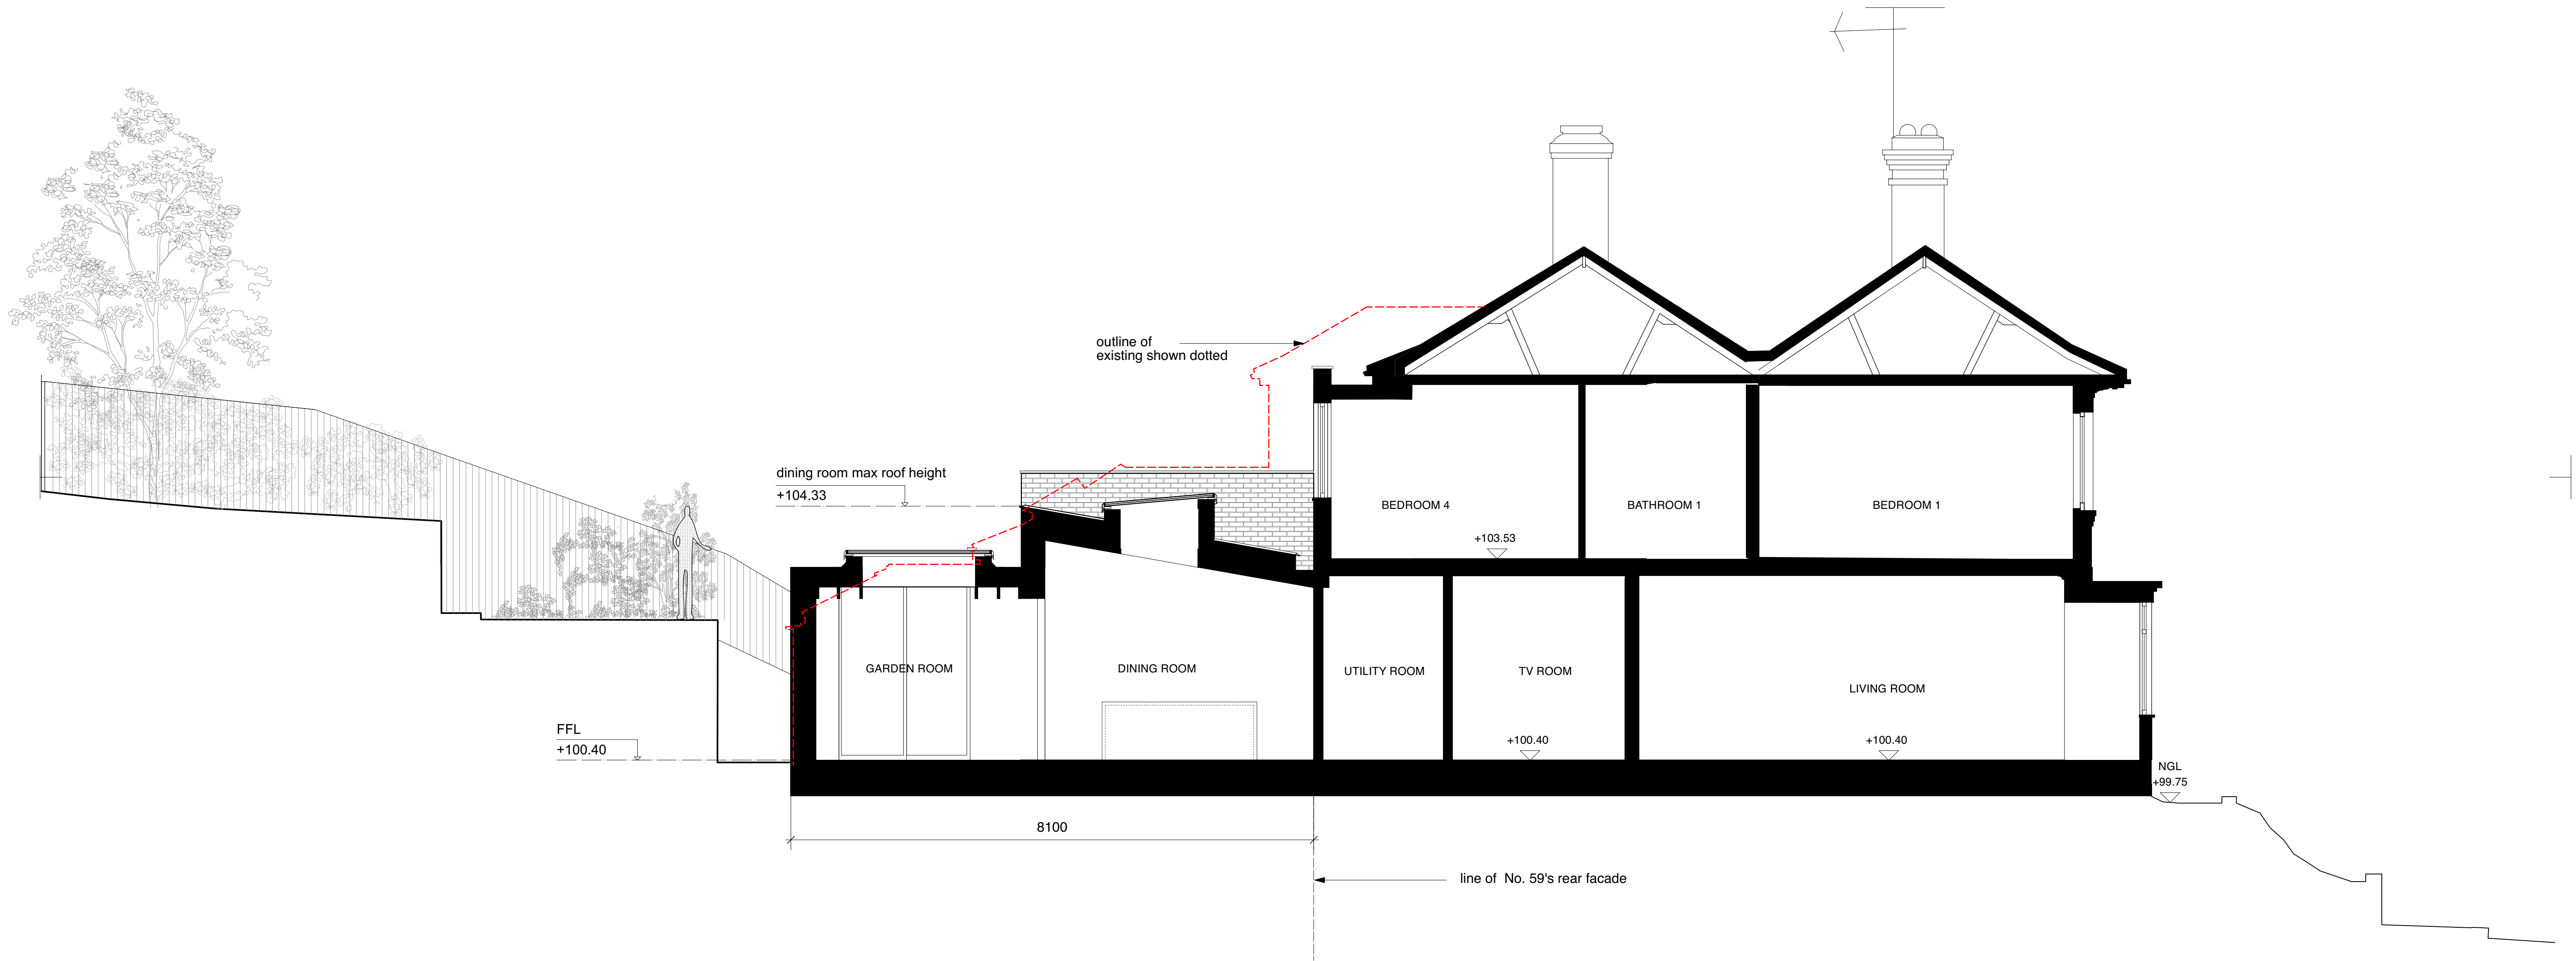


no.			date			revision			no.			date			revision			 YABSLEY STEVENS ARCHITECTS 18a Broadlands Road London N6 4AN T - 020 8341 5066 mail@ysa.uk.com www.ysa.uk.com			project title - client		drawing title		scale	
+			+			+			+			+			Yabsley Stevens Architects Ltd shall have no responsibility made of this document other than for that which it was prepared and issued.		57 Cholmeley Crescent				Proposed Long Section D		1:50 @ A1 1:100 @ A3			
+			+			+			+			+			Any drawing errors or divergences should be brought to the attention of Yabsley Stevens Architects		Tom and Kirsty Spellman				57 Cholmeley Crescent, London, N6 5EX		date			
+			+			+			+			+			© YABSLEY STEVENS ARCHITECTS LTD		drawing status				project number		drawing no.			
+			+			+			+			+					Planning				2116		10A2003			
+			+			+			+			+											revision			
																							10.01.23			
																							—			