




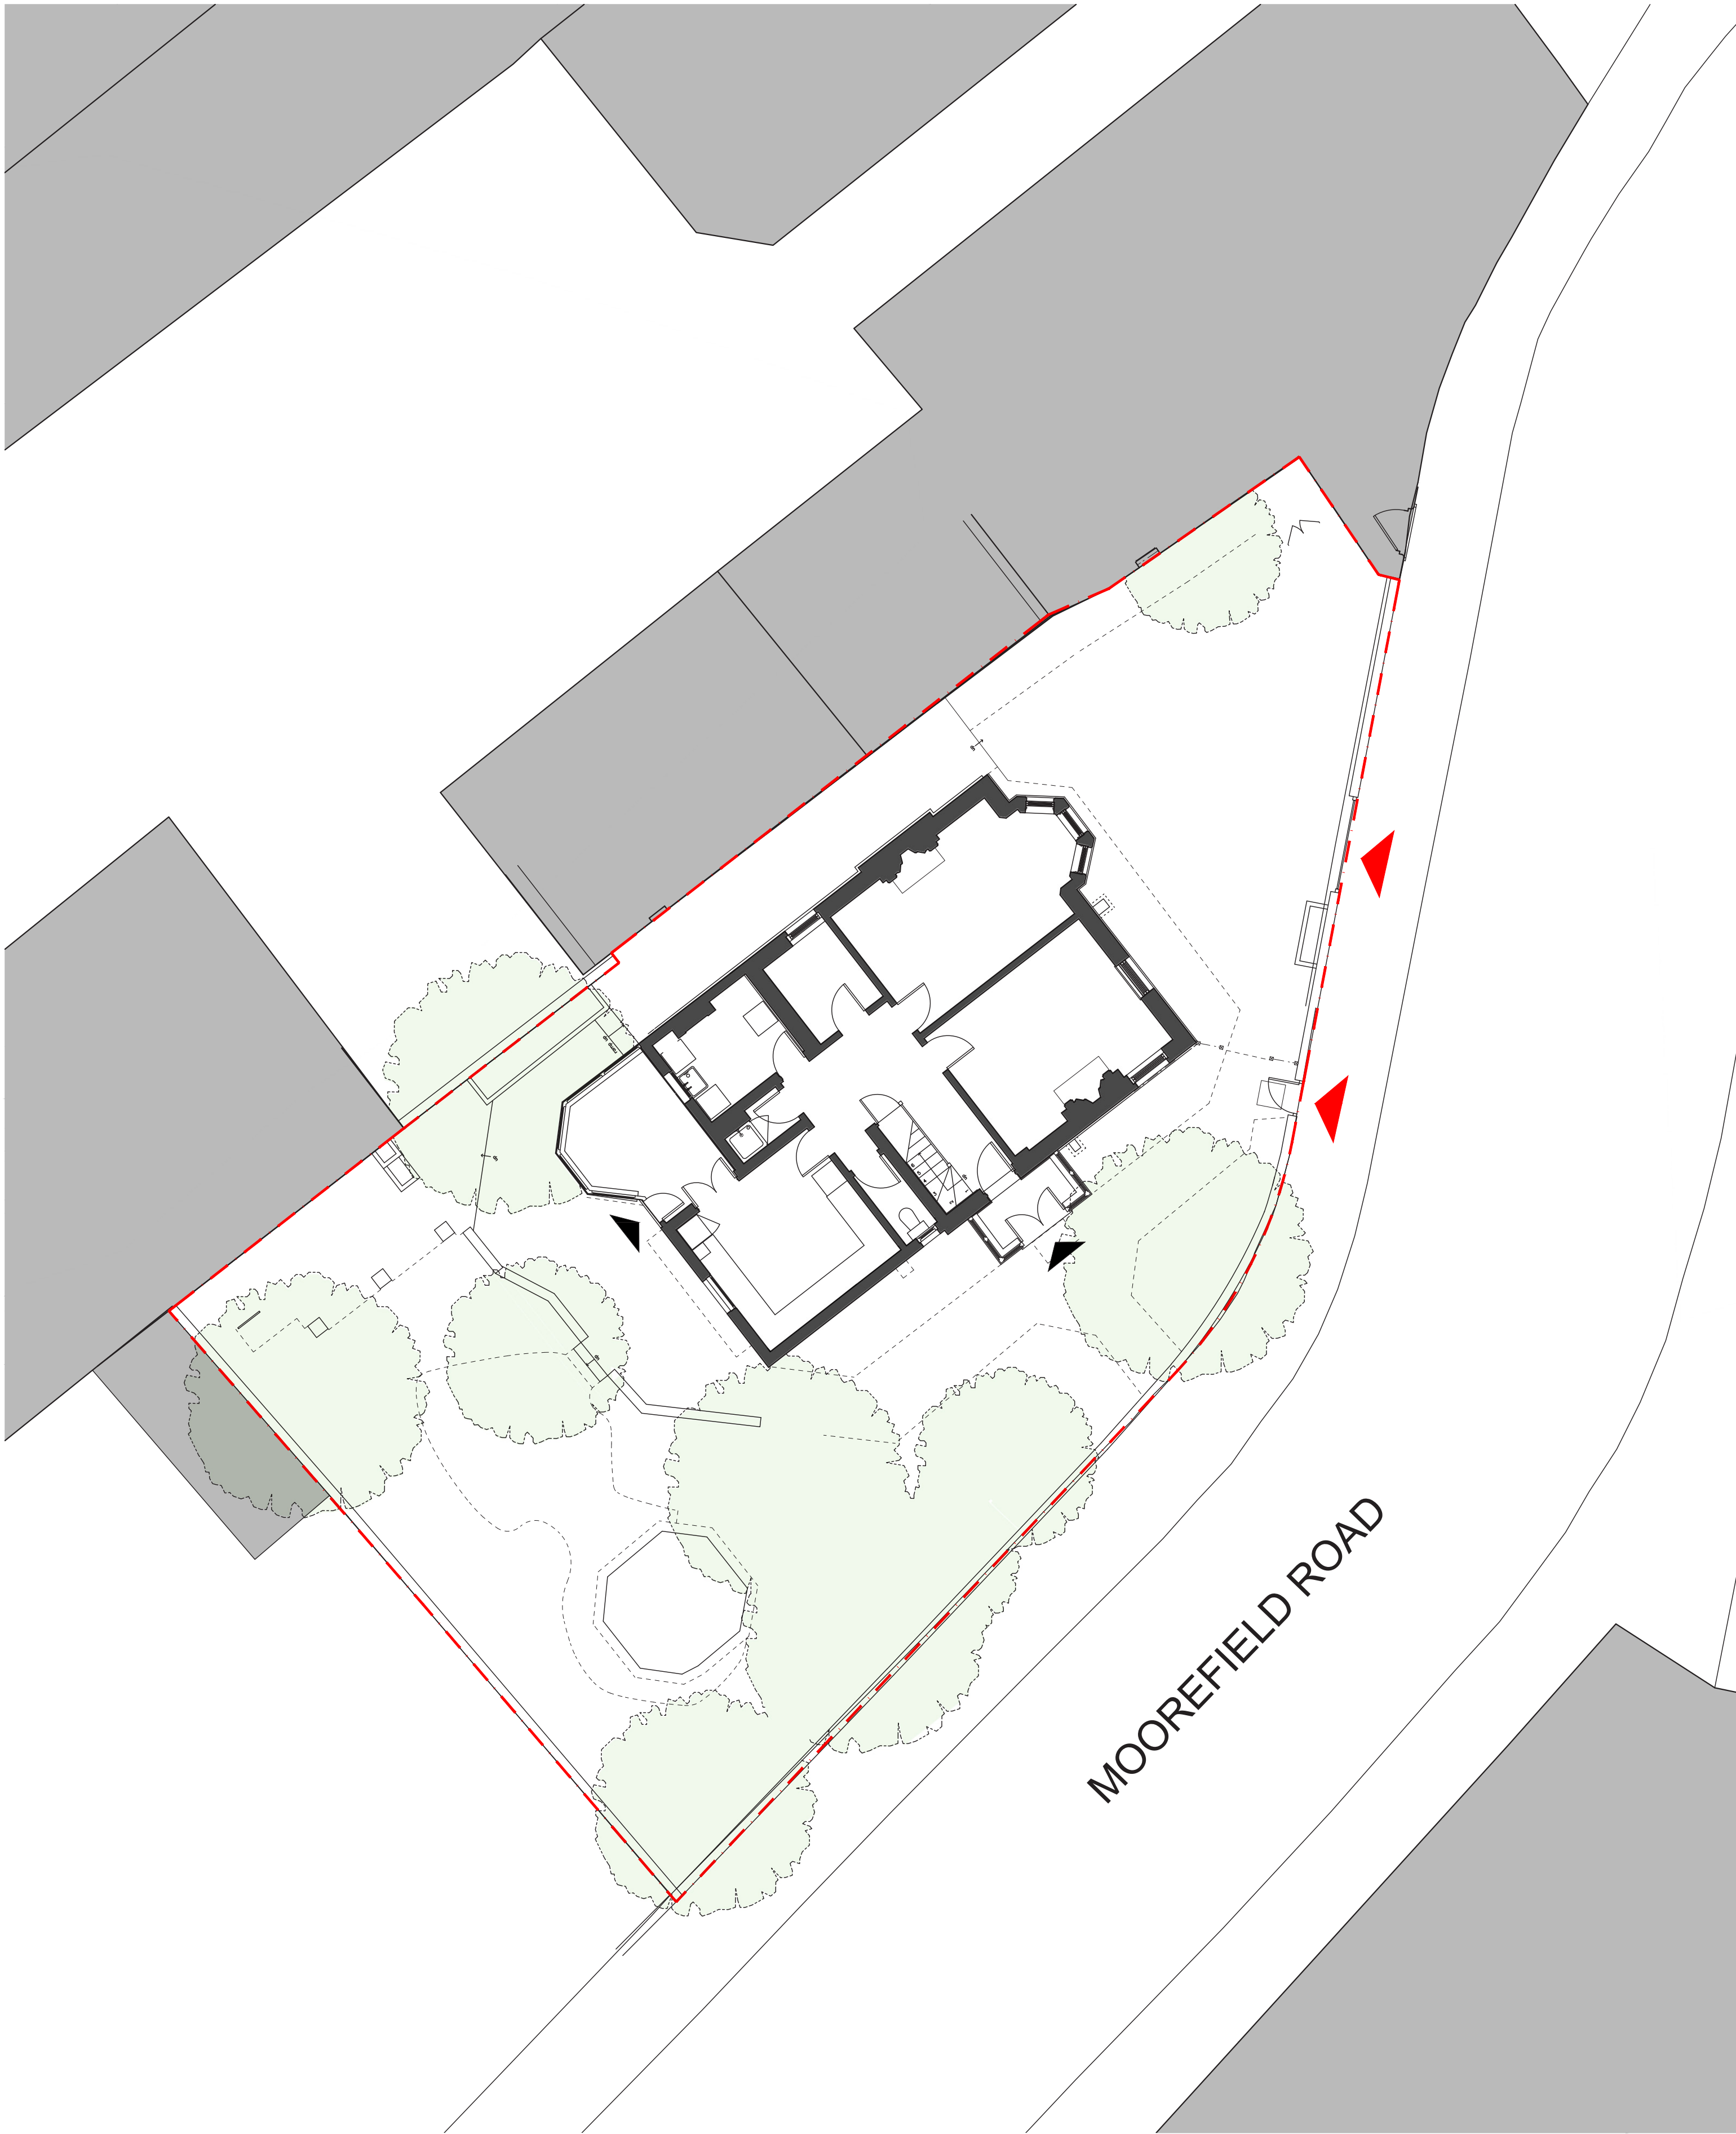

BLOCK PLAN AS EXISTING

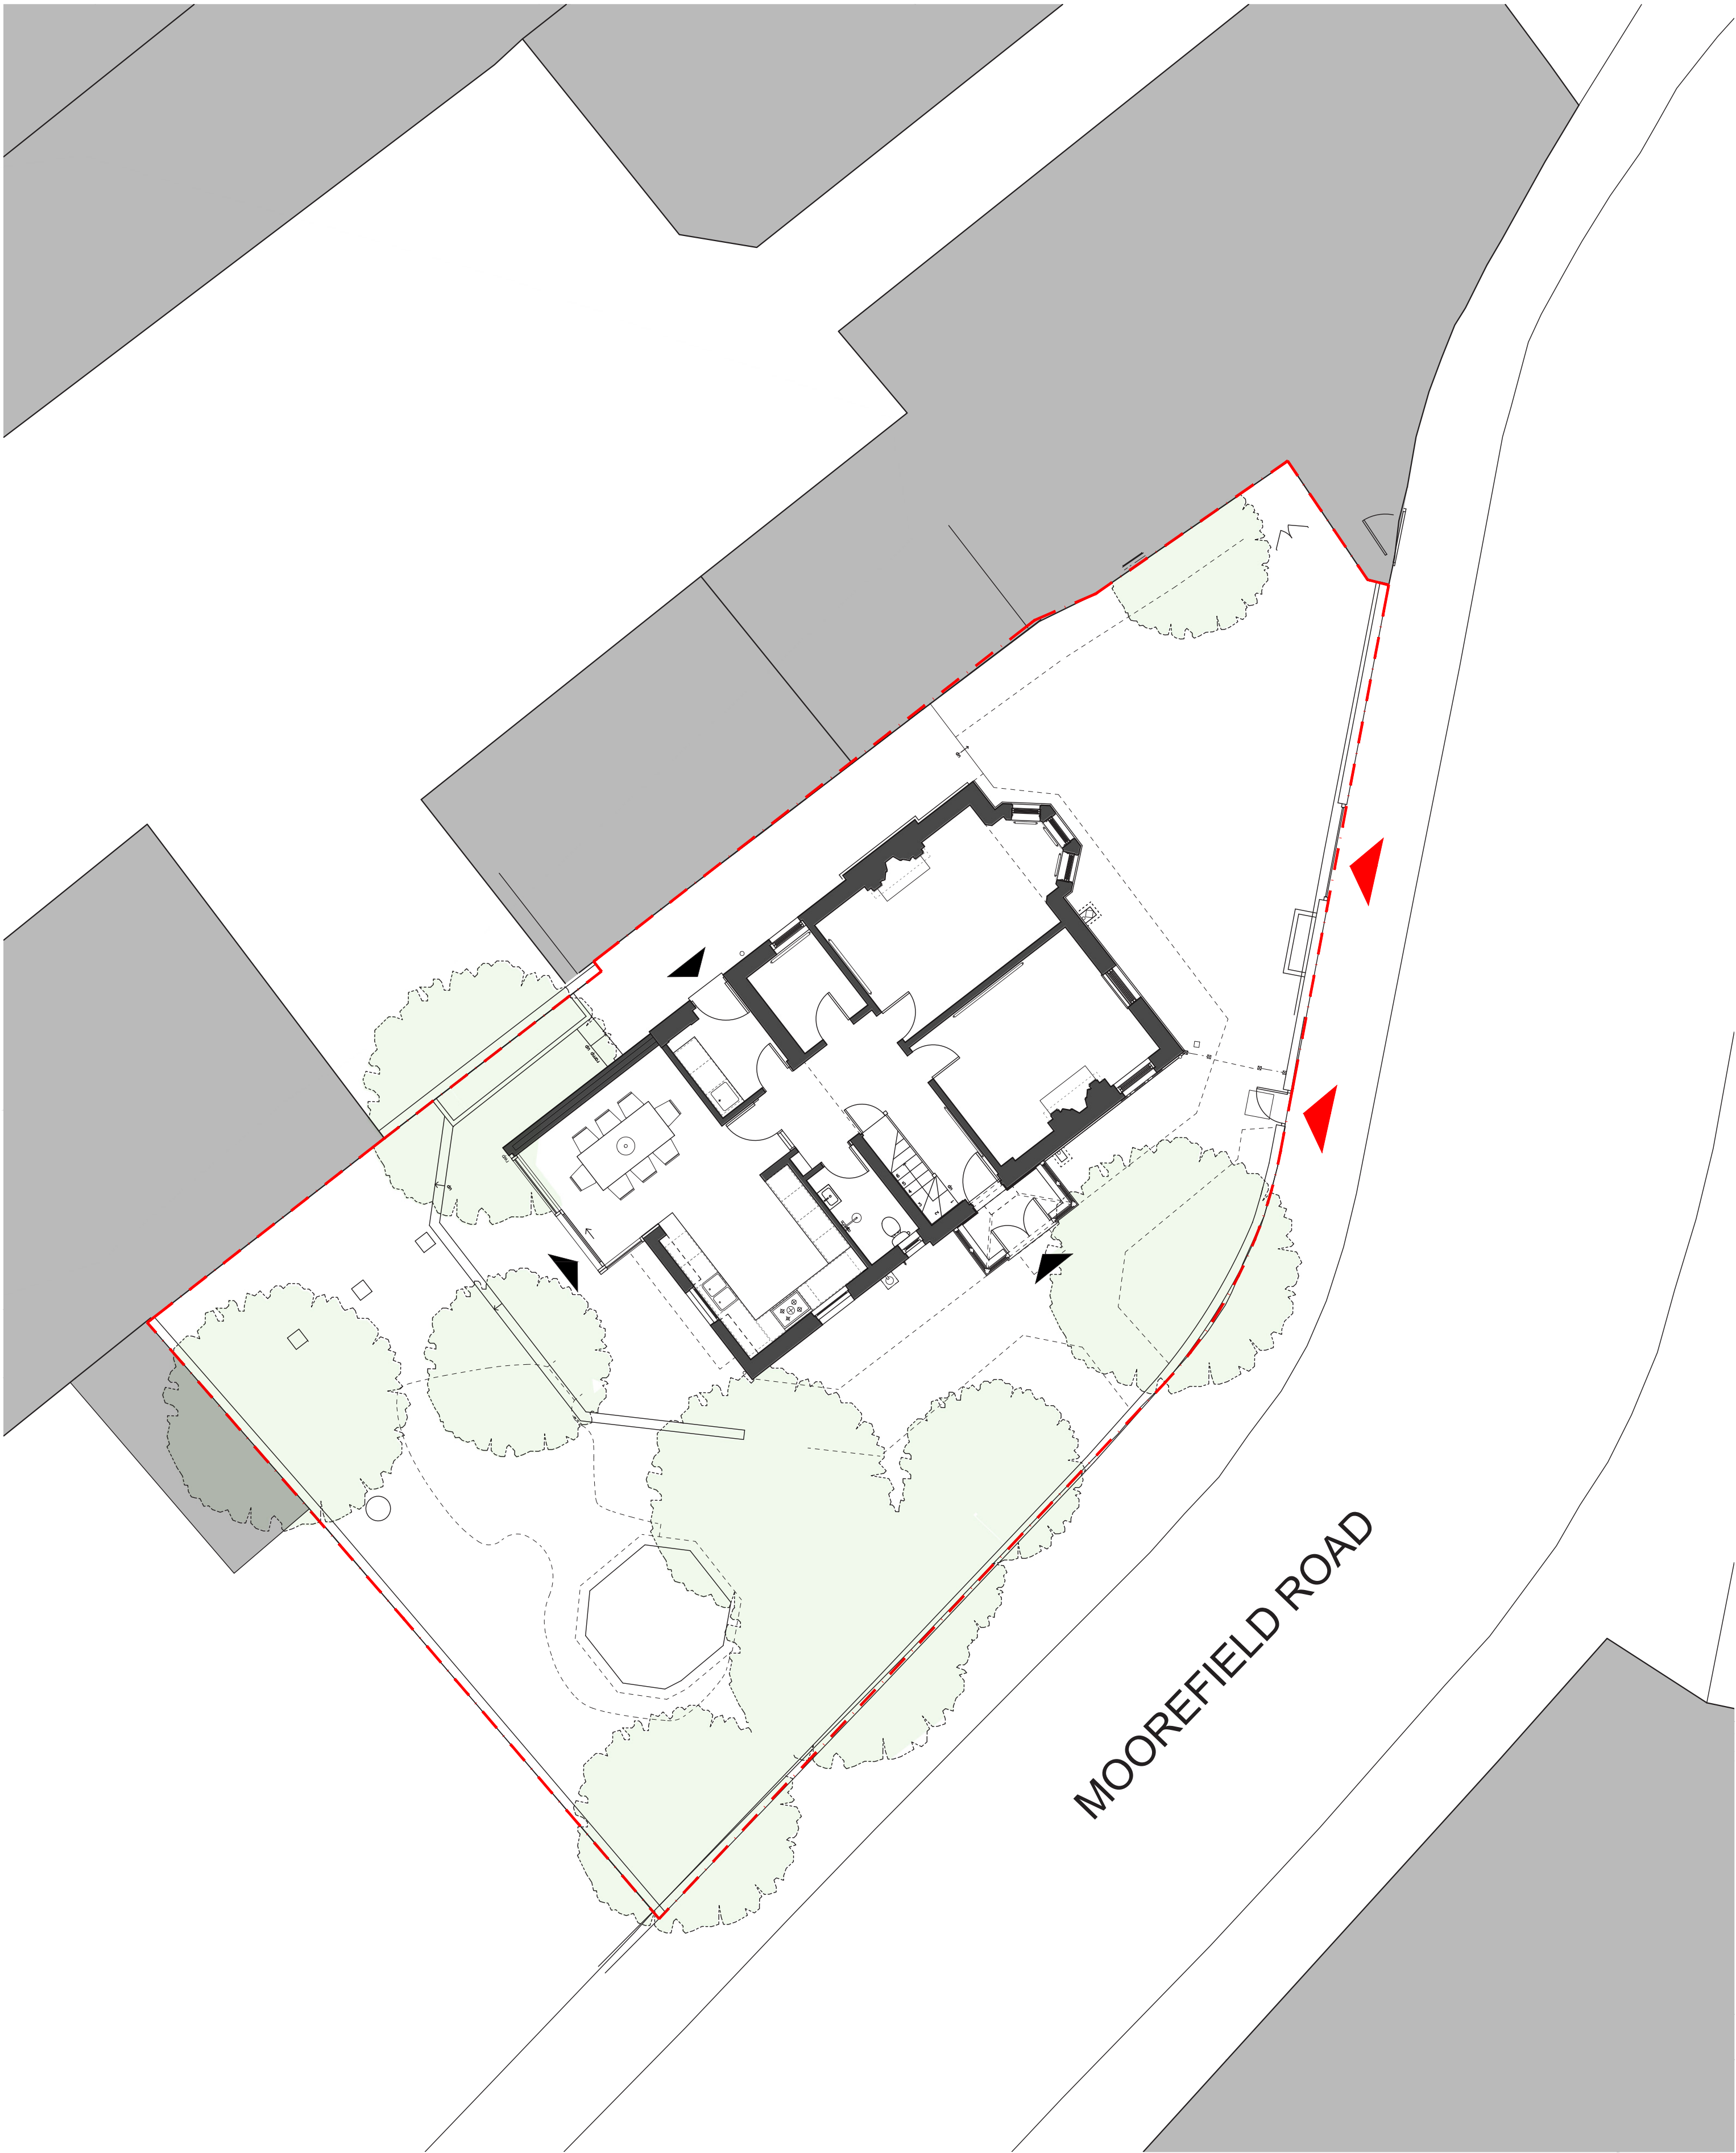

BLOCK PLAN AS PROPOSED

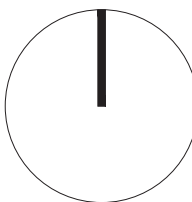

0 1 2 3 4 5 10m

STATUS PLANNING					PROJECT Holly Cottage Moorefield Road London N17 6QX	
TITLE BLOCK PLANS					CLIENT Ms Nancy Bell and Mr Dylan Sheehan	
SCALE	SIZE	DATE	DRG No.	REV		
1:100 @	A1	OCT '22	2201-PL-01			
1:200 @	A3					