


EXISTING GIA NSA NOTES

Existing Basement	57.1	52.8	Storage only
Existing Ground	67.0	64.0	
Existing First	67.0	64.0	
Existing Second	0	0	
TOTAL	191.1	180.8	

PROPOSED GIA NSA NOTES

Proposed Basement	110.4	104.4	
Proposed Ground	67.0	65.0	
Proposed First	60.0	58.0	
Proposed Second	32.0	31.0	< 1500 height only
TOTAL	269.35	258.4	

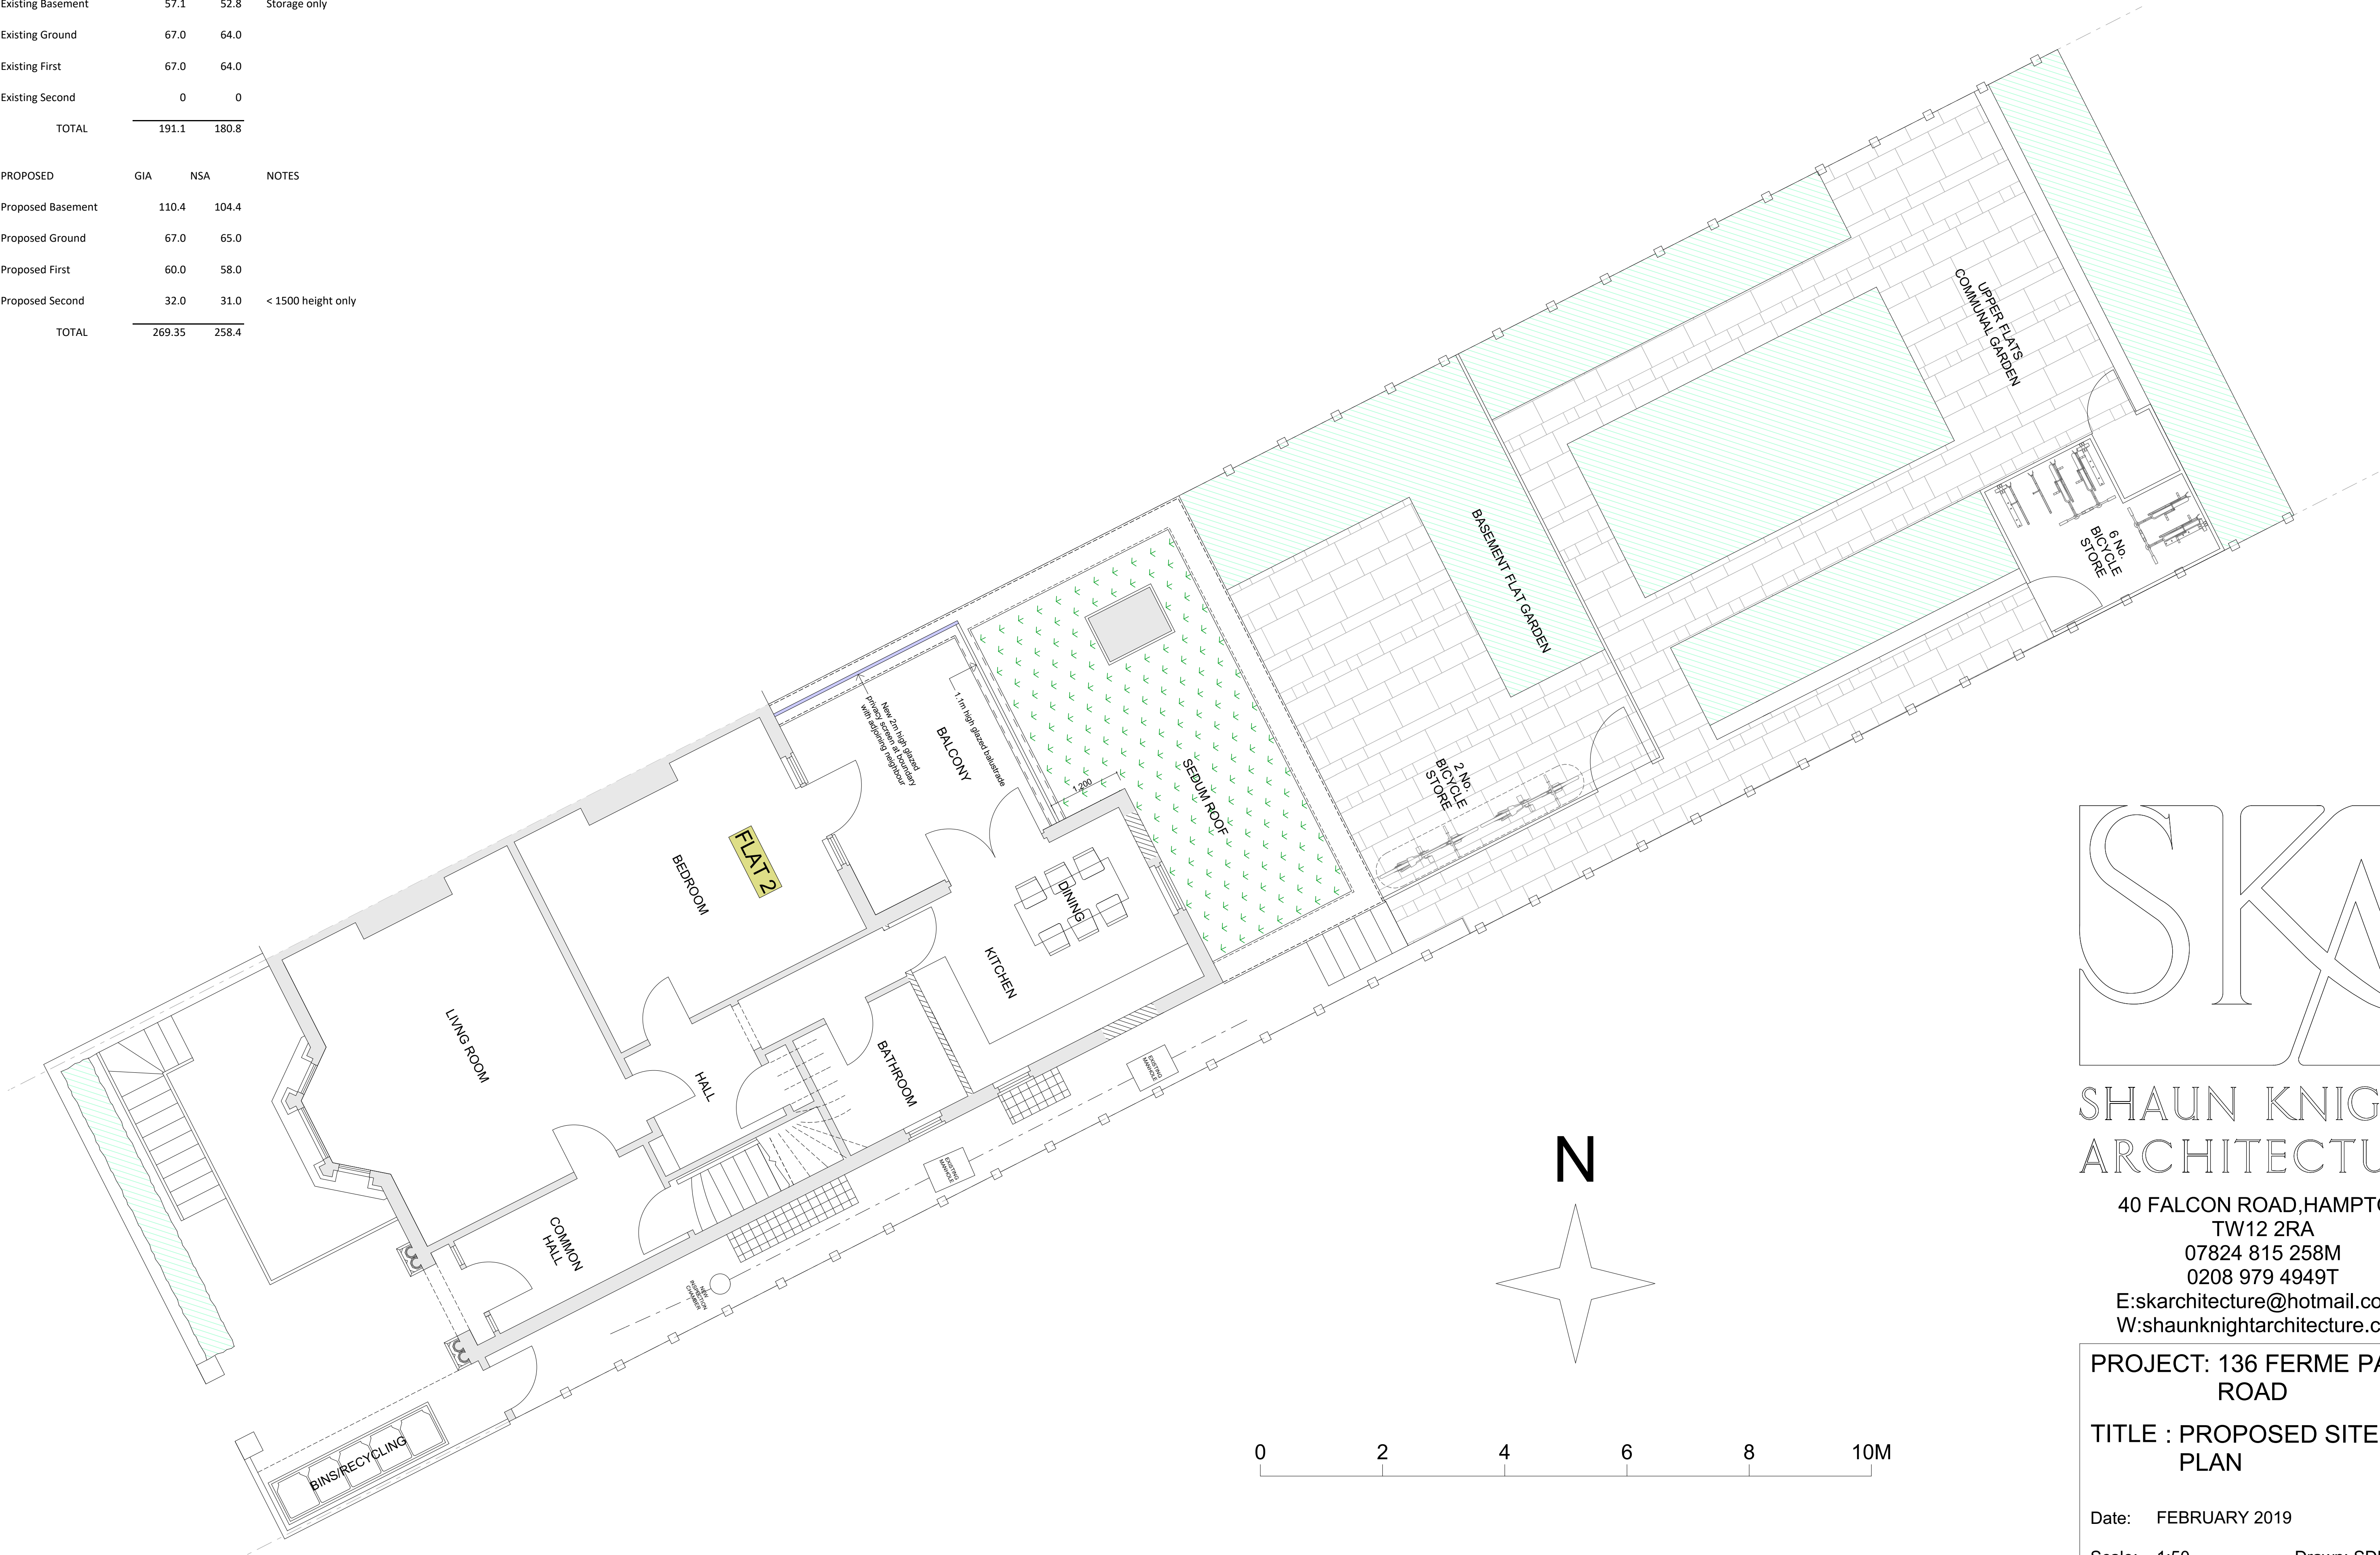

SHAUN KNIGHT
ARCHITECTURE

40 FALCON ROAD, HAMPTON

TW12 2RA

07824 815 258M

0208 979 4949T

E:skarchitecture@hotmail.co.uk

W:shaunknightarchitecture.com

PROJECT: 136 FERME PARK
ROAD

TITLE : PROPOSED SITE
PLAN

Date: FEBRUARY 2019

Scale: 1:50

Drawn: SDK

DRAWING NUMBER: 170-002A