




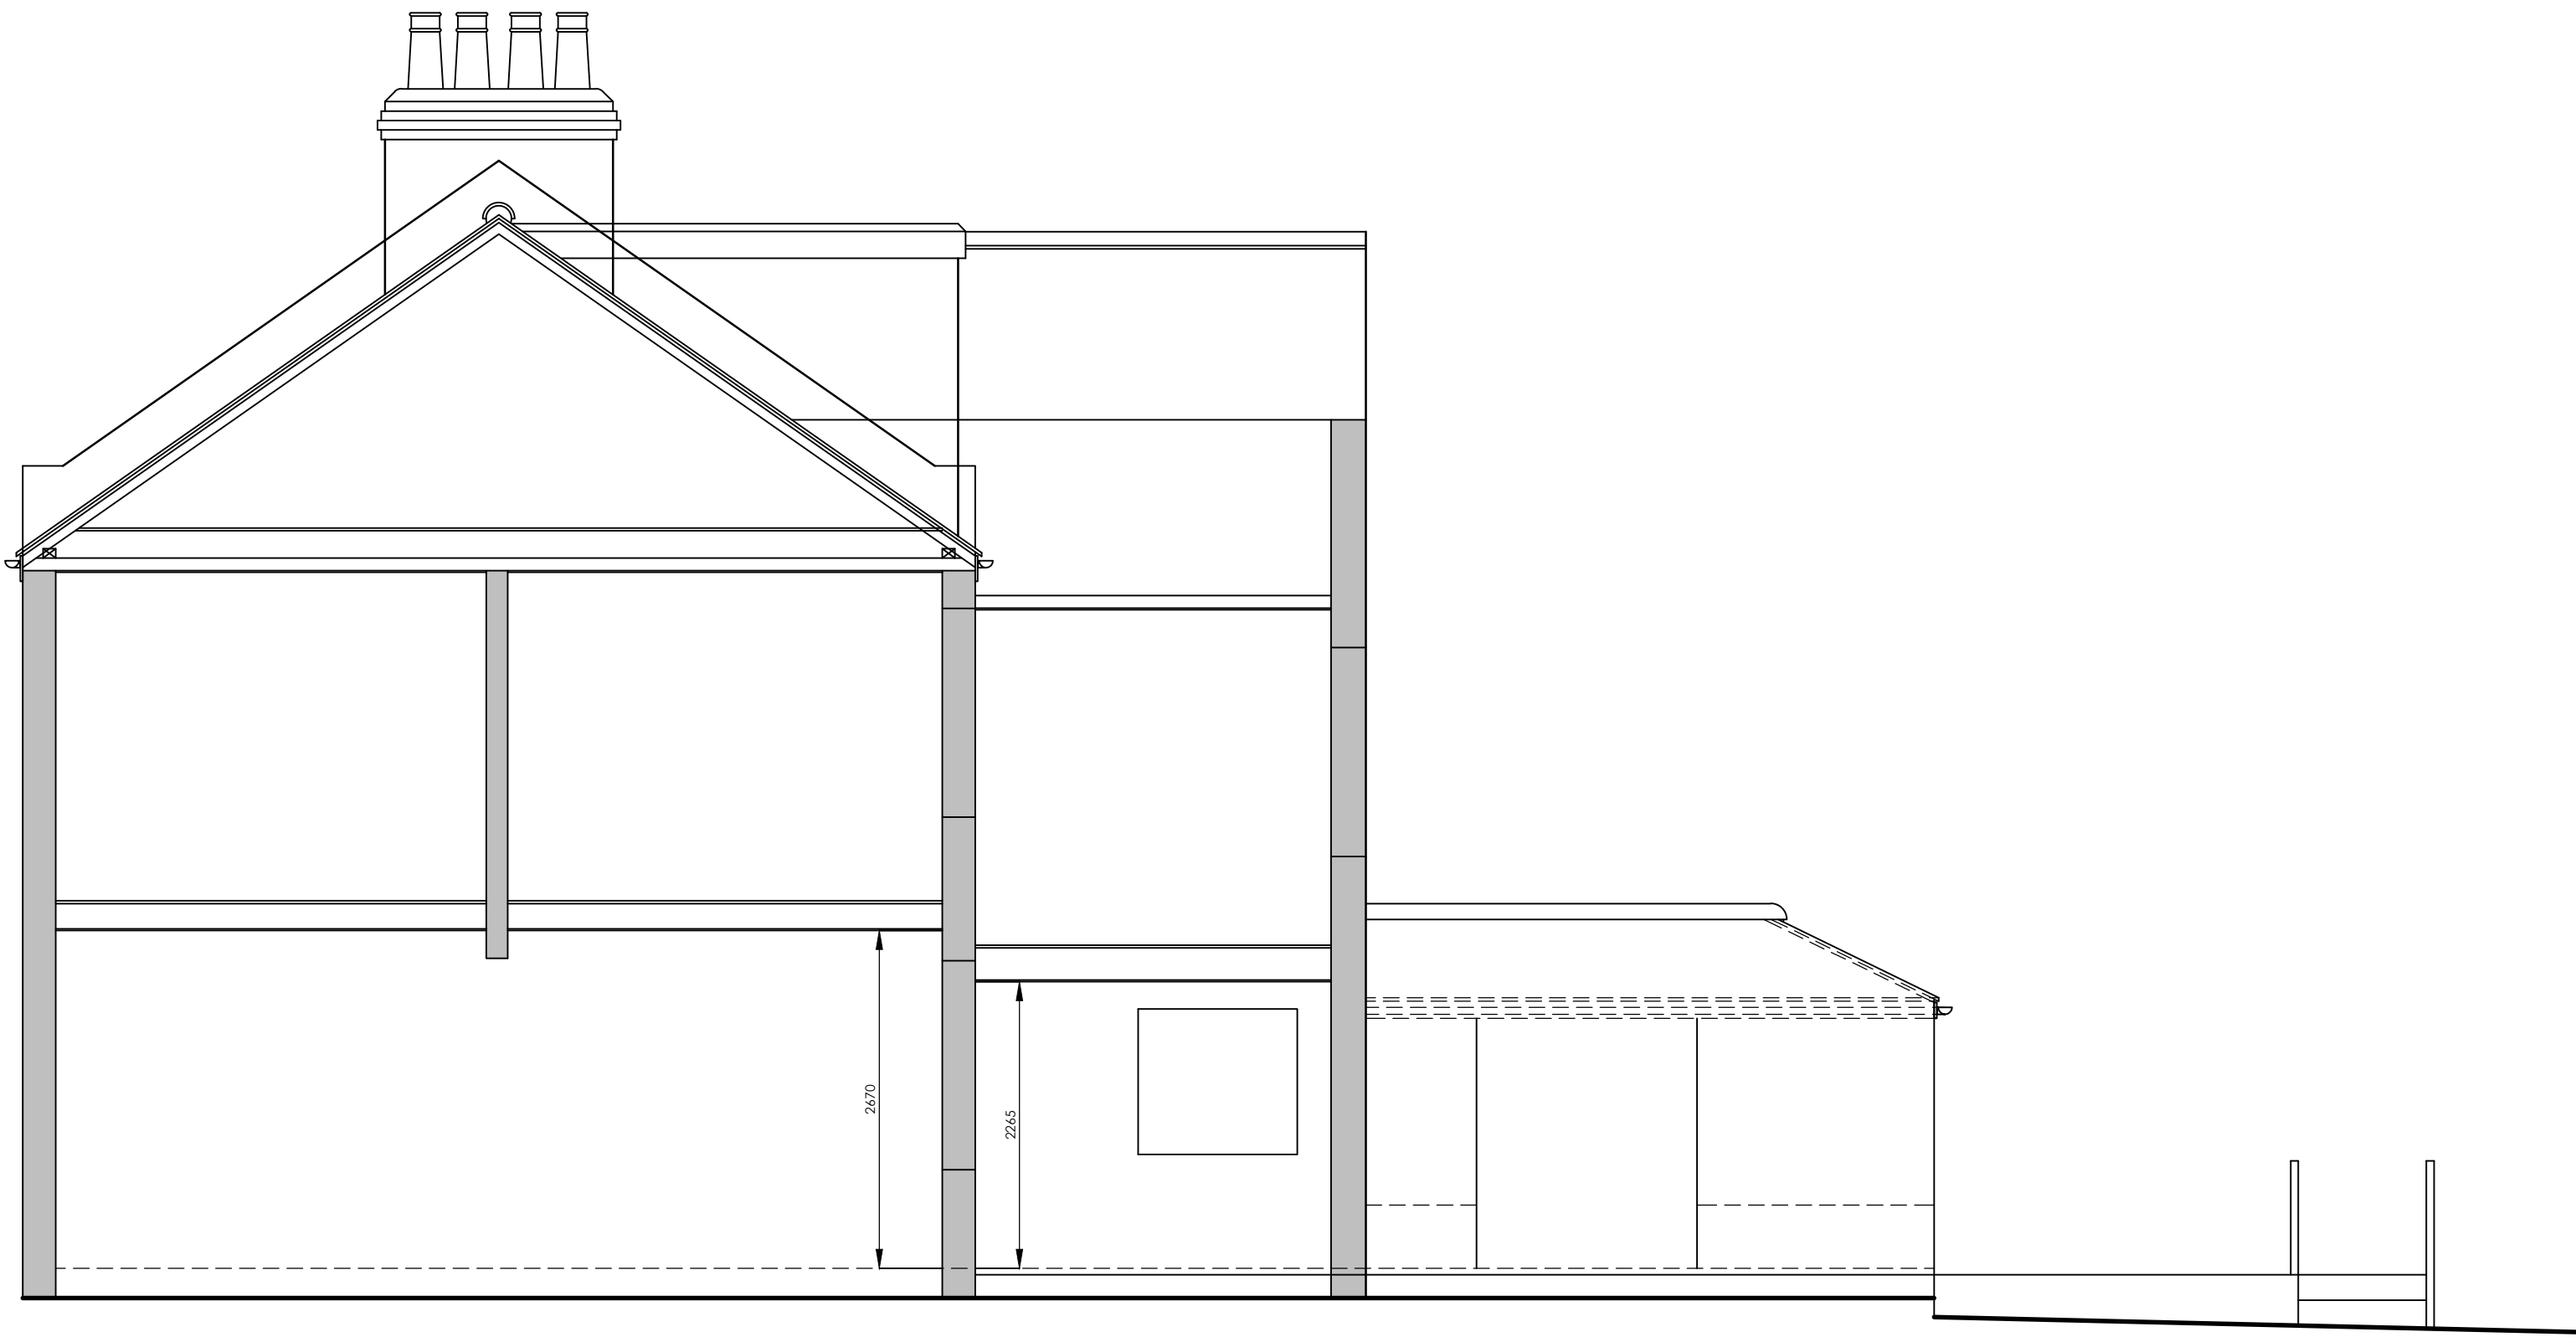


EXISTING SECTION 1:50

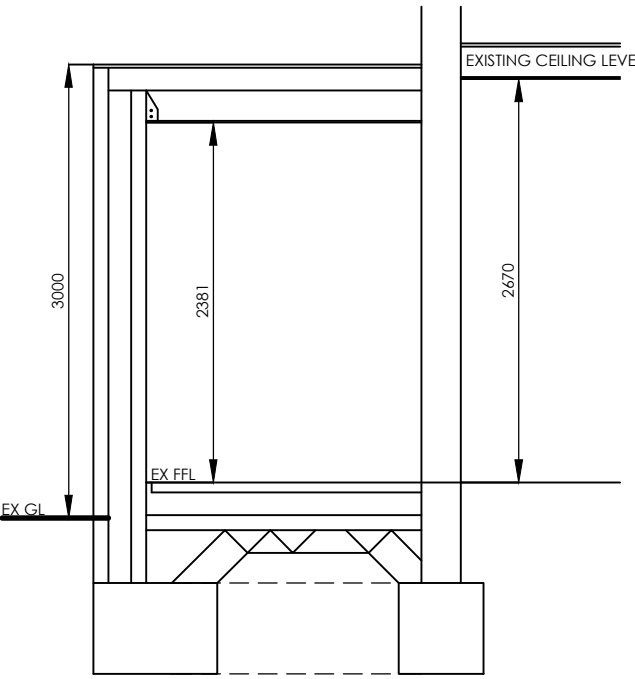

PROPOSED SECTION A-A

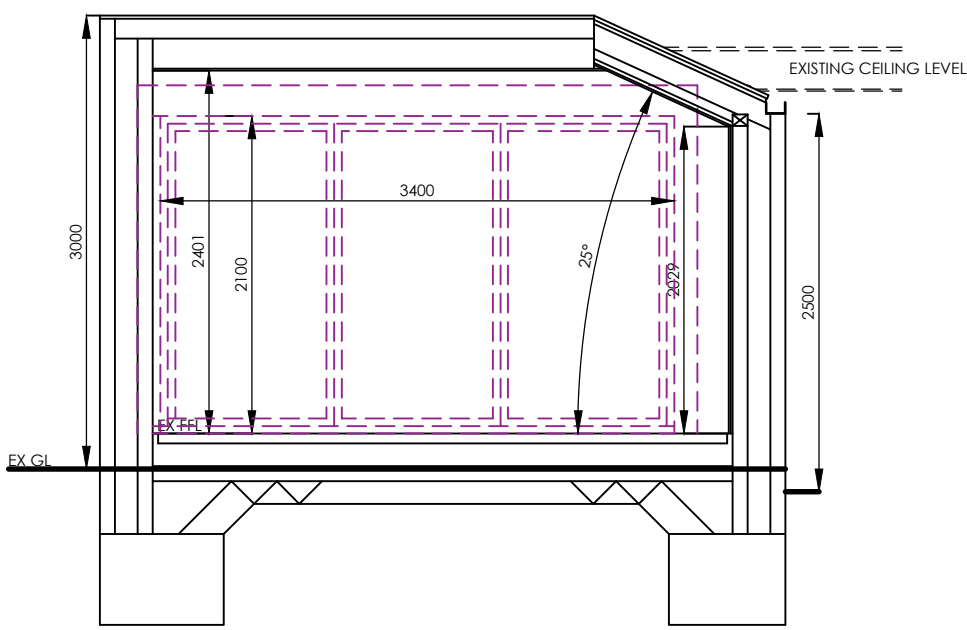

PROPOSED SECTION B-B

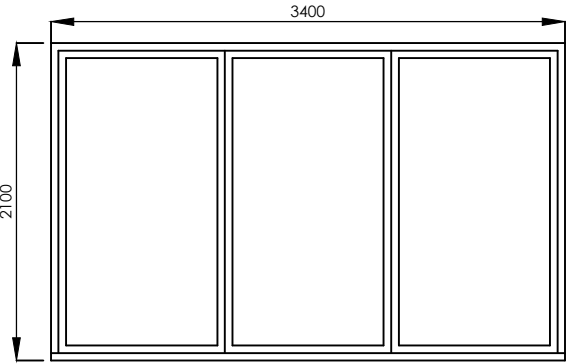

PROPOSED DOOR DETAILS

1M2M3M4M5M6M7M8M9M10M

1M2M3M4M5M

SCALE @ 1:100

SCALE @ 1:50

plusrooms

HOME EXTENSIONS

- KITCHEN EXTENSIONS
- LOFT CONVERSIONS
- REFURBISHMENTS

REVISION :

REV A - CLIENT AMENDMENTS - 13/09/22

REV B - CLIENT AMENDMENTS - 15/09/22

REV C - PLANNING SUBMISSION - 26/09/22

REV D - PLANNING AMENDMENT - 10/01/23

DRAWING :

EXISTING AND PROPOSED SECTIONS

DATE :

JUNE 22

PROJECT :

PROPOSED SINGLE STOREY REAR EXTENSION

SCALE @ A1:

1:50

CLIENT :

BOYAN YORDANOV

DRAWING No.

P22-58.3

CLIENT ADDRESS :

2 CLONWELL ROAD
LONDON
N17 6JX

ALL PLANS TO BE CHECKED BY CONTRACTORS FOR ACCURACY AND DIMENSIONS BEFORE WORKS ON SITE. ANY QUERIES MUST BE RELAYED TO DESIGNER AND ENGINEER. DESIGNER AND CONTRACTOR TO BE RESPONSIBLE FOR ANY ERRORS AND OMISSIONS. ANY BUILDING WORKS IN PROGRESS BEFORE ALL NECESSARY LOCAL AUTHORITY APPROVALS HAVE BEEN OBTAINED ARE AT CLIENTS OWN RISK. THE DRAWING REMAINS THE PROPERTY OF PLUS ROOMS AND WILL BE REVOKED AND BE INVALIDATED ON ISSUES WITHOUT PRIOR CONSENT. ANY REVISED DRAWINGS OR ALTERATIONS TO THE DRAWING WILL BE REVOKED AND BE INVALIDATED ON ISSUES WITHOUT PRIOR CONSENT. FROM ANY ADDITIONAL COST TO THE CLIENT.

KITCHEN EXTENSIONS

LOFT CONVERSIONS

REFURBISHMENTS

PLUS ROOMS: Alexander House, 7, Oaklands Gate, Northwood, HA4 3AA | T: 0800 917 7127

Plus Rooms is a trading name of plusrooms.com Ltd. | Company Registration No. 7594728

Registered Office: Elwood House, 42 Lifford Road, Barnet, Herts, EN5 3PT | Directors: James and Robert Bennett