


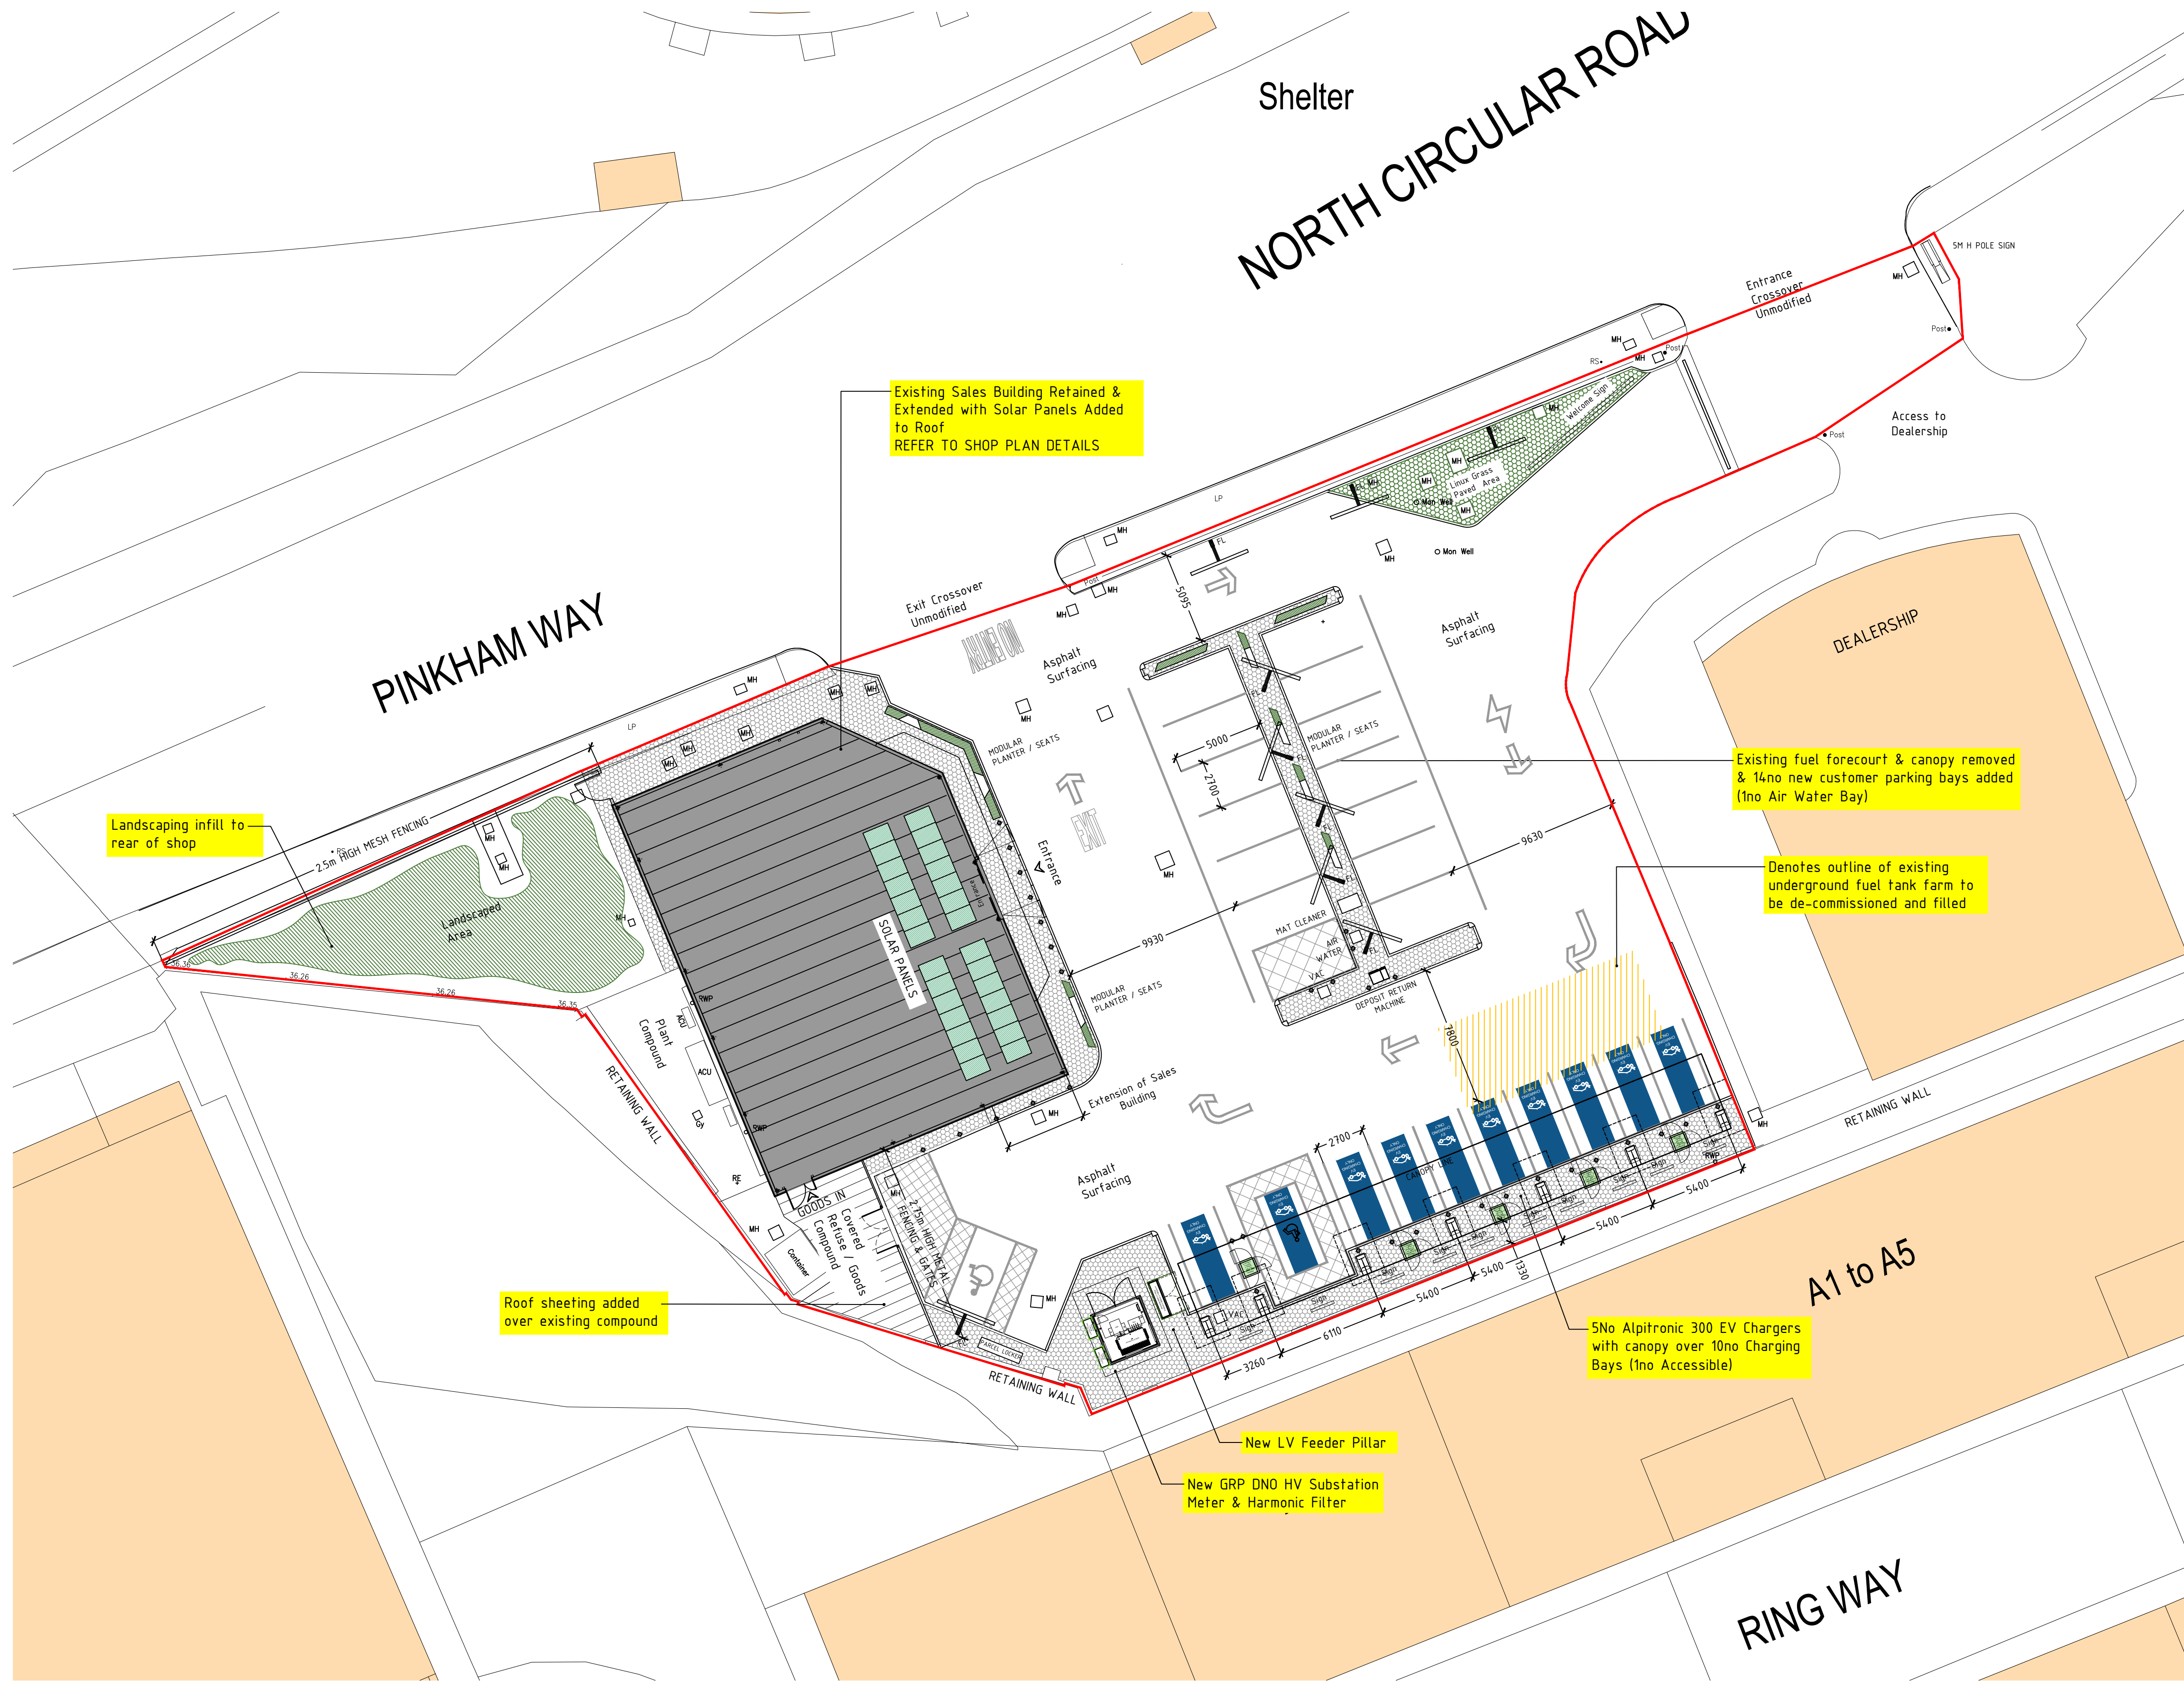

GENERAL NOTES


This drawing has been prepared for the sole purpose of obtaining planning permission for a Electric Vehicle Charging Installation

This drawing is to be read in conjunction with drawings numbered;
20 - Existing Site Layout
21 - Existing Site Elevations
22 - Proposed Site Layout
23 - Proposed Site Elevations
24 - Sales Building Details
25 - EV Canopy Details
26 - Proposed Equipment Details


OS Site Location Plan

Any advertisements are indicative and are subject to a separate advertisement application.


SCHEDULE / LEGEND

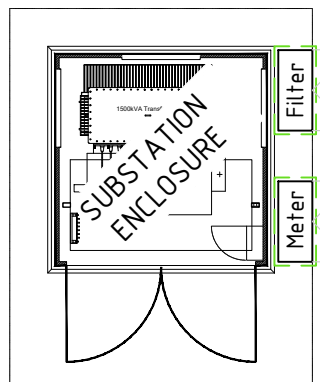


DENOTES TYPICAL DNO HV/LV
GRP SUBSTATION + METER BOX
Enclosure 2.8m x 2.8m
METERING & HARMONIC FILTER
GRP CABINET
Envico Engineering Ltd
Roadside Range Type 'O'
1065mm x 540mm x 1273mm H

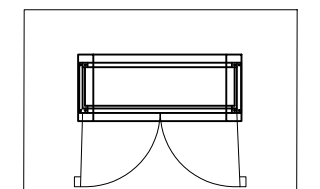


DENOTES LV PILLAR ENCLOSURE
Schneider
Unit Size 2140mm x 665mm x 1583mm H

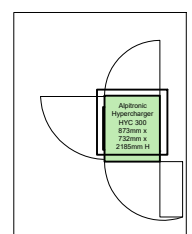


300 KW ALPITRONIC HYPERCHARGER
HYC 300
Unit Size 873mm x 732mm x 2185mm H

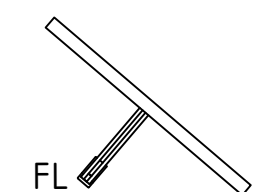


DENOTES POLE MOUNTED GALVANISED
STREET LIGHTING
Unit Size 3420mm x 1418mm x 3650mm H

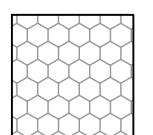

DENOTES LINUX PAVING - RESIN FILLED

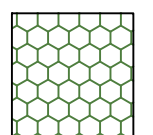

DENOTES LINUX PAVING - GRASS FILLED

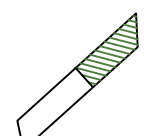

DENOTES MODULAR SEATING / PLANTER
VARIOUS SIZES

D	12.01.23	Further revisions from BP comments	PSB
C	20.12.22	Revisions from concept design document / measured survey	PSB
B	27.09.22	Revised building footprint	PSB
A	12.08.22	Revised to MM comments	PSB

NR	DATE	DESCRIPTION
----	------	-------------

REVISIONS	
-----------	--

STATUS	PLANNING DRAWING
--------	------------------



BP Pulse Breckland, Lifford Wood Milton Keynes Buckinghamshire MK14 6GY	PINKHAM WAY SF CONNECT A406 NORTH CIRCULAR BOUNDS GREEN, LONDON N11 2UU
--	---

DRAWN: JP DATE: 04.08.2022 DESIGN CHECKED: PSB DATE: 20.12.22 APPROVED: - DATE: - ATRAK CHECKED: - DATE: - SCALE: 1:200@A1	PROPOSED SITE LAYOUT
SCALED DIMENSIONS SHOULD NOT BE TAKEN FROM THIS DRAWING (APPROPRIATE FOR A1 ONLY)	
ARCHITECT: MBH	

This drawing has been produced in accordance with BP Chargemaster design standards & current legal requirements. Copyright of BP Chargemaster. Illegal use is prohibited. Reproduction only with permission of BP Chargemaster