



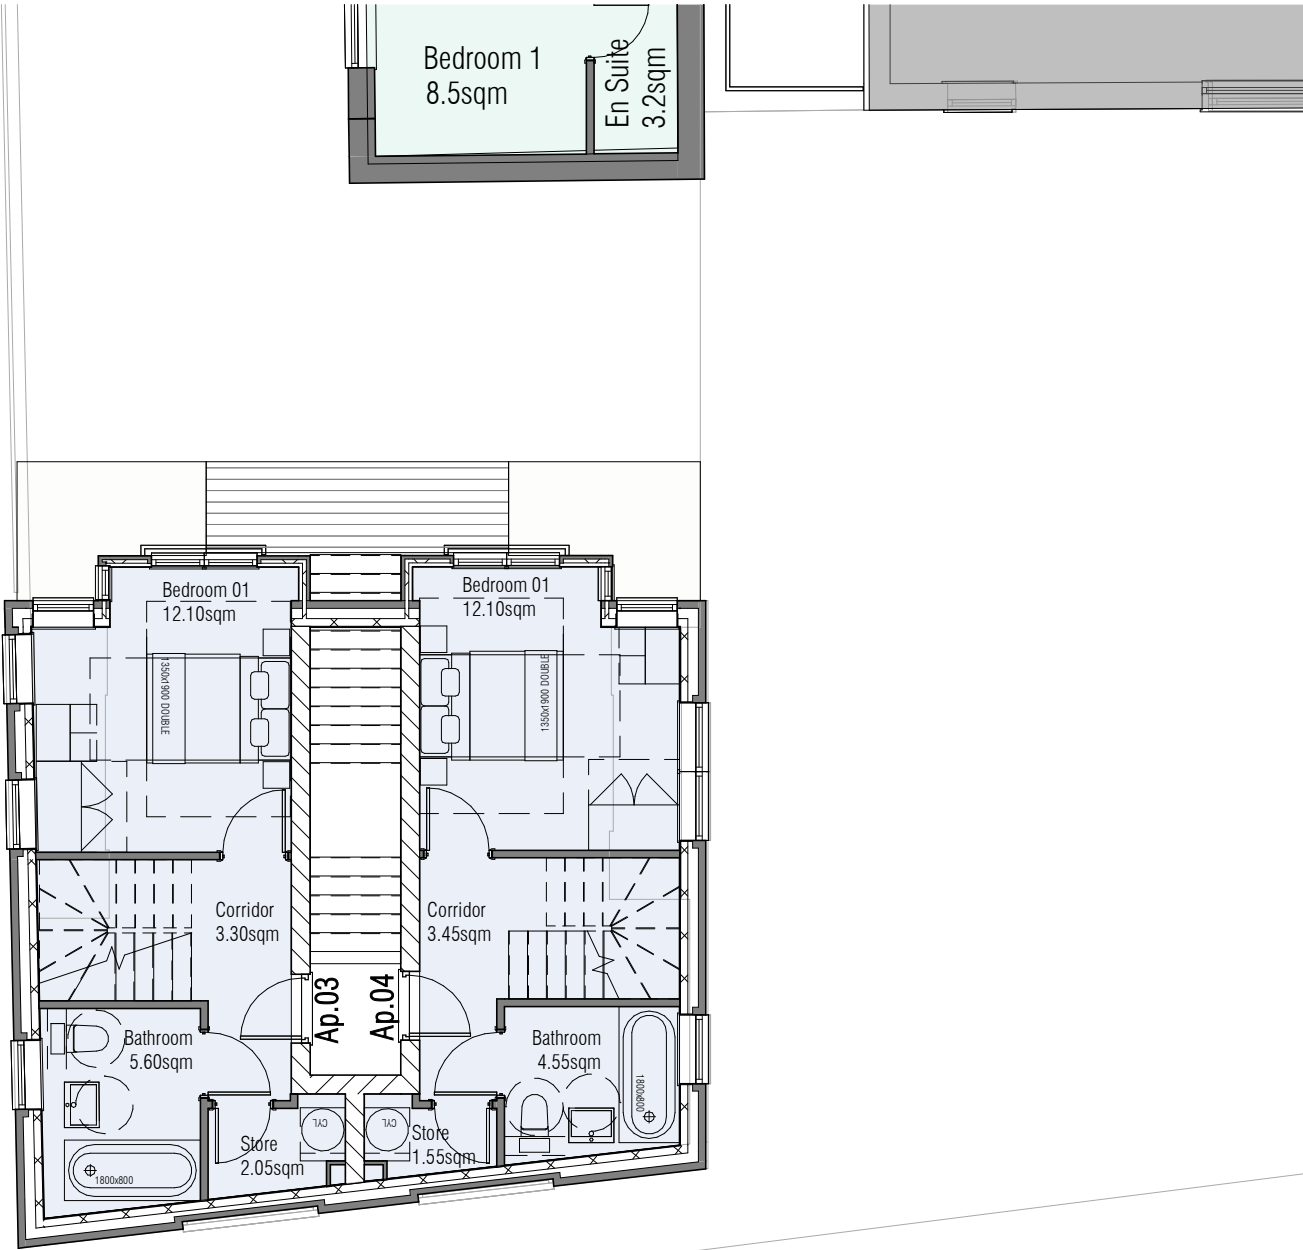

Proposed Second Floor Plan

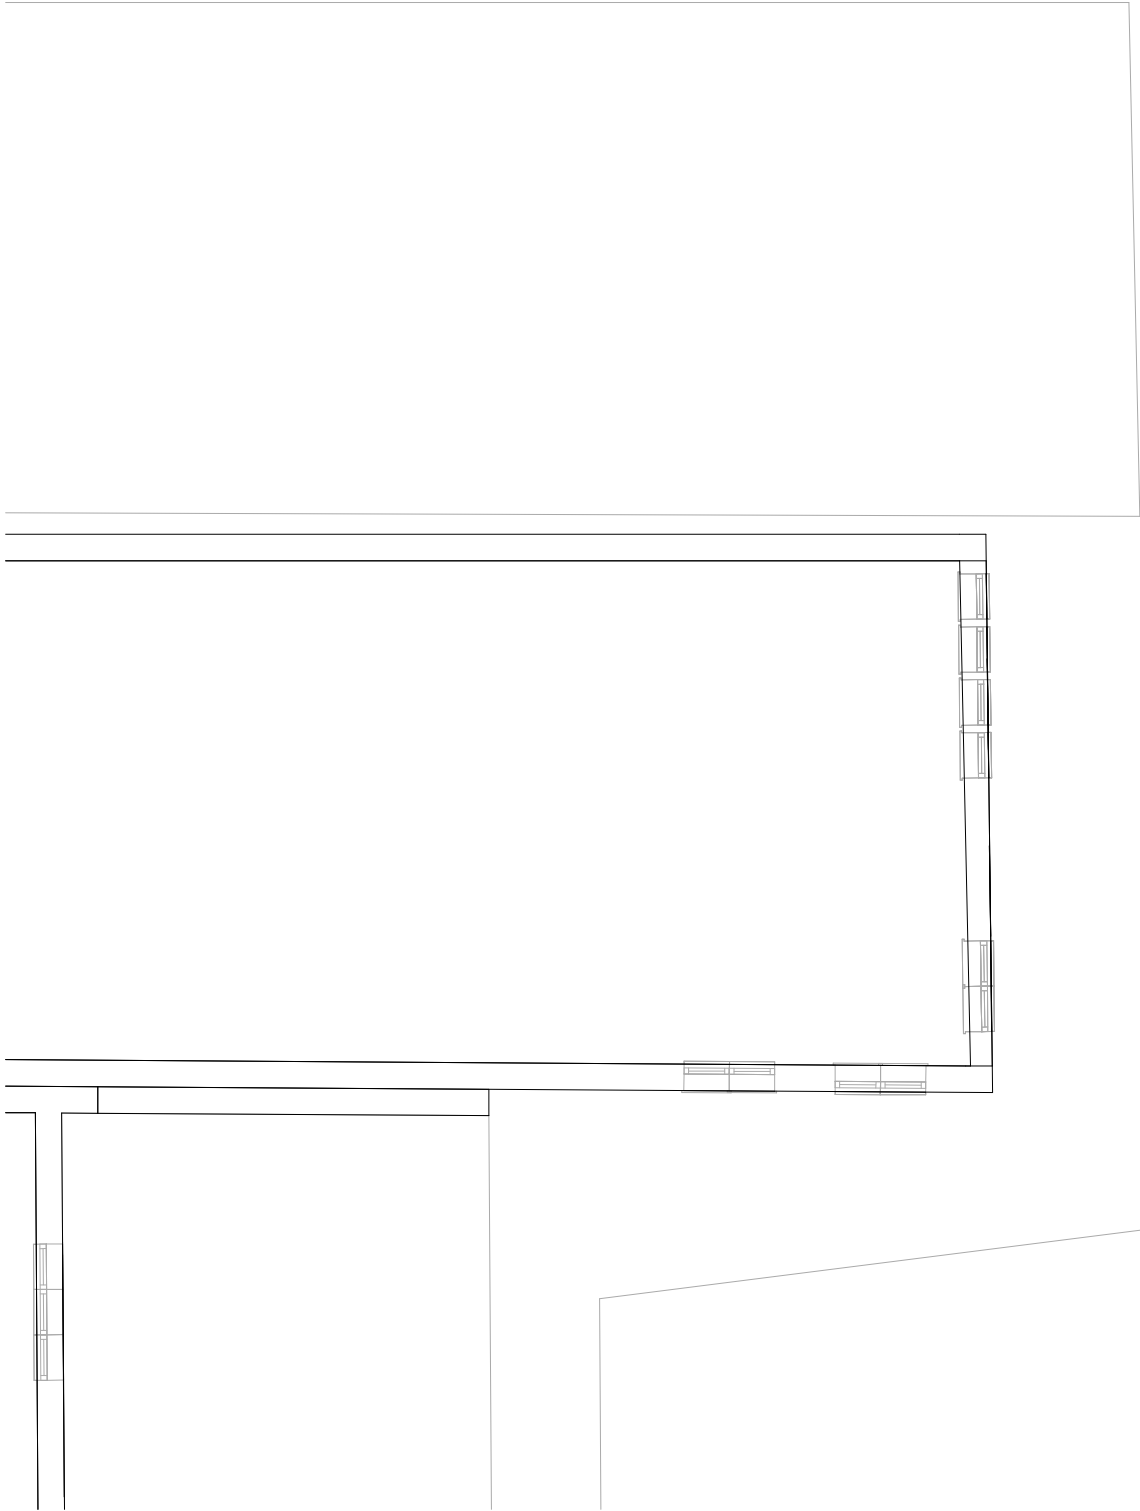