


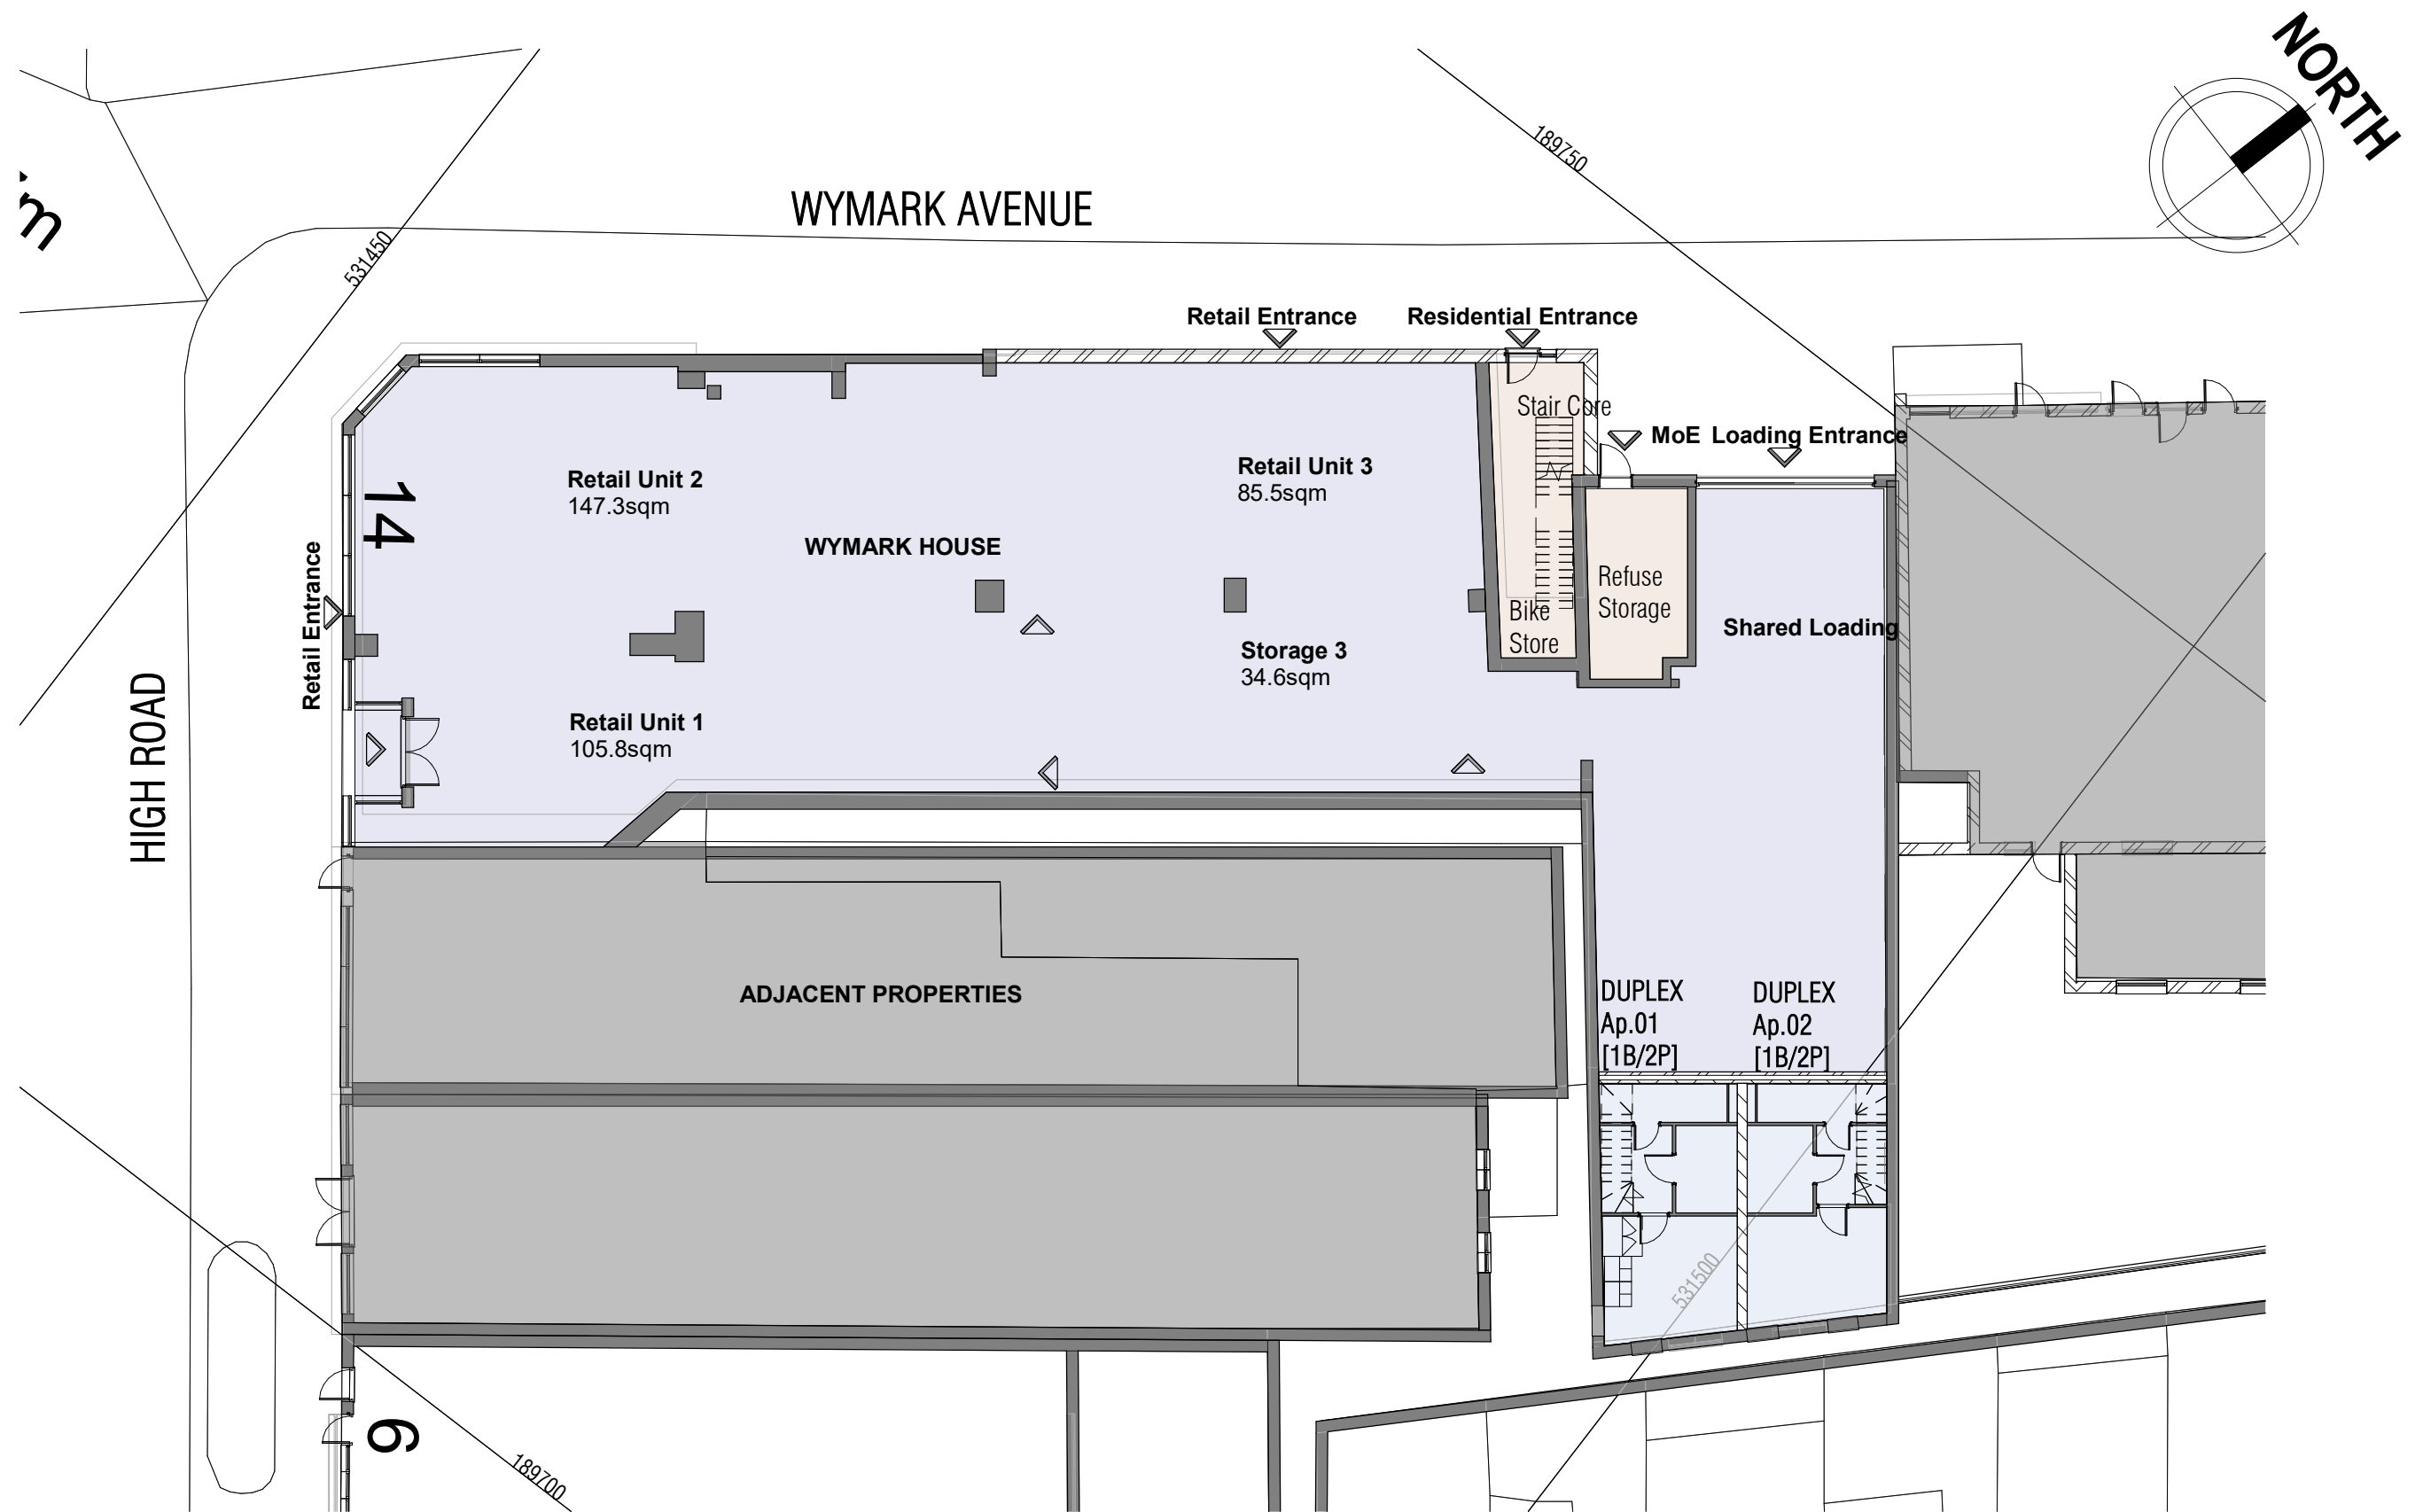

Proposed Site Plan

