
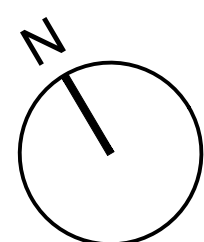


- Site Hoarding
- Welfare Area
- Tower Crane
- Vehicle Movement Area
- Site Storage
- Existing Crossover
- Proposed Crossover

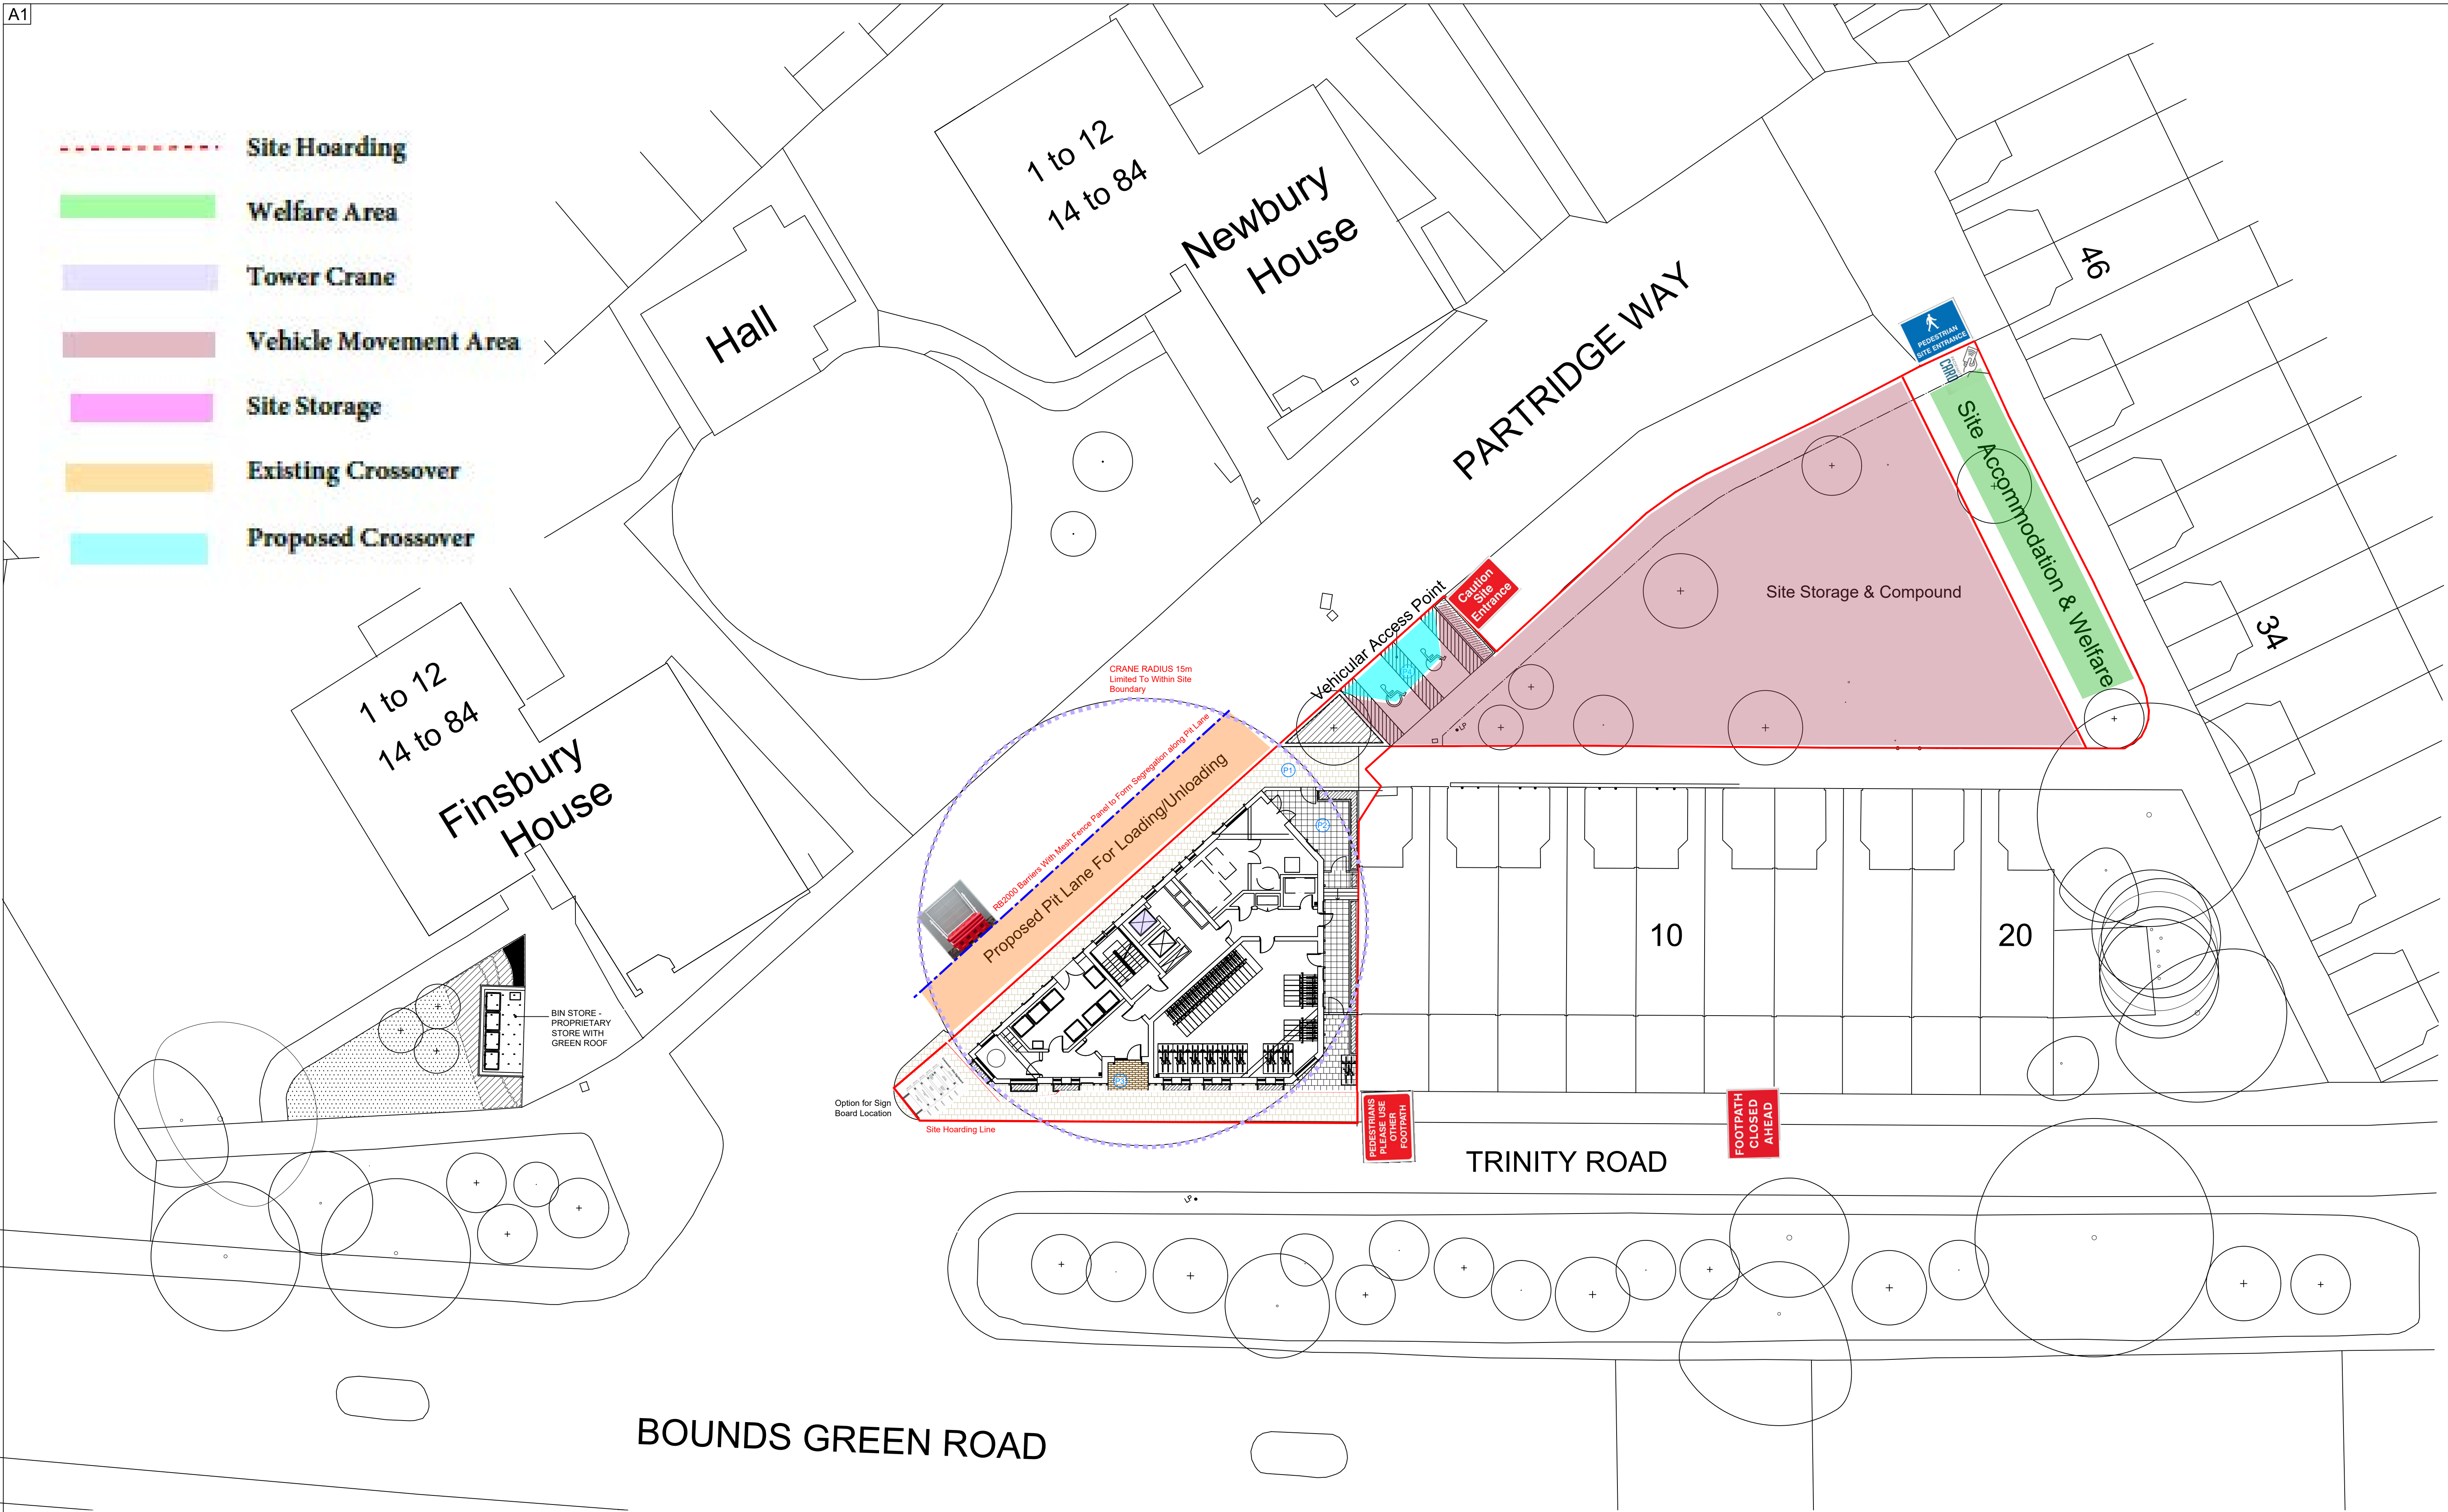

Project	Partridge Way, Haringey	Client	Haringey Council
Drawing	Proposed Site Logistics	Status	Tender
Drawing No.	FDBL Site Logistics Plan	Scale	1:200@A1
Project No.	01	Drawn	SB
	Checked	IW	Date
			30.06.2022
			Rev T1