




This drawing / document is intended for planning purposes, do not use this as Construction information unless it is issued for Construction.  
All dimensions, setting out and levels must be checked on site.  
Report any discrepancies to the architect immediately.  
This drawing is copyright by Native North Ltd.

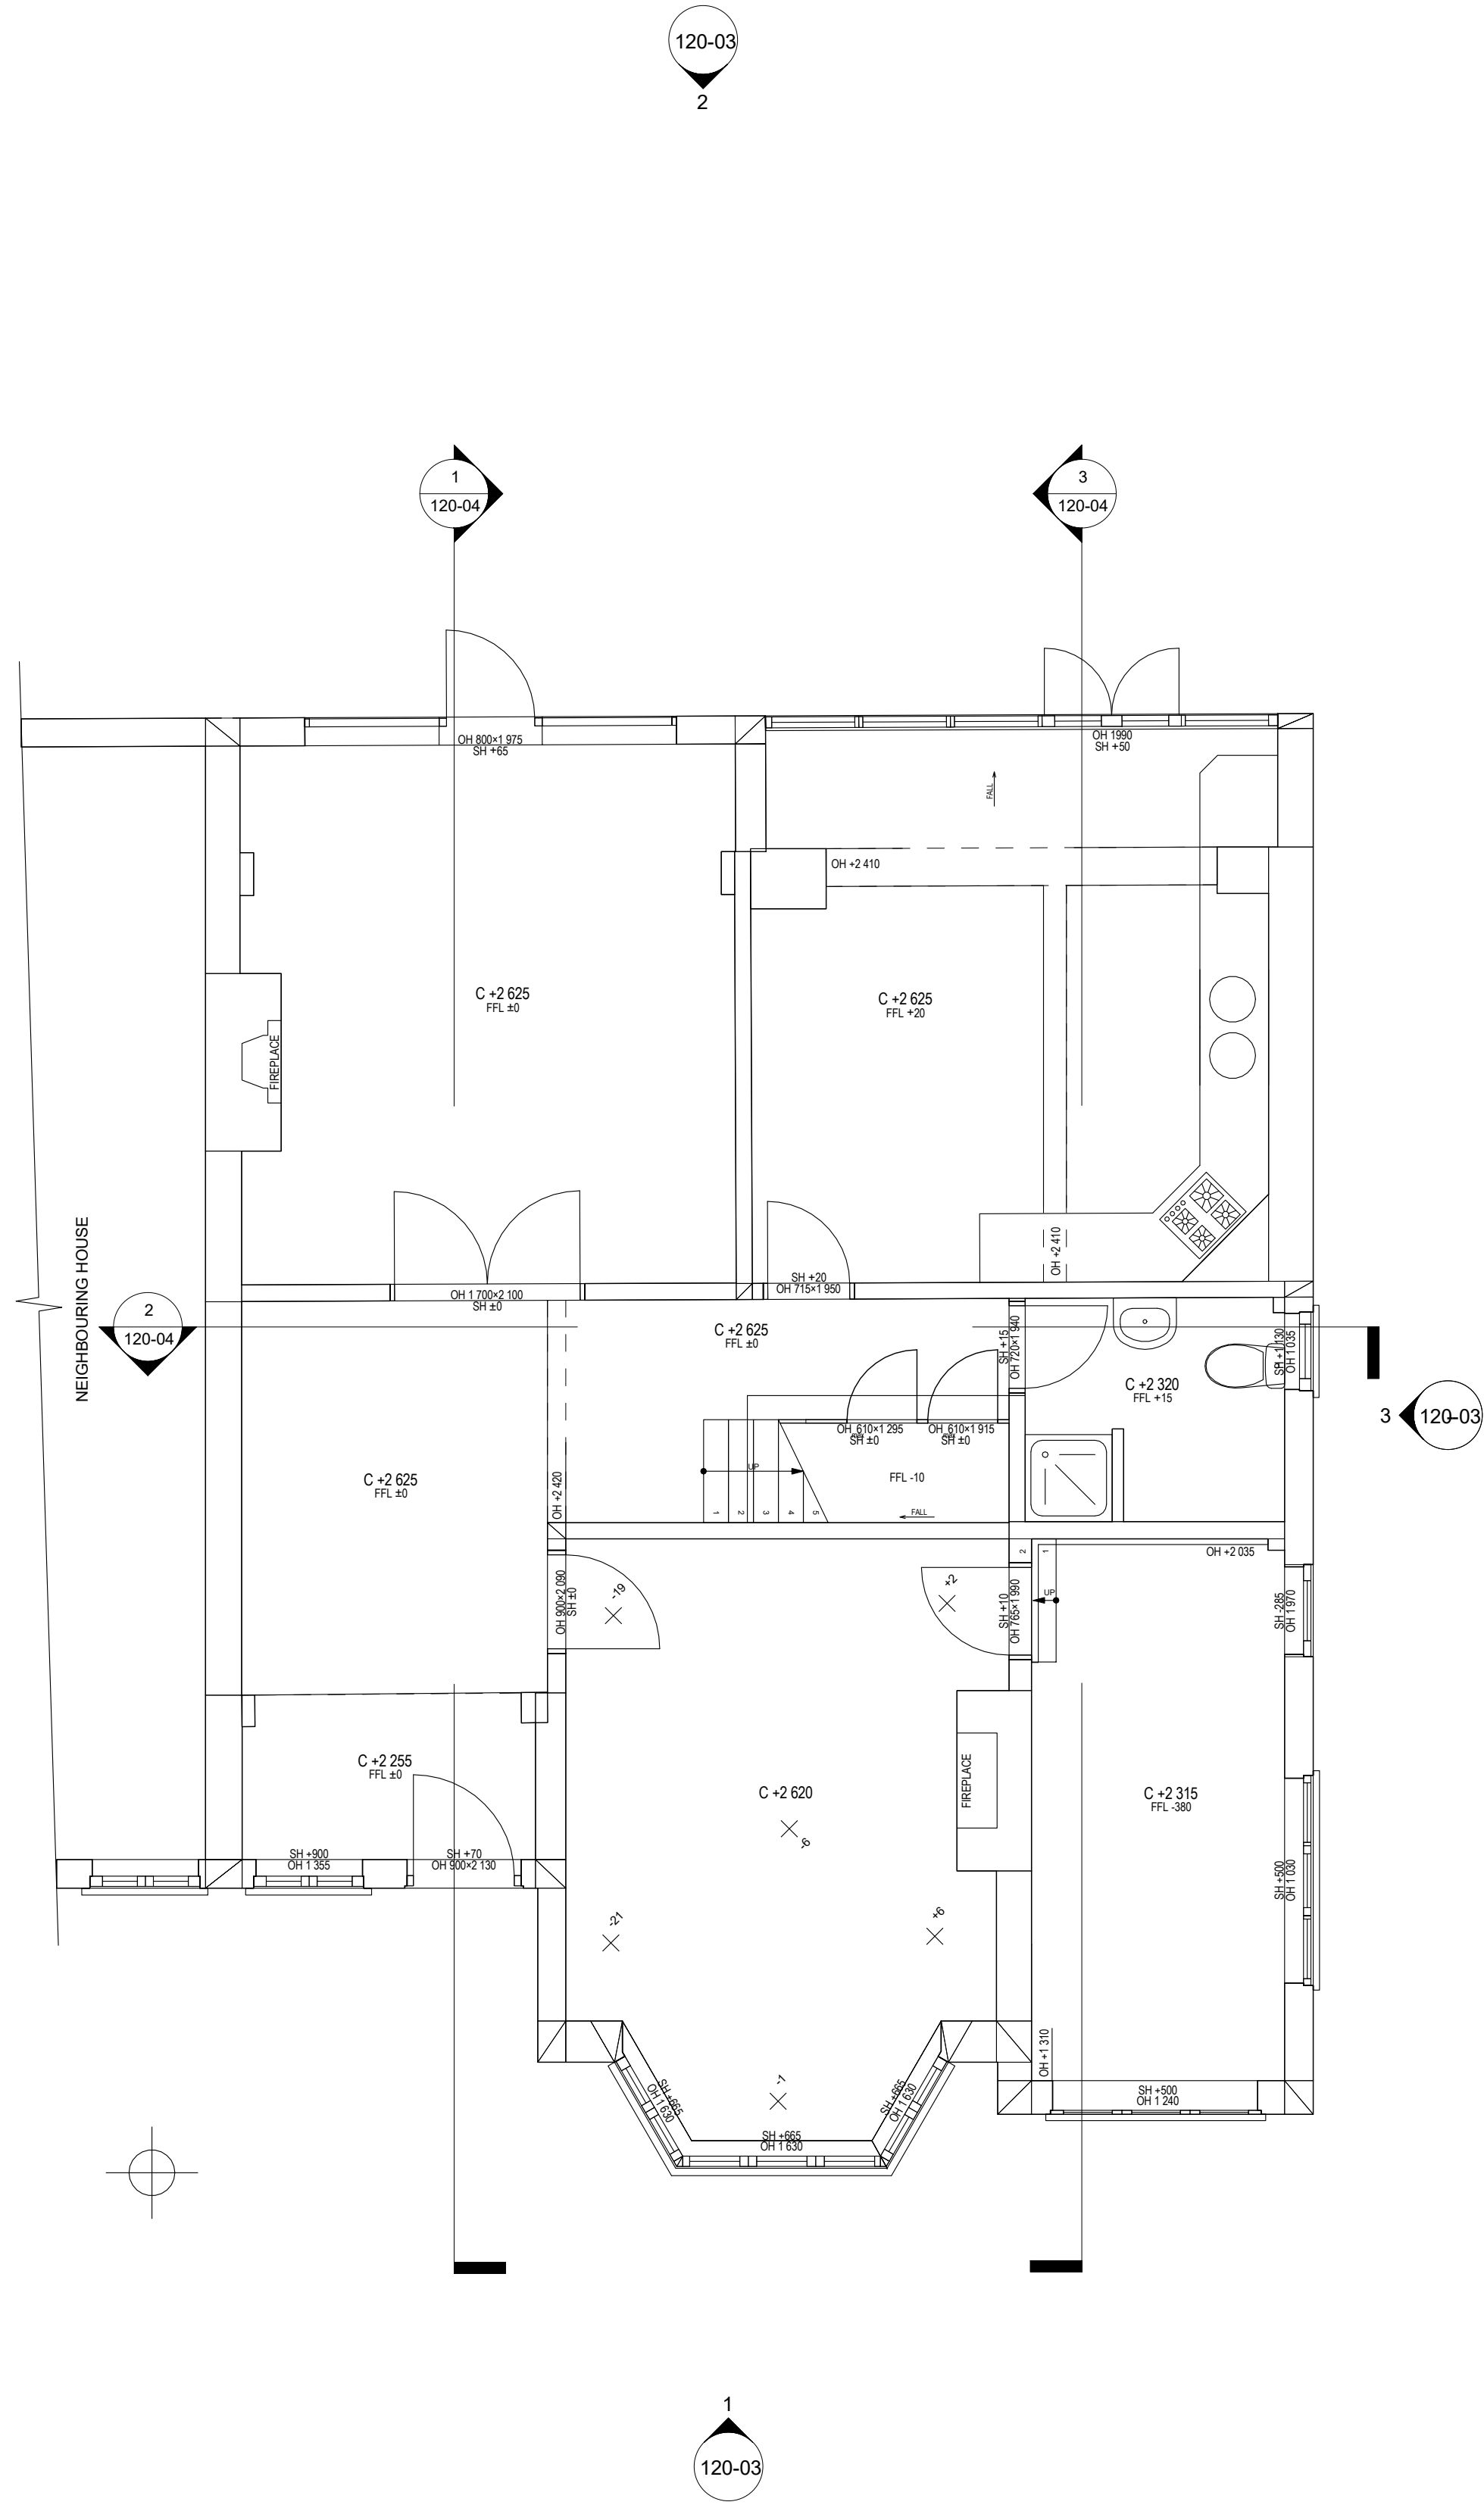

**1 Existing Ground Floor**  
1 : 50

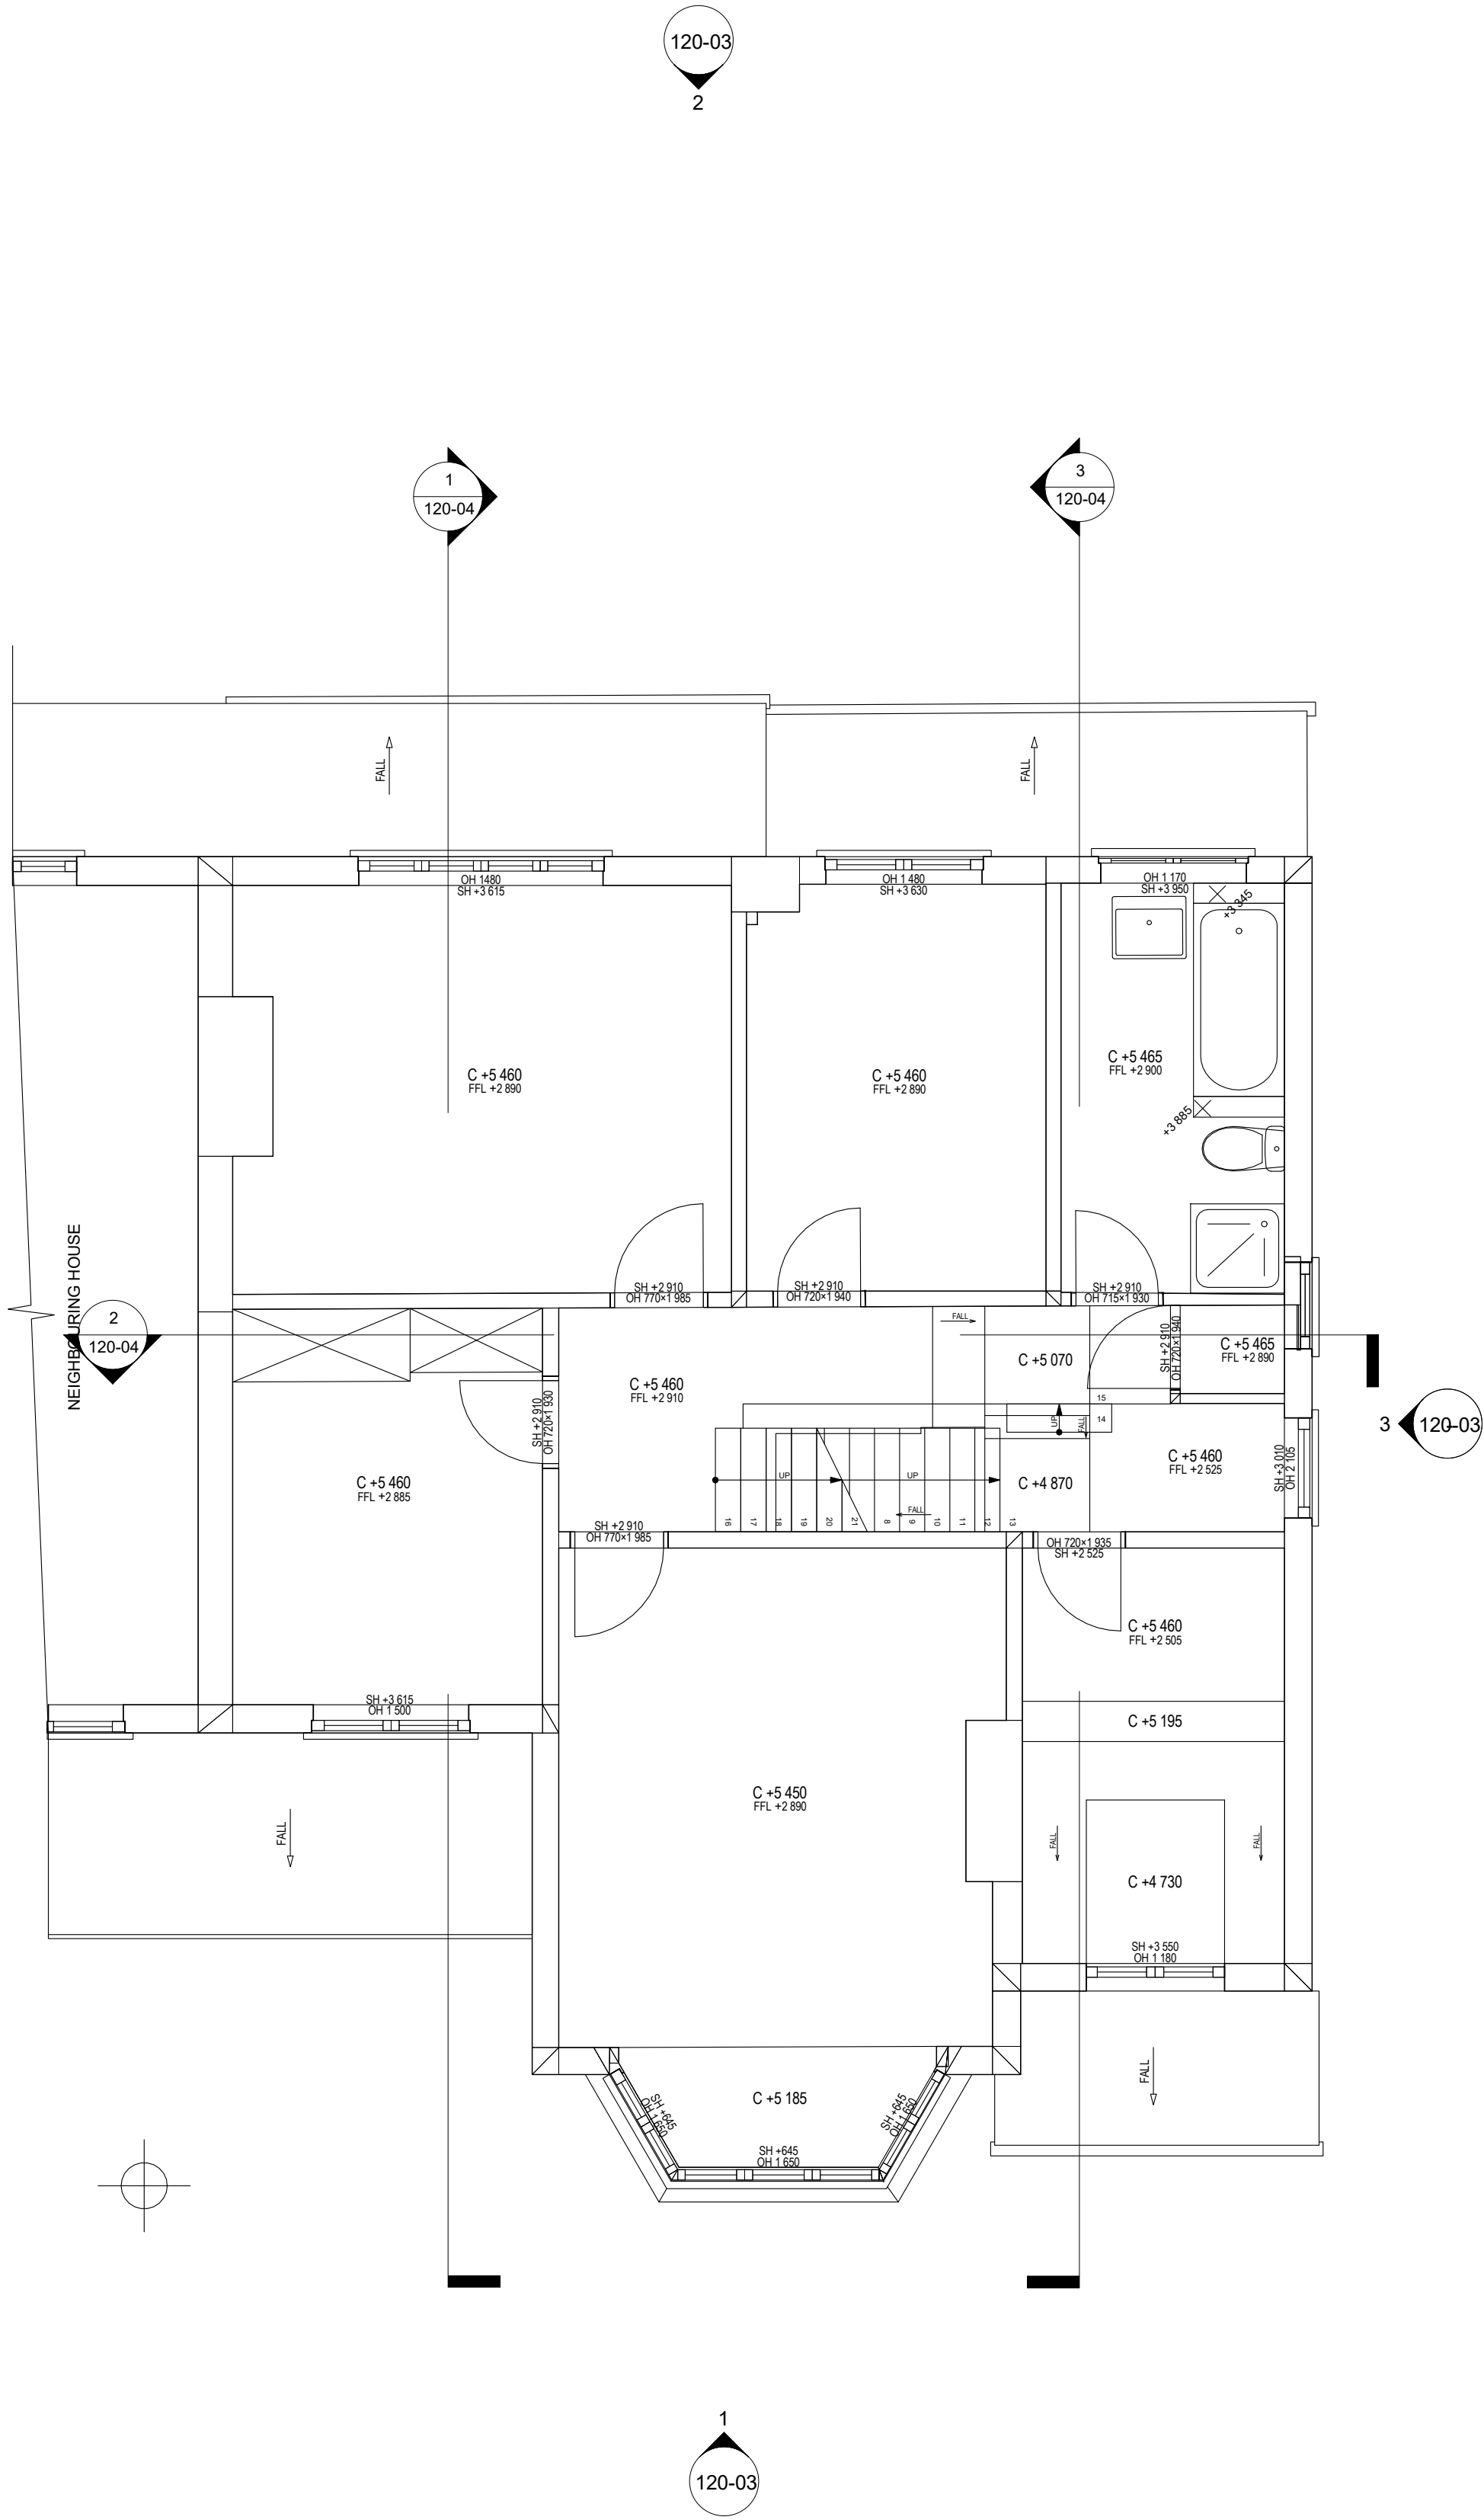

**2 Existing First Floor**  
1 : 50

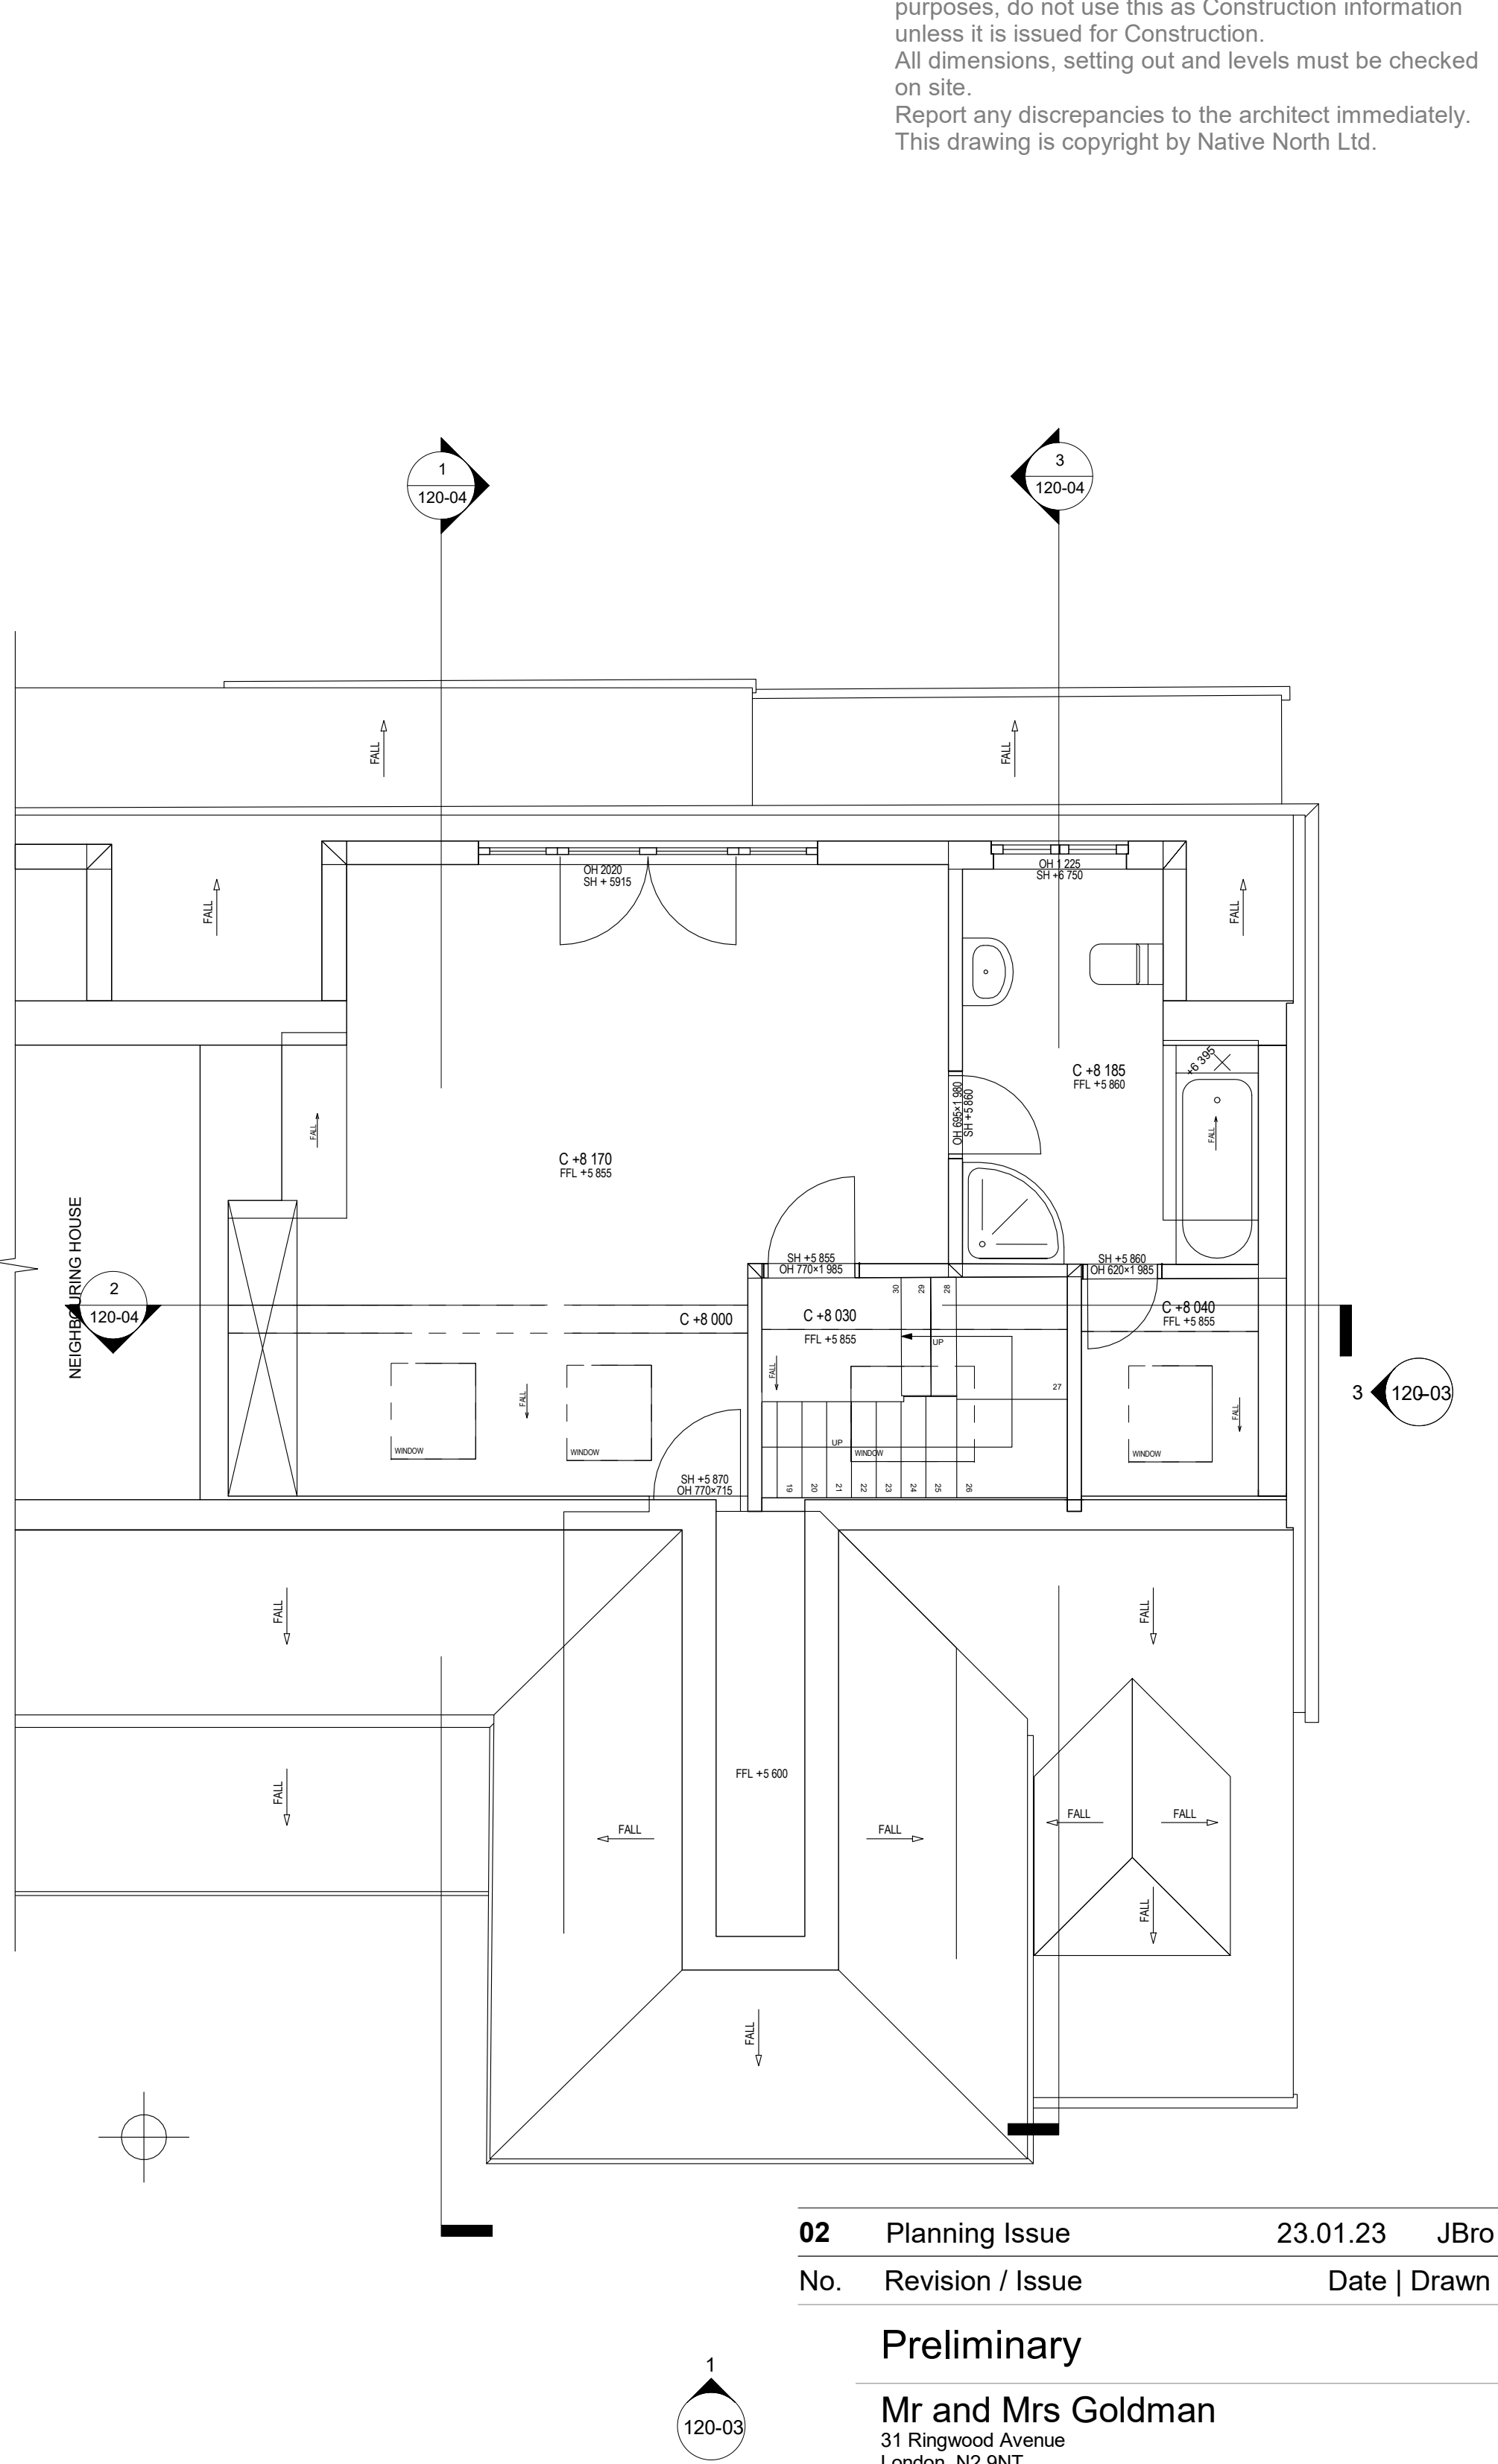

**3 Existing Loft Floor**  
1 : 50

|     |                  |              |      |
|-----|------------------|--------------|------|
| 02  | Planning Issue   | 23.01.23     | JBro |
| No. | Revision / Issue | Date   Drawn |      |

Preliminary

Mr and Mrs Goldman  
31 Ringwood Avenue  
London, N2 9NT

31 Ringwood Avenue

Existing GA Plans

**native north**

|             |          |
|-------------|----------|
| Drawing No. | 120-01   |
| Project No. | 22-12    |
| Scale @ A1  | 1 : 50   |
| Scale @ A3  | 1:100    |
| Date        | 02.12.22 |

**native north** architects  
Unit 12a, 5 Durham Yard  
Teesdale Street  
London, E2 6QF

+44(0)20 3488 1312  
justin@nativenorth.co  
www.nativenorth.co

