


Existing Elevation A (South Facing)
@ 1:100


Existing plan
view of balcony
@ 1:100

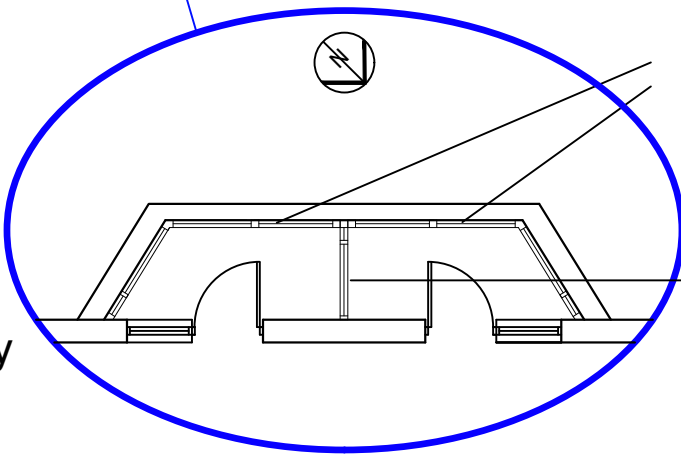

Existing timber centre
pivot windows and posts
fixed to the internal side of
the brickwork


Existing timber
balcony divider

EXISTING BALCONIES
CURRENTLY INCLUDE TIMBER
BALUSTRADES AND CENTER
PIVOT WINDOWS

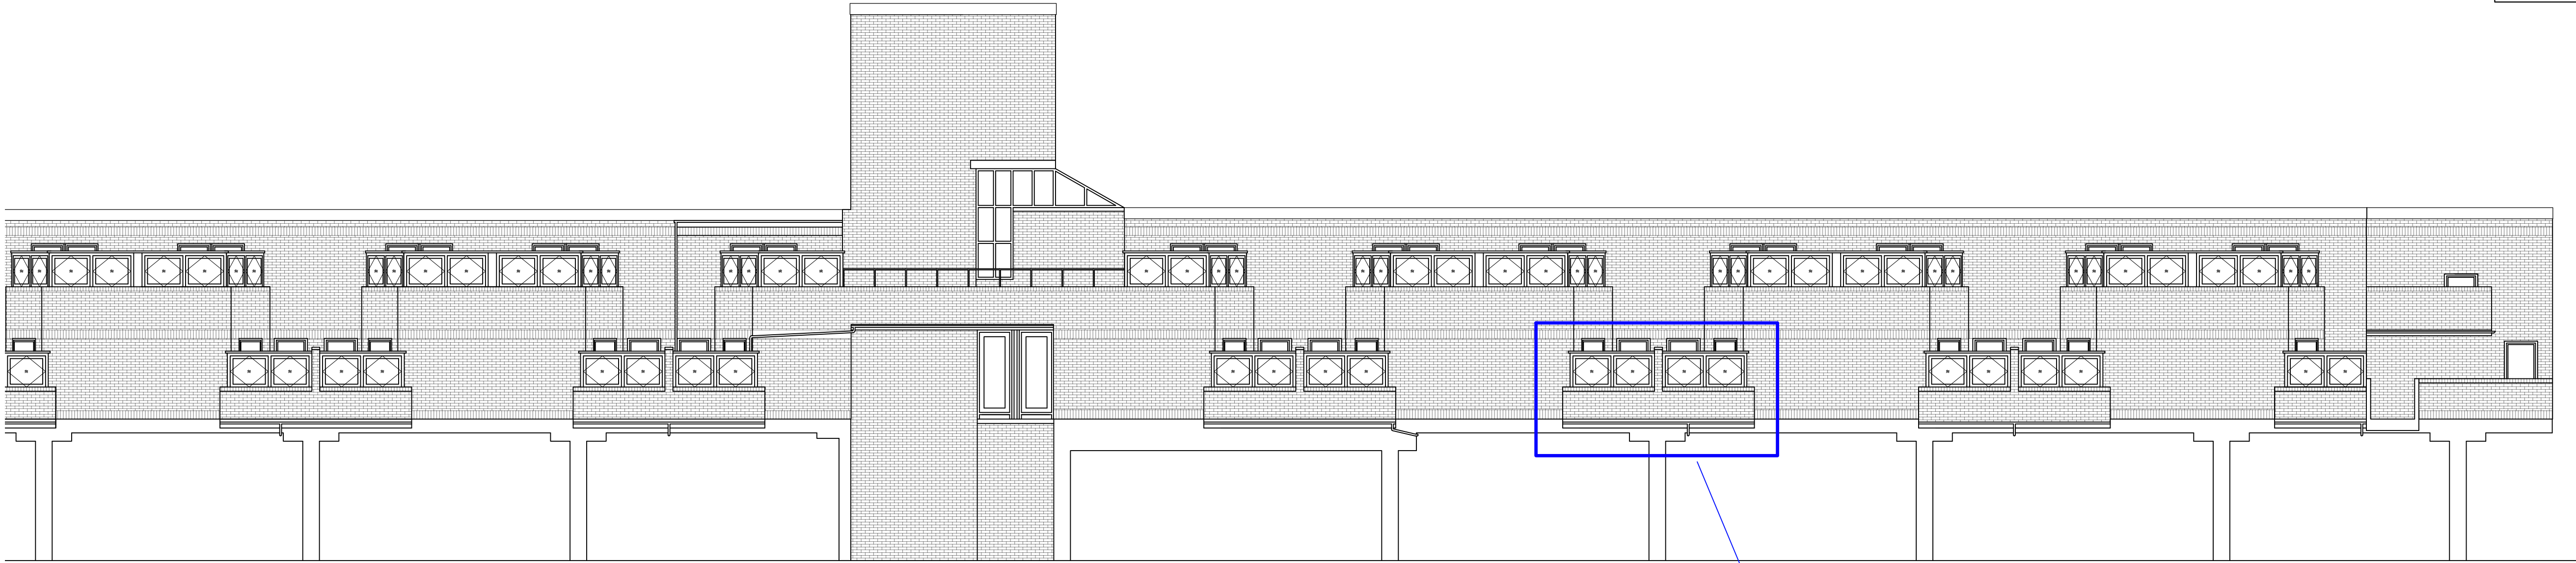

Existing Elevation B (South Facing)
@ 1:100

Existing plan
view of balcony
@ 1:100

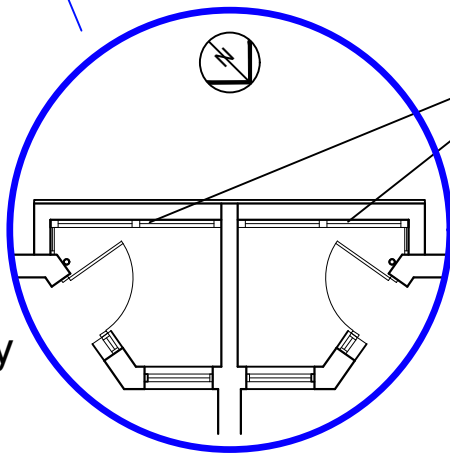

Existing timber centre
pivot windows and posts
fixed to the internal side of
the brickwork

CONTRACT	SCALE	1:100 @A1
Page High, 4 Lymington Avenue, London, N22 6JQ	DATE	Dec 2022
	DRAWN	JB
	CHECKED	DF
TITLE	DRAWING No	22191_01
Existing Elevations South Facing	REVISION	