


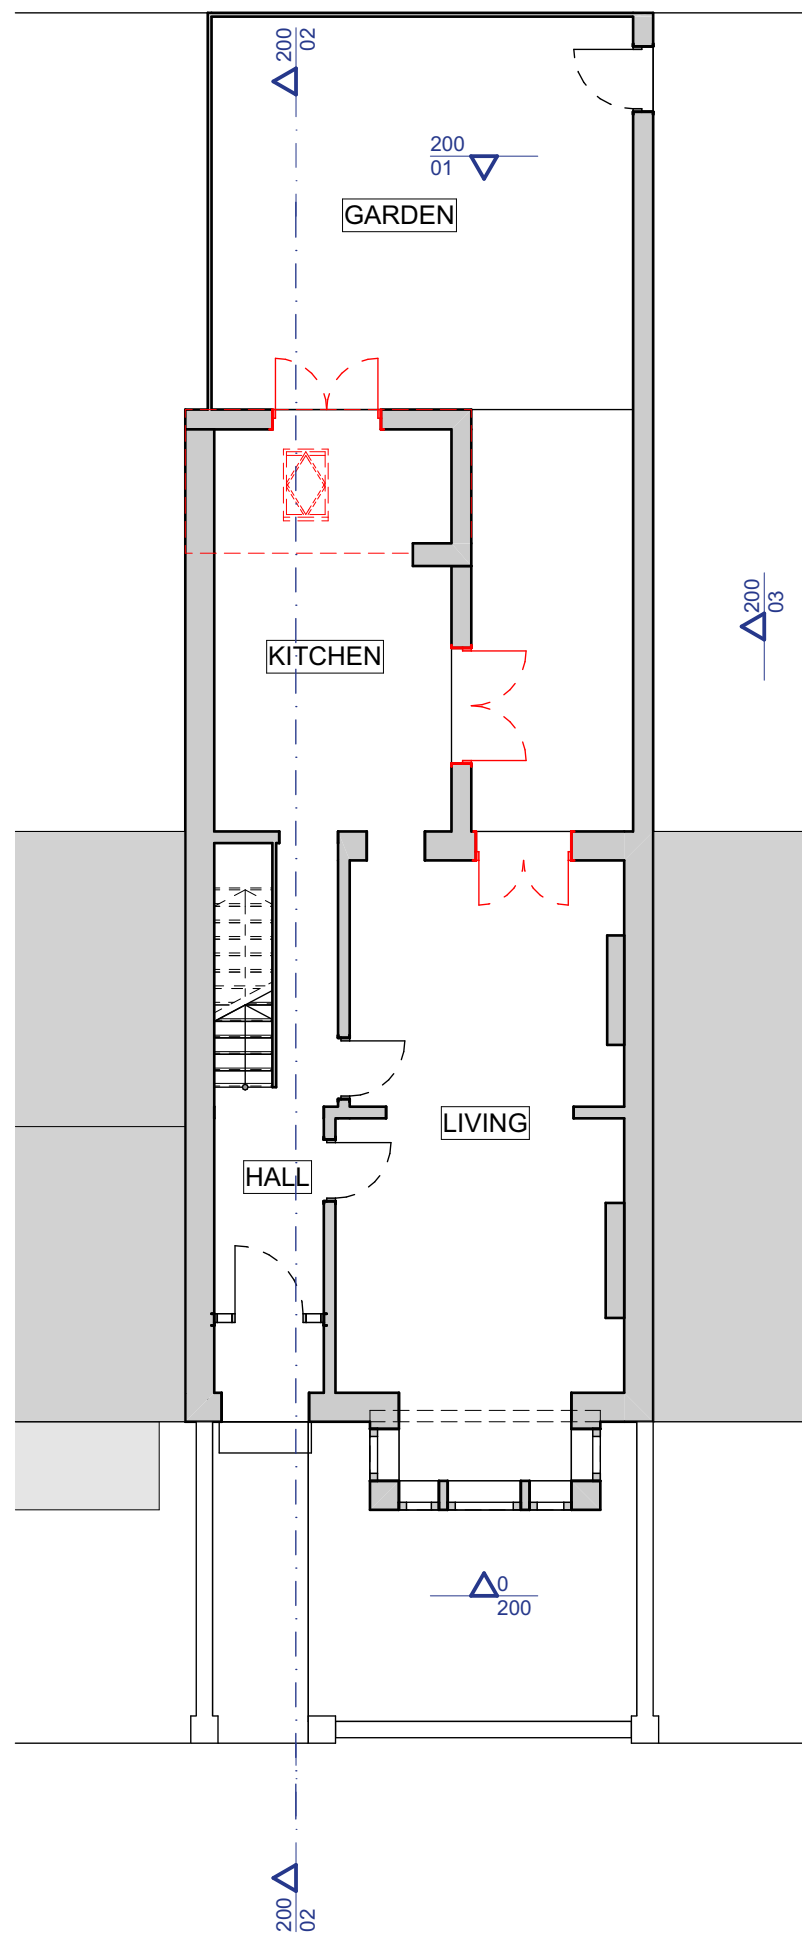



Title Existing Plans			
Number	Scale	Format	Revision
CW-0242-100	1:100	A1	02