


NOTES:
ALL DIMENSIONS, LEVELS AND CLEARANCES TO BE CHECKED
ON SITE PRIOR TO WORKS COMMENCING

THIS DRAWING SHOULD BE READ IN CONJUNCTION WITH ALL
OTHER PROJECT RELATED DRAWINGS, SPECIFICATIONS AND
DOCUMENTS.

THIS DRAWING IS COPYRIGHT OF GEBHARD AND GOODWIN

LEGEND

- ① GARDEN SHRUBBERY REMOVED AND LAWN
EXTENDED AS INDICATED AT CONSISTENT LEVEL.
BOUNDARY LEVELS TO REMAIN CONSISTENT

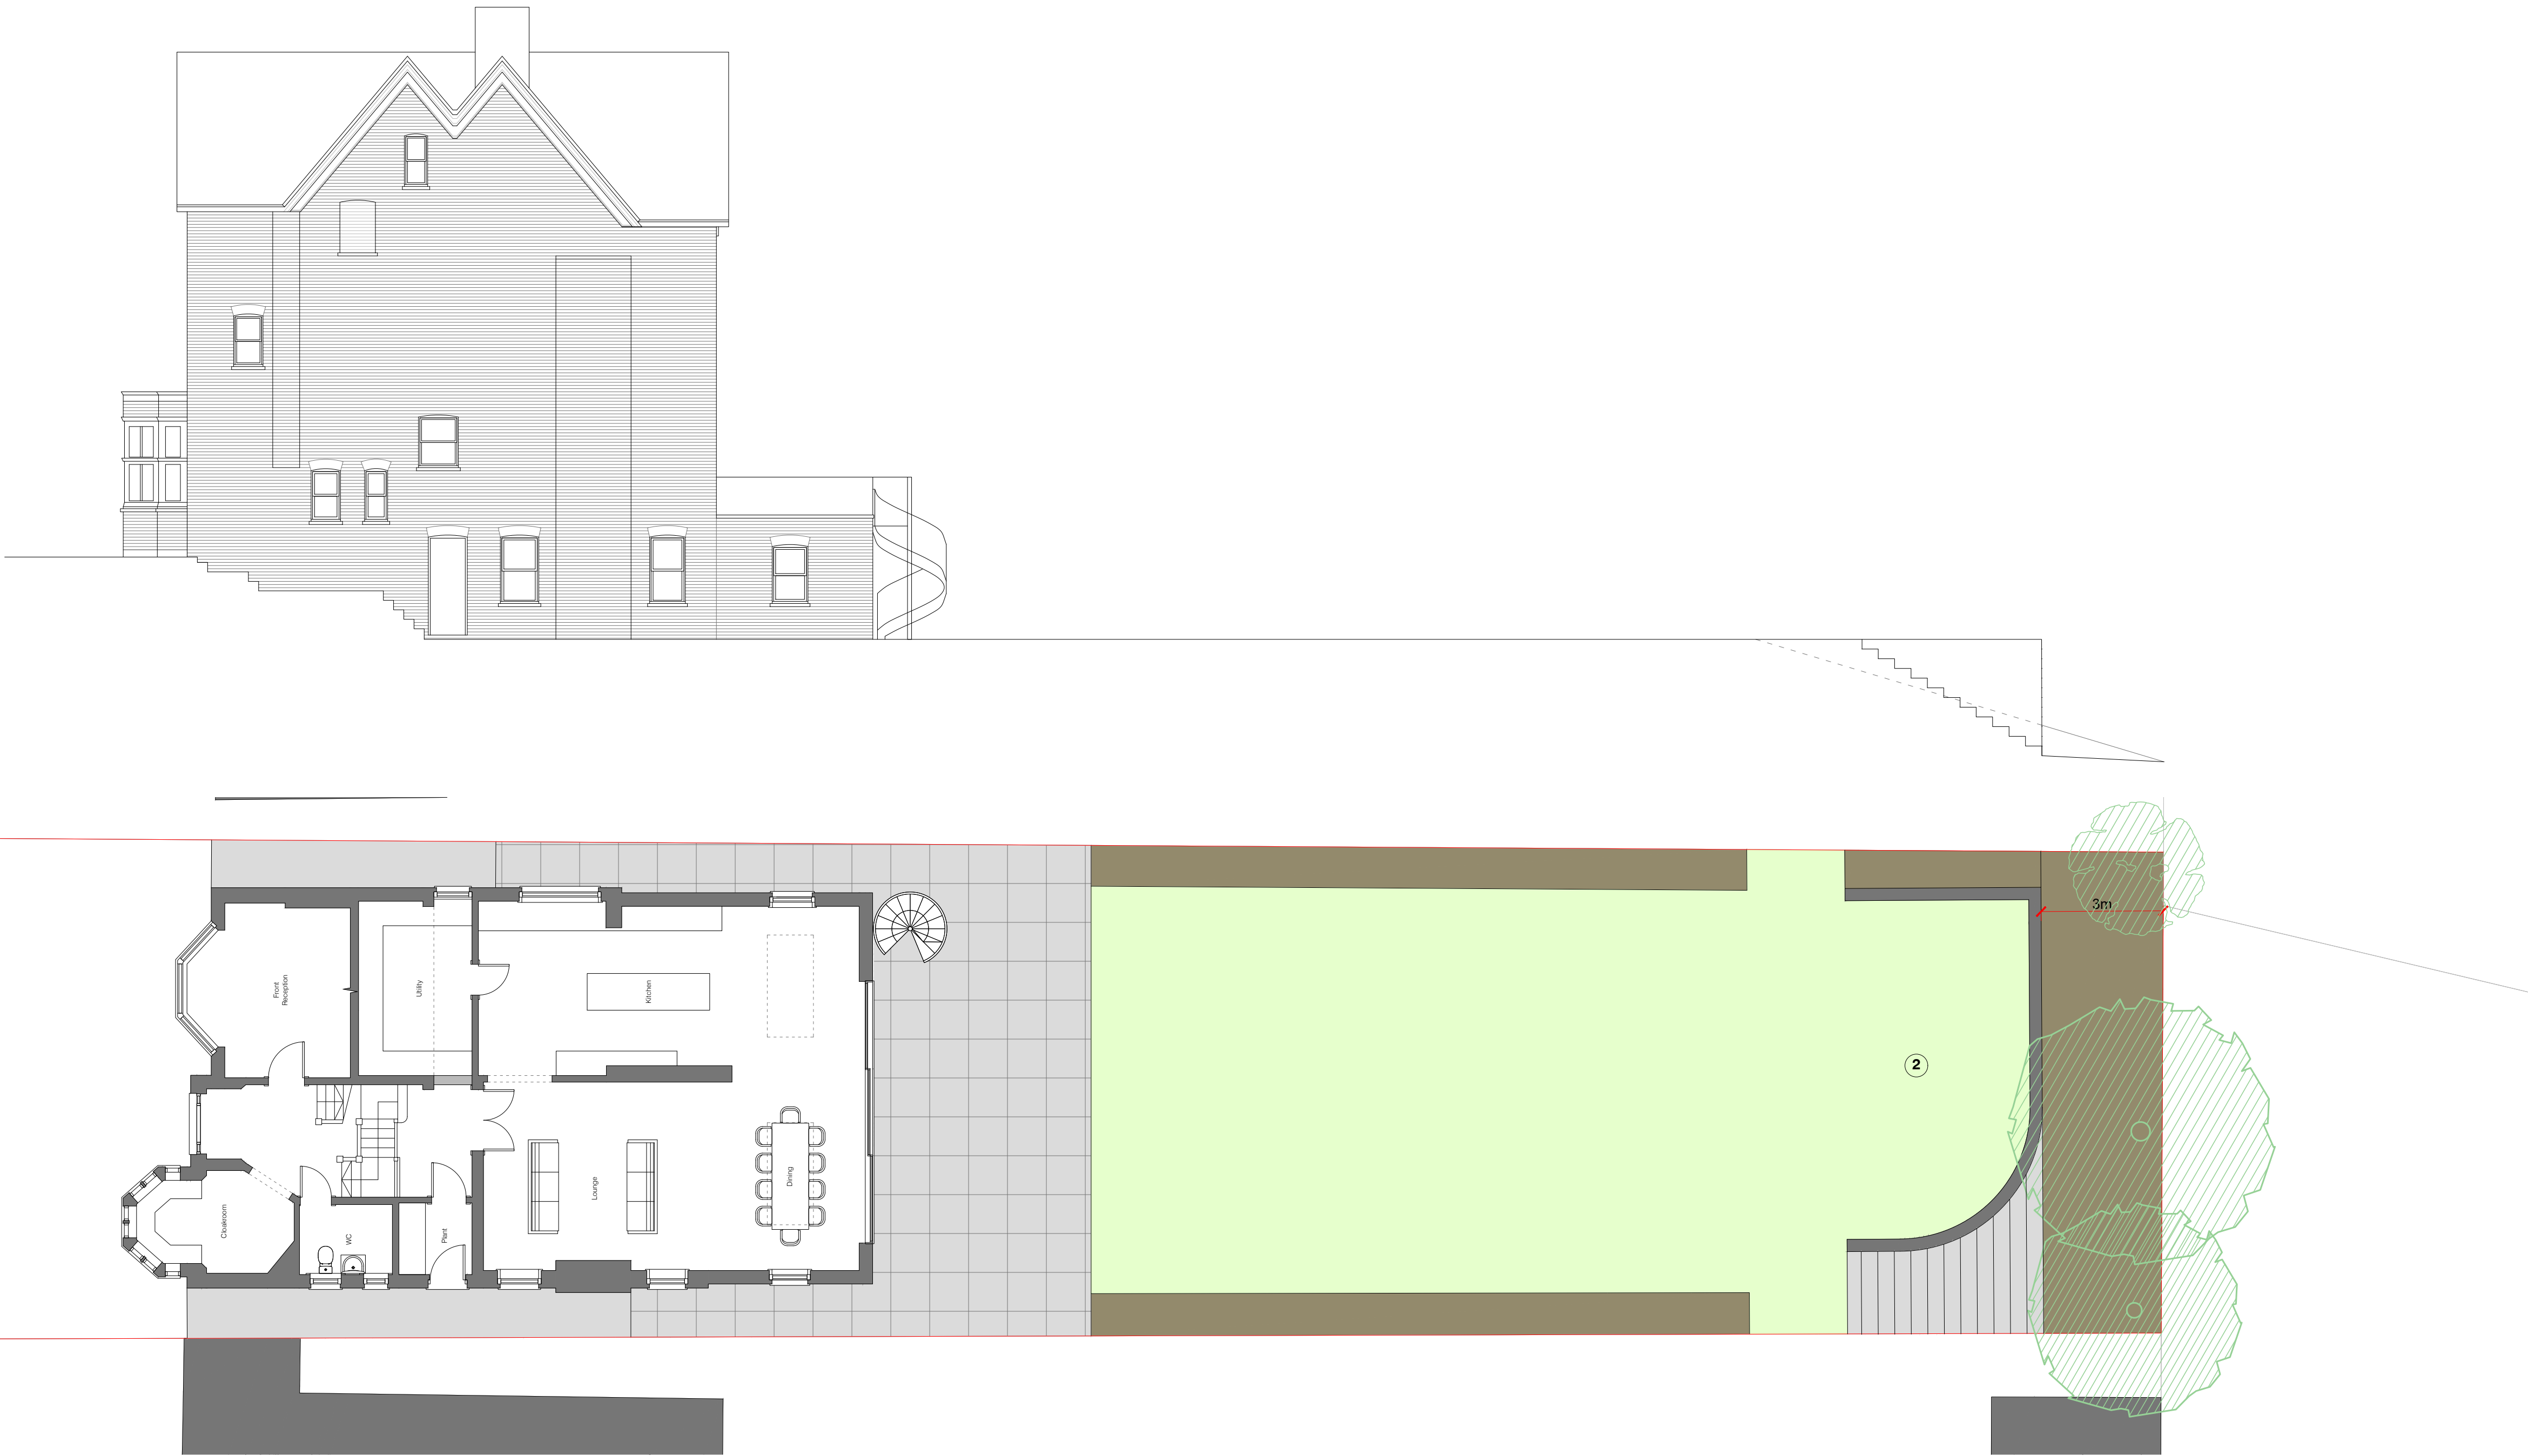

PROPOSED GARDEN WORKS

0 10m

SCALE 1:100 @A1 / 1:200 @A3

0	23.01.23	Planning Issue
Rev.	Date	Notes
PLANNING		
PROJECT RIKESH AND KATE		
SITE ADDRESS 13 SHEPHERDS HILL LONDON N6 5QJ		
DRAWING TITLE: PROPOSED GARDEN WORKS		
DRAWING NO: 1269-212		
BY: GG	CHK: GG	DATE: 10.11.21
		SCALE @A1 1:100

GG