


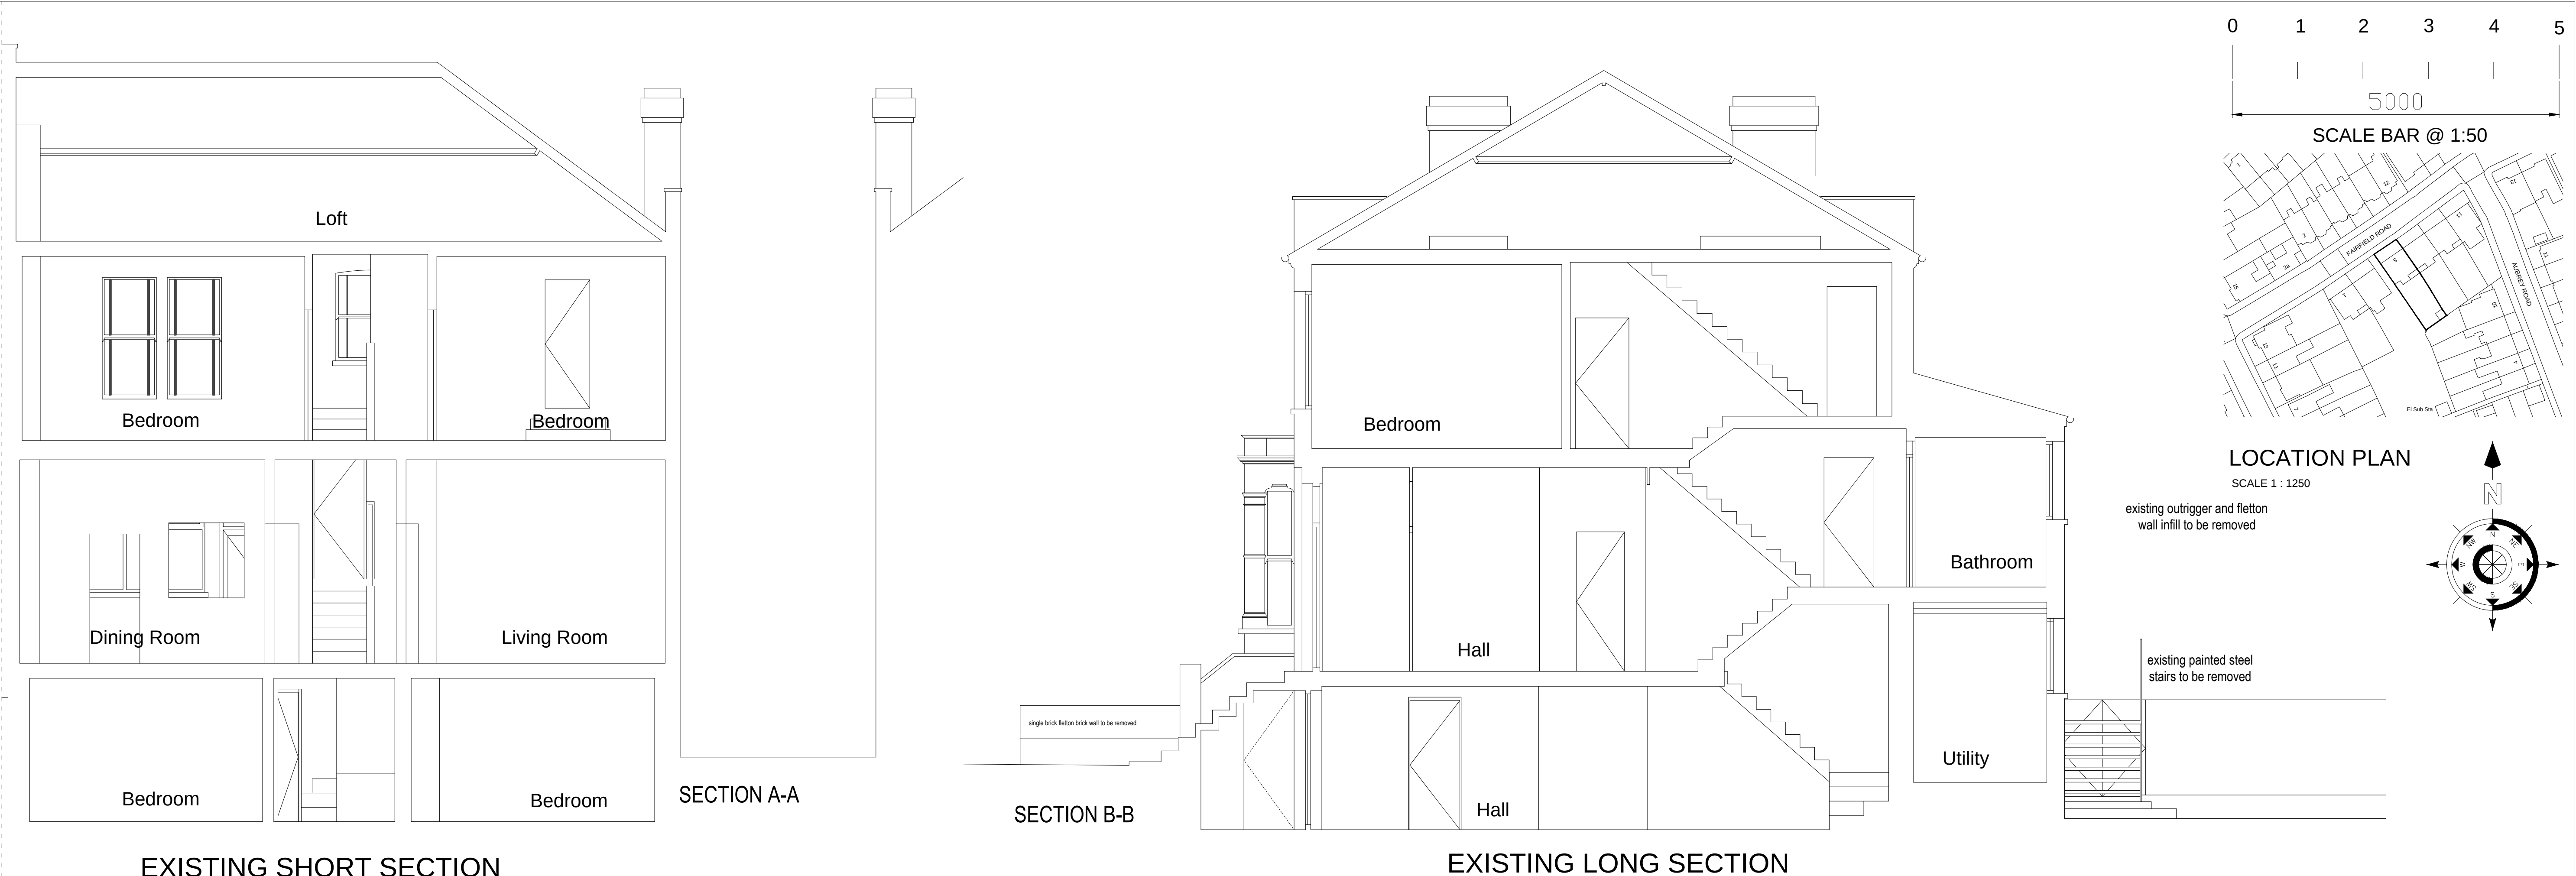

PLANNING ISSUE - 16/12/21

REVISION No.	REVISION NOTES	DATE
A	SECTIONS REVISED	16 12 21

PROJECT: 5 FAIRFIELD ROAD LONDON N8 9HG

CLIENT: MR & MRS M. GRADY

DESCRIPTION: EXISTING SECTIONS

DRAWING No.	2139 - 03	SCALE.	1:50 @ A1
REVISION.	A	DATE.	22/10/21

BCA

BRYAN CONNOR ASSOCIATES LIMITED

DESIGN & PLANNING CONSULTANTS

THE COTTAGE 2 TREGARON AVENUE LONDON N8 9EY Tel: 020 8340 9294
Email: bryan.connor@outlook.com Mobile: 07958738247

THIS DRAWING IS THE PROPERTY OF BRYAN CONNOR ASSOCIATES LTD AND MAY NOT BE REPRODUCED WITHOUT WRITTEN CONSENT