
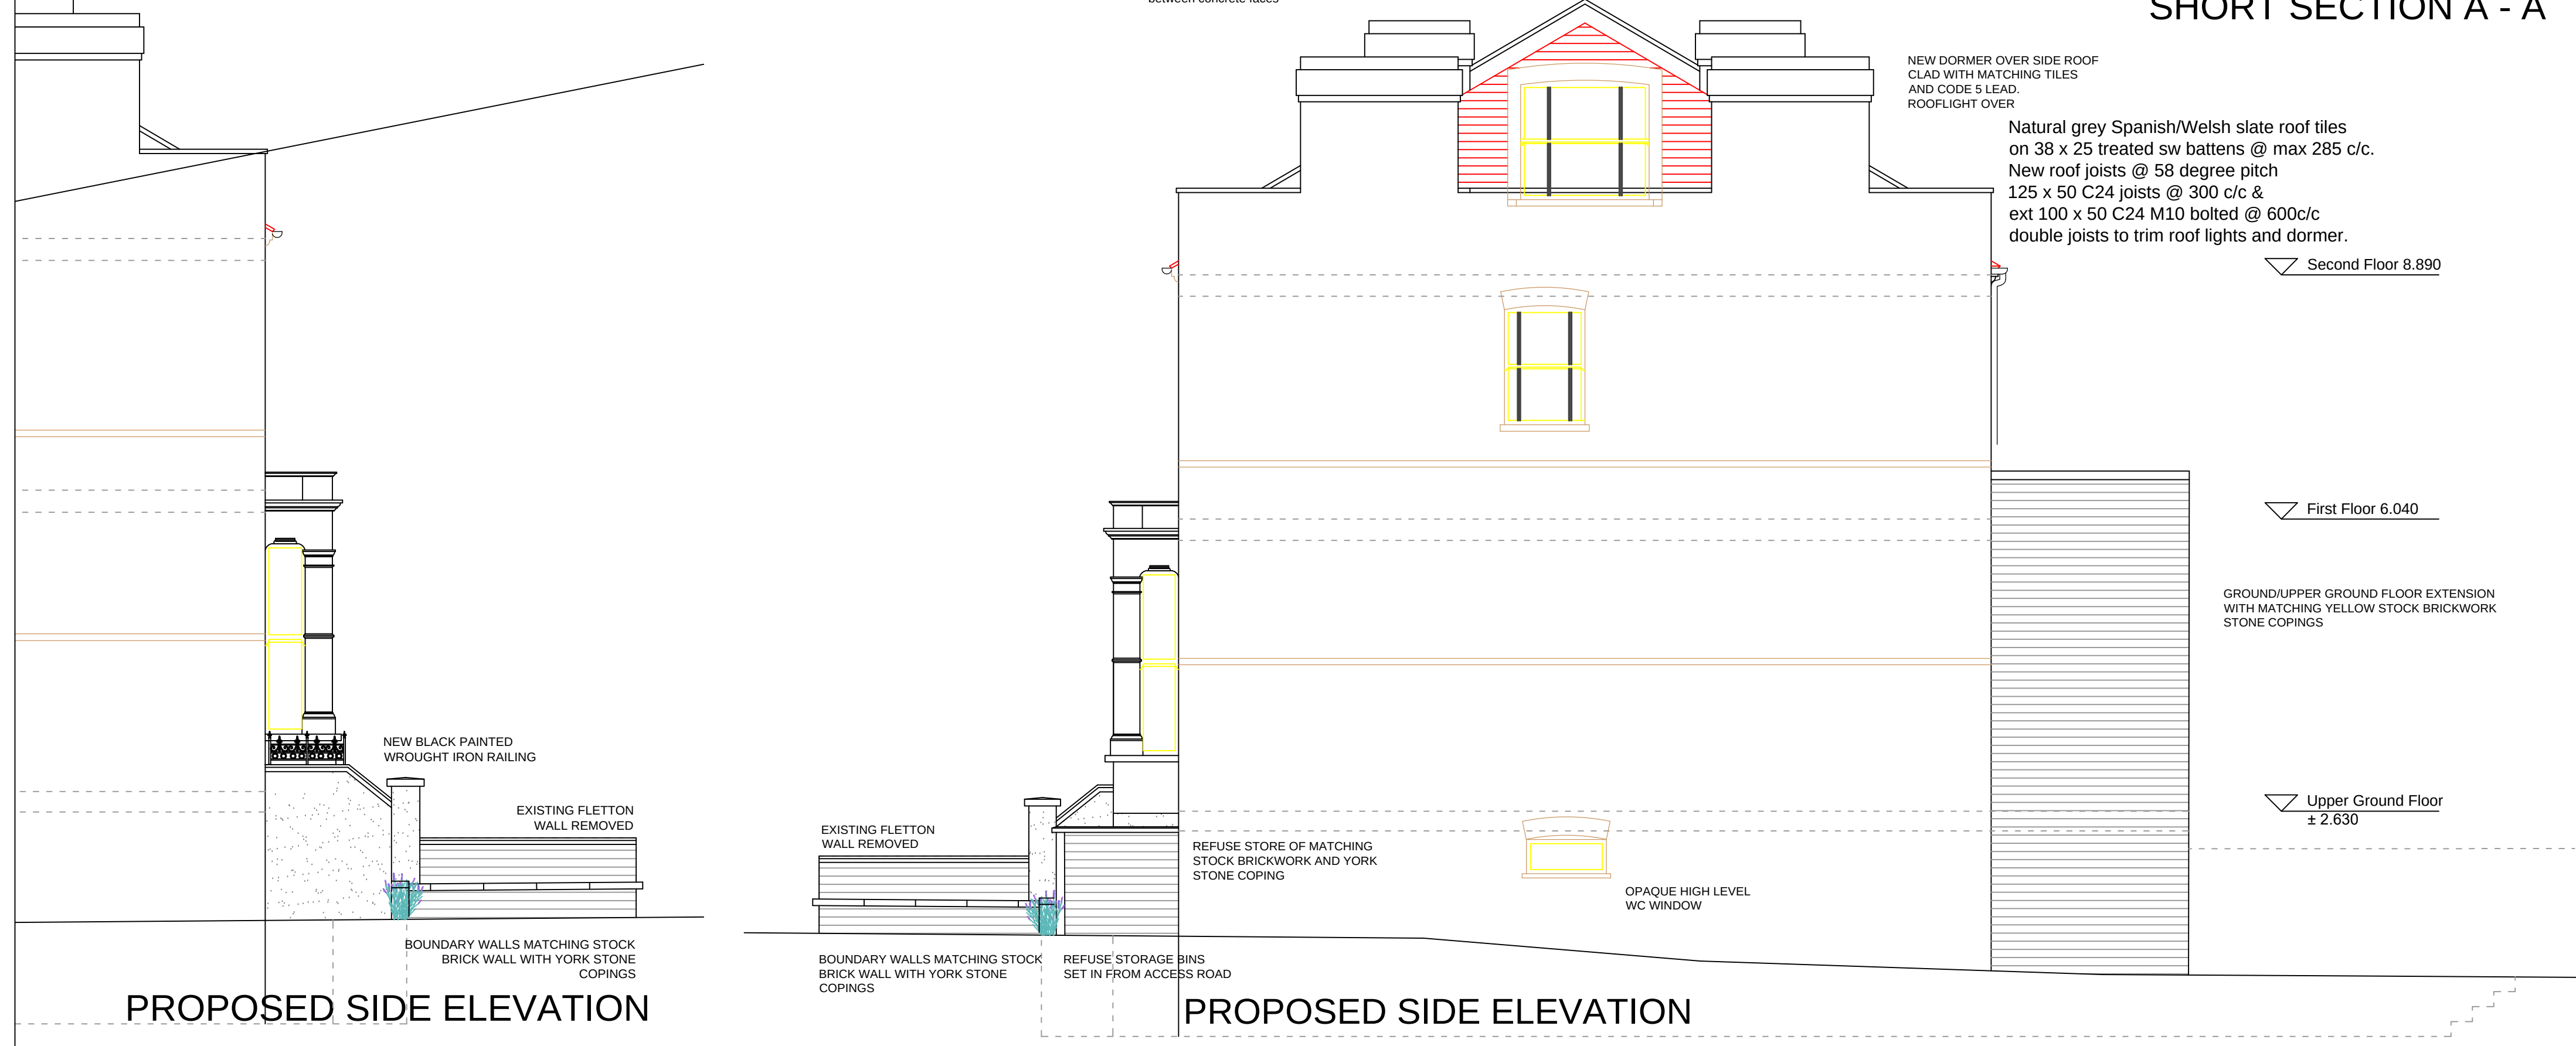


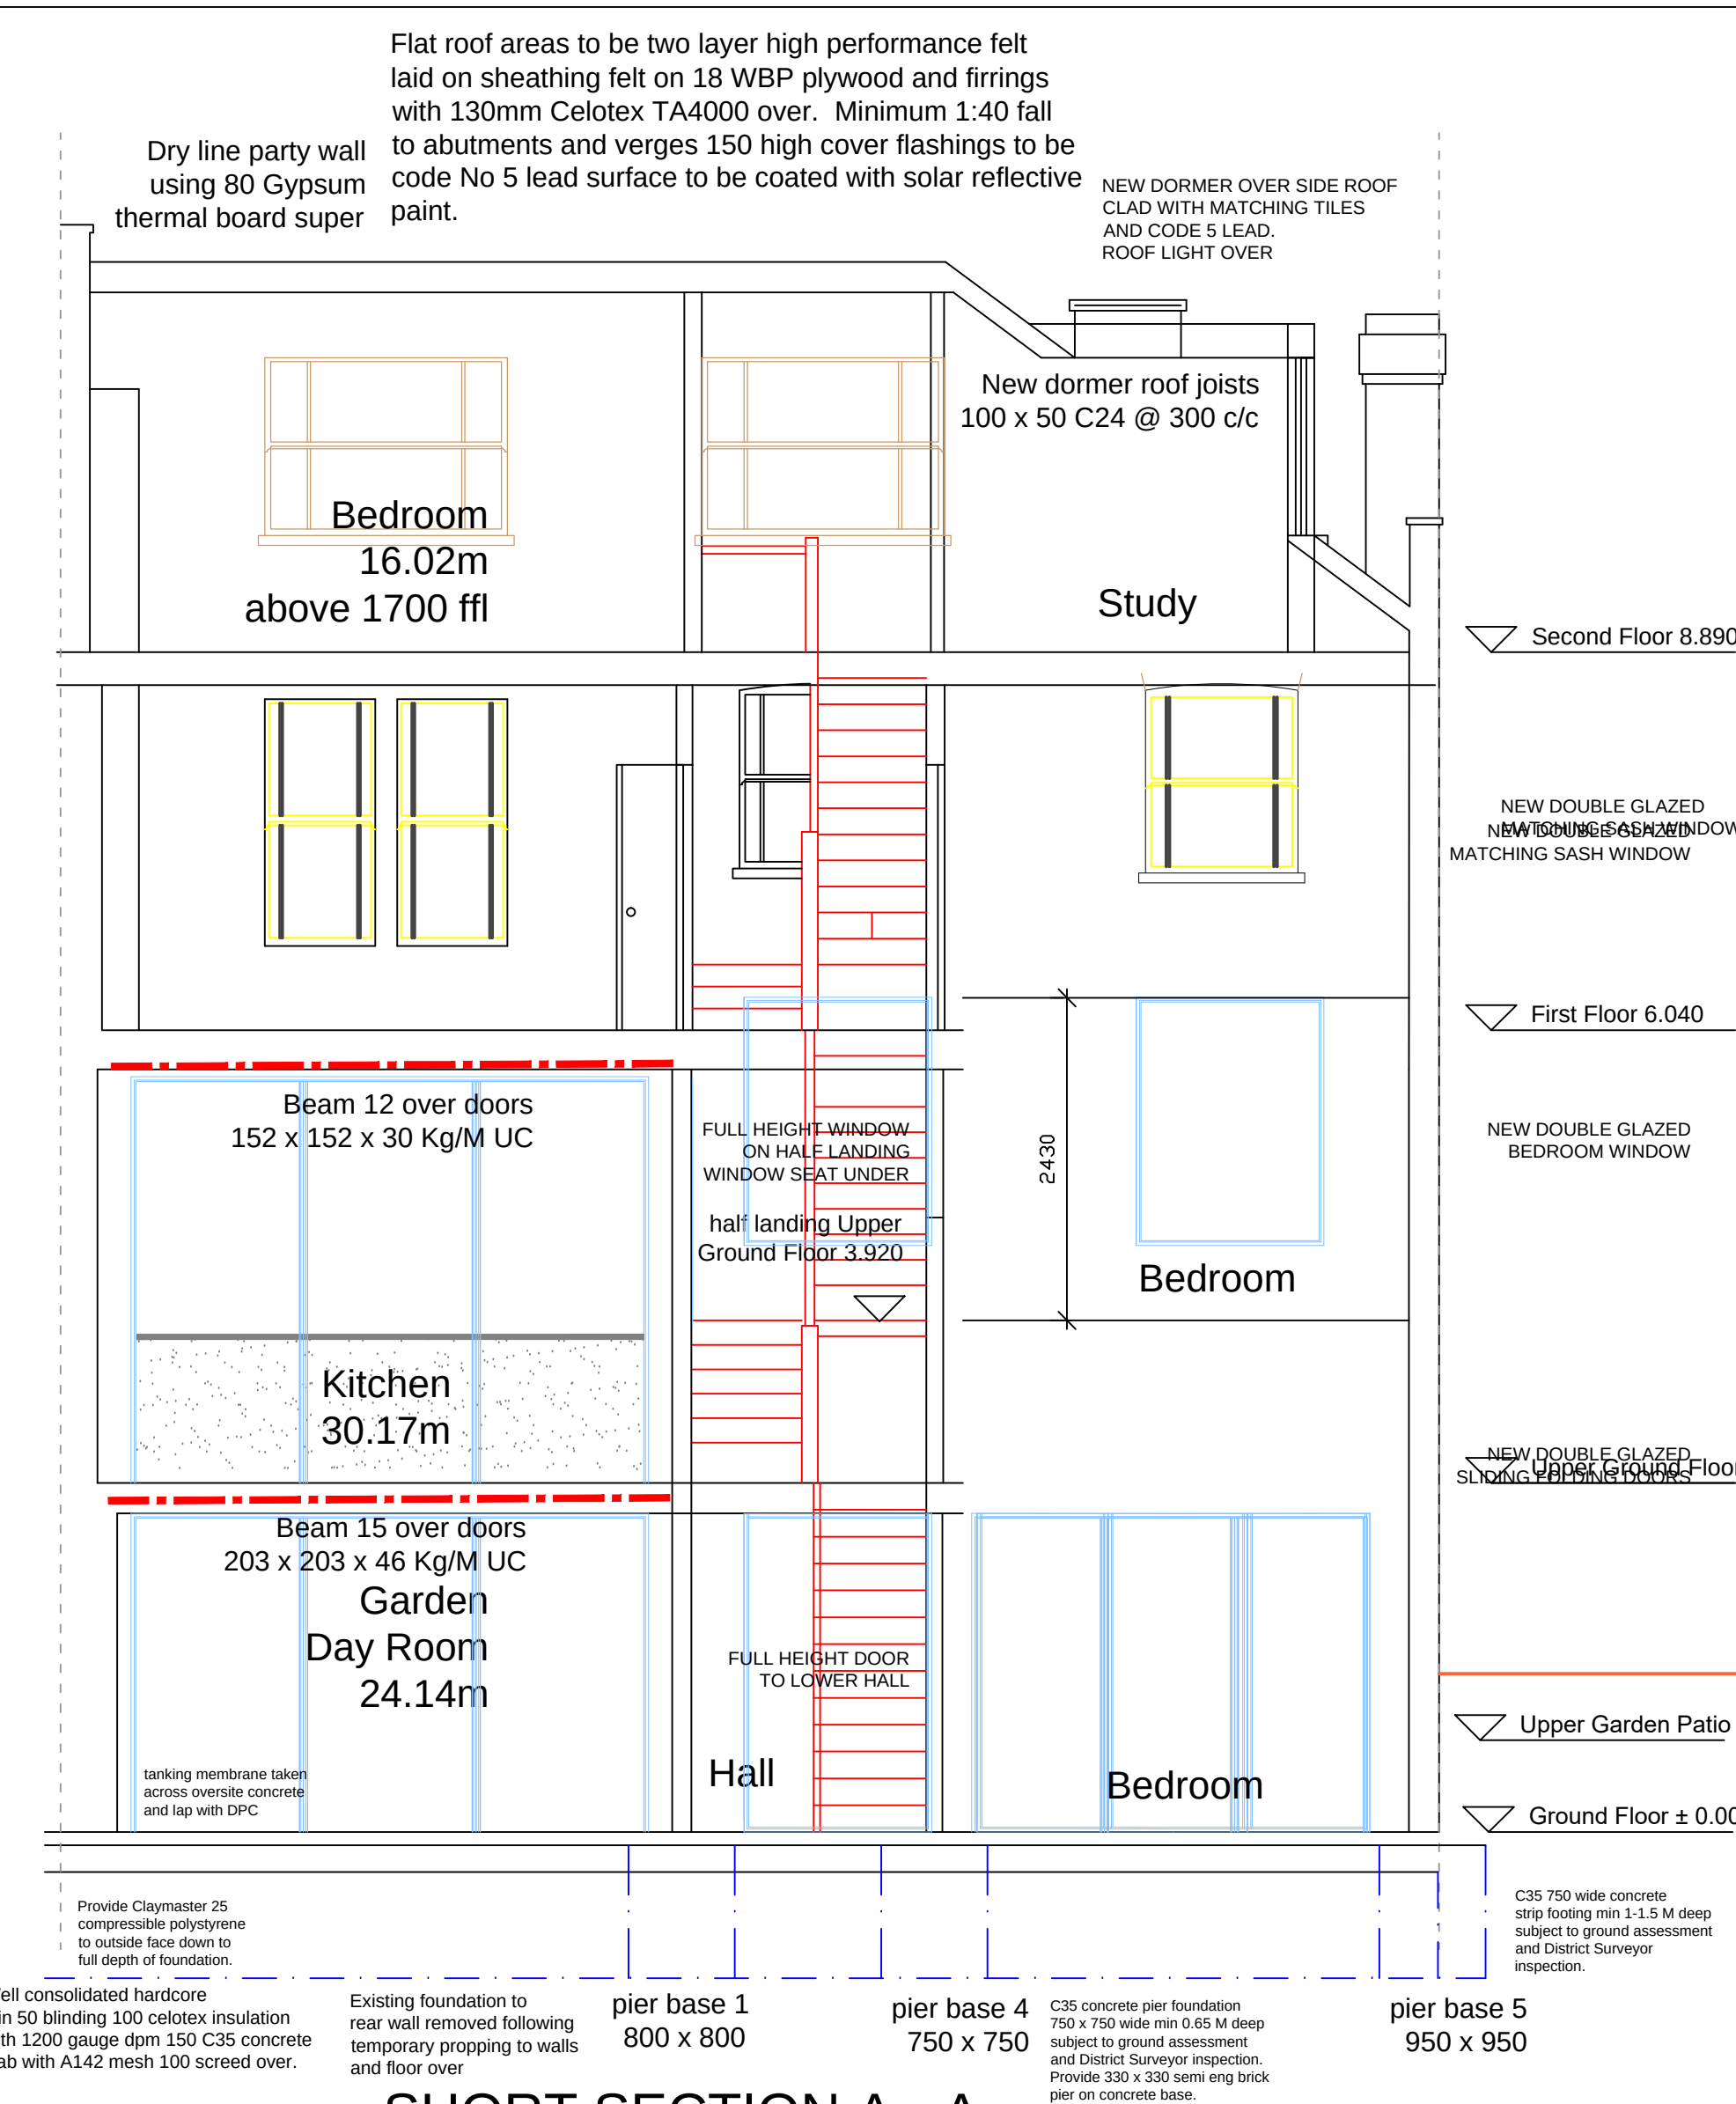

PLANNING ISSUE - 05/08/22			
REVISION No.	REVISION NOTES	DATE	
E	CLIENT REVISIONS	05 08 22	
PROJECT: 5 FAIRFIELD ROAD LONDON N8 9HG			
CLIENT: MR & MRS M. GRADY			
DESCRIPTION: PROPOSED SECTIONS & ELEVATIONS			
DRAWING No.	2139 - 06	SCALE.	1:50 @ A1
REVISION.	E	DATE.	22/10/21
LIMITED The logo for Bryan Connor Associates Limited features the letters 'BCA' in a large, bold, sans-serif font. A stylized, wavy line representing a river or path flows from the bottom of the 'C' towards the right, passing between the legs of the 'A'. To the left of the 'BCA' text, the word 'LIMITED' is written vertically in a smaller, all-caps, sans-serif font. BRYAN CONNOR ASSOCIATES LIMITED DESIGN & PLANNING CONSULTANTS THE COTTAGE 2 TREGARON AVENUE LONDON N8 9EY Tel: 020 8340 9294 Email: bryan.connor@outlook.com Mobile: 07958738247 THIS DRAWING IS THE PROPERTY OF BRYAN CONNOR ASSOCIATES LTD AND MAY NOT BE REPRODUCED WITHOUT WRITTEN CONSENT			