


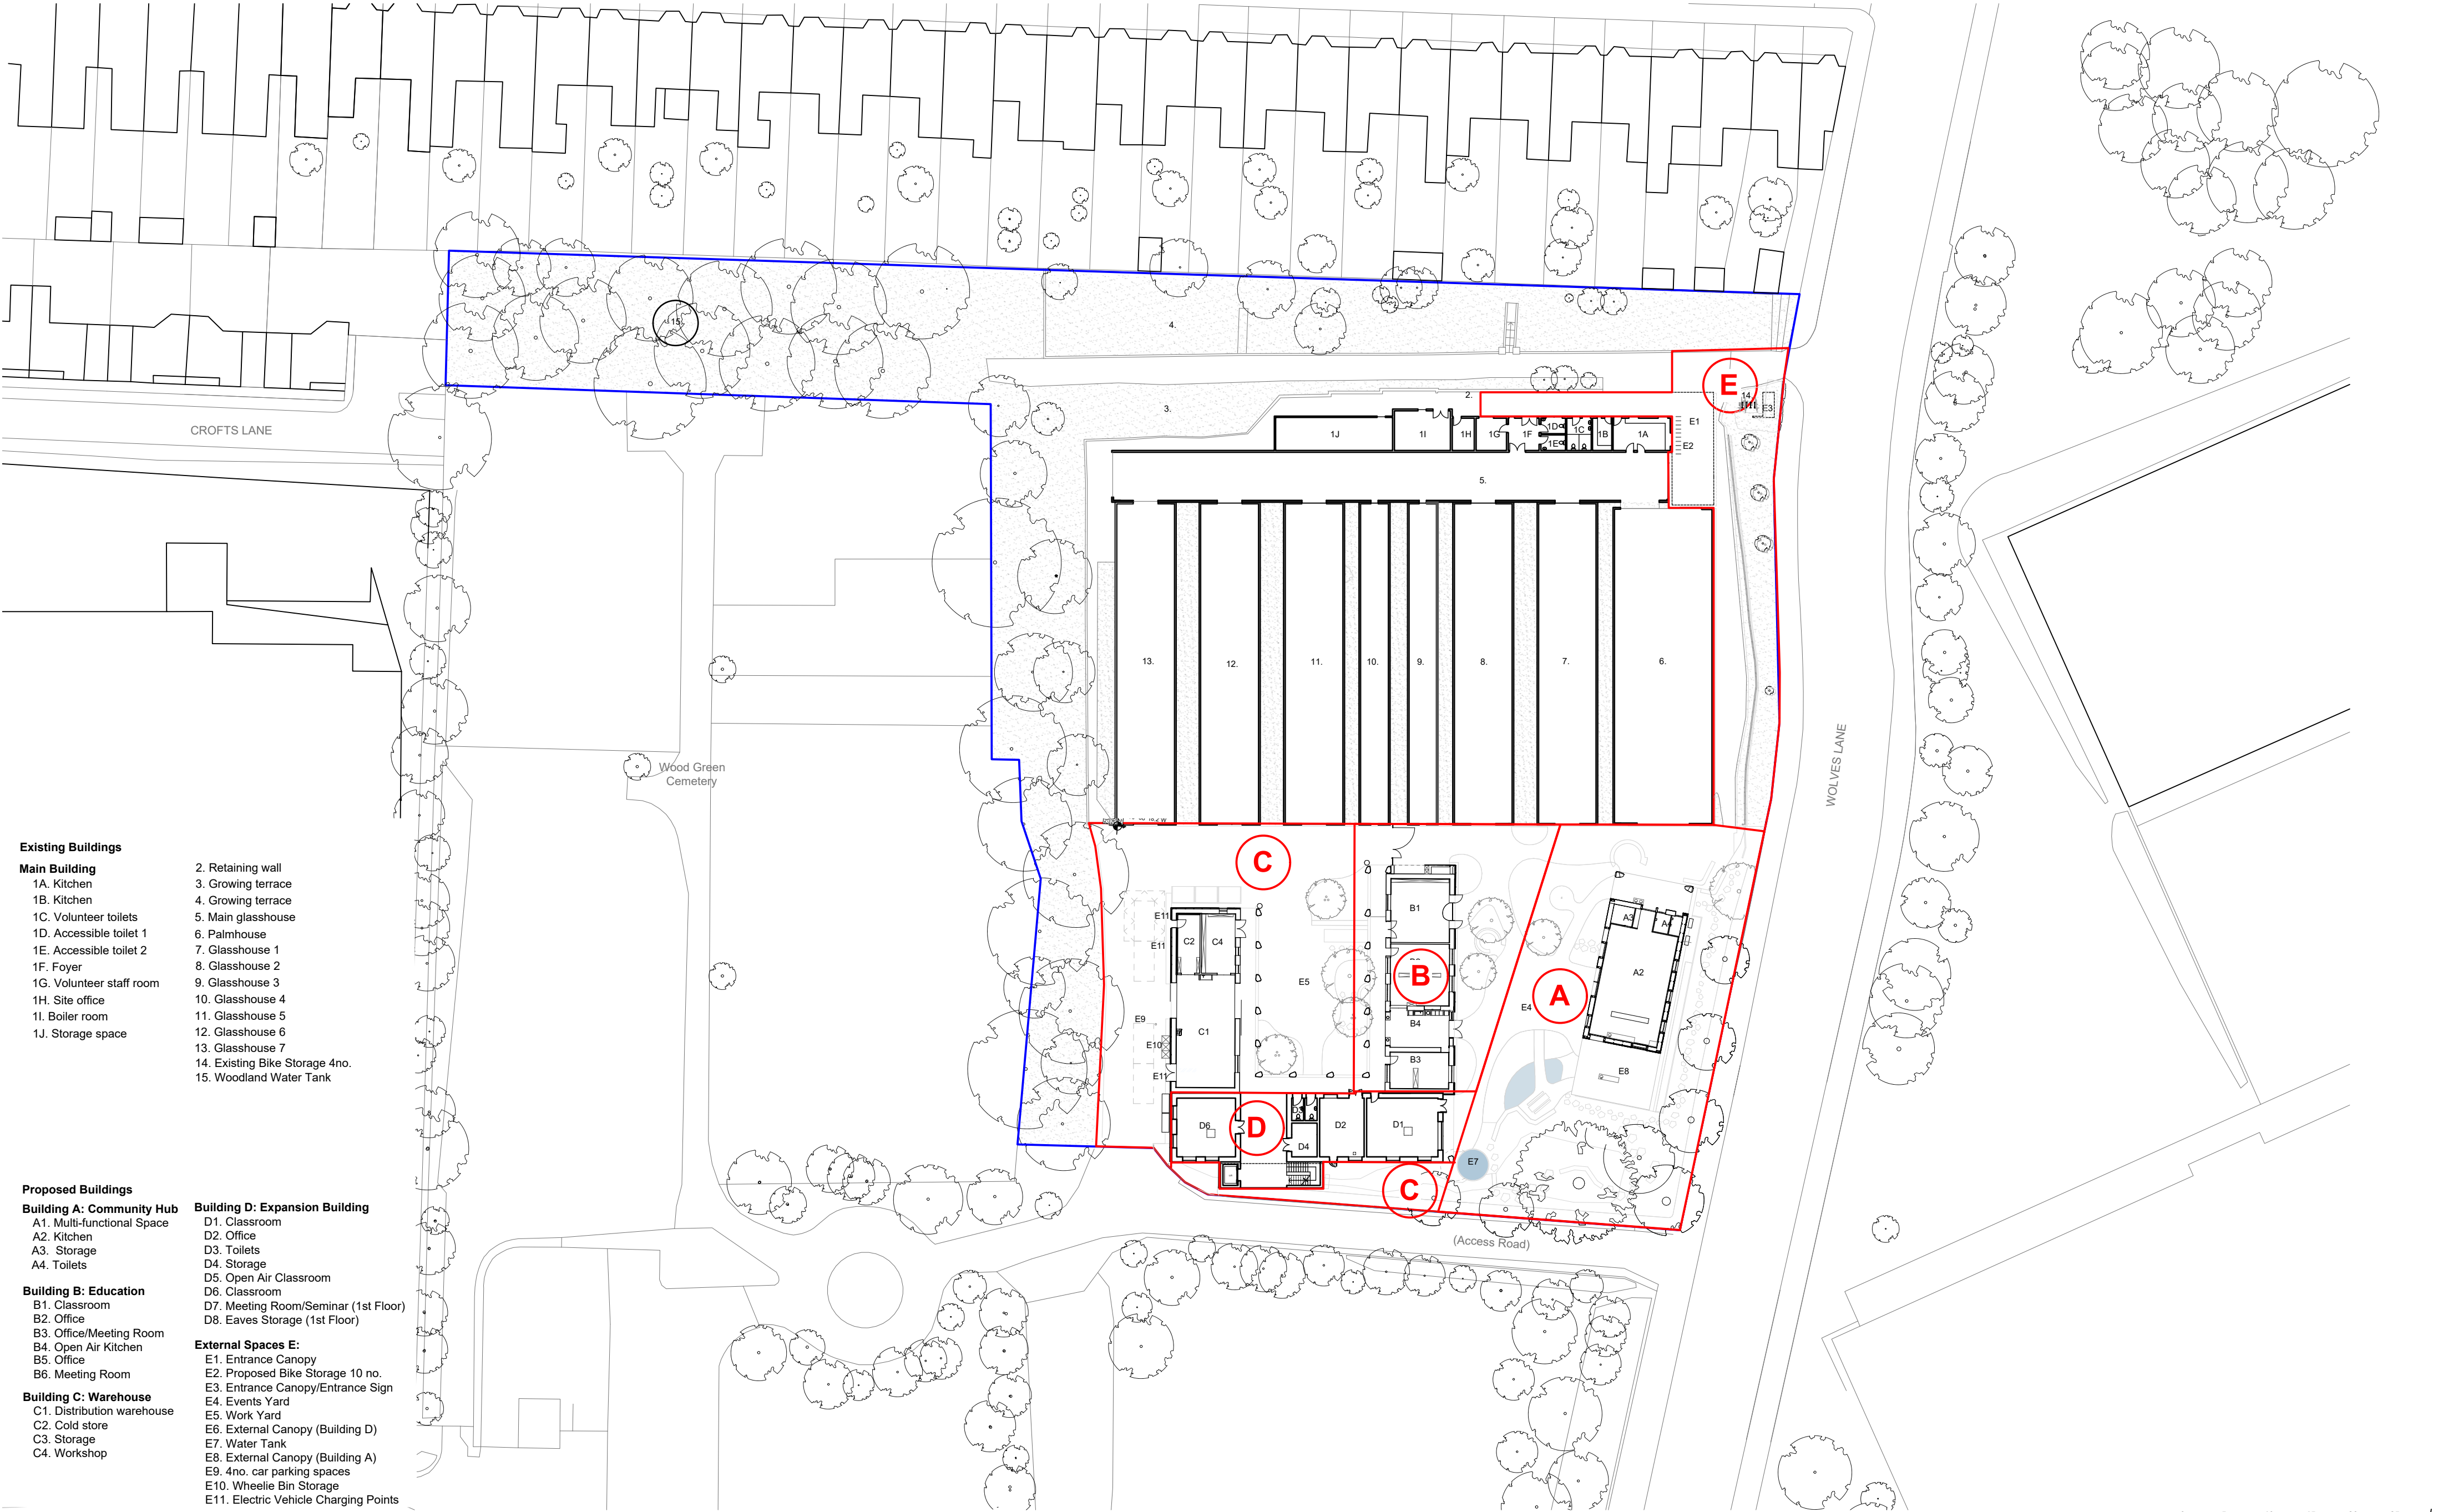

- Existing Buildings**

Main Building

 - 1A. Kitchen
 - 1B. Kitchen
 - 1C. Volunteer toilets
 - 1D. Accessible toilet 1
 - 1E. Accessible toilet 2
 - 1F. Foyer
 - 1G. Volunteer staff room
 - 1H. Site office
 - 1I. Boiler room
 - 1J. Storage space
- 2. Retaining wall
 - 3. Growing terrace
 - 4. Growing terrace
 - 5. Main glasshouse
 - 6. Palmhouse
 - 7. Glasshouse 1
 - 8. Glasshouse 2
 - 9. Glasshouse 3
 - 10. Glasshouse 4
 - 11. Glasshouse 5
 - 12. Glasshouse 6
 - 13. Glasshouse 7
 - 14. Existing Bike Storage 4no.
 - 15. Woodland Water Tank
- Proposed Buildings**

Building A: Community Hub

 - A1. Multi-functional Space
 - A2. Kitchen
 - A3. Storage
 - A4. Toilets

Building B: Education

 - B1. Classroom
 - B2. Office
 - B3. Office/Meeting Room
 - B4. Open Air Kitchen
 - B5. Office
 - B6. Meeting Room

Building C: Warehouse

 - C1. Distribution warehouse
 - C2. Cold store
 - C3. Storage
 - C4. Workshop

Building D: Expansion Building

 - D1. Classroom
 - D2. Office
 - D3. Toilets
 - D4. Storage
 - D5. Open Air Classroom
 - D6. Classroom
 - D7. Meeting Room/Seminar (1st Floor)
 - D8. Eaves Storage (1st Floor)

External Spaces E:

 - E1. Entrance Canopy
 - E2. Proposed Bike Storage 10 no.
 - E3. Entrance Canopy/Entrance Sign
 - E4. Events Yard
 - E5. Work Yard
 - E6. External Canopy (Building D)
 - E7. Water Tank
 - E8. External Canopy (Building A)
 - E9. 4no. car parking spaces
 - E10. Wheelie Bin Storage
 - E11. Electric Vehicle Charging Points