
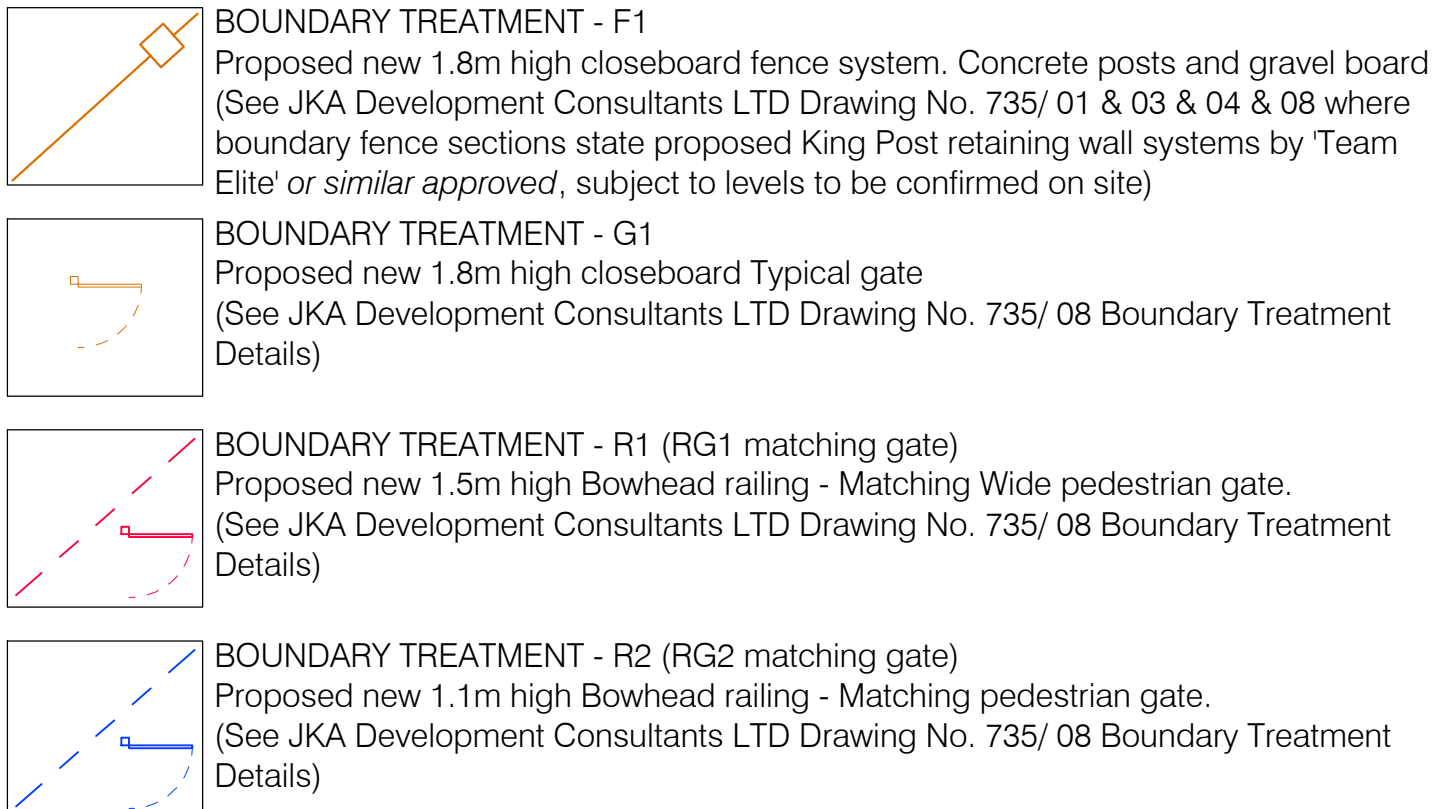
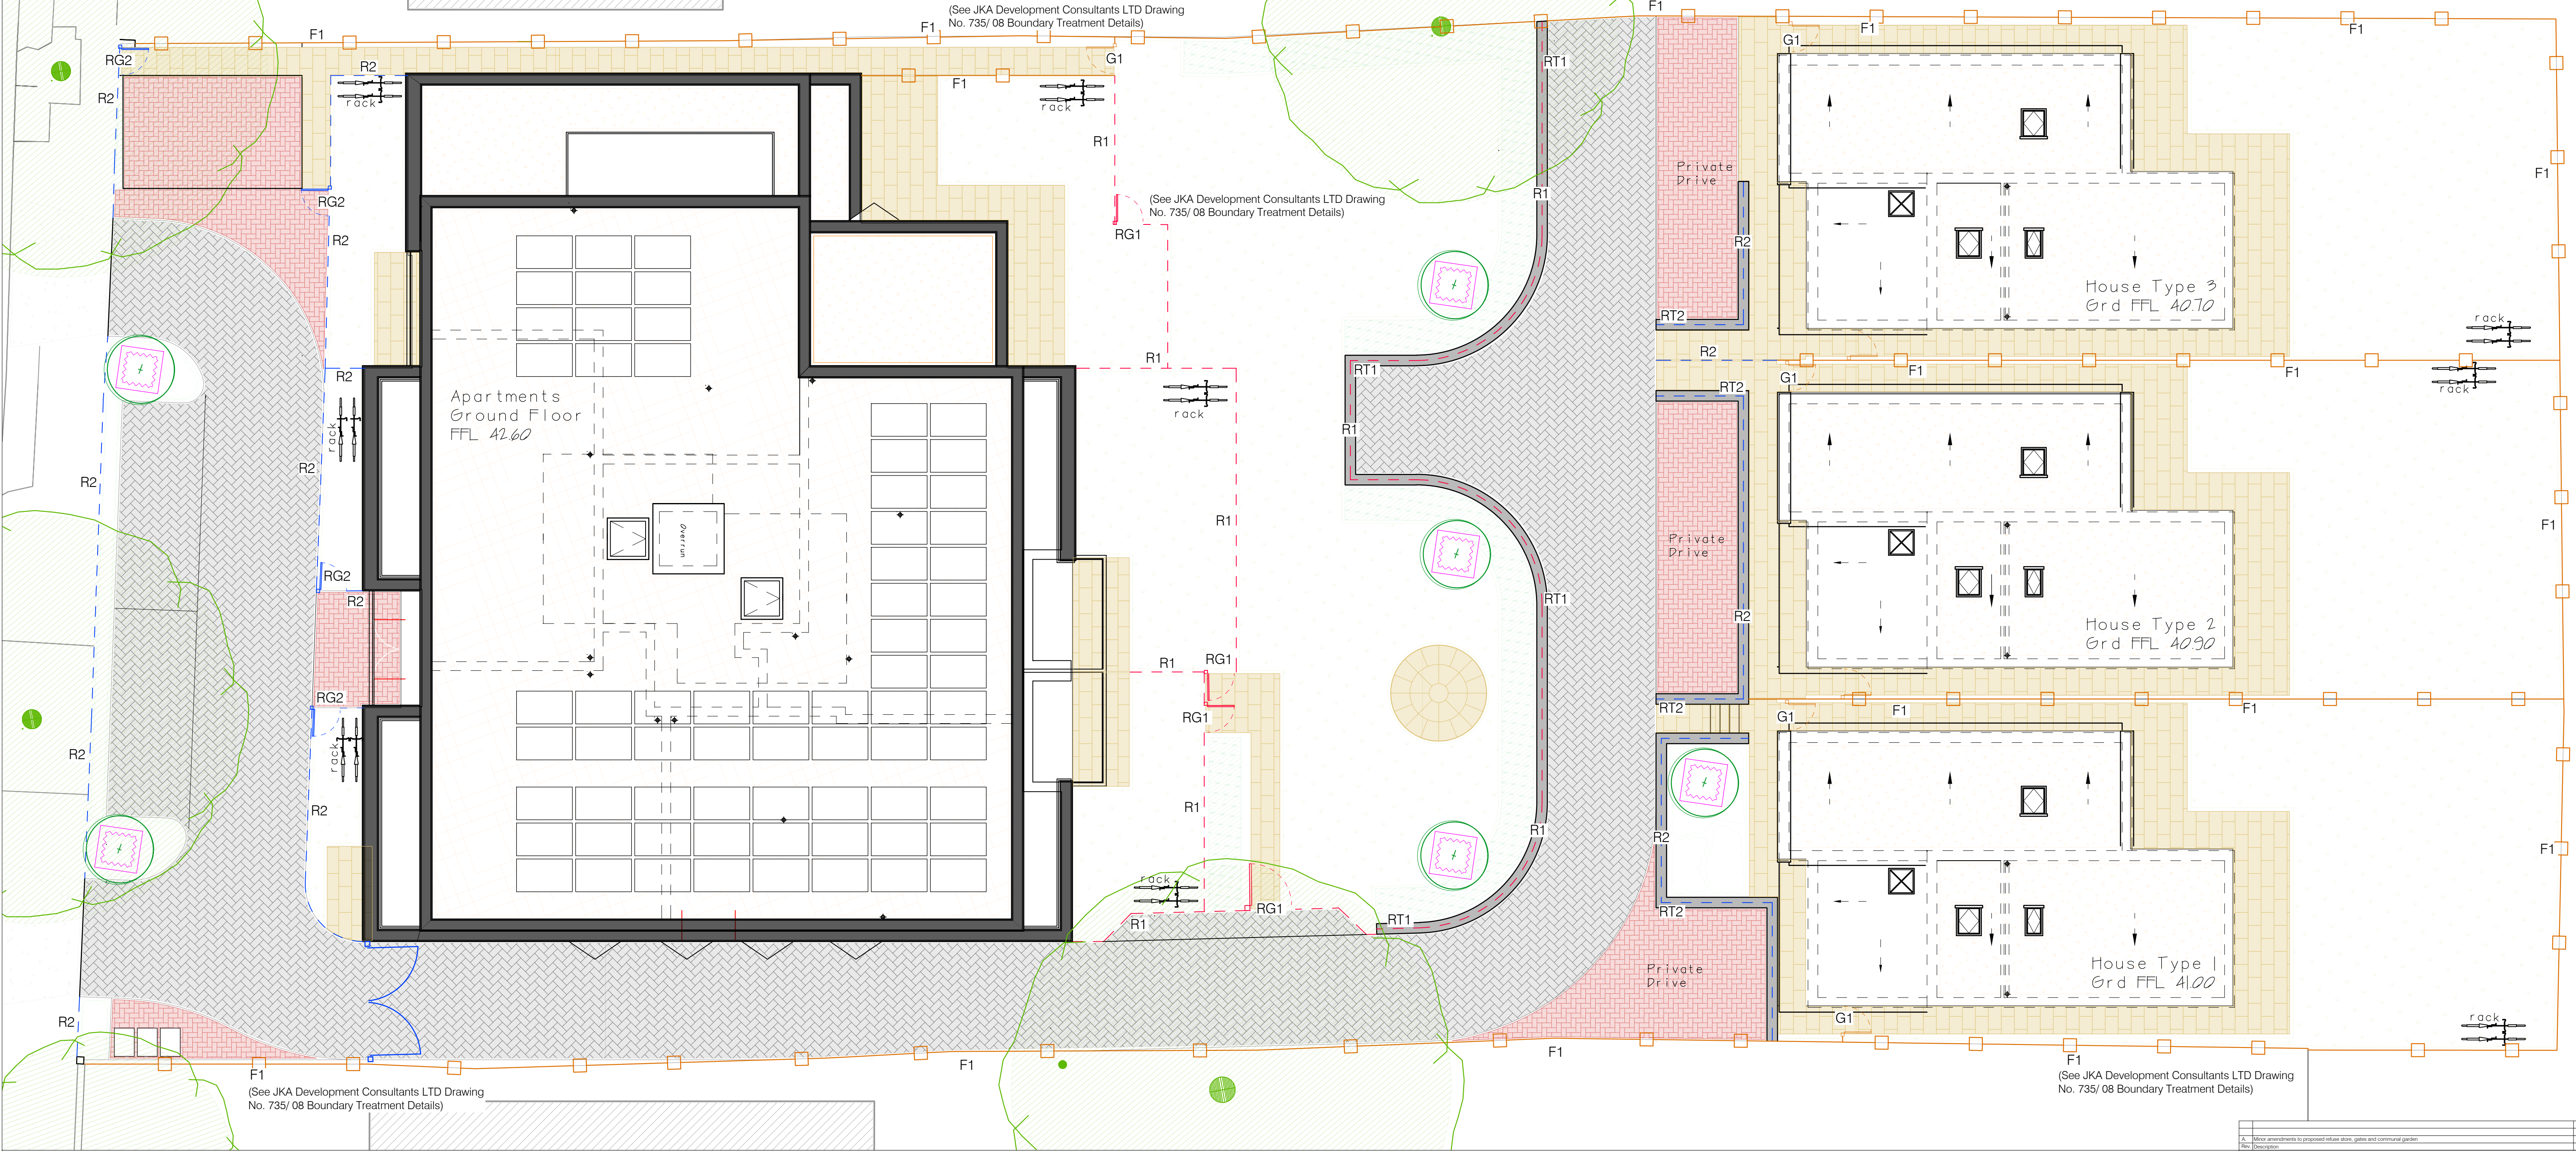


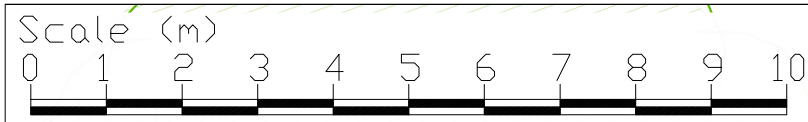

All works to conform to BS 5837:2012 Trees in relation to design, demolition and construction. Plus conforming to arboricultural method statements.
BS 4428:1989 Code of practice for general landscape operations (excluding hard surfaces)
BS 8545:2014 Trees: from nursery to independence in the landscape. Recommendations
ASTM D5268 - 13
Standard Specification for Topsoil Used for Landscaping Purposes

NOTE:
This drawing indicates design arrangement only. All works to be undertaken in accordance with best practice and all current BS & Building Regulations. Do not scale from drawing.
Use figured dimensions only after checking.
Drawing to be printed and read in colour only.

PJC Consultancy Rocks Yard Victoria Road Herstmonceux Hailsham East Sussex, BN27 4TO t: 01323 832120 w: www.pjcconsultancy.com		
Client: ABBEYTOWN LIMITED		
Project Name: BROWNLOW ROAD HARINGEY LONDON N11 2DE		
Drawing Title: HARD LANDSCAPE & BOUNDARY TREATMENT PLAN		
Drawing No: PJC-1105.002	Scale: A1 - 1:100	Revision: A
Drawn: TR	Signed: TR	Date: 25.03.2022
Designed: TR		Date: 25.03.2022