
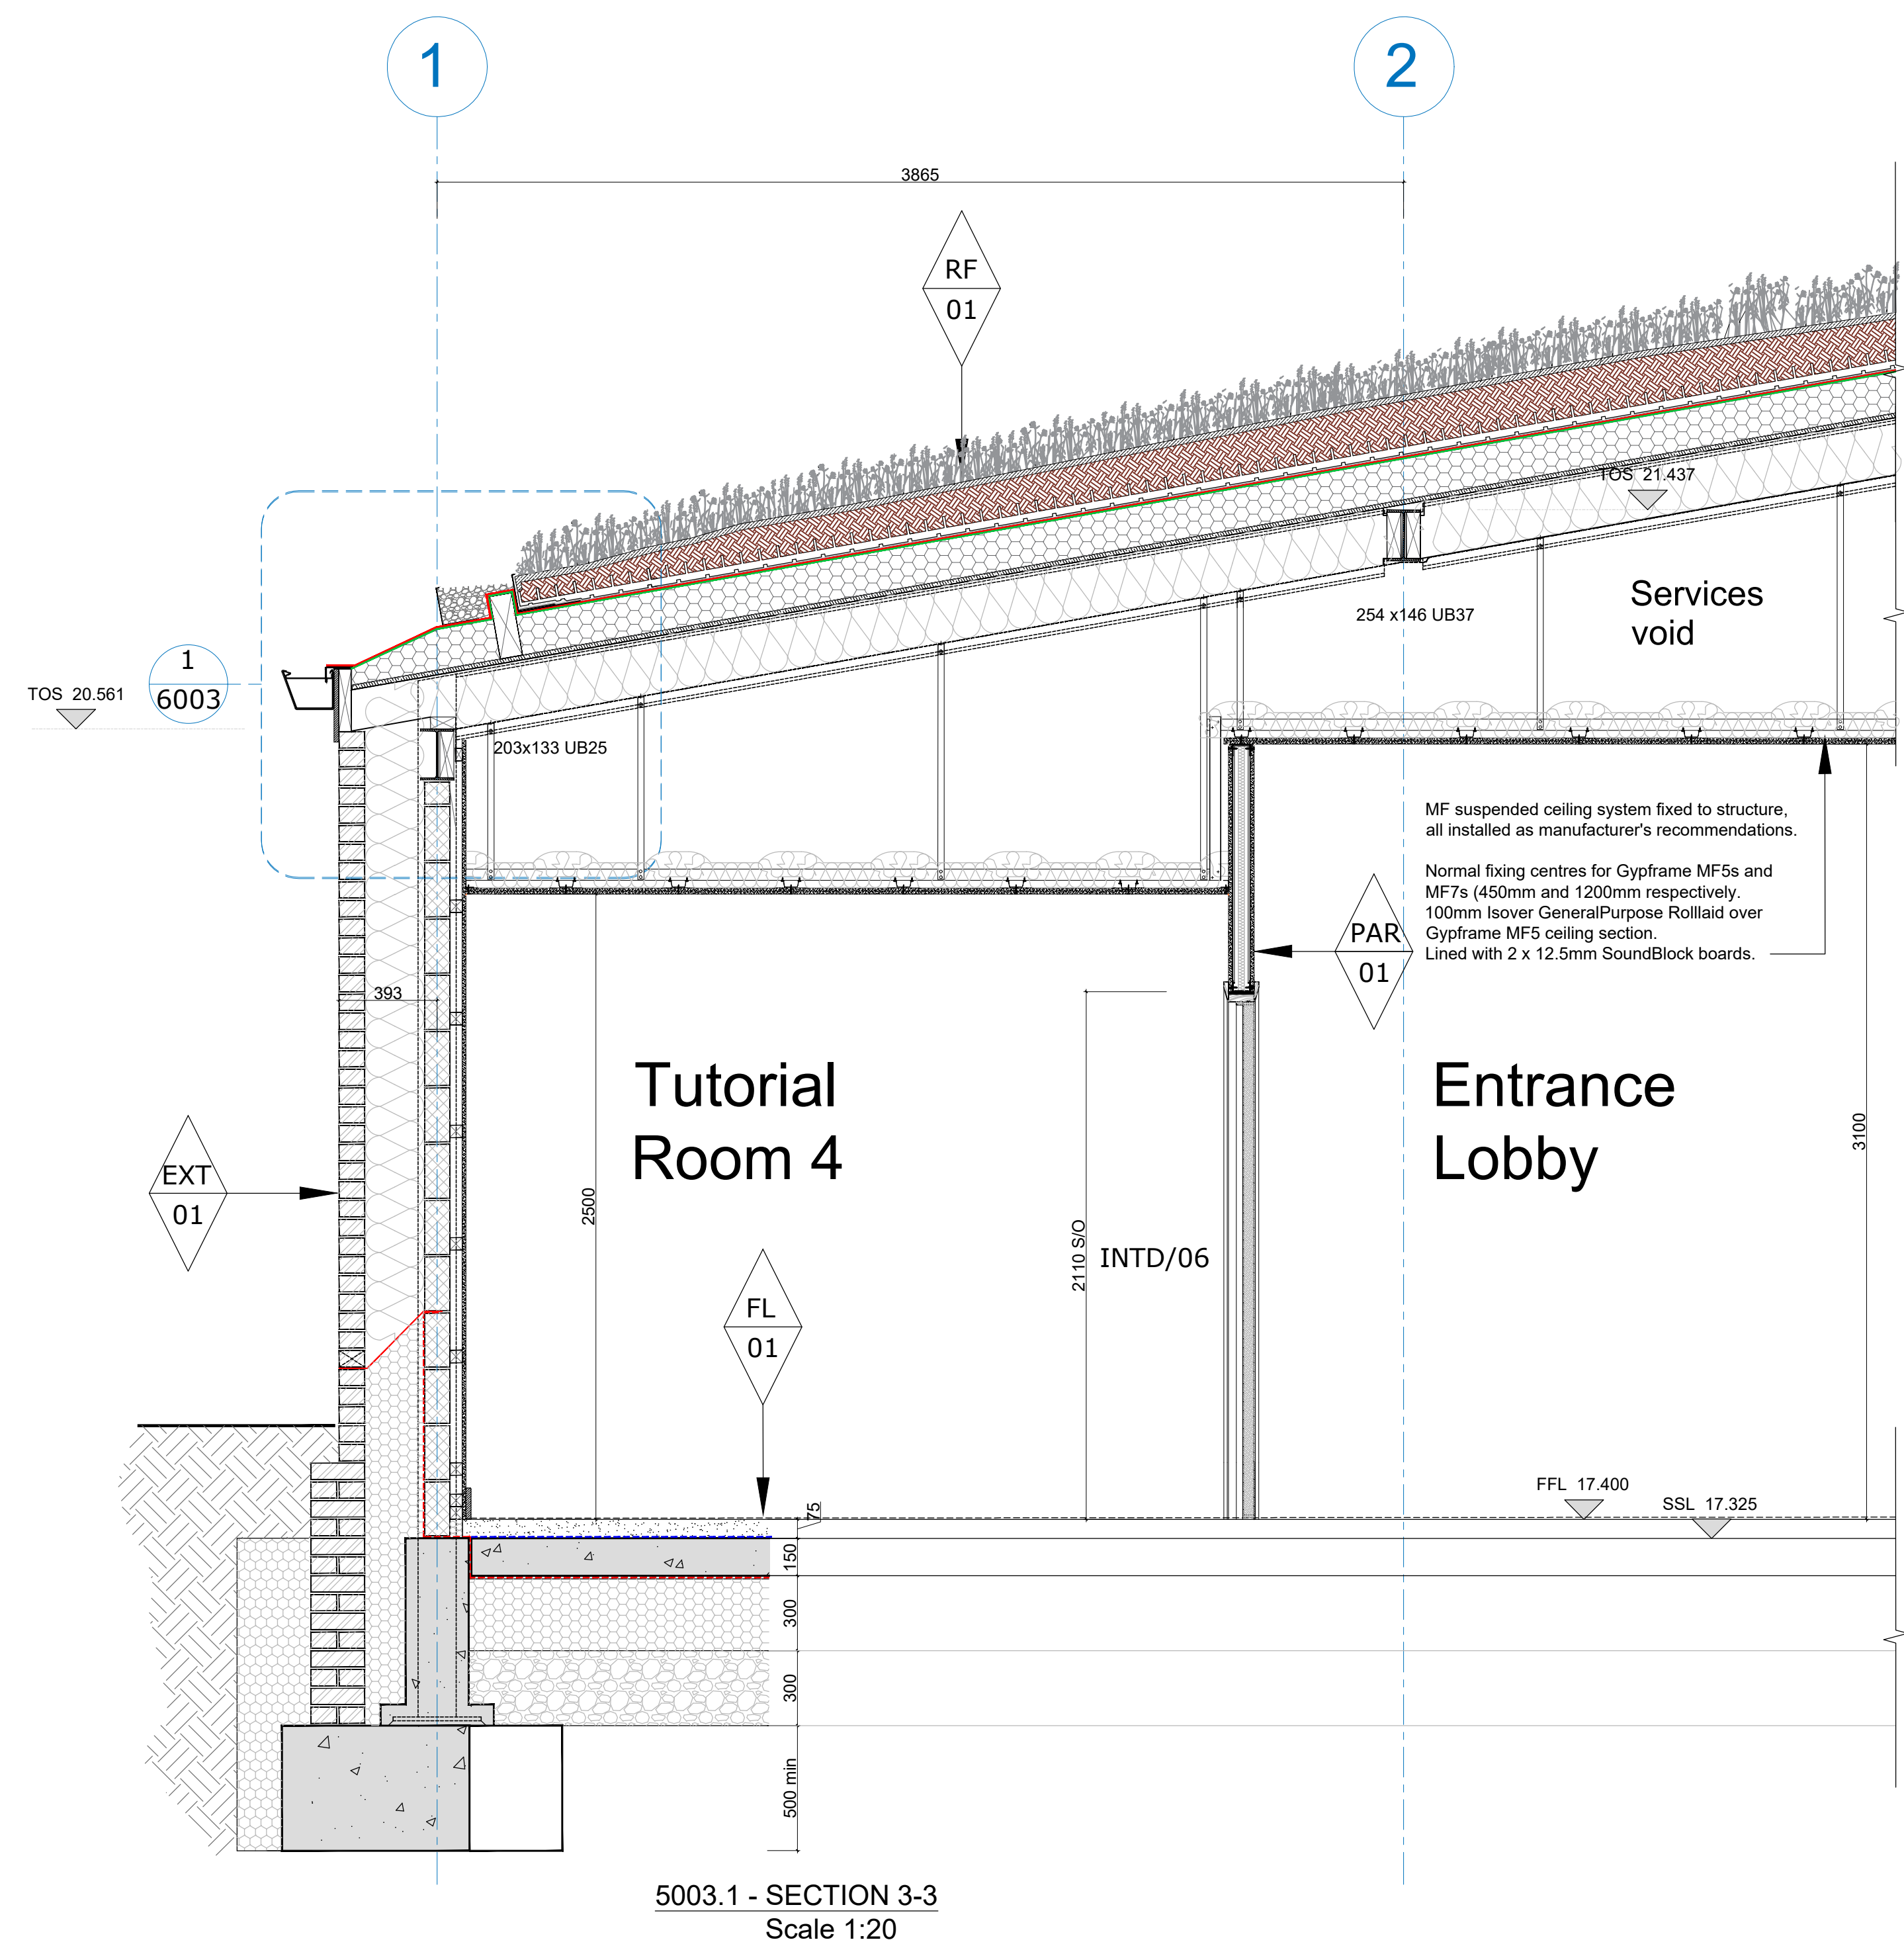


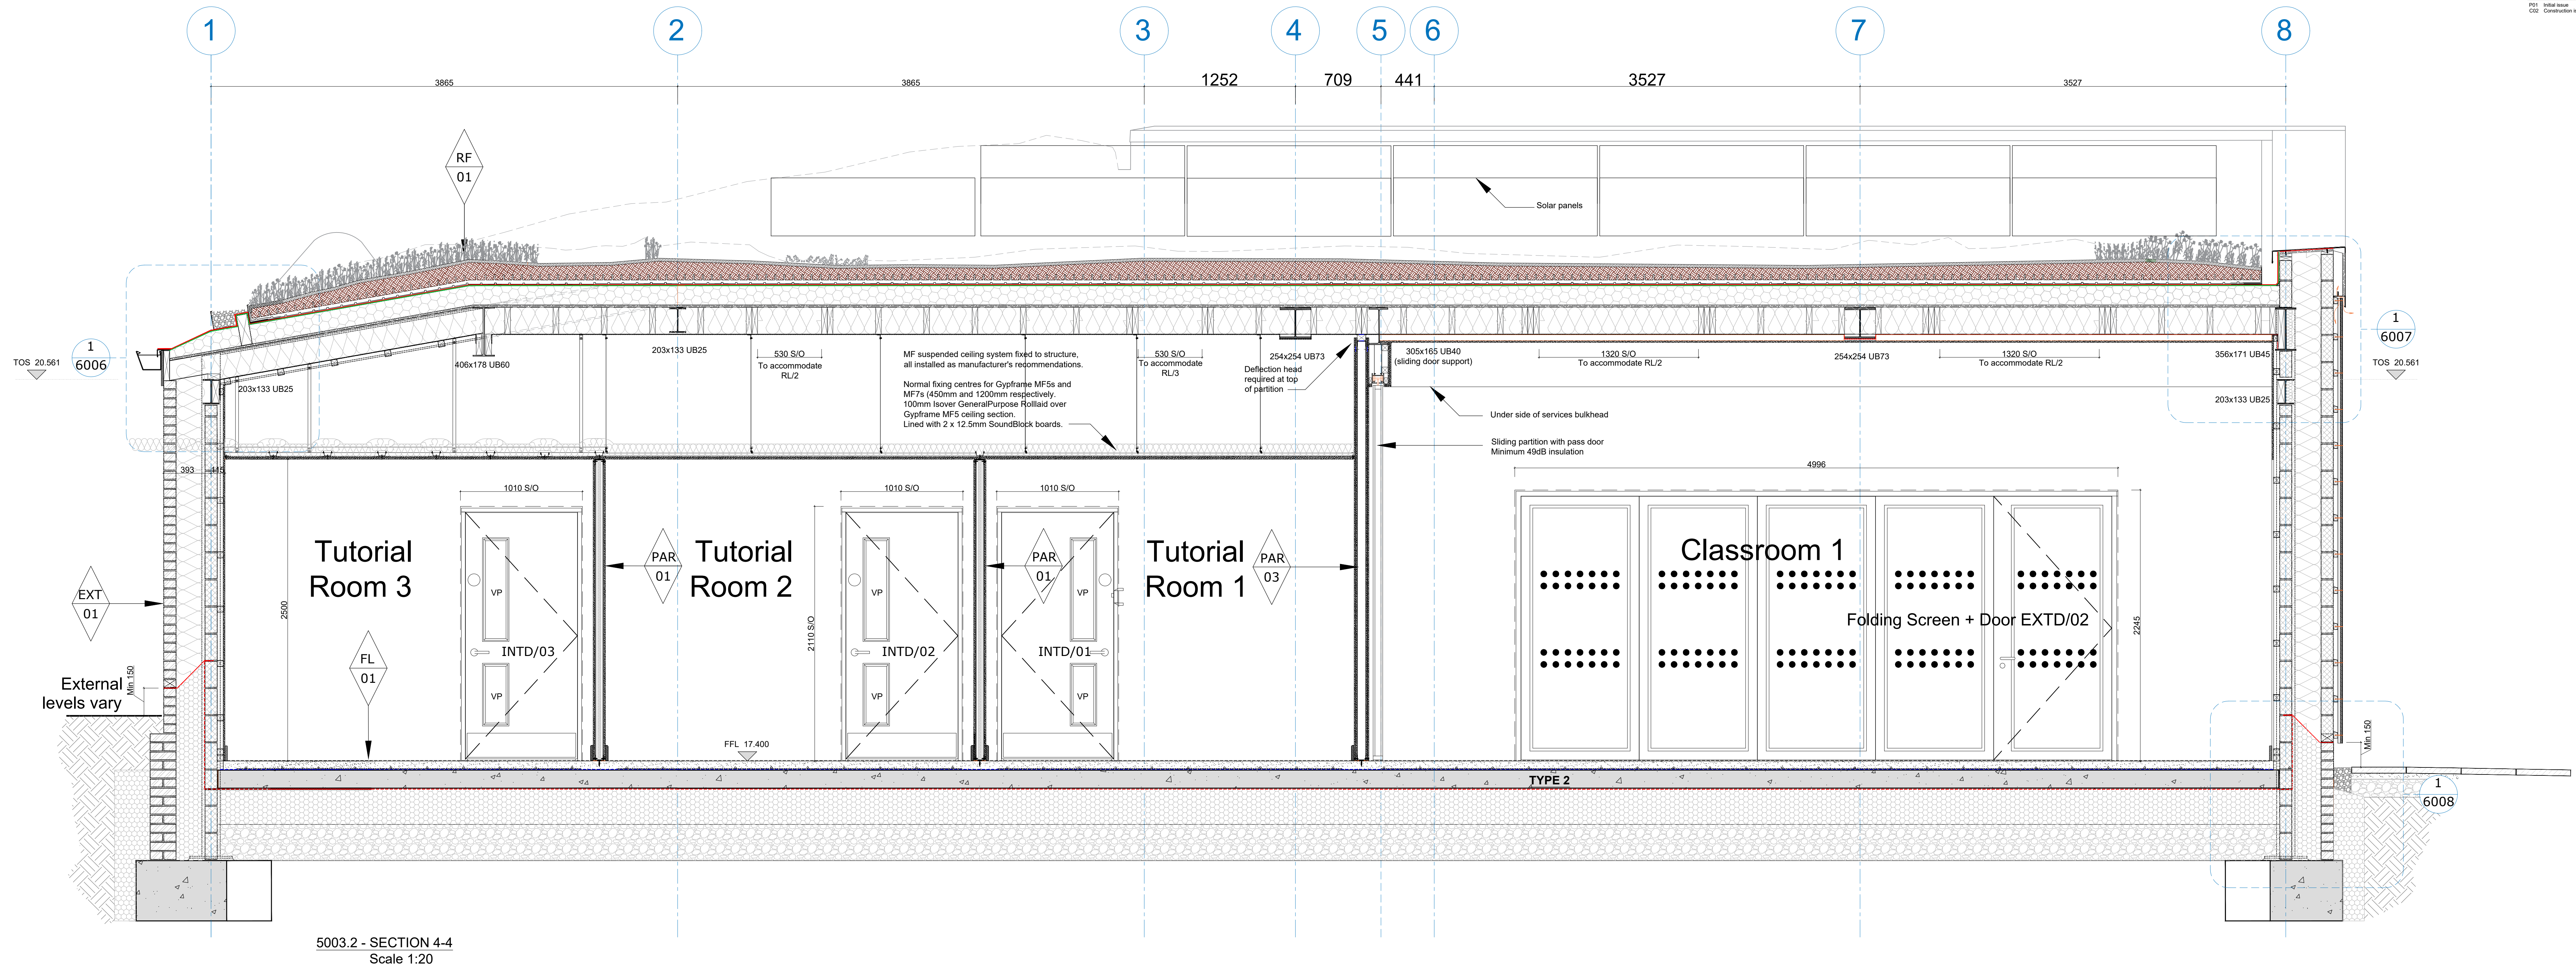

Purpose of Issue:	CONSTRUCTION	TF Job No:	5338
-------------------	--------------	------------	------

Thornwood
Haringey 6th Form College
White Hart Lane, N17 8HR
Section 3-3 and Section 4-4

Drawing Number:	5338-TF-ZZ-XX-DR-A-5003	Rev:	S0 C2
Drawn:	KV KDE	Approved:	@A1 Jan 2023
Disc:	1:20	Disc:	

ARCHITECTS • DESIGNERS
1892
Tooley Foster
116 Pennington Road,
Barnes, London W8 5NL
020 8994 0711
architects@tooleyfoster.com
www.tooleyfoster.com
© All Rights Reserved