


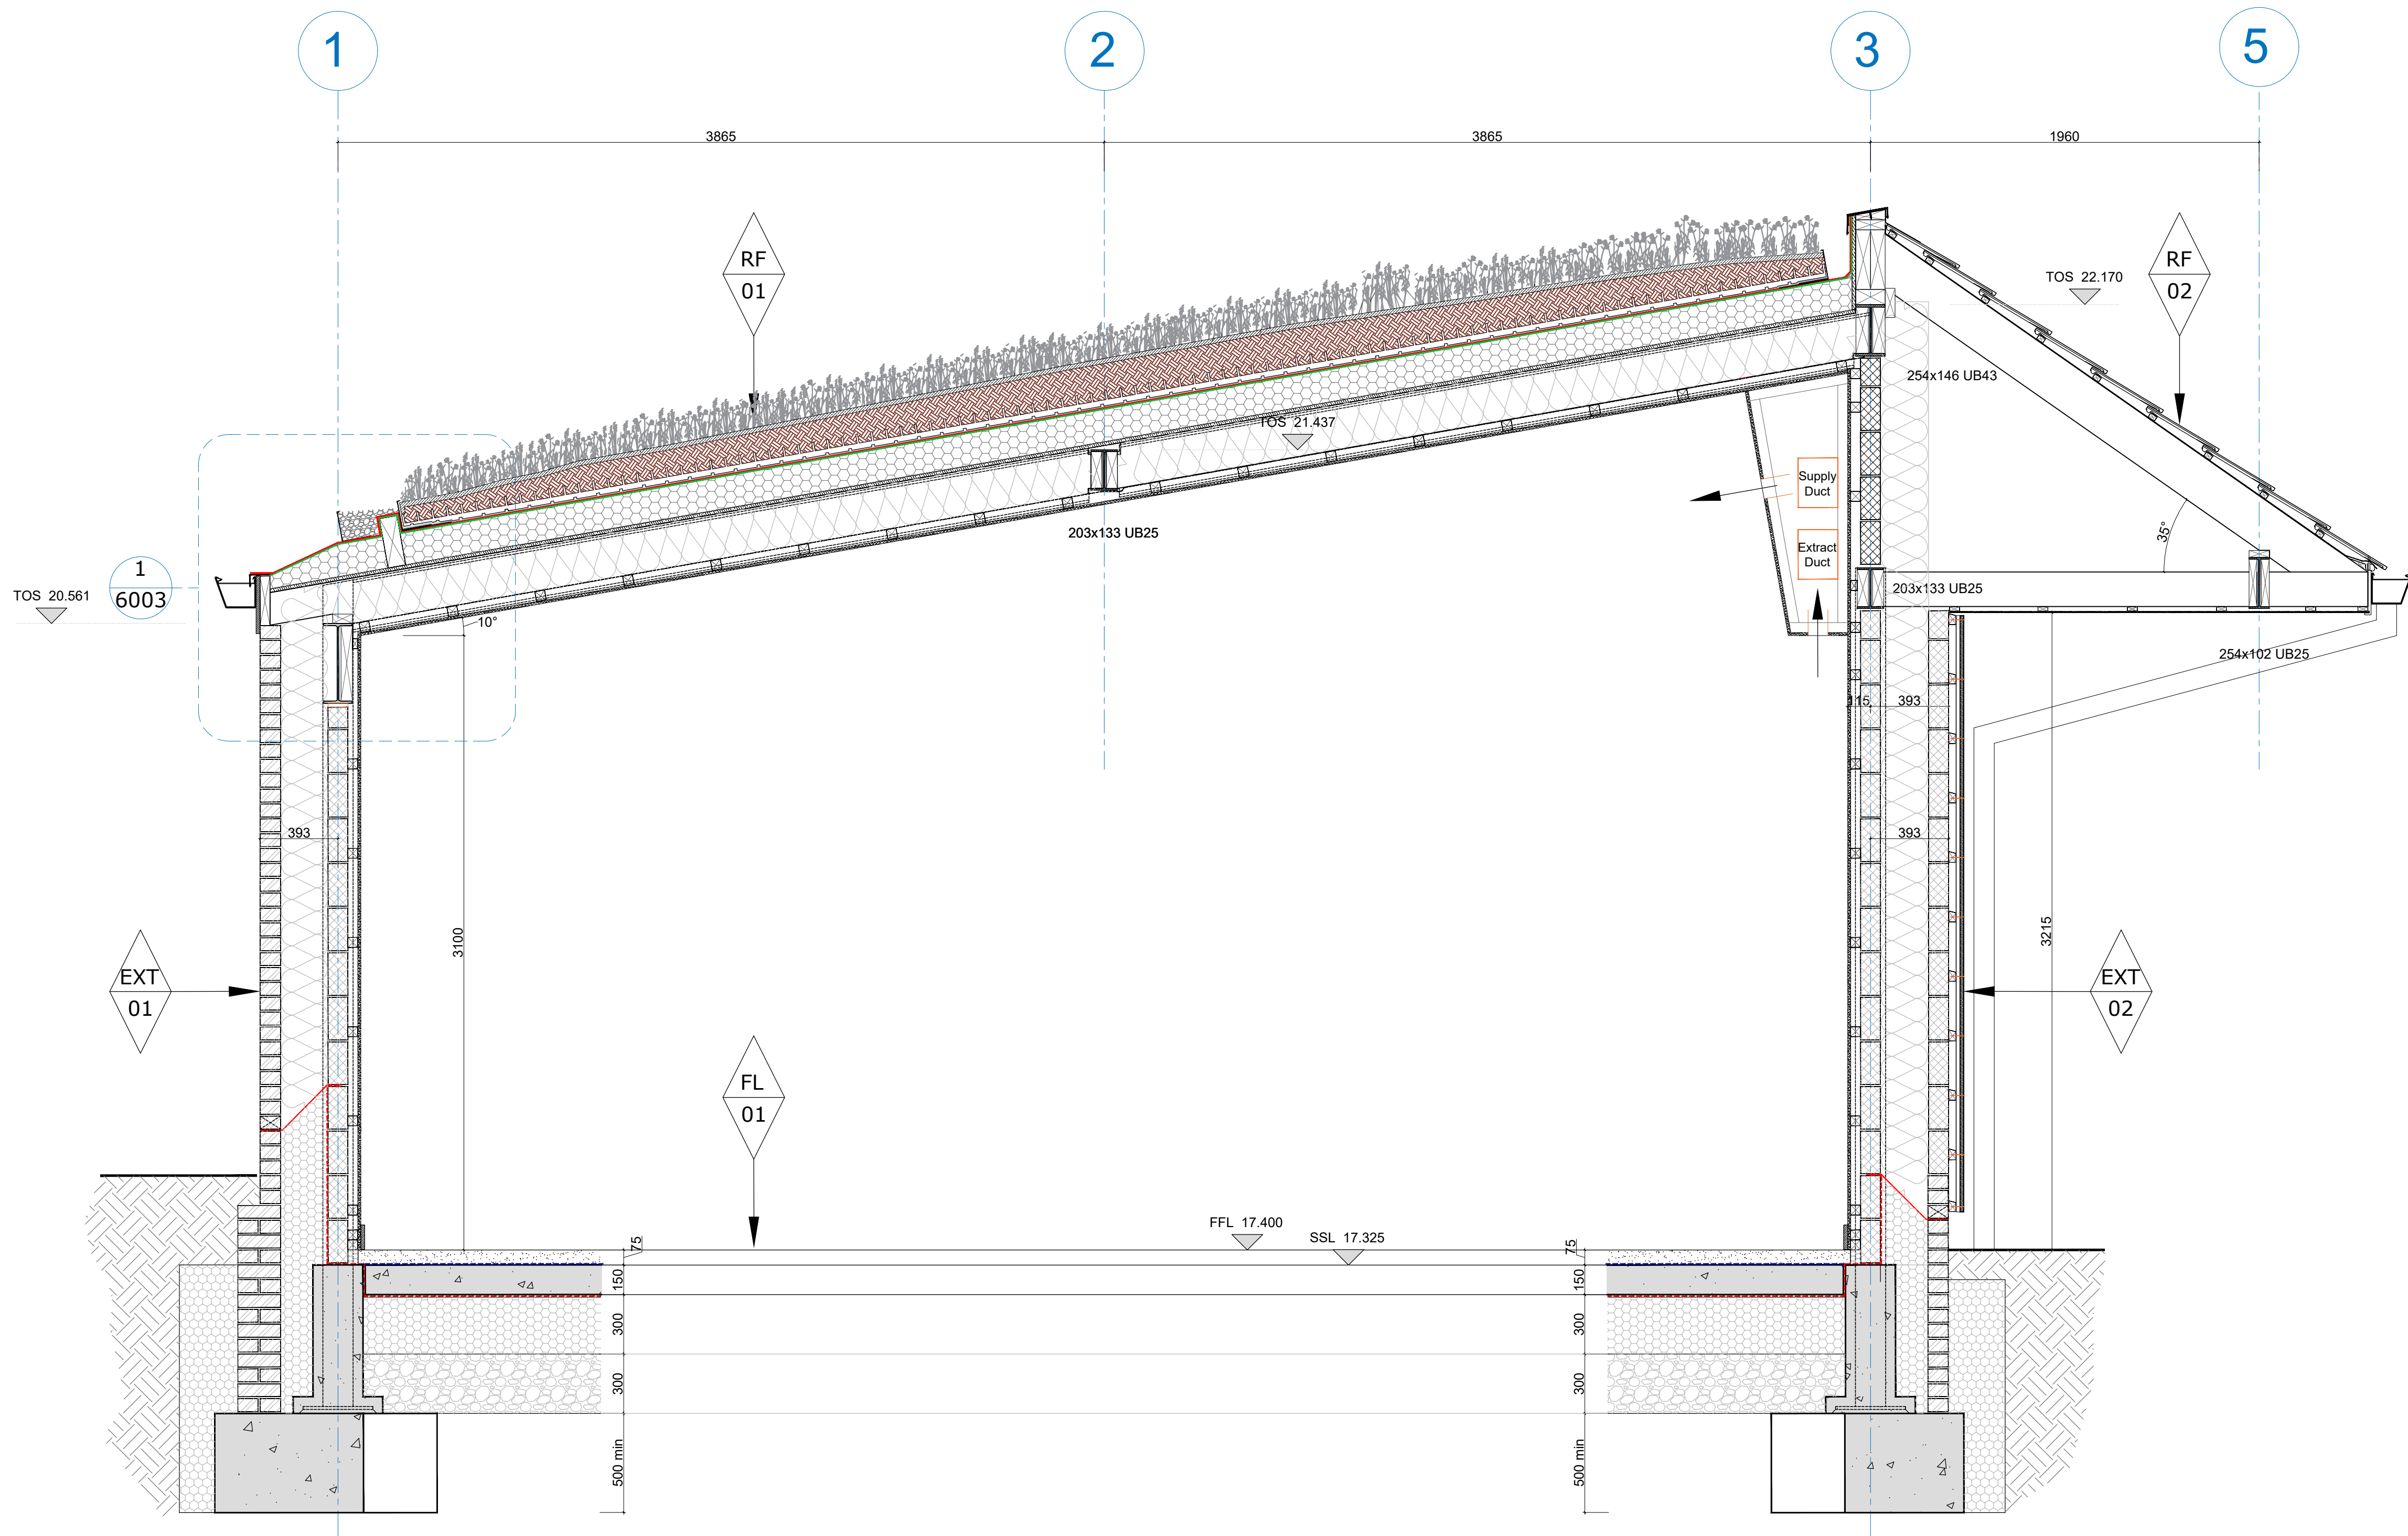

5001.1 - SECTION 1-1
Scale 1:20

Purpose of Issue:	CONSTRUCTION	TF Job No.	5338
-------------------	--------------	------------	------

Thornwood
Haringey 6th Form College
White Hart Lane, N17 8HR
Section 1-1

Drawing Number:	5338 -TF- ZZ -XX- DR-A- 5001	Suit.	S0	Rev.	C4
Drawn:	KV	Approved:	KDE	Scale:	1:20
Date:	Nov.2022	@A1			