
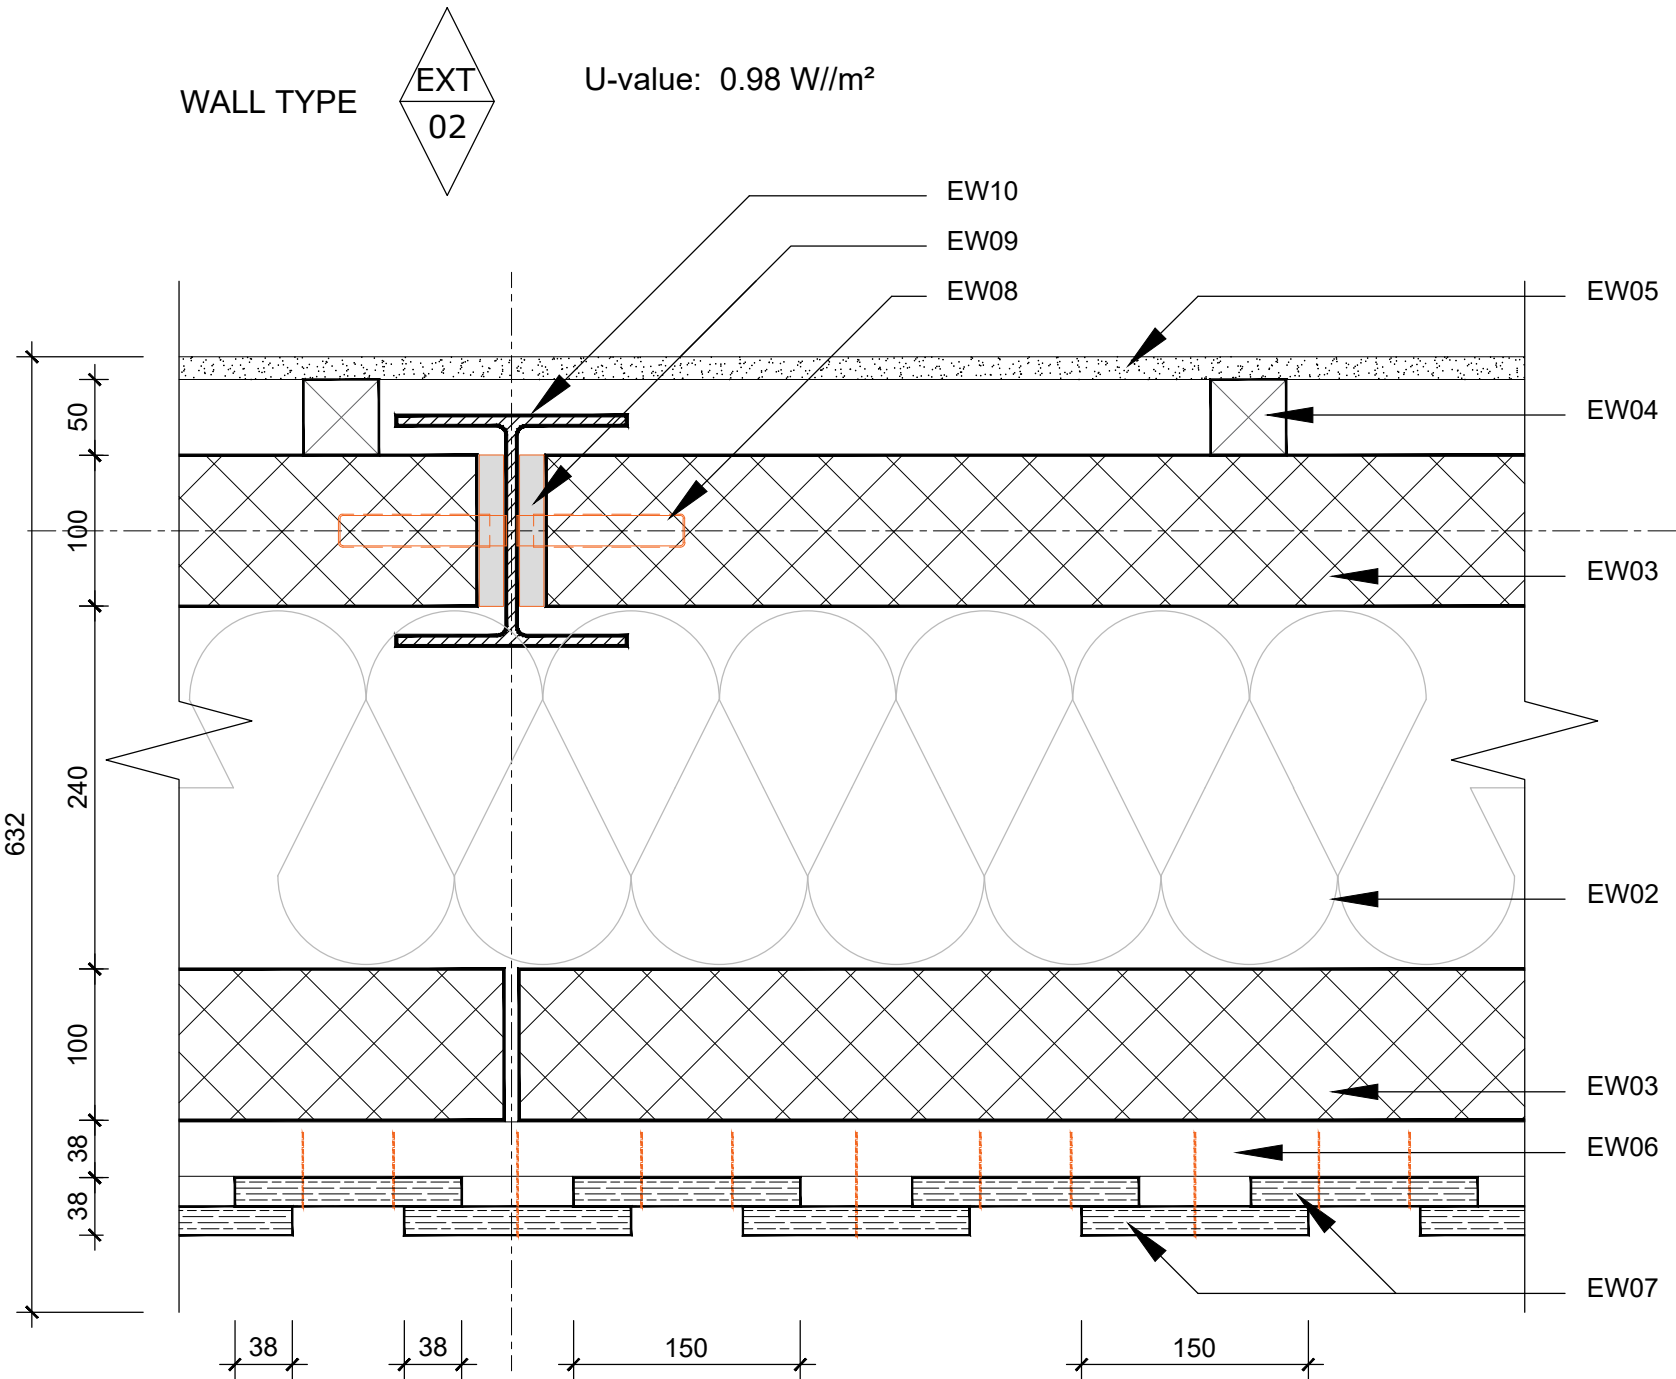


EXTERNAL WALLS:

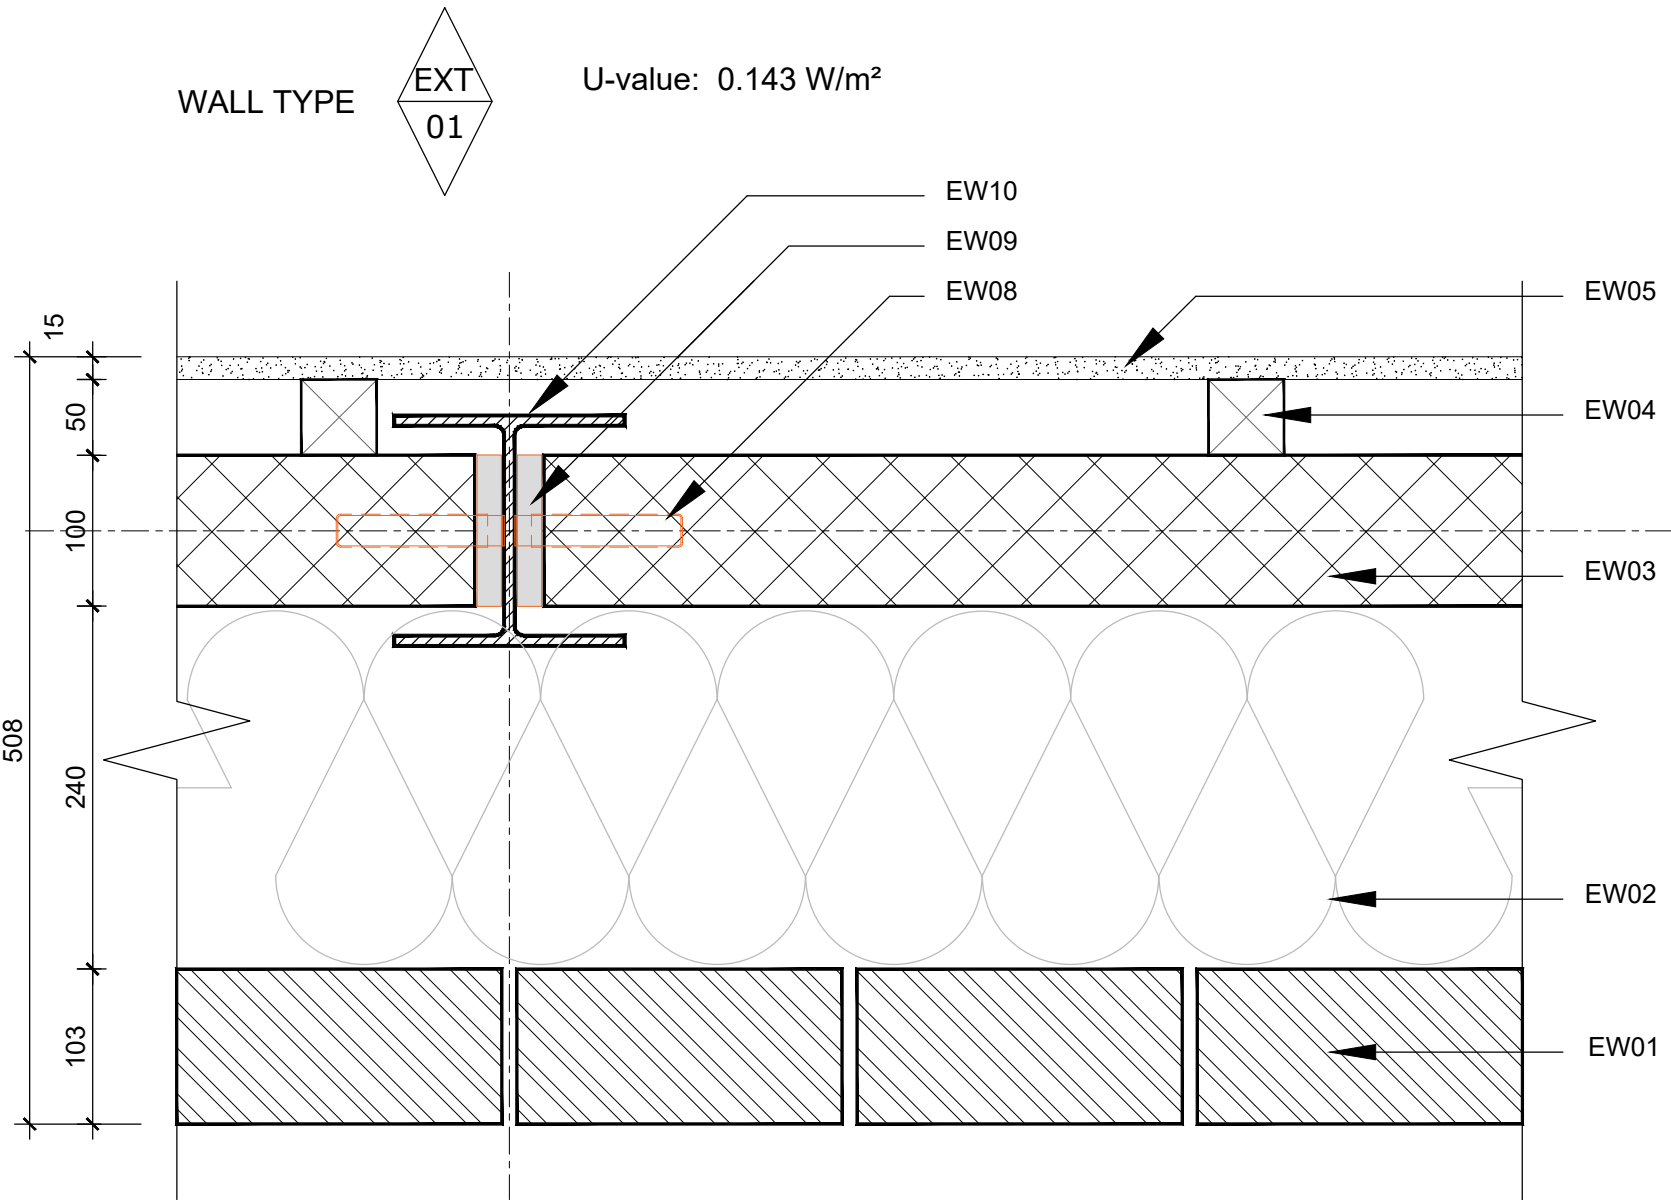



Do not scale from this drawing.
Contractors must confirm site dimensions before starting work on shop drawings.

Rev.	Description	Date	Aut.
P01	Initial issue	11.11.2022	KV
P02	General update	21.11.2022	KV
P03	PAR-03 added	01.12.2022	KV

Material Key: External Wall


- EW01 102.5mm Facing Brick.
EW02 240mm Cavity fully filled with... insulation.
EW03 100mm medium density blockwork.
EW04 50 x 50mm Vertical timber batten to create services zone.
EW05 15mm British Gypsum SoundBloc board.
EW06 50mm (w) x 38mm (t) treated timber battens secured horizontally to backing wall to create a drained and ventilated cavity. Battens to have sloping forward top Horizontal spacing depends on wind loads, S/E to advise.
EW07 150mm x 19mm Board-on-board vertical timber cladding with 38mm lap. No counter batten is required with this arrangement.
EW08 Ancon PPV wall tie with debonding sleeve at 225mm vertical centres, Tek screwed to column, all as S/E specification.
EW09 10mm Compressible material.
EW10 152 UC23 or 152 UC37, refer to S/E drawings.

INTERNAL PARTITIONS:

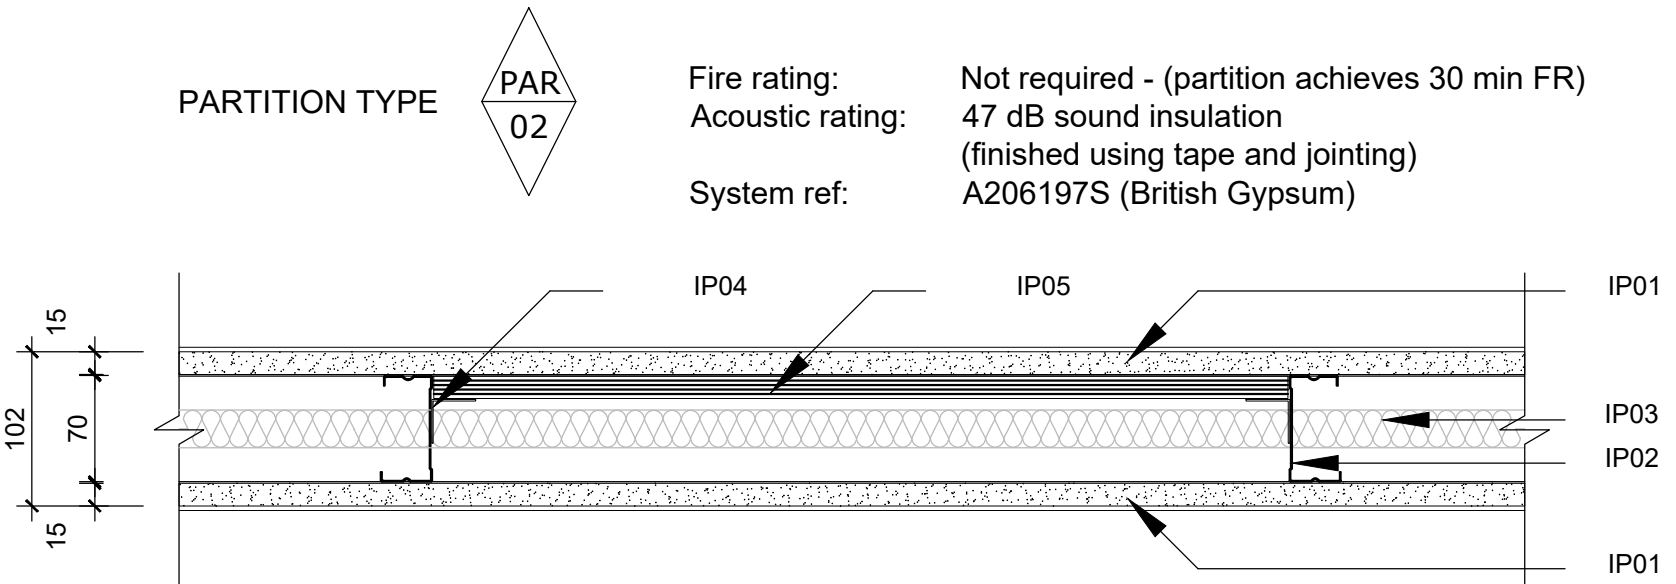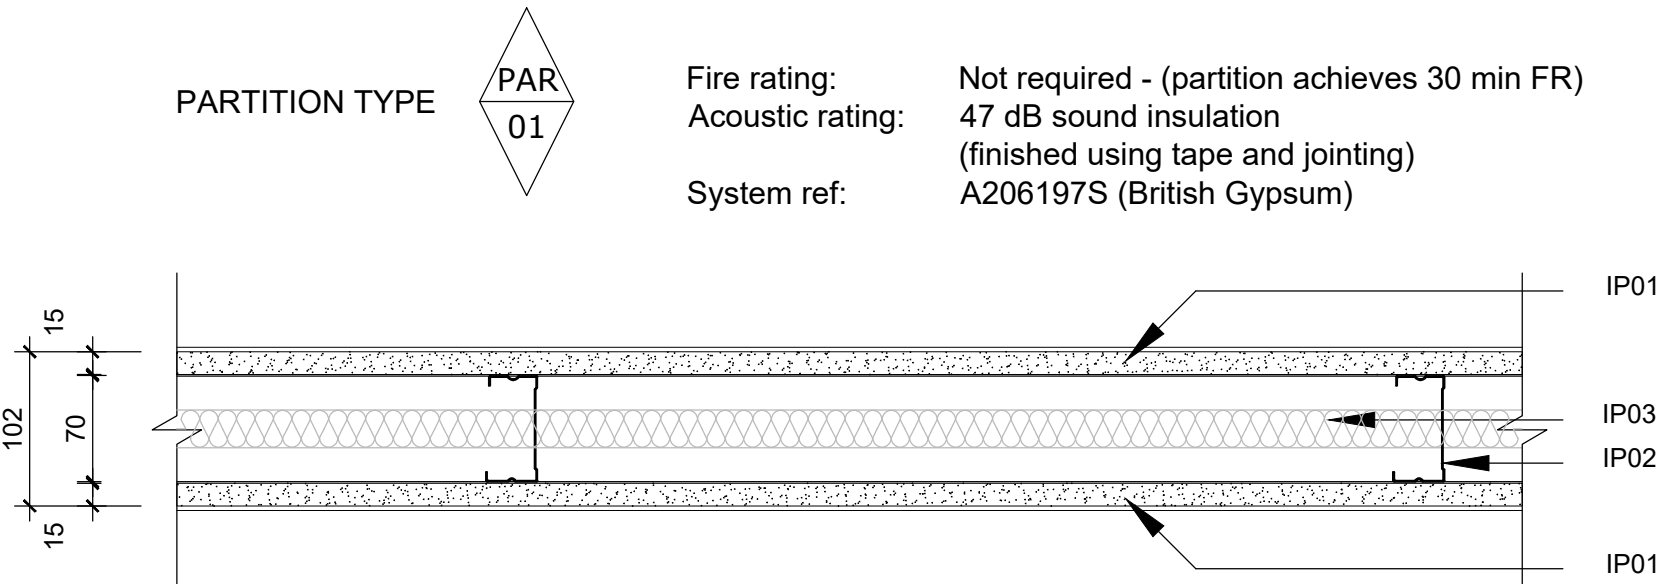

Material Key: Internal Partitions

- IP01 1 x 15mm British Gypsum SoundBloc board each side of partition.
IP02 British Gypsum Gypframe 70 S 50 'C' Studs at 600mm centres.
IP03 25mm Isover APR 1200 insulation fixed in cavity.
IP04 40mm x 40mm angle fixed to studs to support plywood boards.
IP05 15mm Thick structural plywood fixed to angles between the studs in locations where fixing into the partition is required.
IP06 2 x 12.5mm British Gypsum SoundBloc board each side of partition.

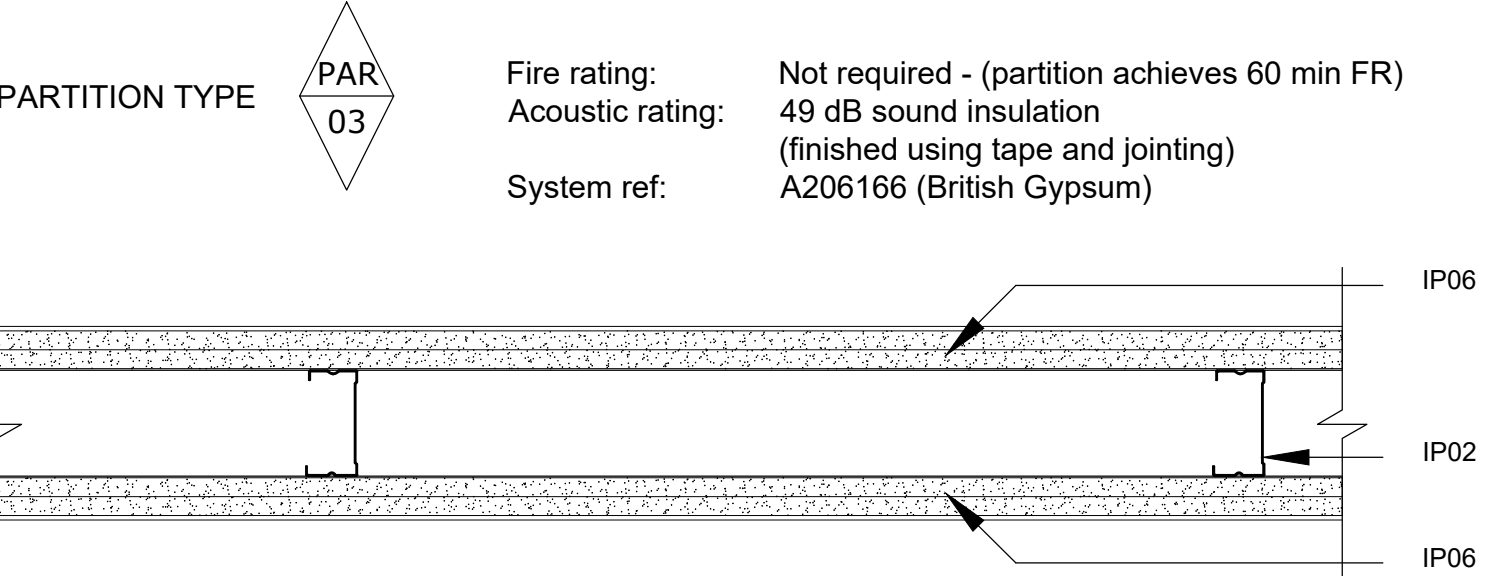

Purpose of Issue:	TF Job No.
PRELIMINARY	5338

Thornwood Interiors
Haringay 6th Form College
White Hart Lane, N17 8HR
External Wall and
Internal PartitionTypes

Drawing Number:	Suit.	Rev.
5338 -TF- ZZ -00 -DR-A- 6001	S0	P3
Drawn: KV	Approved: KDE	Scale: 1:5
ARCHITECTS		DESIGNERS

Warwick House
116 Palmerston Road,
Buckhurst Hill, Essex,
IG9 5LQ
020 8504 9711
architects@tooleyfoster.com
www.tooleyfoster.com

© All Rights Reserved

1892
Tooley
Foster