


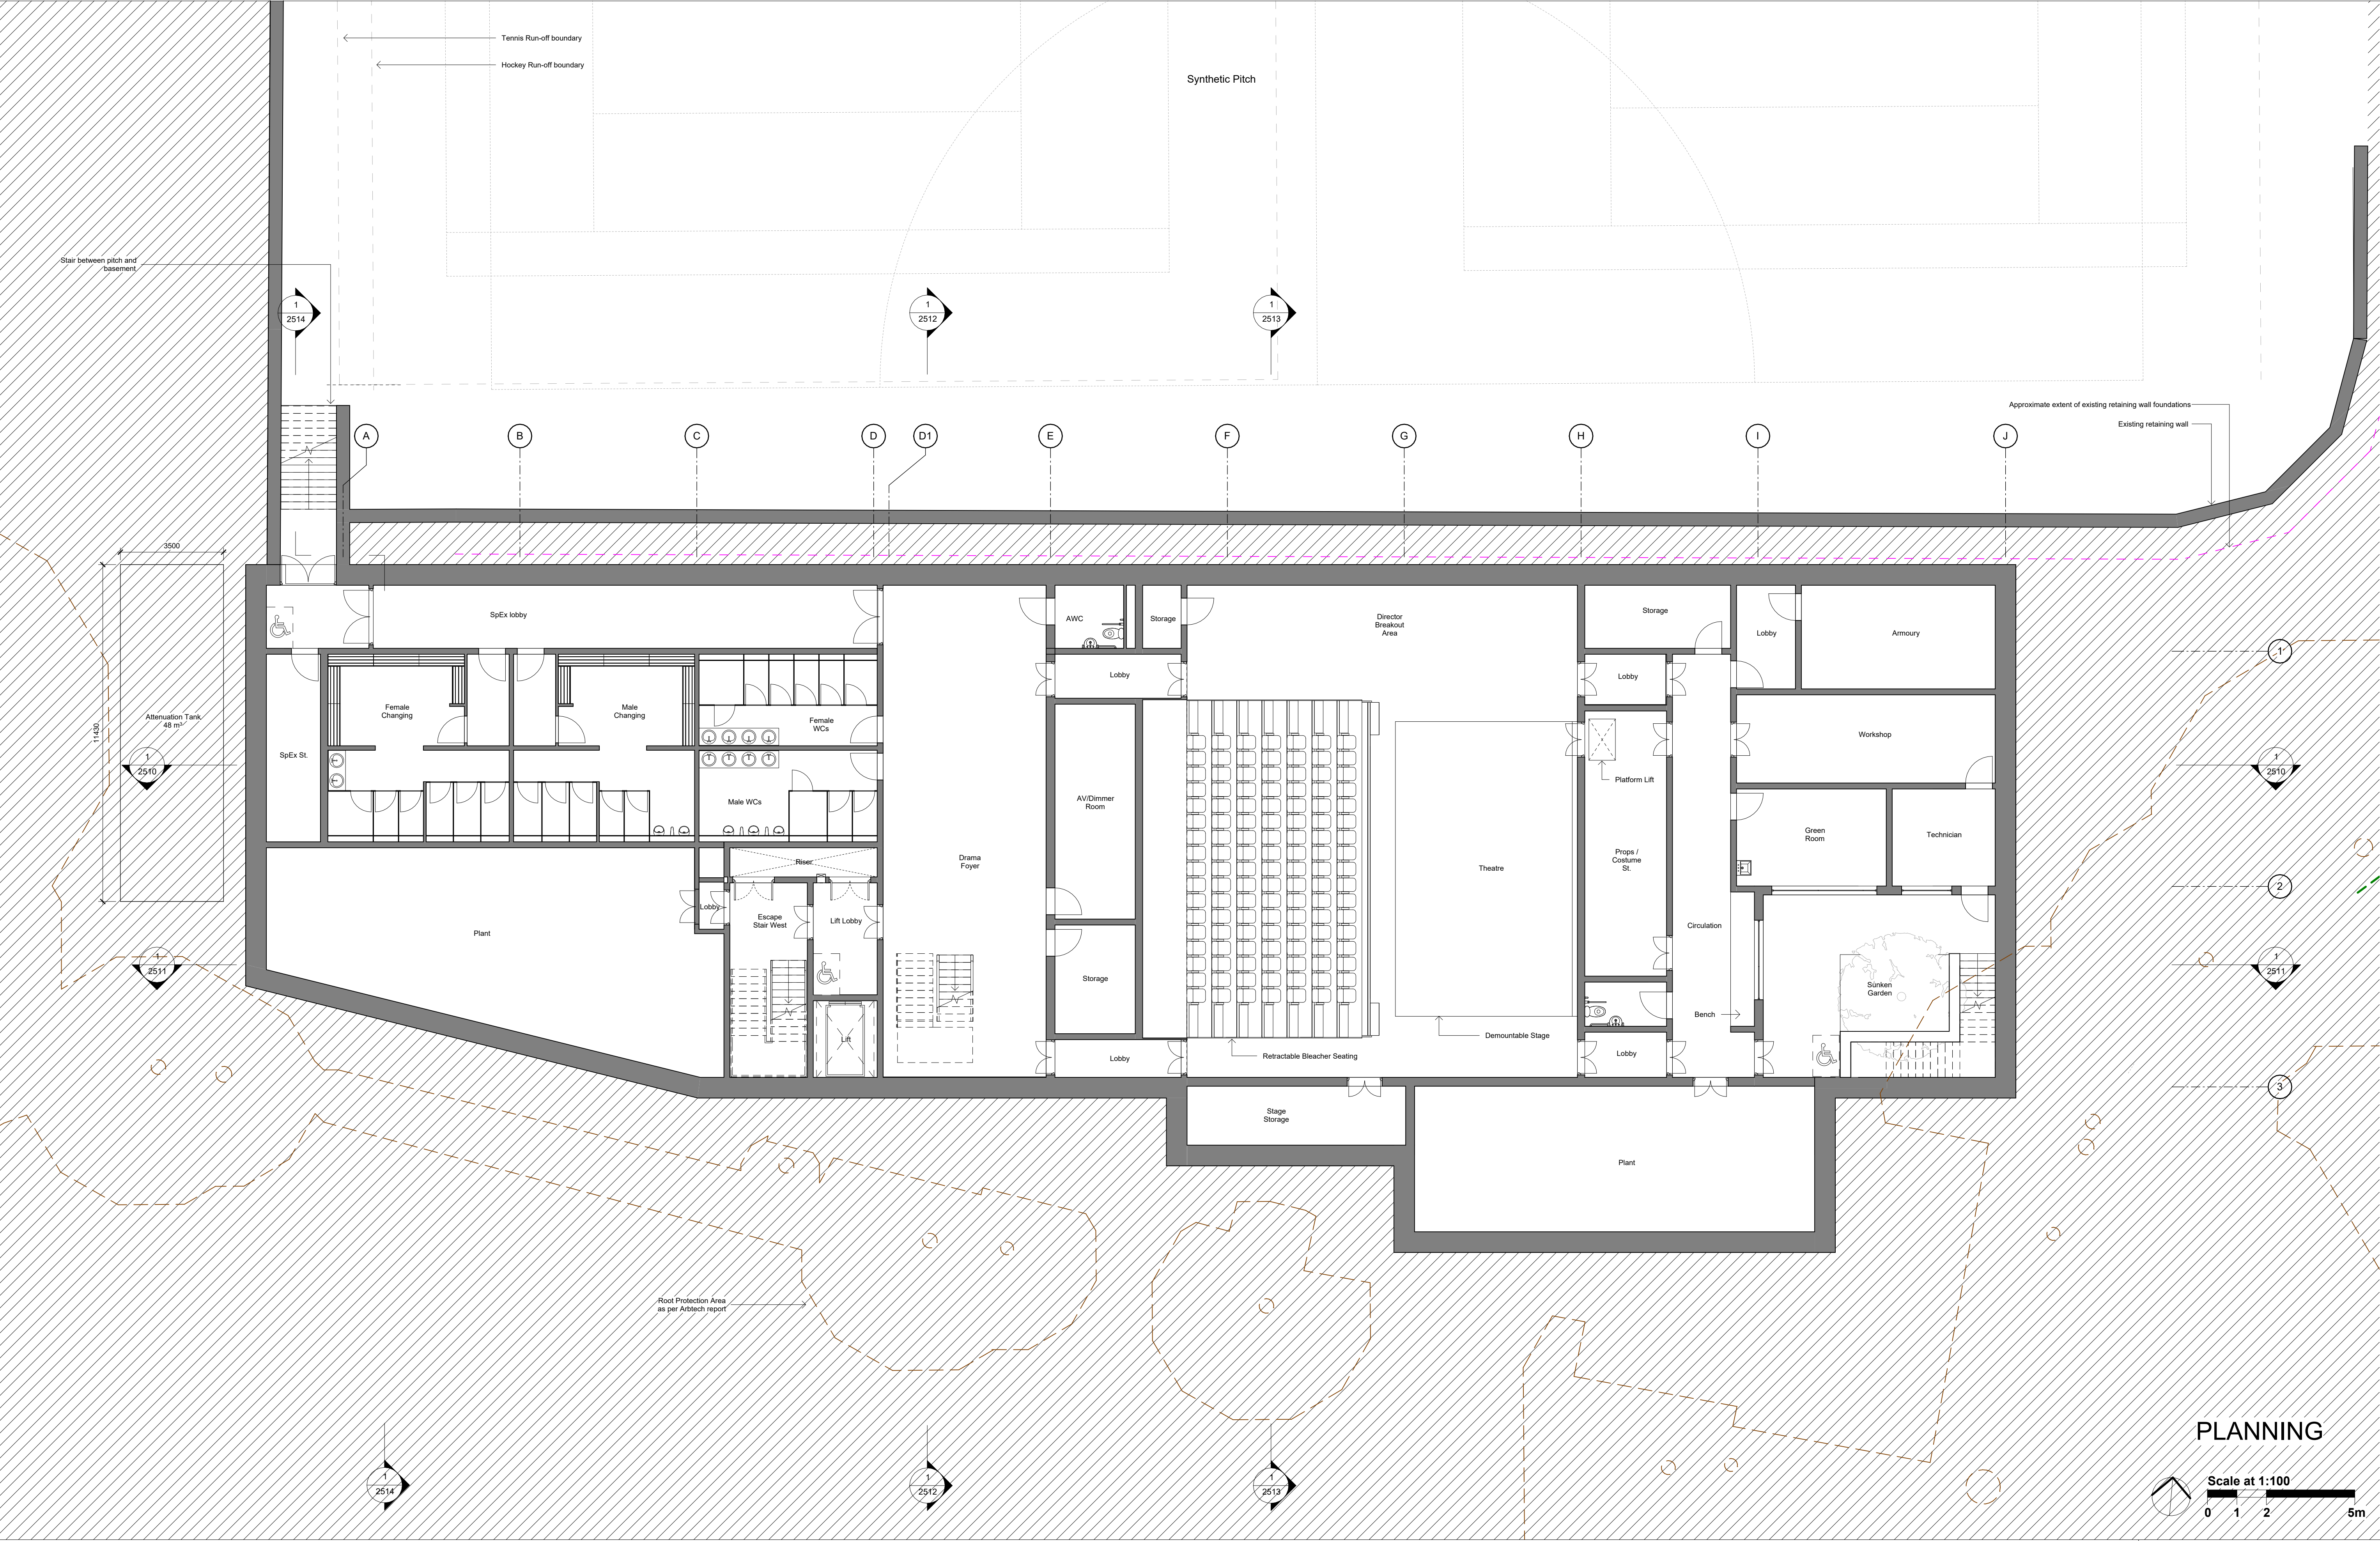

Work Package	Cost Check	Info/Briefing	Tender	Contract	Construction	Date	Rev.	Description	Approved By	Date	Rev.	Description	Approved By	Project	Highgate School Richards Music Centre 2	Sort Code	Drawing Number	Rev.
						13.01.2023	M	ISS 0004_Planning Issue	MB					Subject	Proposed GA Basement Plan	A/HS-RMC2	2310	M
														Architects	Hopkins Architects Limited 27 Broadley Terrace, London, NW1 6LG T: 020 7724 1751 E: mail@hopkins.co.uk	Date: 11/04/2018	Scale: 1 : 100	at A1