


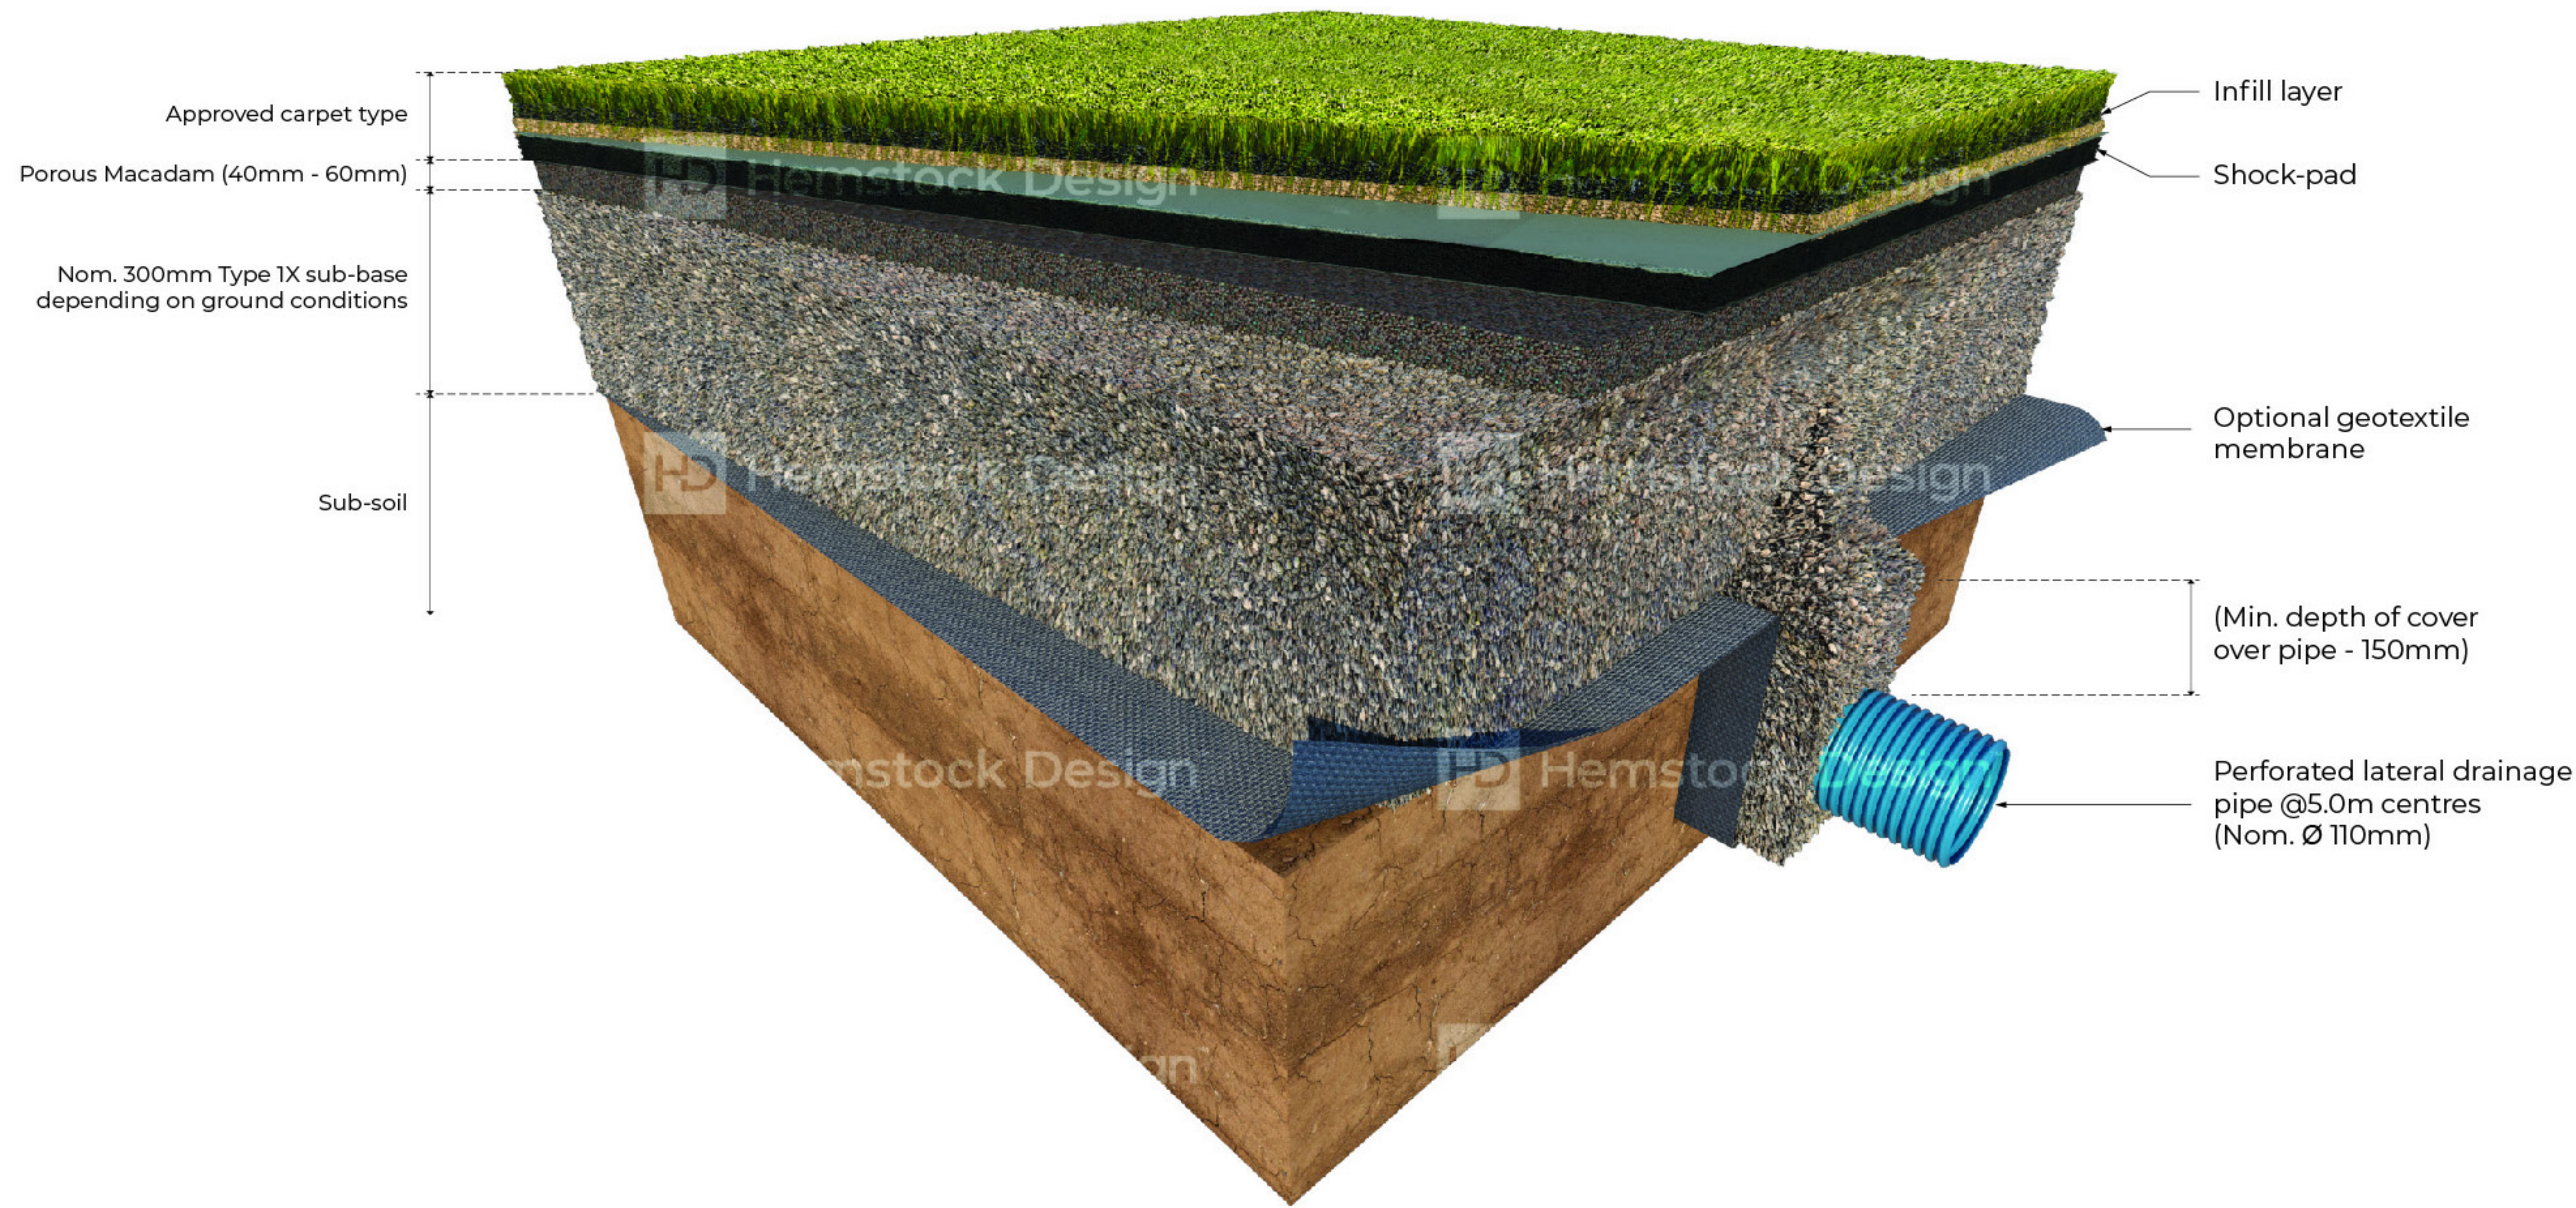

3D Section: Example Turf Carpet System
Typical Build-up & Drainage Construction
Scale - N/A

PLANNING ISSUE	
Client: Highgate School Highgate, London	
Project: Far Field: Proposed Pitch Renovation Works Adjacent Courtenay Avenue, Highgate, London. (Nearest Postcode N6 4LP)	
Title: Standard Detail: 3D Cross-section Example Synthetic Turf System Typical Build-up & Drainage Arrangement	
Drawn by: ODH	Checked by: DKH
Scale: N/A	Original size: A1
Date: JAN 2023	Revision: -
Drawing Number: 1704-FF-LL-DR-A-52507	
 Hemstock Design	