



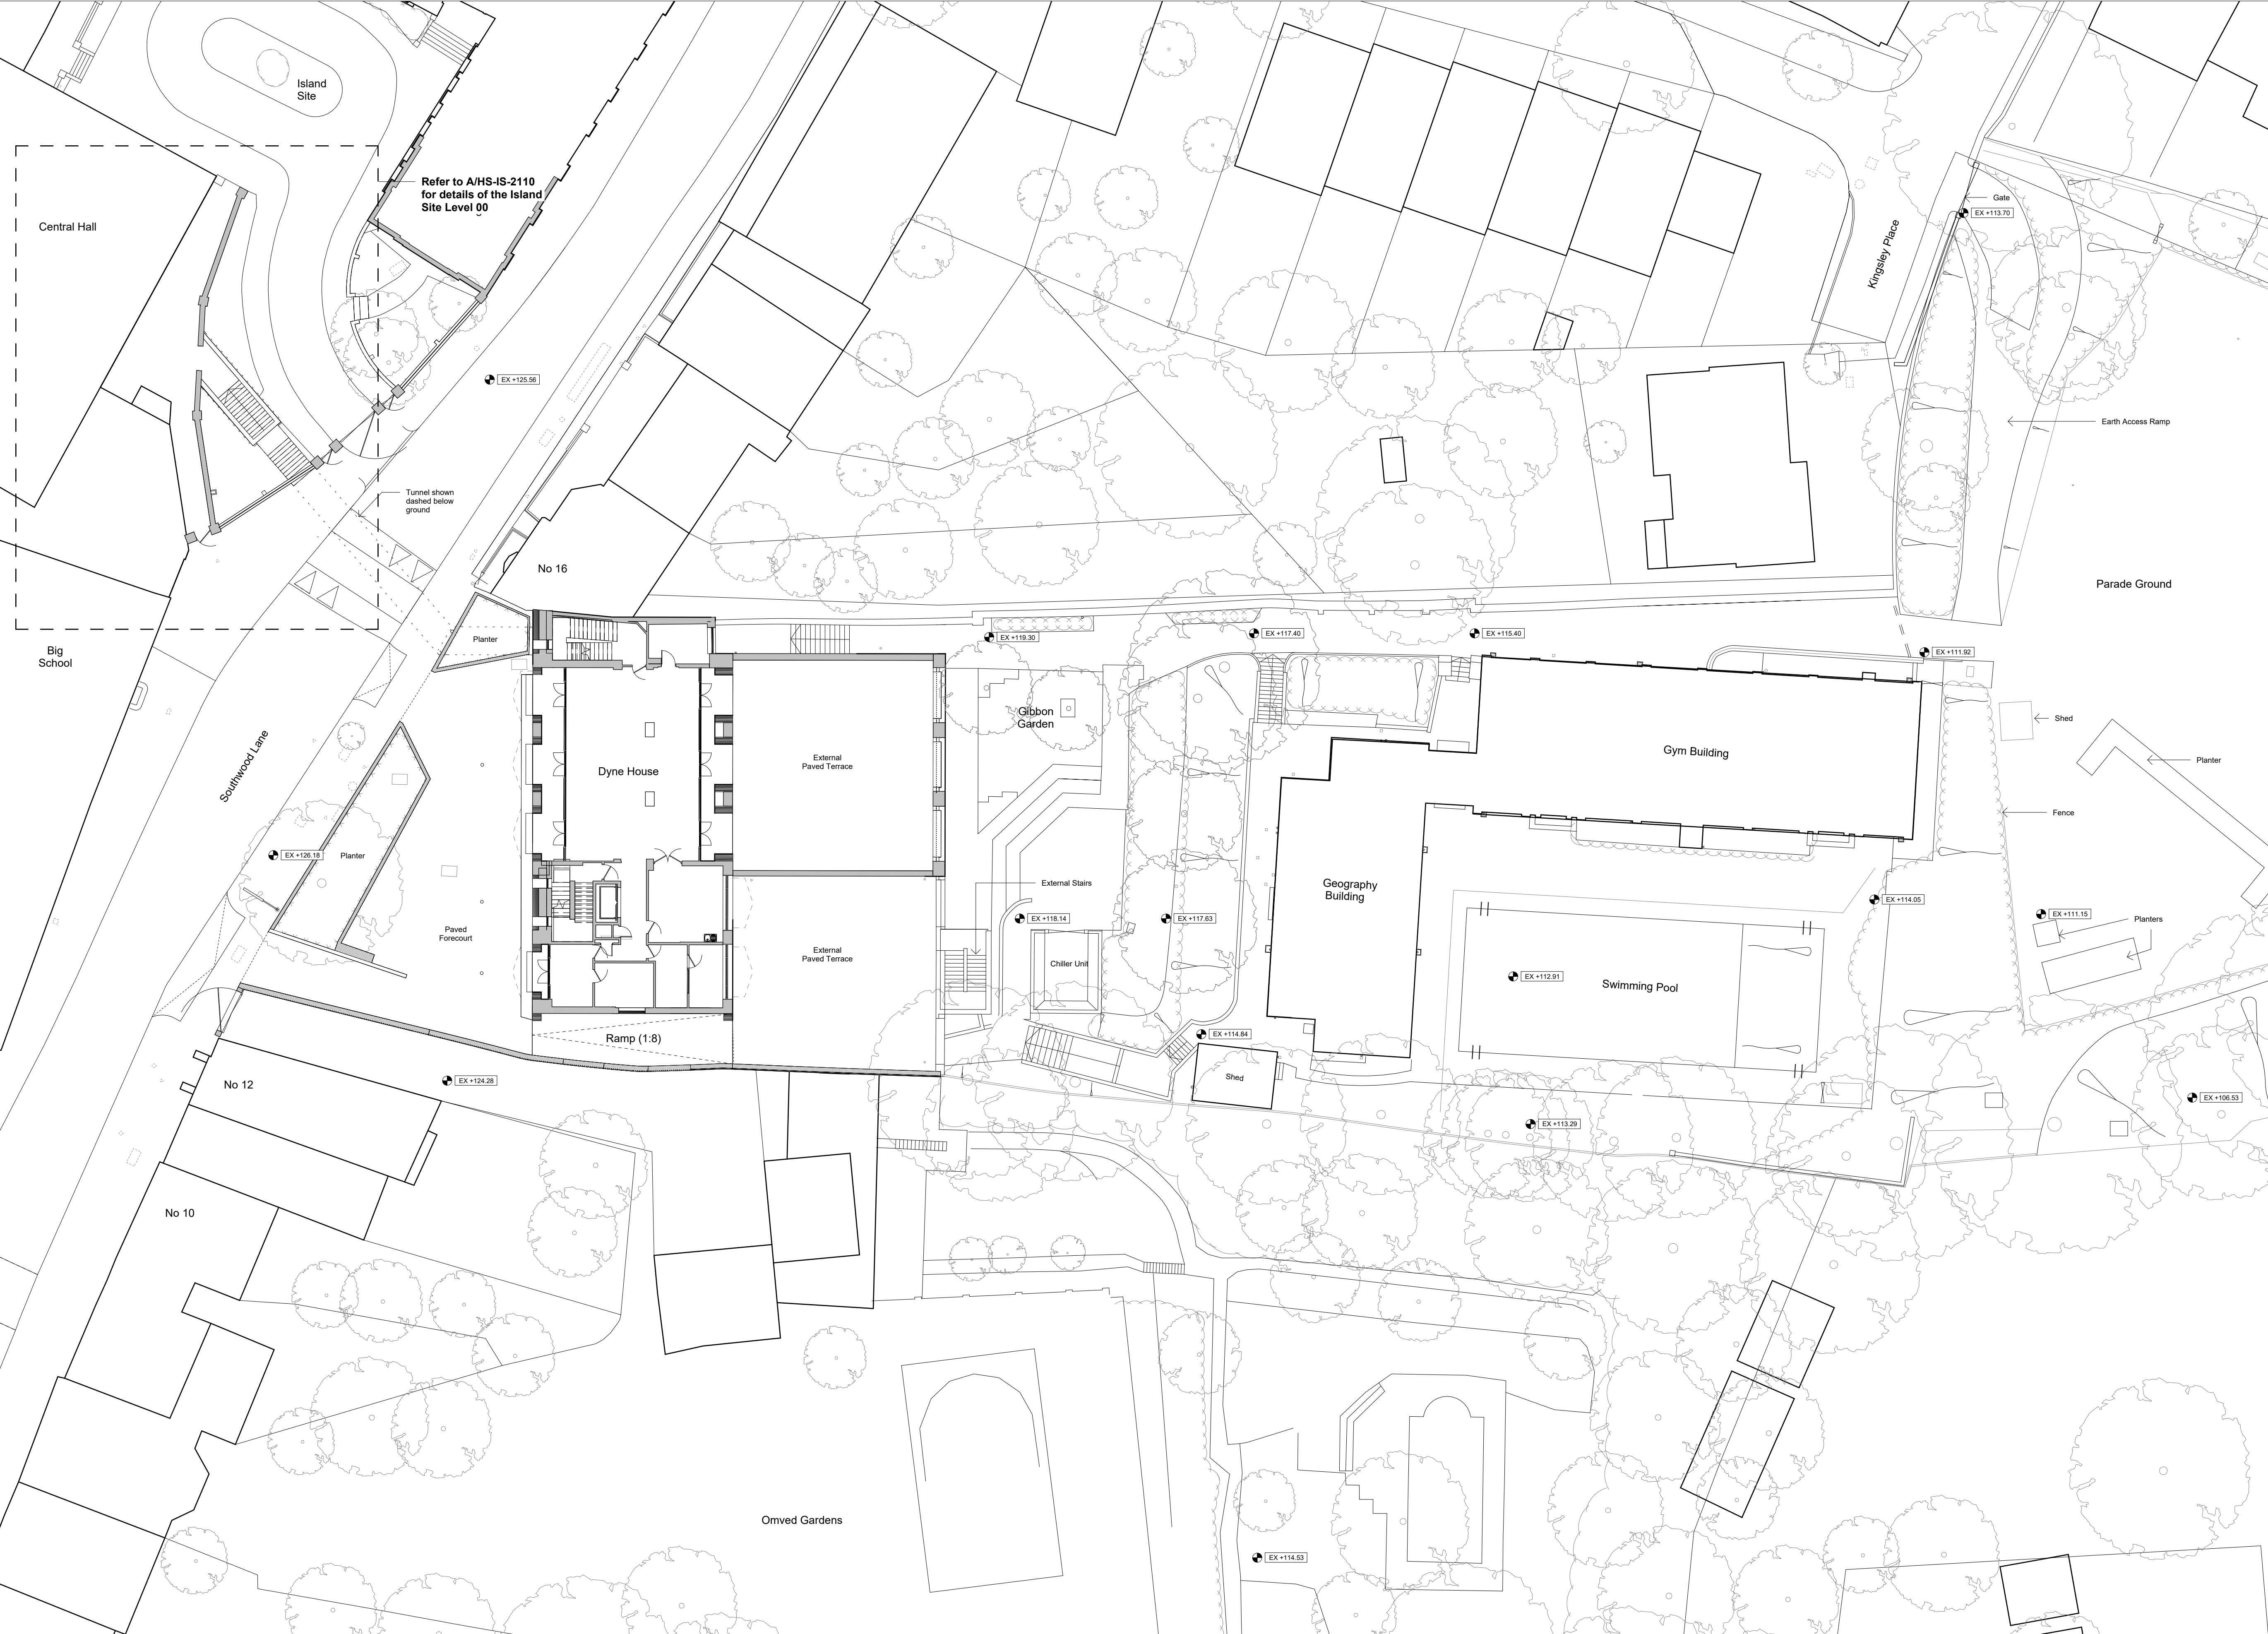

- General Notes:**
- G1** All Levels are above ordnance datum (AOD)  
New Levels are shown thus: [Symbol] +20.345  
Retained Existing Levels thus: [Symbol] EX+20.345  
Existing Levels are shown: [Symbol] EX+20.345
- G2** Door tags are shown thus: [Symbol] DG-011 [Symbol] DRS-XXX [Symbol] FR-XXX  
[Symbol] Door number  
[Symbol] Instance of doors per room  
[Symbol] Door type  
[Symbol] Fire rating, 'V' denotes smoke seal
- G3** Abbreviations:  
GN/AWC: Gender Neutral / Accessible WC  
CS: Cleaner's Store  
PH: Printer hub  
ST: Store  
RWP: Rain water pipe

00

PLANNING

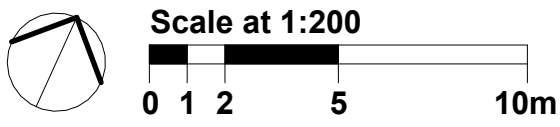

|              |            |               |        |          |              |            |      |                         |             |      |      |             |             |            |   |                |                |       |
|--------------|------------|---------------|--------|----------|--------------|------------|------|-------------------------|-------------|------|------|-------------|-------------|------------|---|----------------|----------------|-------|
| Work Package | Cost Check | Info/Briefing | Tender | Contract | Construction | Date       | Rev. | Description             | Approved By | Date | Rev. | Description | Approved By | Project    | Highgate School Dyne House 3                                                                                 | Sort Code      | Drawing Number | Rev.  |
|              |            |               |        |          |              | 13.01.2023 | D    | ISS 0004_Planning Issue | MB          |      |      |             |             | Subject    | Dyne House - Level 00<br>Existing Plans                                                                      | A/Hs-DH3       | 2122           | D     |
|              |            |               |        |          |              |            |      |                         |             |      |      |             |             | Architects | Hopkins Architects Limited<br>27 Broadley Terrace, London, NW1 6LG<br>T: 020 7724 1751 E: mail@hopkins.co.uk | Date: 26/02/19 | Scale: 1 : 200 | at A1 |