


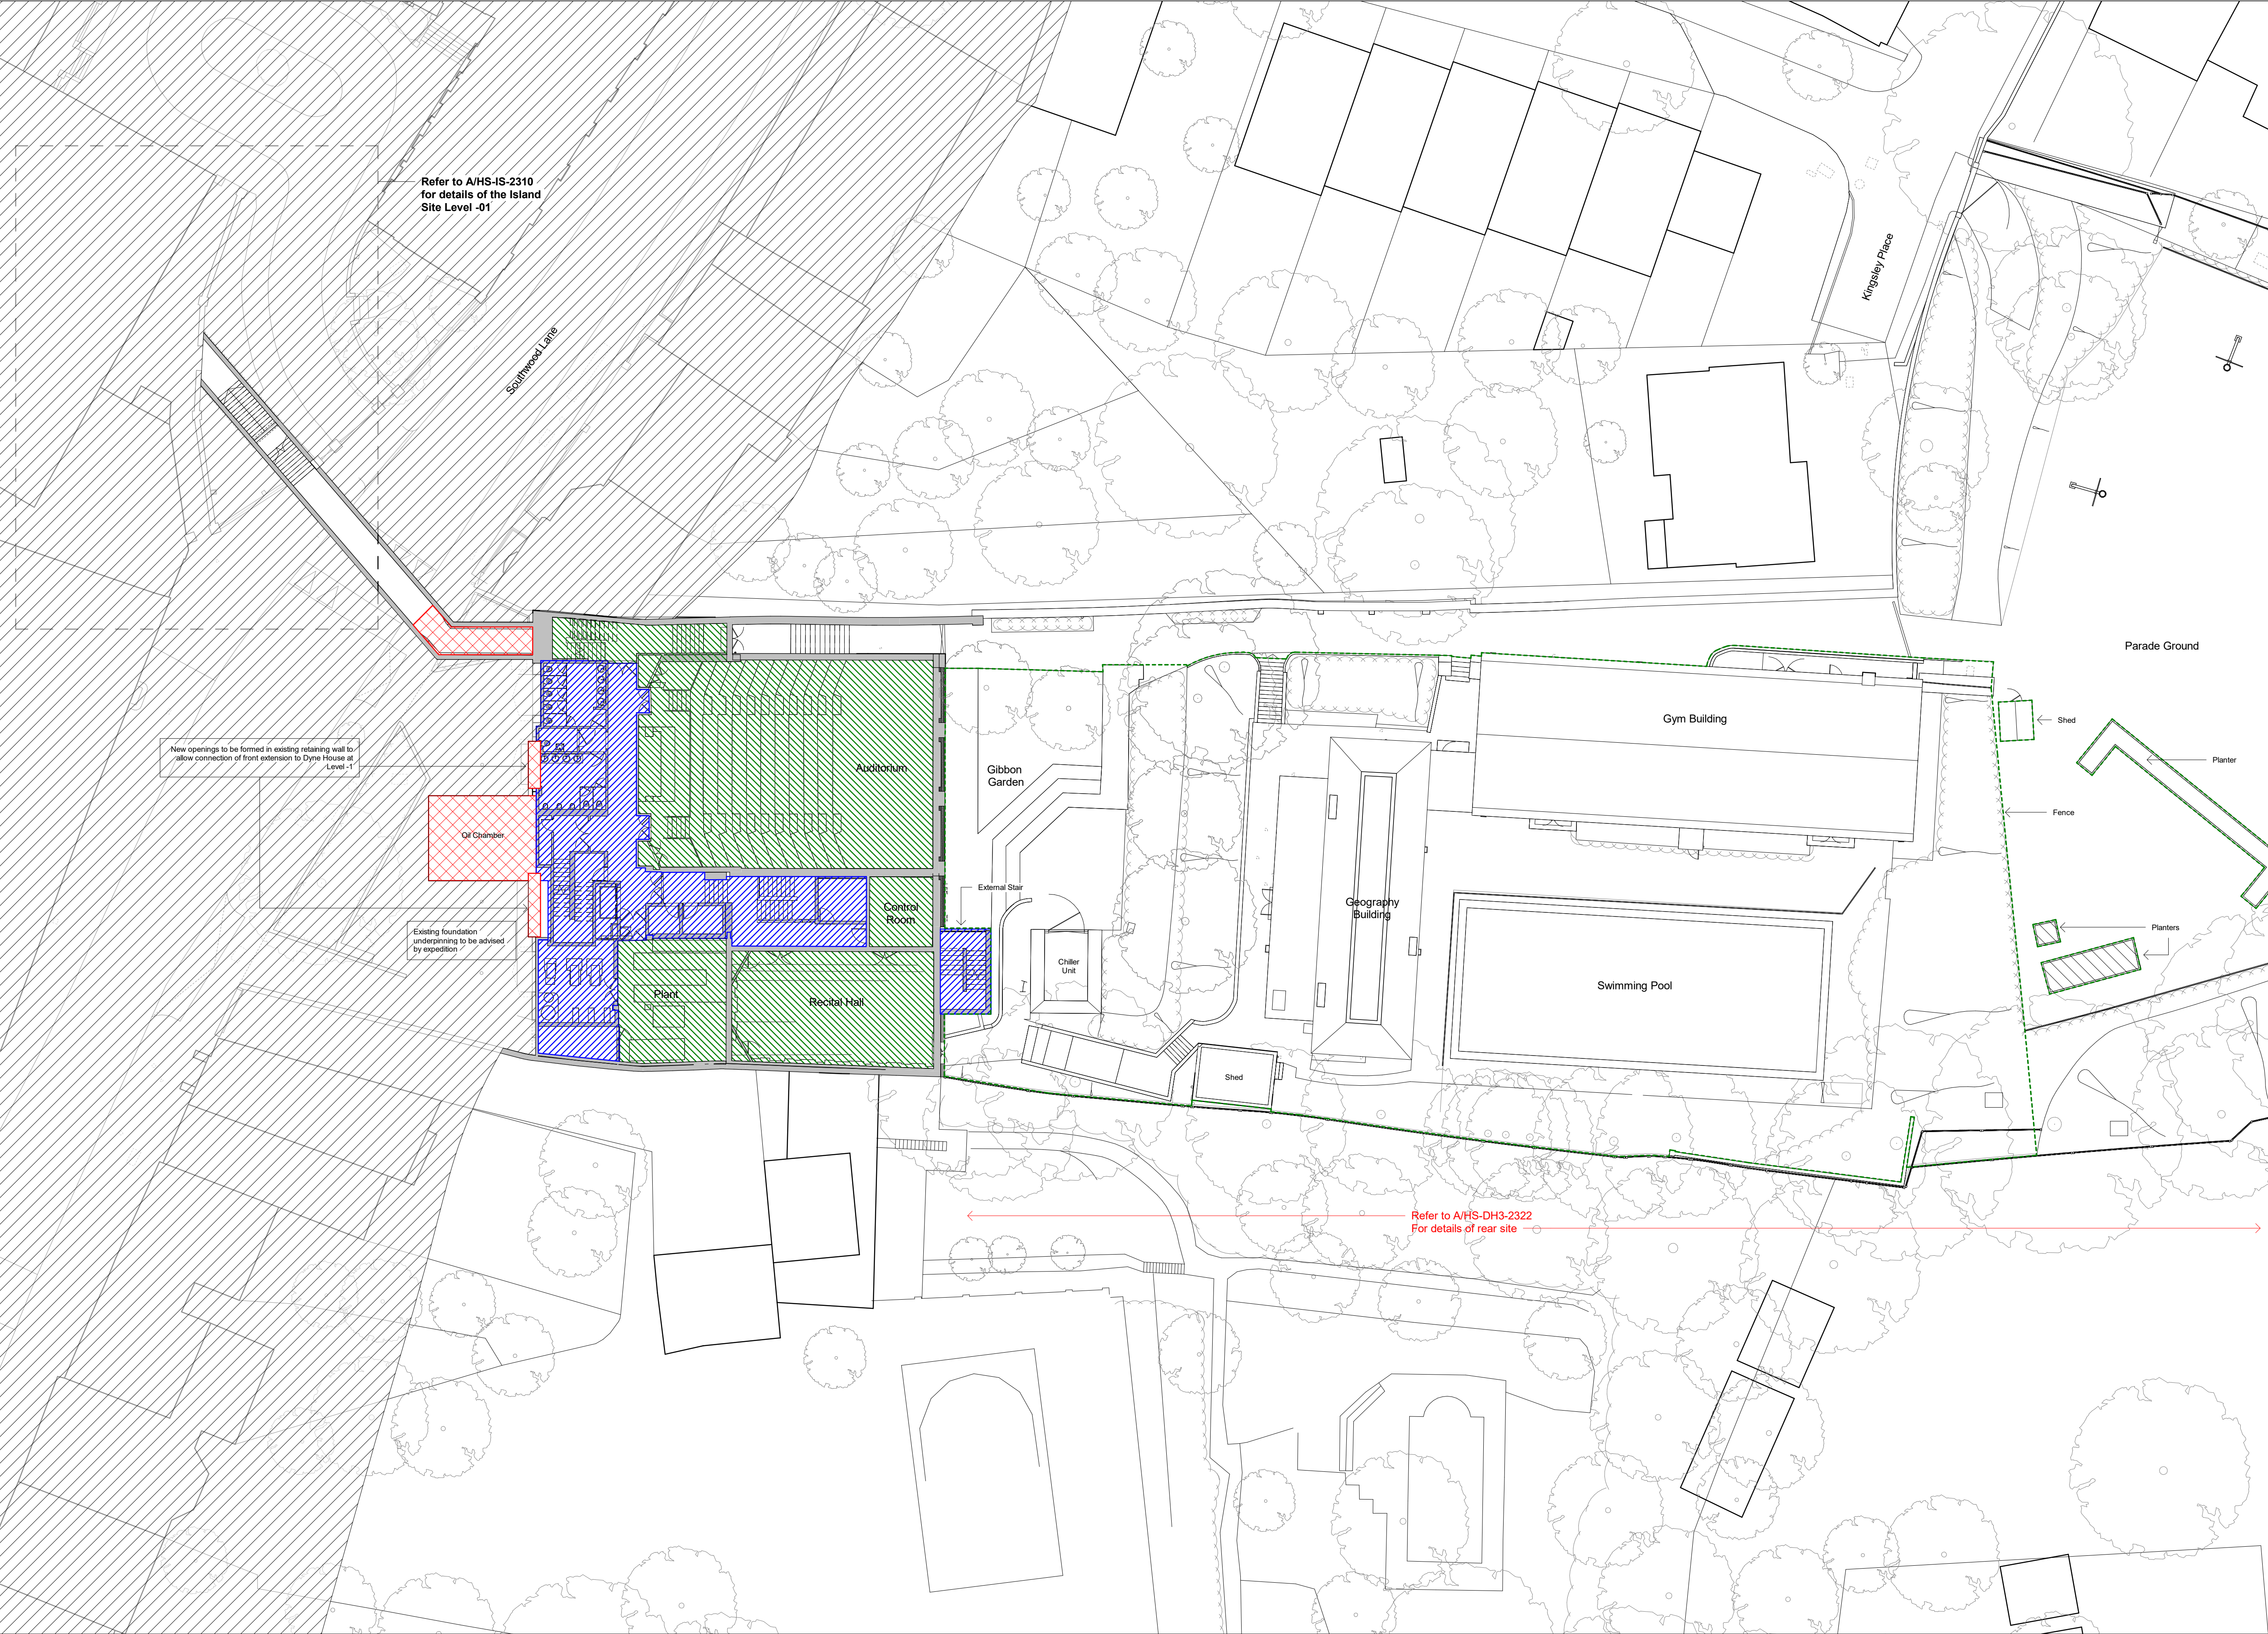

General Notes:

G1 All Levels are above ordnance datum (AOD)
New Levels are shown thus: [Symbol] 20.345
Retained Existing Levels thus: [Symbol] EX+20.345
Existing Levels are shown: [Symbol] EX+20.345


G2 Door tags are shown thus: [Symbol] DG-011 [Symbol] DRS-XXX [Symbol] FR-XXX
[Symbol] Door number
[Symbol] Instance of doors per room
[Symbol] Door type
[Symbol] Fire rating, 'V' denotes smoke seal

G3 Abbreviations:
GN/AWC: Gender Neutral / Accessible WC
CS: Cleaner's Store
PH: Printer hub
ST: Store
RWP: Rain water pipe

- KEY - DEMOLITION PLAN:**
- [Symbol] Existing structures, hard standings, scrub and vegetation removal, excluding trees and boundary walls.
 - [Symbol] Existing buildings to be demolished
 - [Symbol] Existing Dyne House strip out and facade removal. Northern star case to be retained
 - [Symbol] Existing Dyne House structural demolition, including existing stair and lift core, structural slab
 - [Symbol] Existing spaces to be retained
 - [Symbol] Penetration through existing Dyne House slab to form new risers (1 & 2) and new southern stair
 - [Symbol] Refer to drawing 2112 for forecourt, Gibbon Garden, trees and rear demolition information
 - [Symbol] Existing trees to be removed

-01

PLANNING

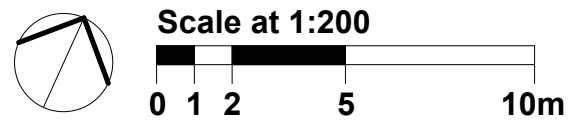

Work Package	Cost Check	Info/Briefing	Tender	Contract	Construction	Date	Rev.	Description	Approved By	Date	Rev.	Description	Approved By	Project	Highgate School Dyne House 3	Sort Code	Drawing Number	Rev.
						13.01.2023	G	ISS 0004_Planning Issue	MB					Subject	Dyne House - Level -01 Demolition Plans	A/HS-DH3	2321	G
														Architects	Hopkins Architects Limited 27 Broadley Terrace, London, NW1 6LG T: 020 7724 1751 E: mail@hopkins.co.uk	Date: 03/15/17	Scale: 1 : 200	at A1