



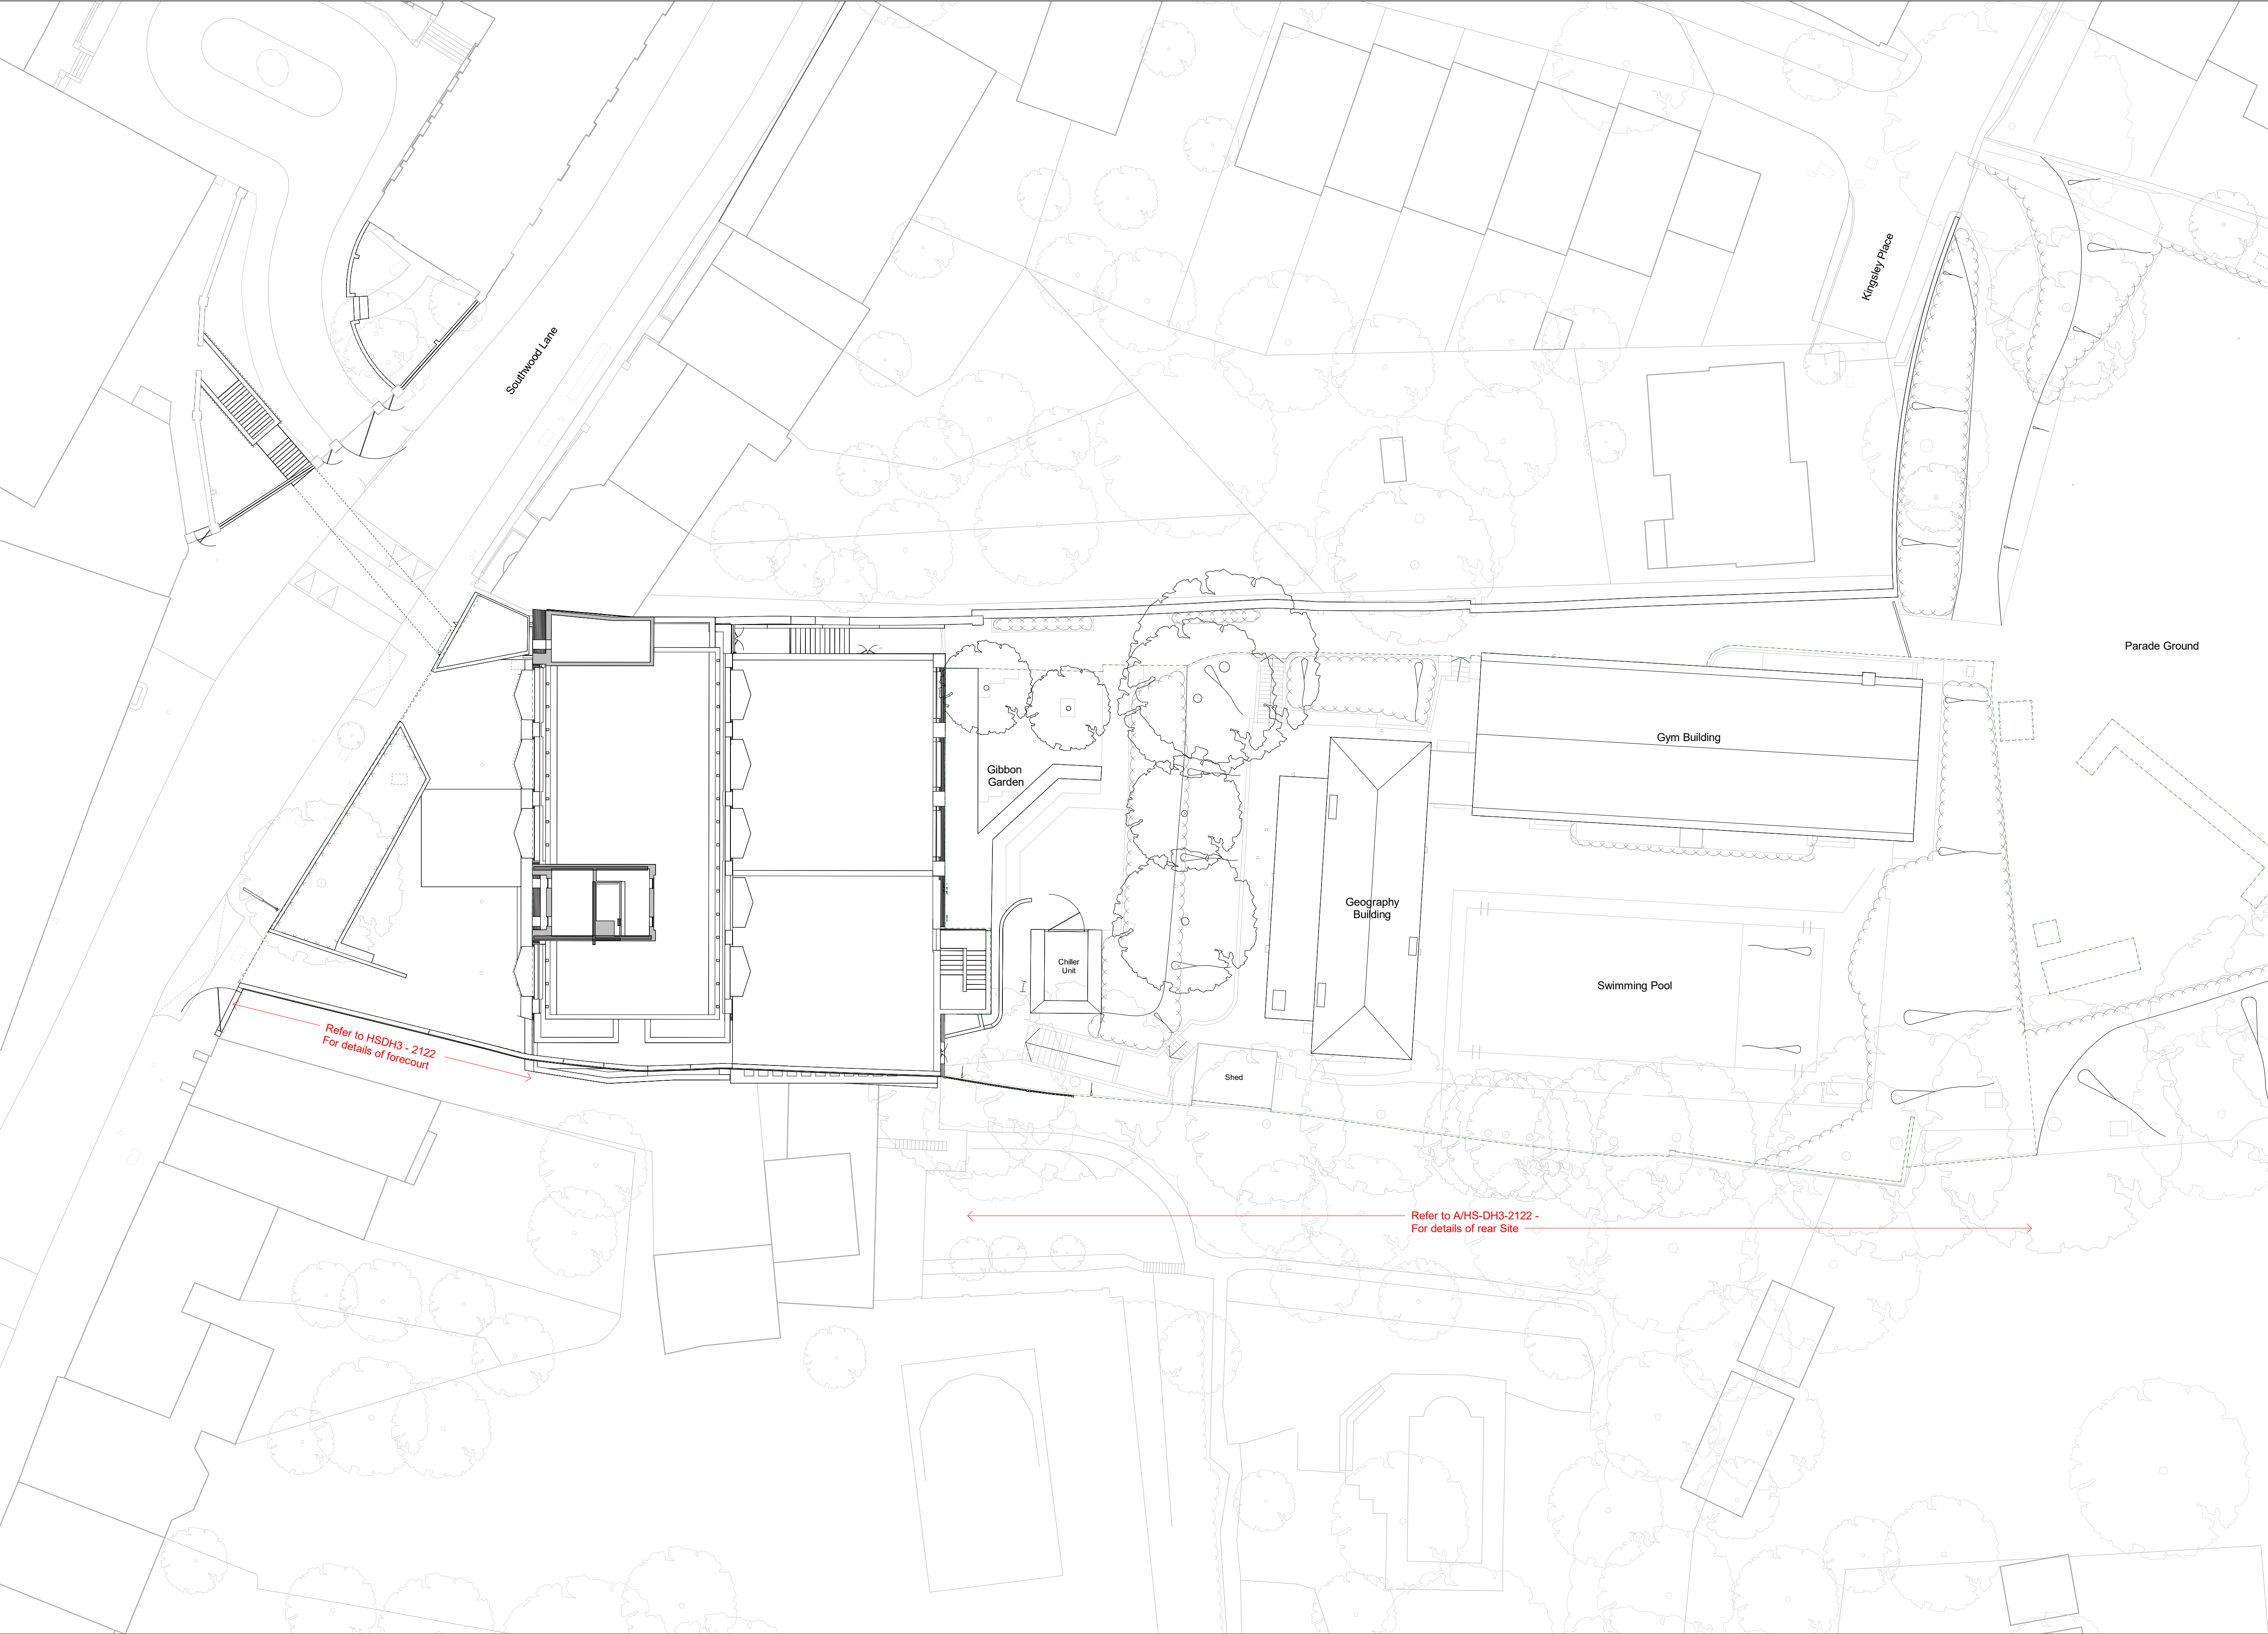

- General Notes:**
- G1** All Levels are above ordnance datum (AOD)
New Levels are shown thus: [Symbol] 20.345
Retained Existing Levels thus: [Symbol] EX-20.345
Existing Levels are shown: [Symbol] EX-20.345
- G2** Door tags are shown thus: [Symbol] DG-011 ← Door number
[Symbol] DRS-XXX ← Instance of doors per room
[Symbol] FR-XXS ← Door type
[Symbol] ← Fire rating, 'V' denotes smoke seal
- G3** Abbreviations:
GN/AWC: Gender Neutral / Accessible WC
CS: Cleaner's Store
PH: Printer hub
ST: Store
RWP: Rain water pipe

RF

PLANNING

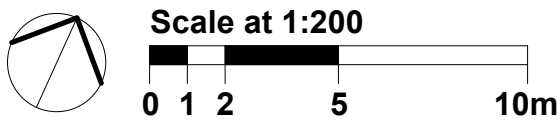

Work Package	Cost Check	Info/Briefing	Tender	Contract	Construction	Date	Rev.	Description	Approved By	Date	Rev.	Description	Approved By	Project	Highgate School Dyne House 3	Sort Code	Drawing Number	Rev.
						13.01.2023	A	ISS 0004_Planning Issue	MB					Subject	Dyne House - Roof Level Existing Plans	A/HS-DH3	2127	A
														Architects	Hopkins Architects Limited 27 Broadley Terrace, London, NW1 6LG T: 020 7724 1751 E: mail@hopkins.co.uk	Date: 03/15/17	Scale: 1 : 200	at A1