



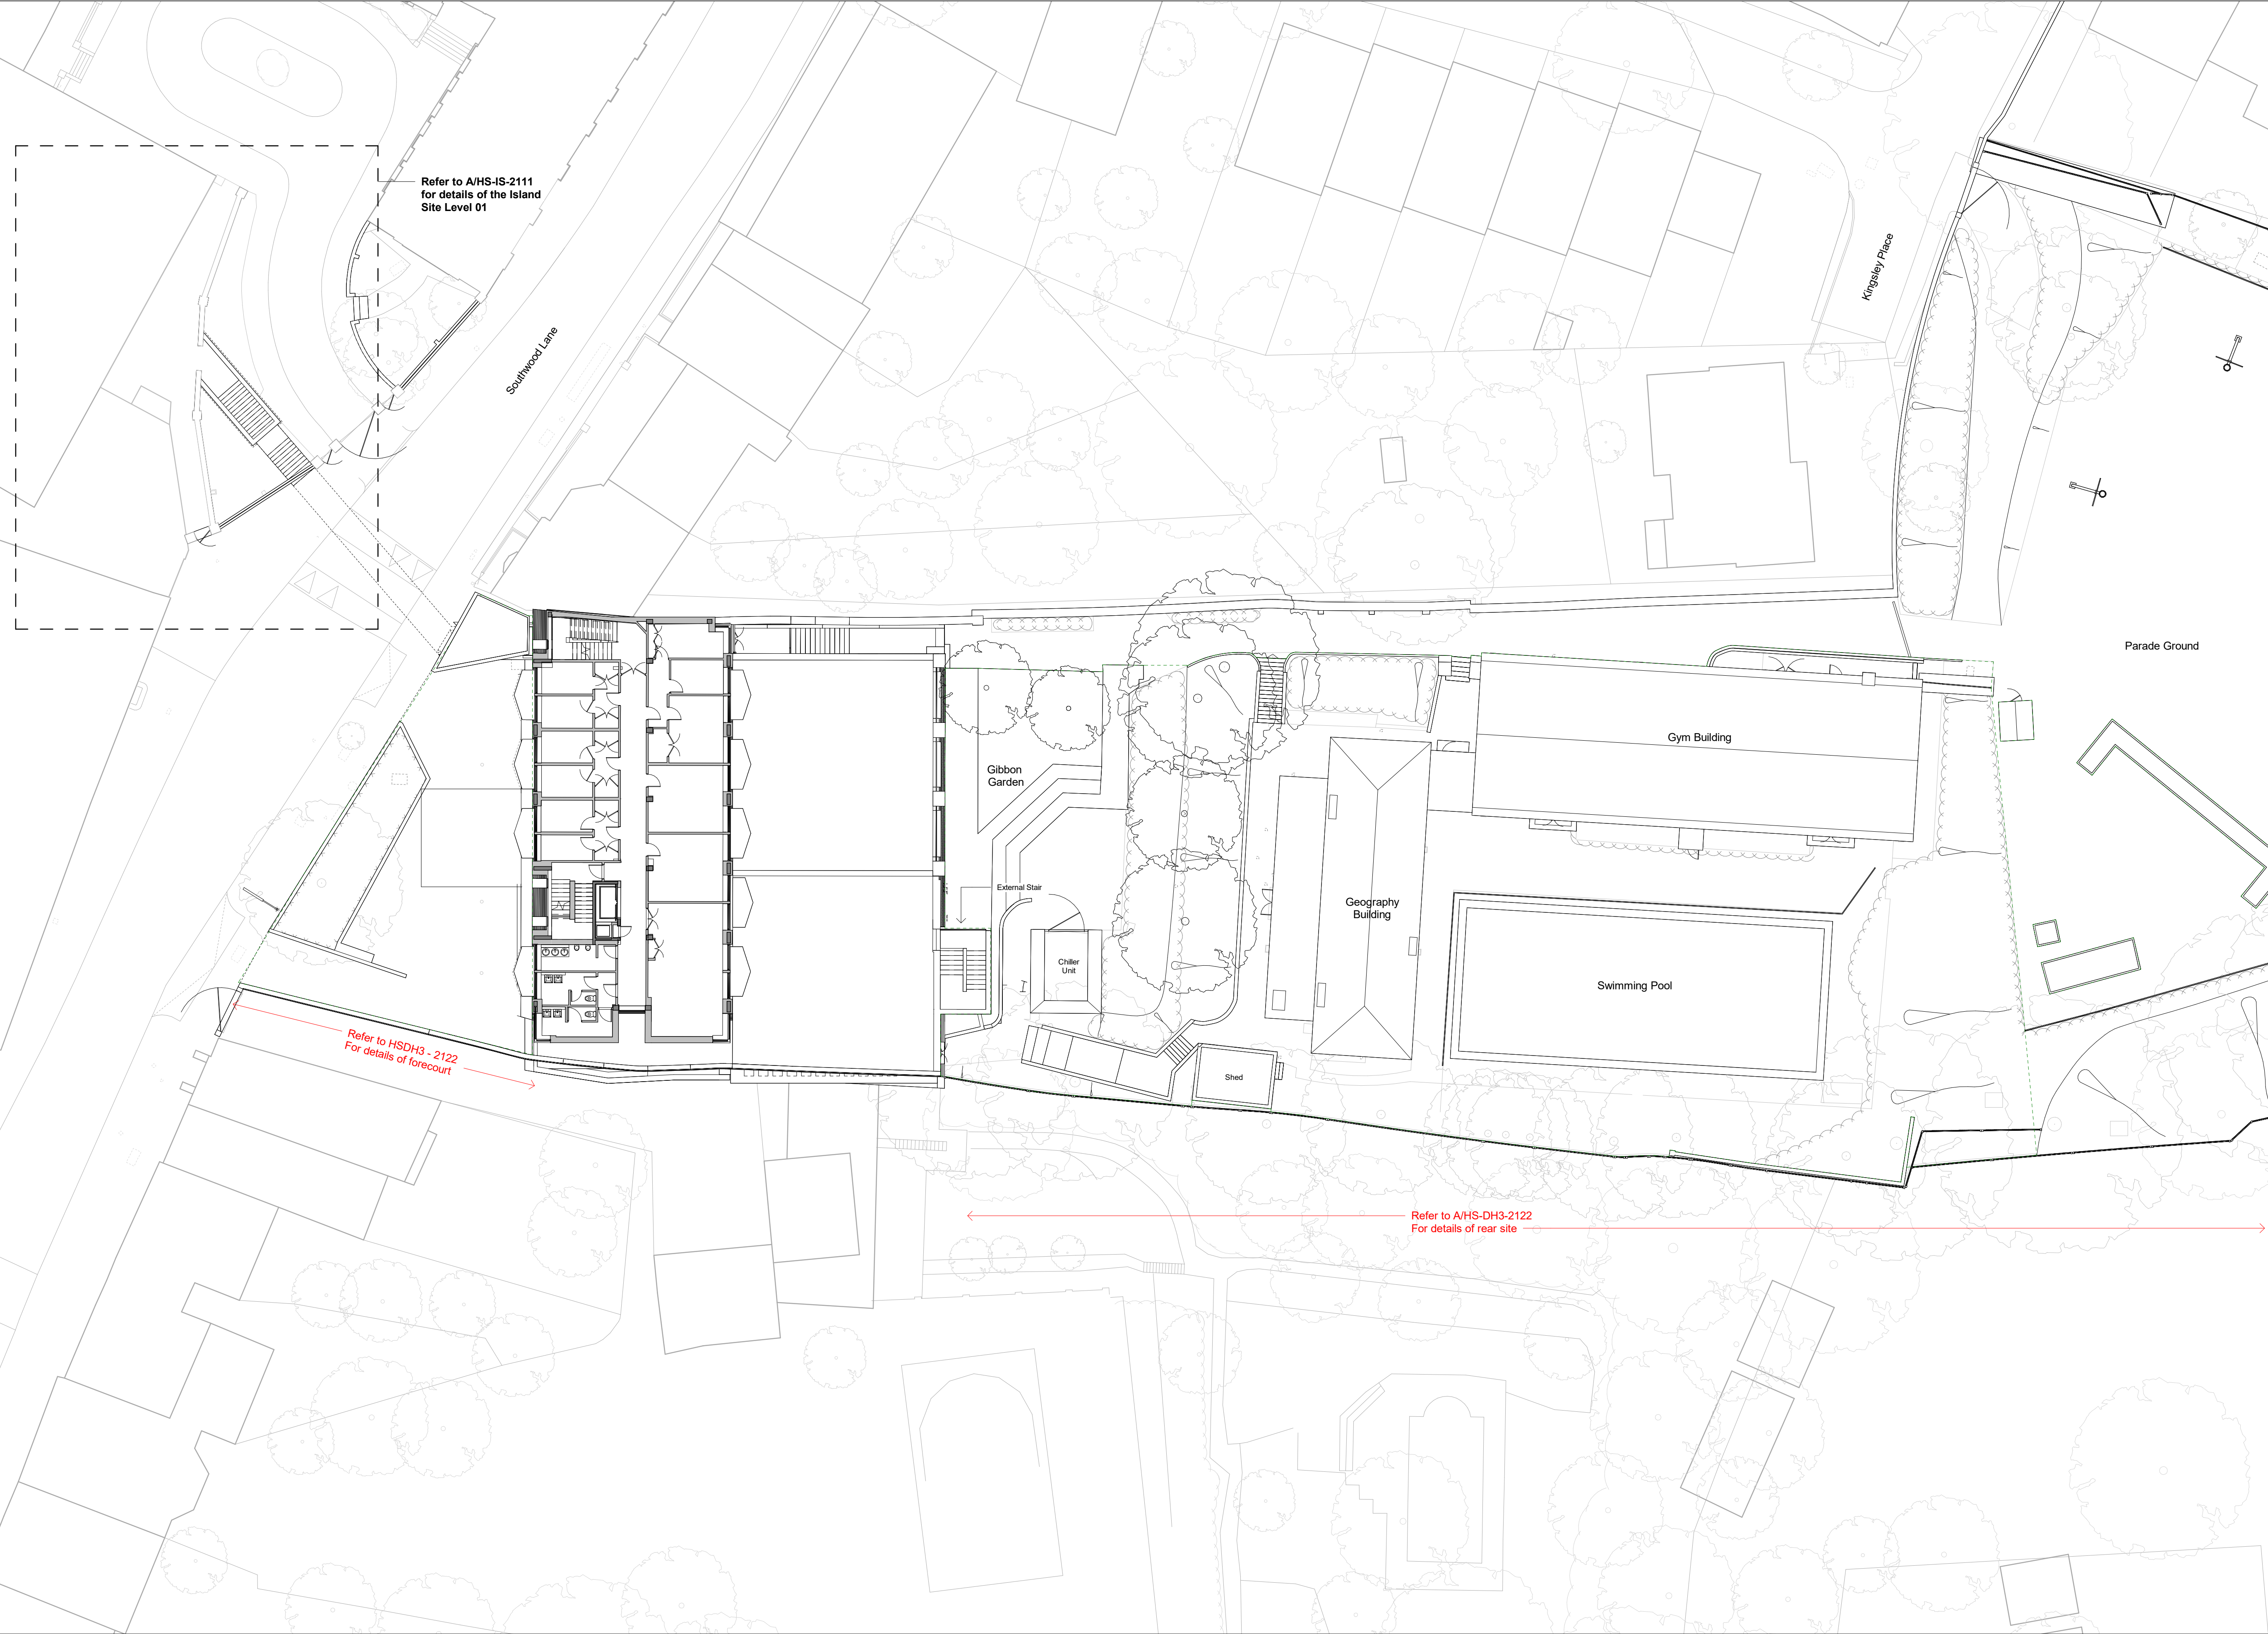

- General Notes:**
- G1** All Levels are above ordnance datum (AOD)
New Levels are shown thus: [Symbol] 20.345
Retained Existing Levels thus: [Symbol] 20.345
Existing Levels are shown: [Symbol] 20.345
- G2** Door tags are shown thus: [Symbol] DG-011
[Symbol] DRS-XXX
[Symbol] FR-XXX
- G3** Abbreviations:
GN/AWC: Gender Neutral / Accessible WC
CS: Cleaner's Store
PH: Printer hub
ST: Store
RWP: Rain water pipe

01

PLANNING

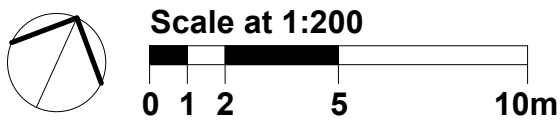

Work Package	Cost Check	Info/Briefing	Tender	Contract	Construction	Date	Rev.	Description	Approved By	Date	Rev.	Description	Approved By	Project	Highgate School Dyne House 3	Sort Code	Drawing Number	Rev.
						13.01.2023	A	ISS 0004 Planning Issue	MB					Subject	Dyne House - Level 01 Existing Plans	A/Hs-DH3	2123	A
														Architects	Hopkins Architects Limited 27 Broadley Terrace, London, NW1 6LG T: 020 7724 1751 E: mail@hopkins.co.uk	Date: 03/15/17	Scale: 1 : 200	at A1