


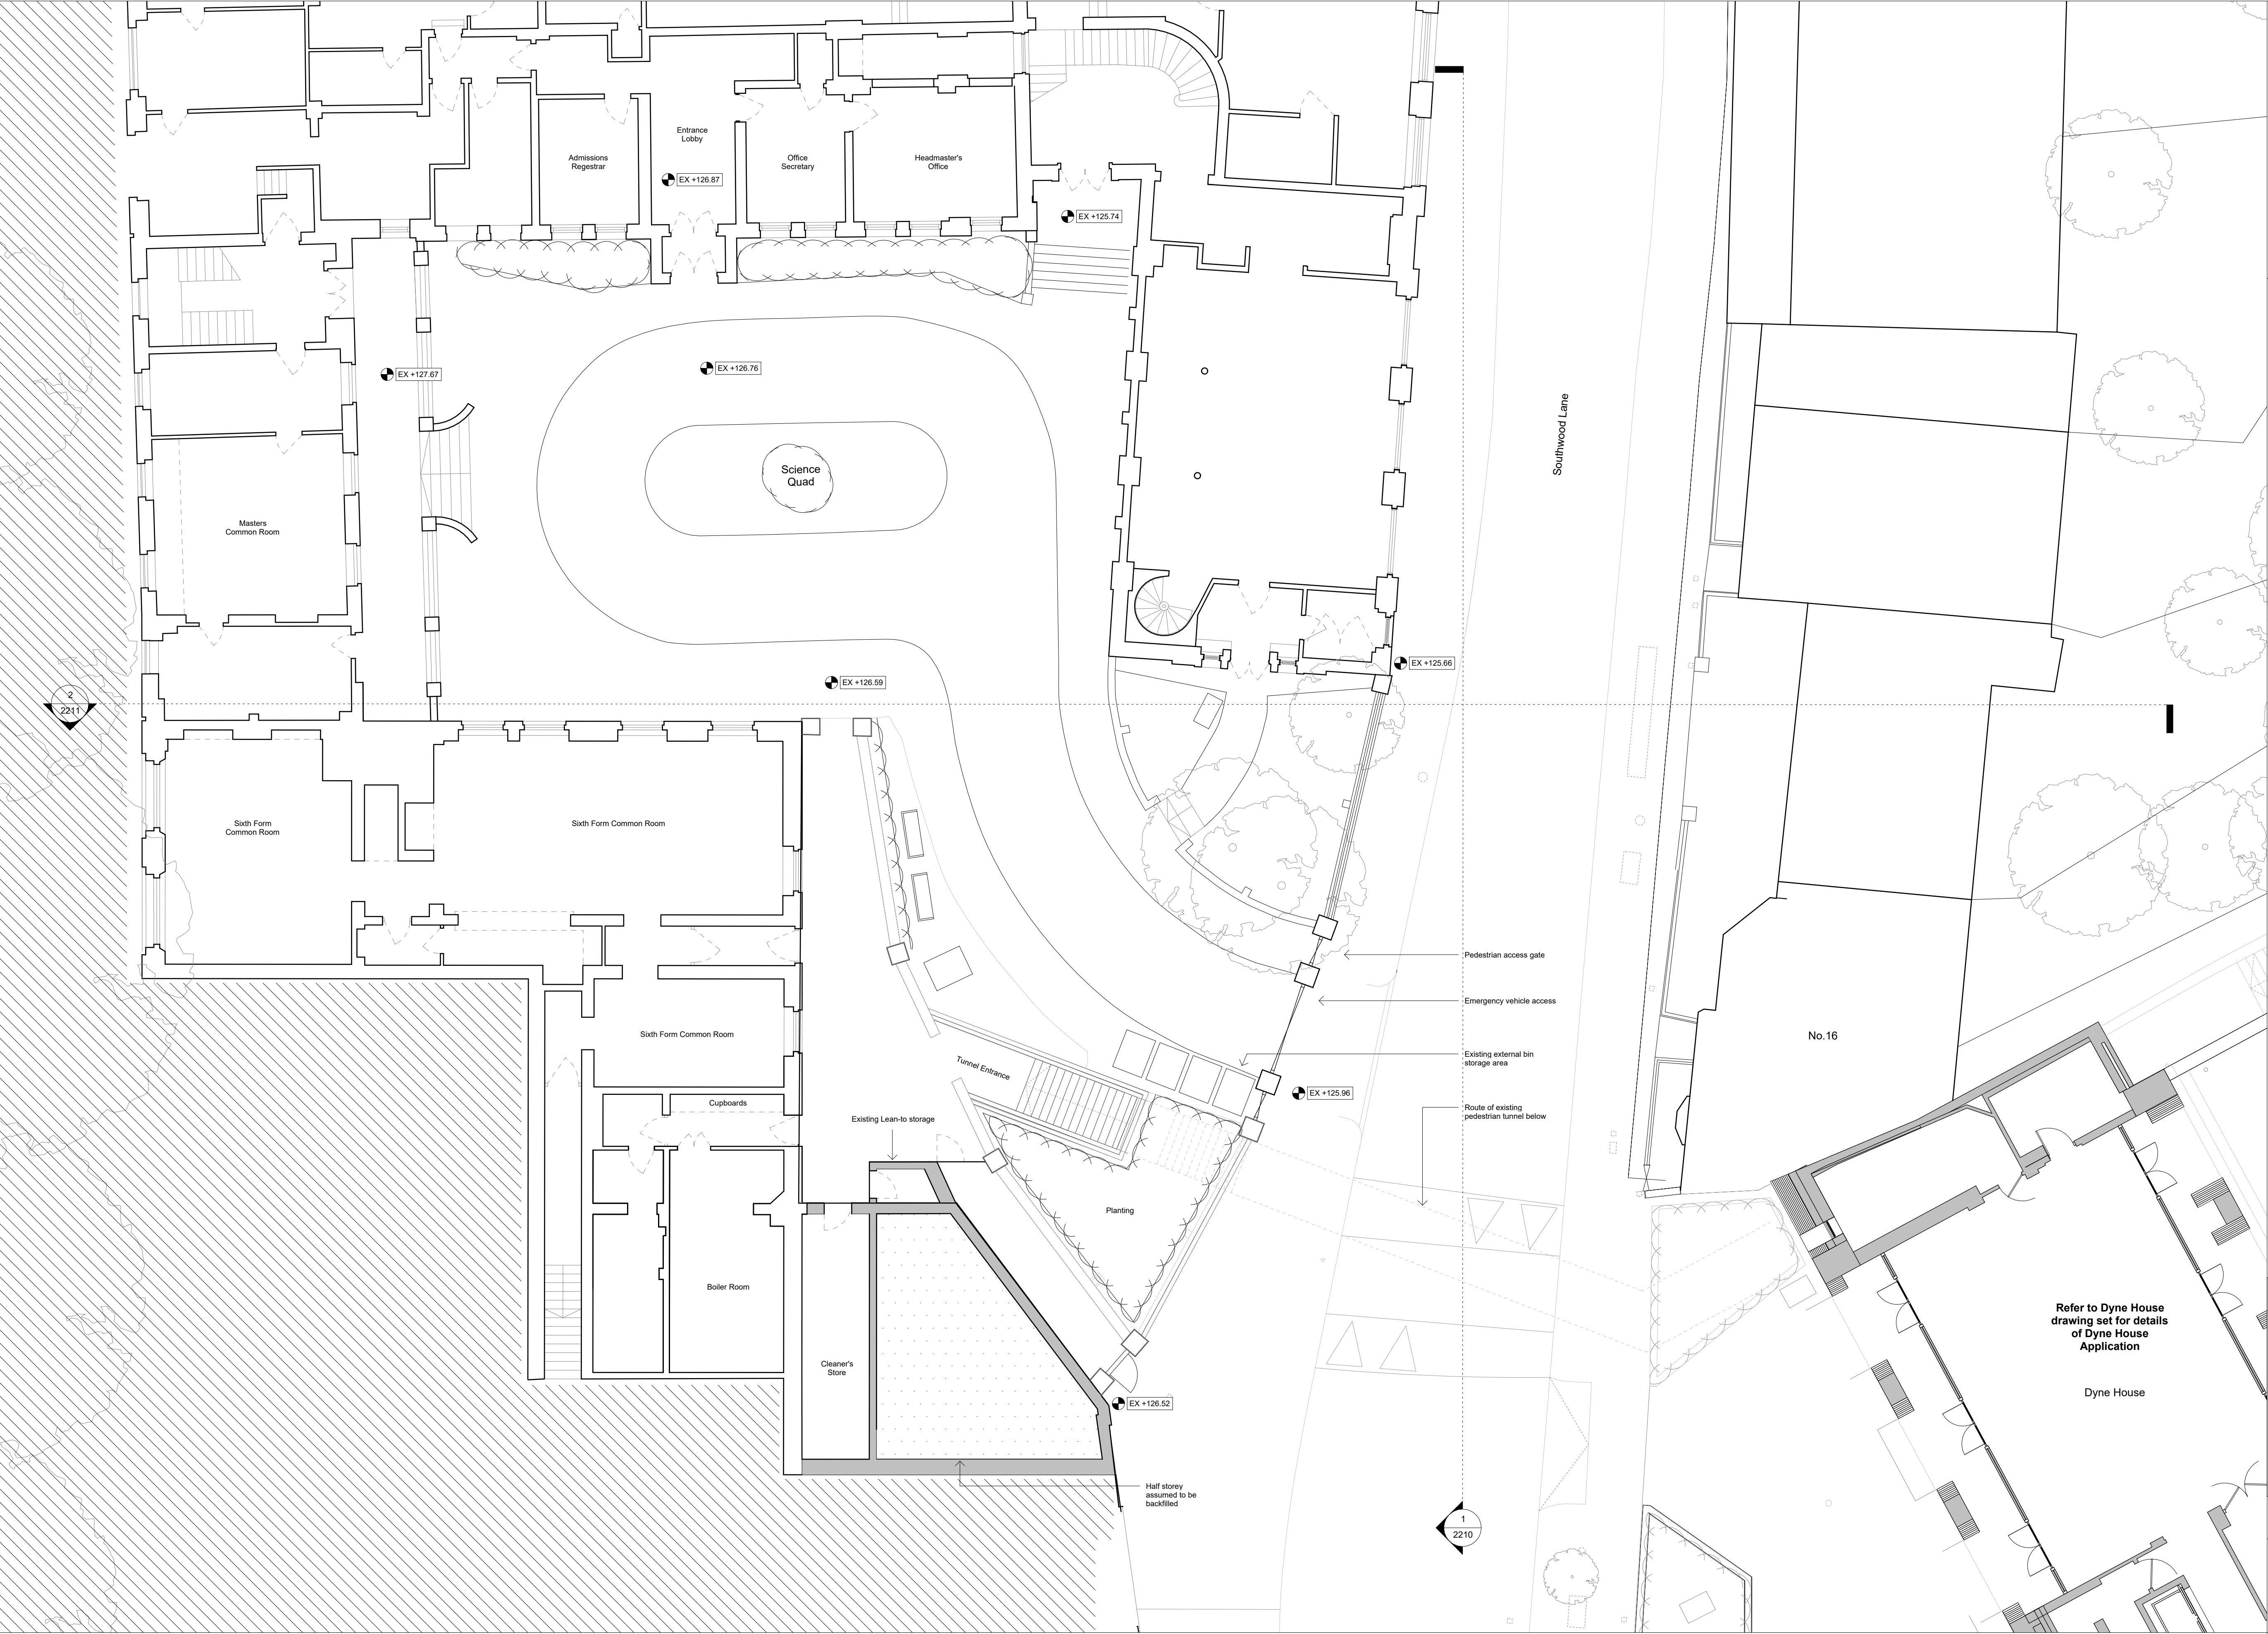

General Notes:

G1 All Levels are above ordnance datum (AOD)
New Levels are shown thus: +20.345
Retained Existing Levels thus: EX+20.345
Existing Levels are shown: EX+20.345

G2 Door tags are shown thus: DG-011 DRS-XXX FR-XXS
Door number
Instance of doors per room
Door type
Fire rating, 'V' denotes smoke seal

G3 Abbreviations:
GN/AWC: Gender Neutral / Accessible WC
CS: Cleaner's Store
PH: Printer hub
ST: Store
RWP: Rain water pipe

- Refer to drawing A/HS-DH3-2000 for Site Application and Ownership boundaries

00

Refer to Dyne House drawing set for details of Dyne House Application

Dyne House

PLANNING

Scale at 1:100

0 1 2 5m

Work Package	Cost Check	Info/Briefing	Tender	Contract	Construction	Date 13.01.2023	Rev. F	Description ISS 0004_Planning Issue	Approved By MB	Date	Rev.	Description	Approved By	Project Highgate School Island Site	Sort Code A/HS-IS	Drawing Number 2111	Rev. F
														Subject Island Site - Level 00 Existing GA Plans			
														Architects Hopkins Architects Limited 27 Broadley Terrace, London, NW1 6LG T: 020 7724 1751 E: mail@hopkins.co.uk	Date: 06/03/19	Scale: As indicated	A1