


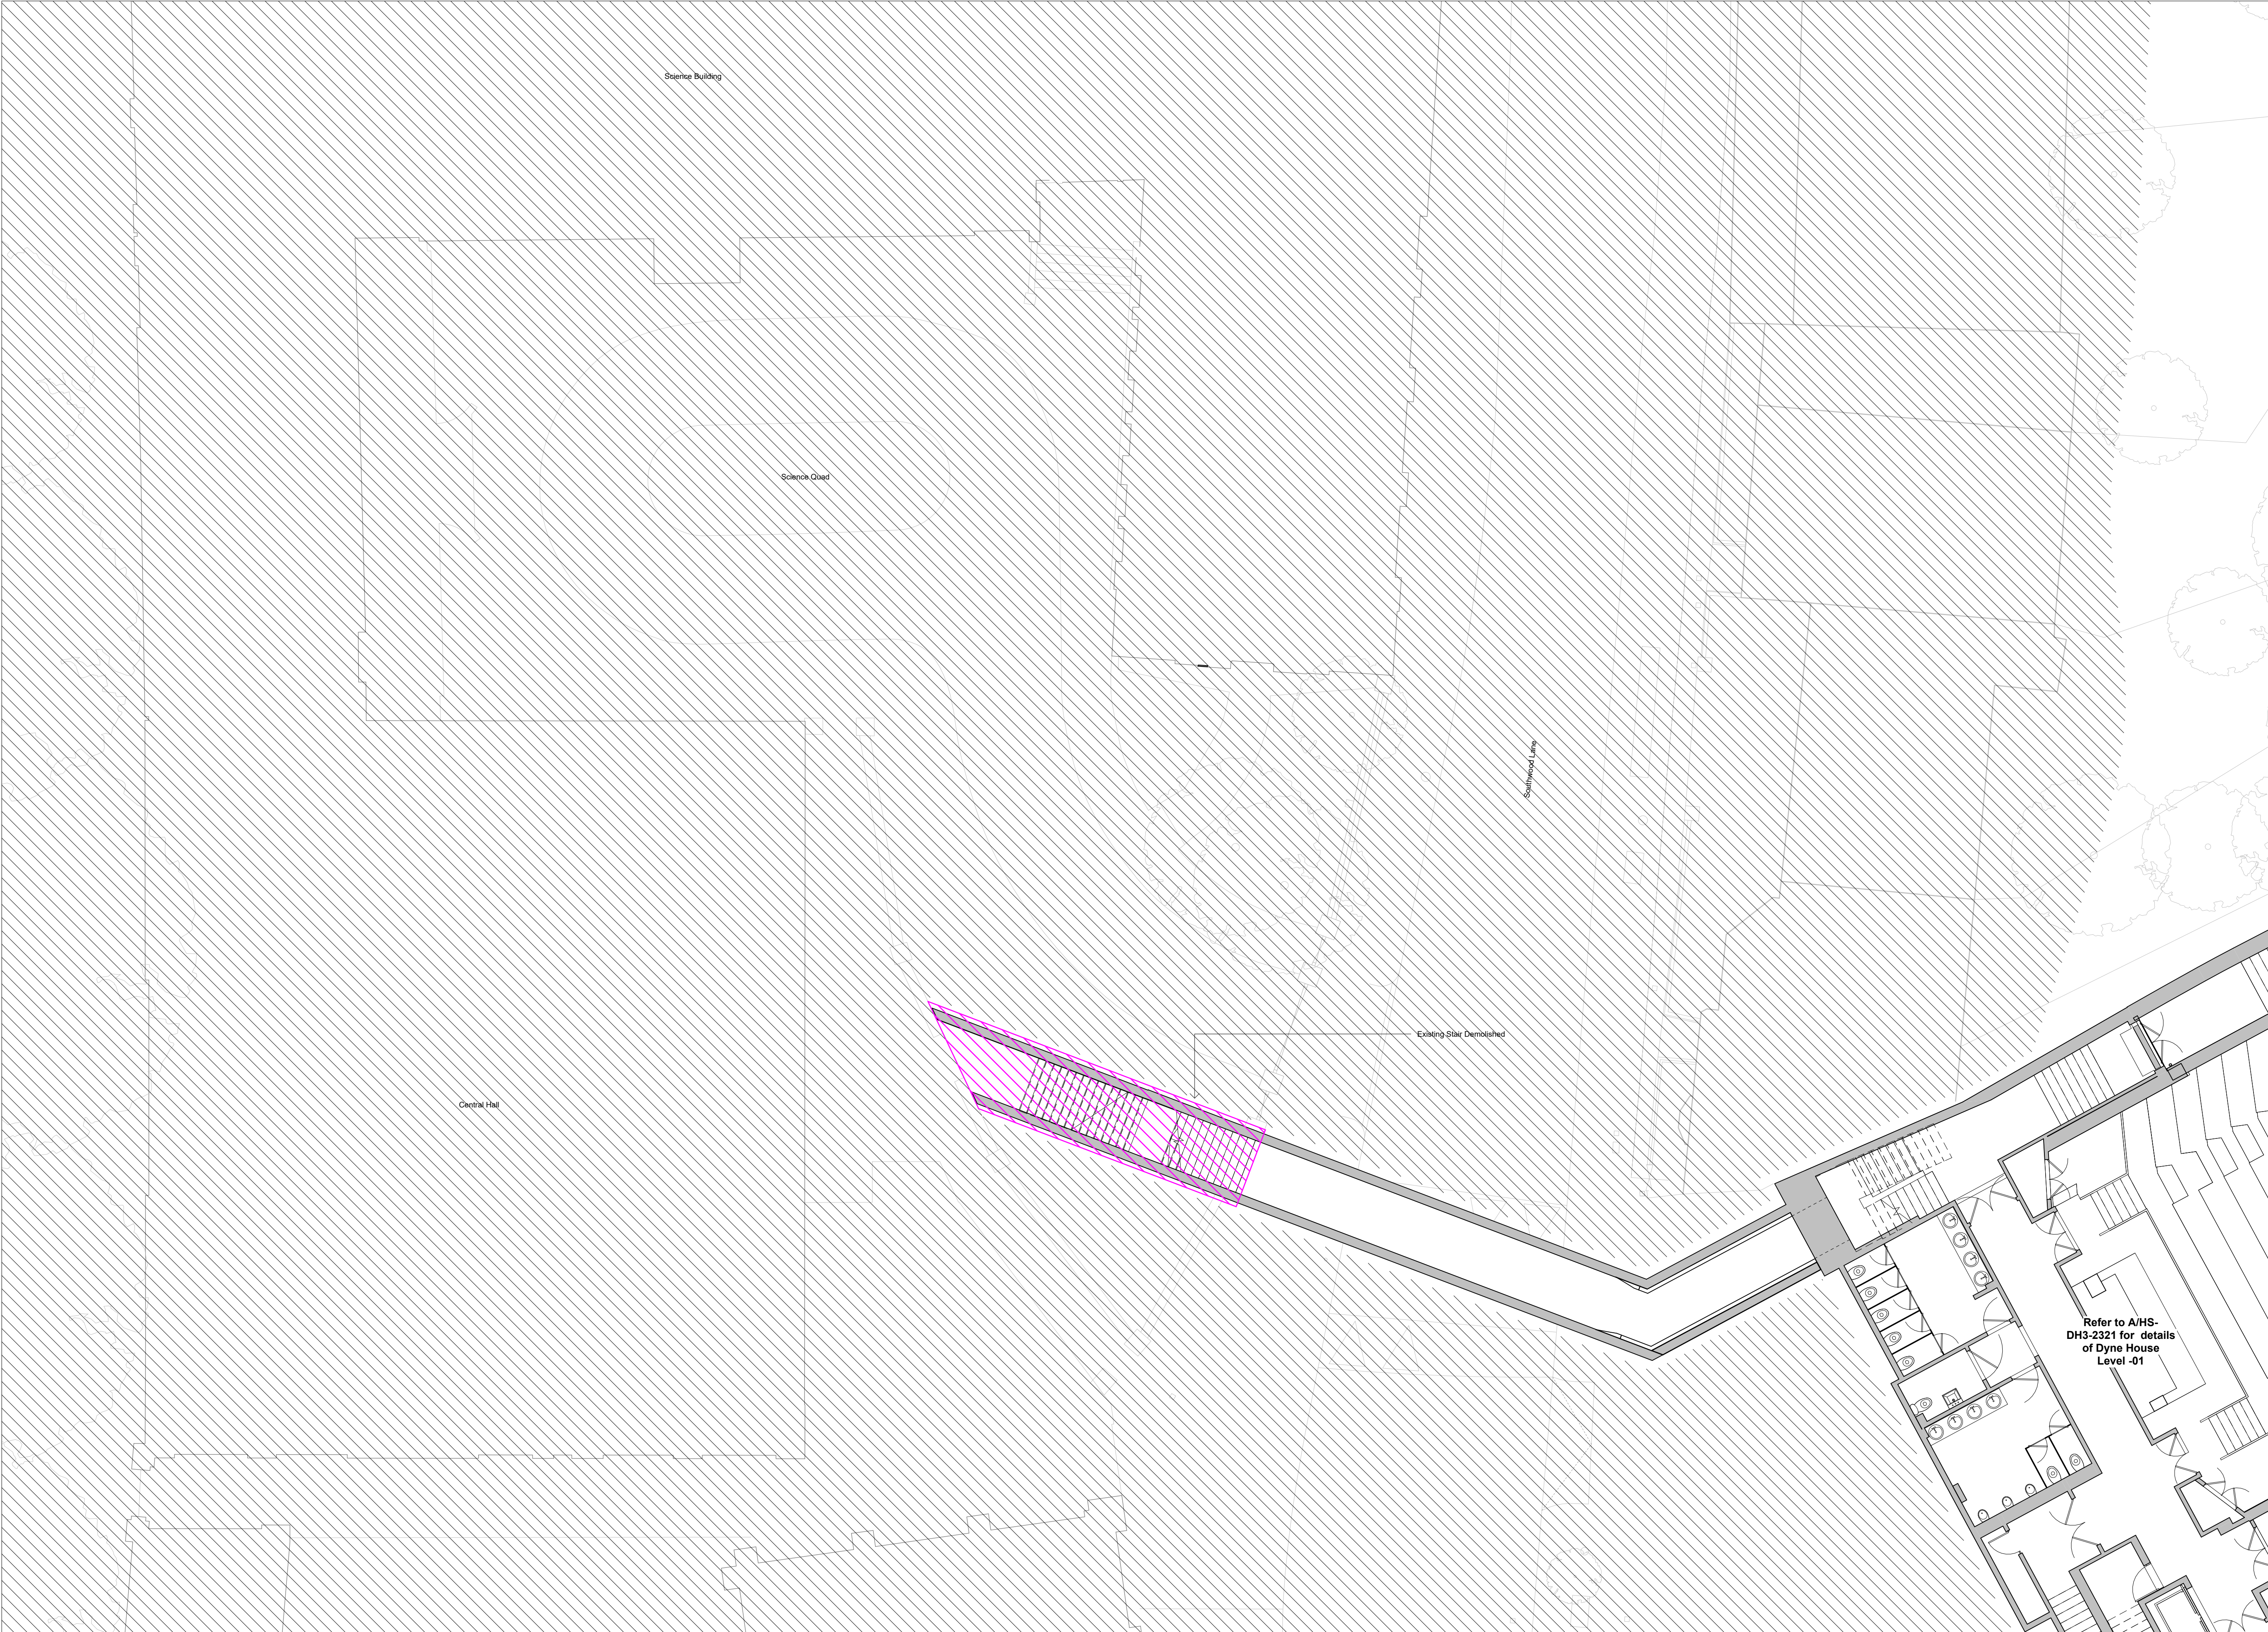

- General Notes:**
- G1** All Levels are above ordnance datum (AOD)
New Levels are shown thus: +20.345
Retained Existing Levels thus: EX+20.345
Existing Levels are shown: EX+20.345
- G2** Door tags are shown thus: DG-011 DRS-XXX FR-XXS
Door number
Instance of doors per room
Door type
Fire rating, 'V' denotes smoke seal
- G3** Abbreviations:
GNI/AWC: Gender Neutral / Accessible WC
CS: Cleaner's Store
PH: Printer hub
ST: Store
RWP: Rain water pipe


- KEY - DEMOLITION PLAN:**
- / Existing structures, hard standings, scrub and vegetation removal, excluding trees and boundary walls.
 - X Existing buildings to be demolished
 - X Existing Dyne House strip out and facade removal. Northern staircase to be retained
 - X Existing Dyne House structural demolition, including existing stair and lift core; structural slab
 - X Existing spaces to be retained
 - X Penetration through existing Dyne House slab to form new risers (1 & 2) and new southern stair
 - X Refer to drawing 2112 for forecourt, Gibbon Garden, trees and rear demolition information
 - X Existing trees to be removed

- Refer to drawing A/HS-DH3-2000 for Site Application and Ownership boundaries

-01

Refer to A/HS-DH3-2321 for details of Dyne House Level -01

PLANNING

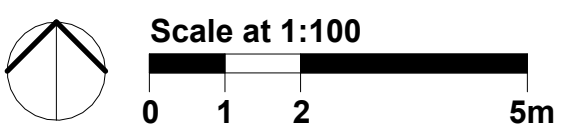

Work Package	Cost Check	Info/Briefing	Tender	Contract	Construction	Date 13.01.2023	Rev. G	Description ISS 0004_Planning Issue	Approved By MB	Date	Rev.	Description	Approved By	Project Highgate School Island Site	Sort Code A/HS-IS	Drawing Number 2310	Rev. G
														Subject Island Site - Level -01 Demolition Plans			
														Architects Hopkins Architects Limited 27 Broadley Terrace, London, NW1 6LG T: 020 7724 1751 E: mail@hopkins.co.uk	Date: 03/15/17	Scale: As indicated	A1