


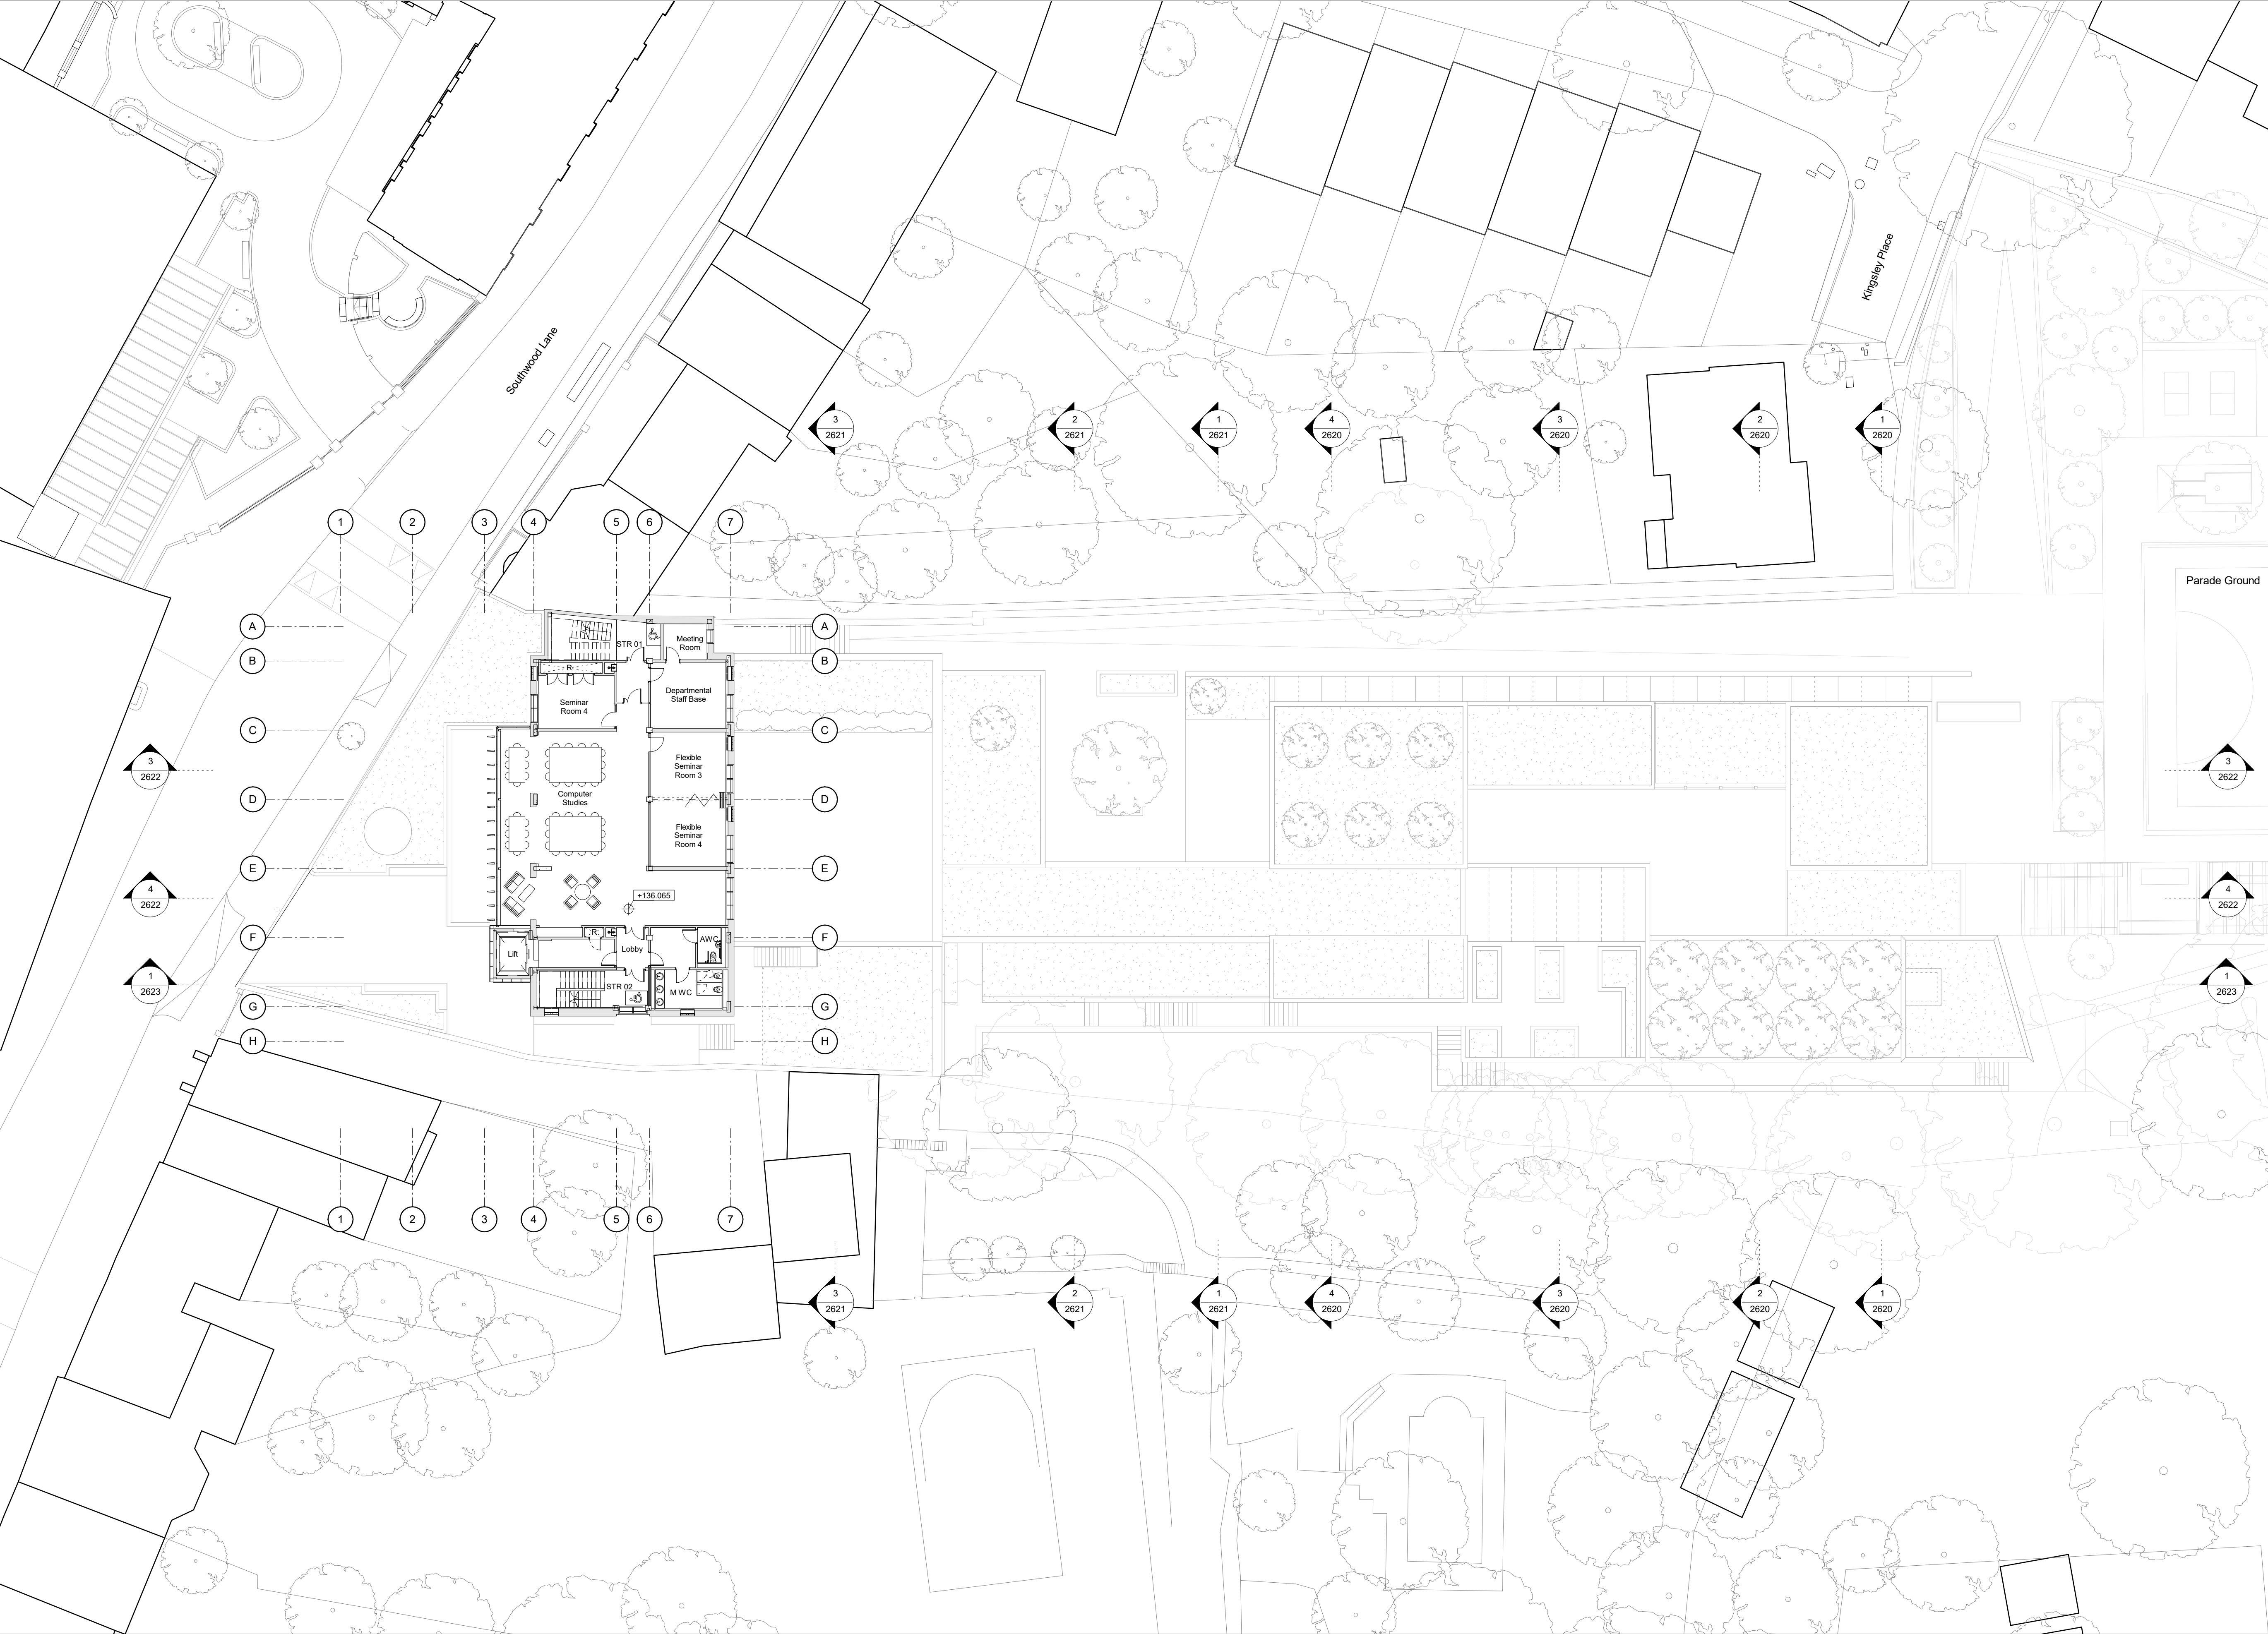


- General Notes:**
- G1** All Levels are above ordnance datum (AOD)
New Levels are shown thus: [Symbol] 20.345
Retained Existing Levels thus: [Symbol] EX+20.345
Existing Levels are shown: [Symbol] EX+20.345
- G2** Door tags are shown thus: [Symbol] DG-011 [Symbol] DRS-XXX [Symbol] FR-XXX
Door number
Instance of doors per room
Door type
Fire rating, 'V' denotes smoke seal
- G3** Abbreviations:
- GN/AWC: Gender Neutral / Accessible WC
CS: Cleaner's Store
PH: Printer hub
ST: Store
RWP: Rain water pipe

Room Key:	
SP	Small Practice Room
EP	Ensemble Practice Room
AWC	Accessible WC's
F.WC	Female WC's
M.WC	Male WC's
CS	Cleaners Store
R	Riser

03

PLANNING

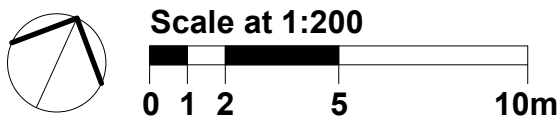

Work Package	Cost Check	Info/Briefing	Tender	Contract	Construction	Date	Rev.	Description	Approved By	Date	Rev.	Description	Approved By	Project	Subject	Architects	Sort Code	Drawing Number	Rev.
						23.01.2023	K	ISS 0004_Planning Issue	MB					Highgate School Dyne House 3	Dyne House - Level 03	Hopkins Architects Limited 27 Broadley Terrace, London, NW1 6LG T: 020 7724 1751 E: mail@hopkins.co.uk	A/Hs-DH3	2428	K
																	Date: 21/09/18	Scale: 1 : 200	at A1