

Photo 16, Location of MH11



Photo 17, View down MH11



Photo 18, Location of MH12 - UTR



Photo 19, View of MH12 – UTR



Photo 20, Location of MH13



Photo 21, View down MH13



Photo 22, Location of MH14



Photo 23, View down MH14



Photo 24, Location of MH15

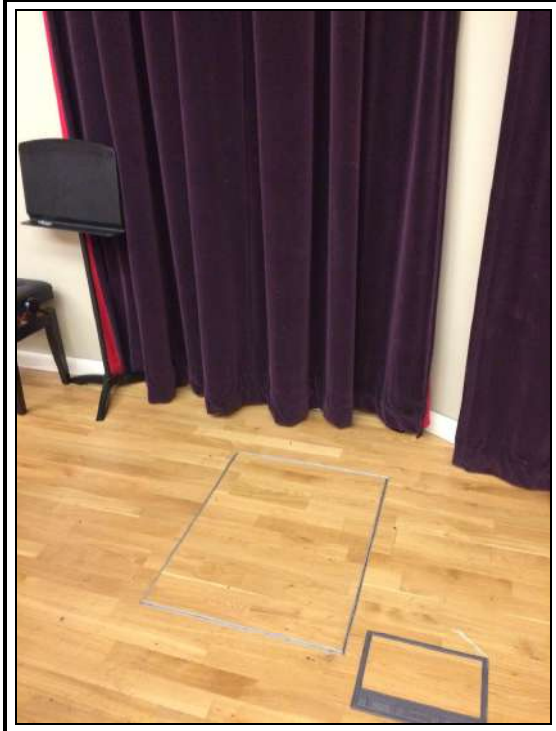


Photo 25, View of MH15 – UTR



Photo 26, View of MH15 – UTR



Photo 27, View down MH16



Photo 28, Location of MH17



Photo 29, View down MH17



Photo 30, Location of Valve Chamber



Photo 31, View down Valve Chamber



Photo 32, Location of downstream chamber or Main of MH07



Photo 33, General site photo



Photo 34, General site photo



Photo 35, General site photo



Photo 36, General site photo



Photo 37, General site photo



Photo 38, General site photo

 
 


Photo 39, General site photo

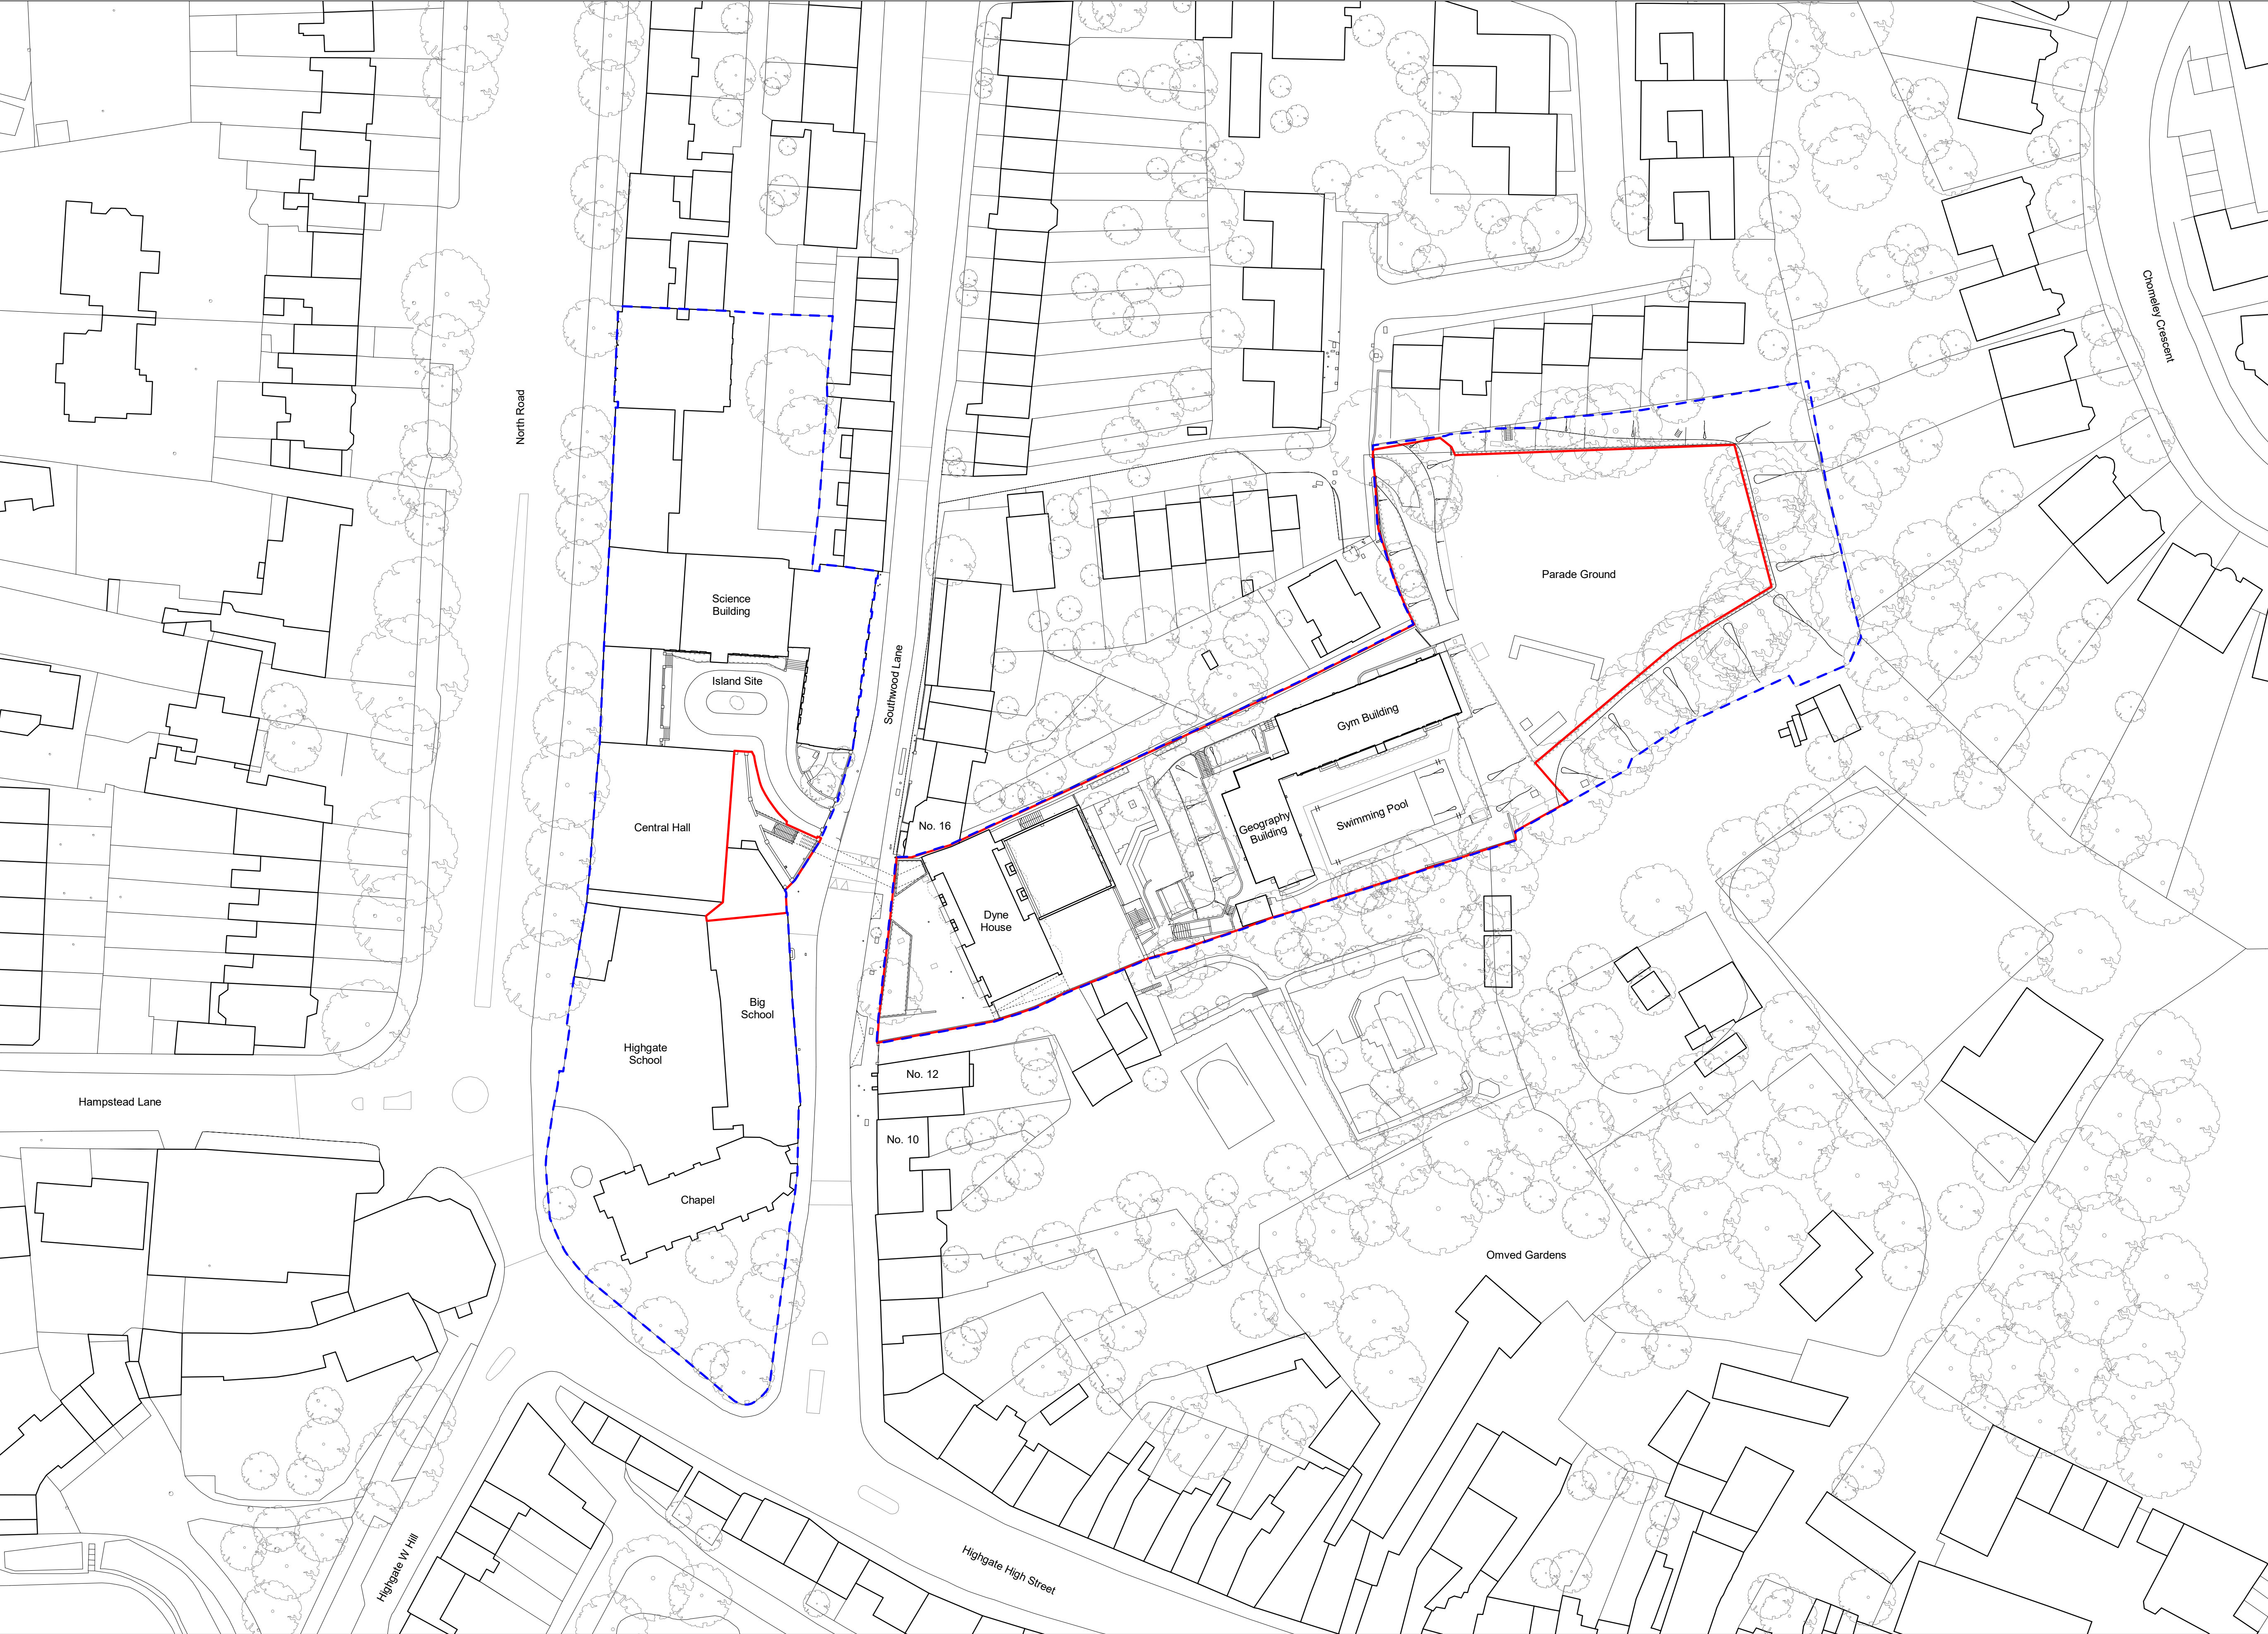


Photo 40, General site photo






Appendix F – Project Drawings



- General Notes:**
- G1** All Levels are above ordnance datum (AOD)
New Levels are shown thus: [E20.345]
Retained Existing Levels thus: [EX20.345]
Existing Levels are shown: EX+20.345
- G2** Door tags are shown thus: DG-011 (Door number) / DRS-XXX (Instance of doors per room) / FR-XXG (Door type) / FR-XXG (Fire rating, 'V' denotes smoke seal)
- G3** Abbreviations:
GN/AWC: Gender Neutral / Accessible WC
CS: Cleaner's Store
PH: Printer hub
ST: Store
RWP: Rain water pipe

KEY - PROPERTY BOUNDARY:	
---	Ownership Boundary
---	Development Boundary

DRAFT PLANNING

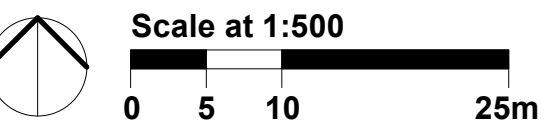


Work Package	Cost Check	Info/Briefing	Tender	Contract	Construction

Date	Rev.	Description	Approved By
27.07.2018	A	Memo 0004: Stage 2 Backgrounds and Costing Issue	JG
21.09.2018	B	Memo 0006 Stage 2 Issue	JG
11.07.2019	C	Draft Planning Issue to Client	JW

Date	Rev.	Description	Approved By


Project	Highgate School Dyne House 3
Subject	Application Site Location & Ownership Boundary
Architects	Hopkins Architects Limited 27 Broadway Terrace, London, NW1 6LG T: 020 7724 1751 E: mail@hopkins.co.uk

Sort Code	Drawing Number	Rev.
A/HS-DH3	2000	C
Date: 24.07.2018	Scale: 1 : 500	at A1

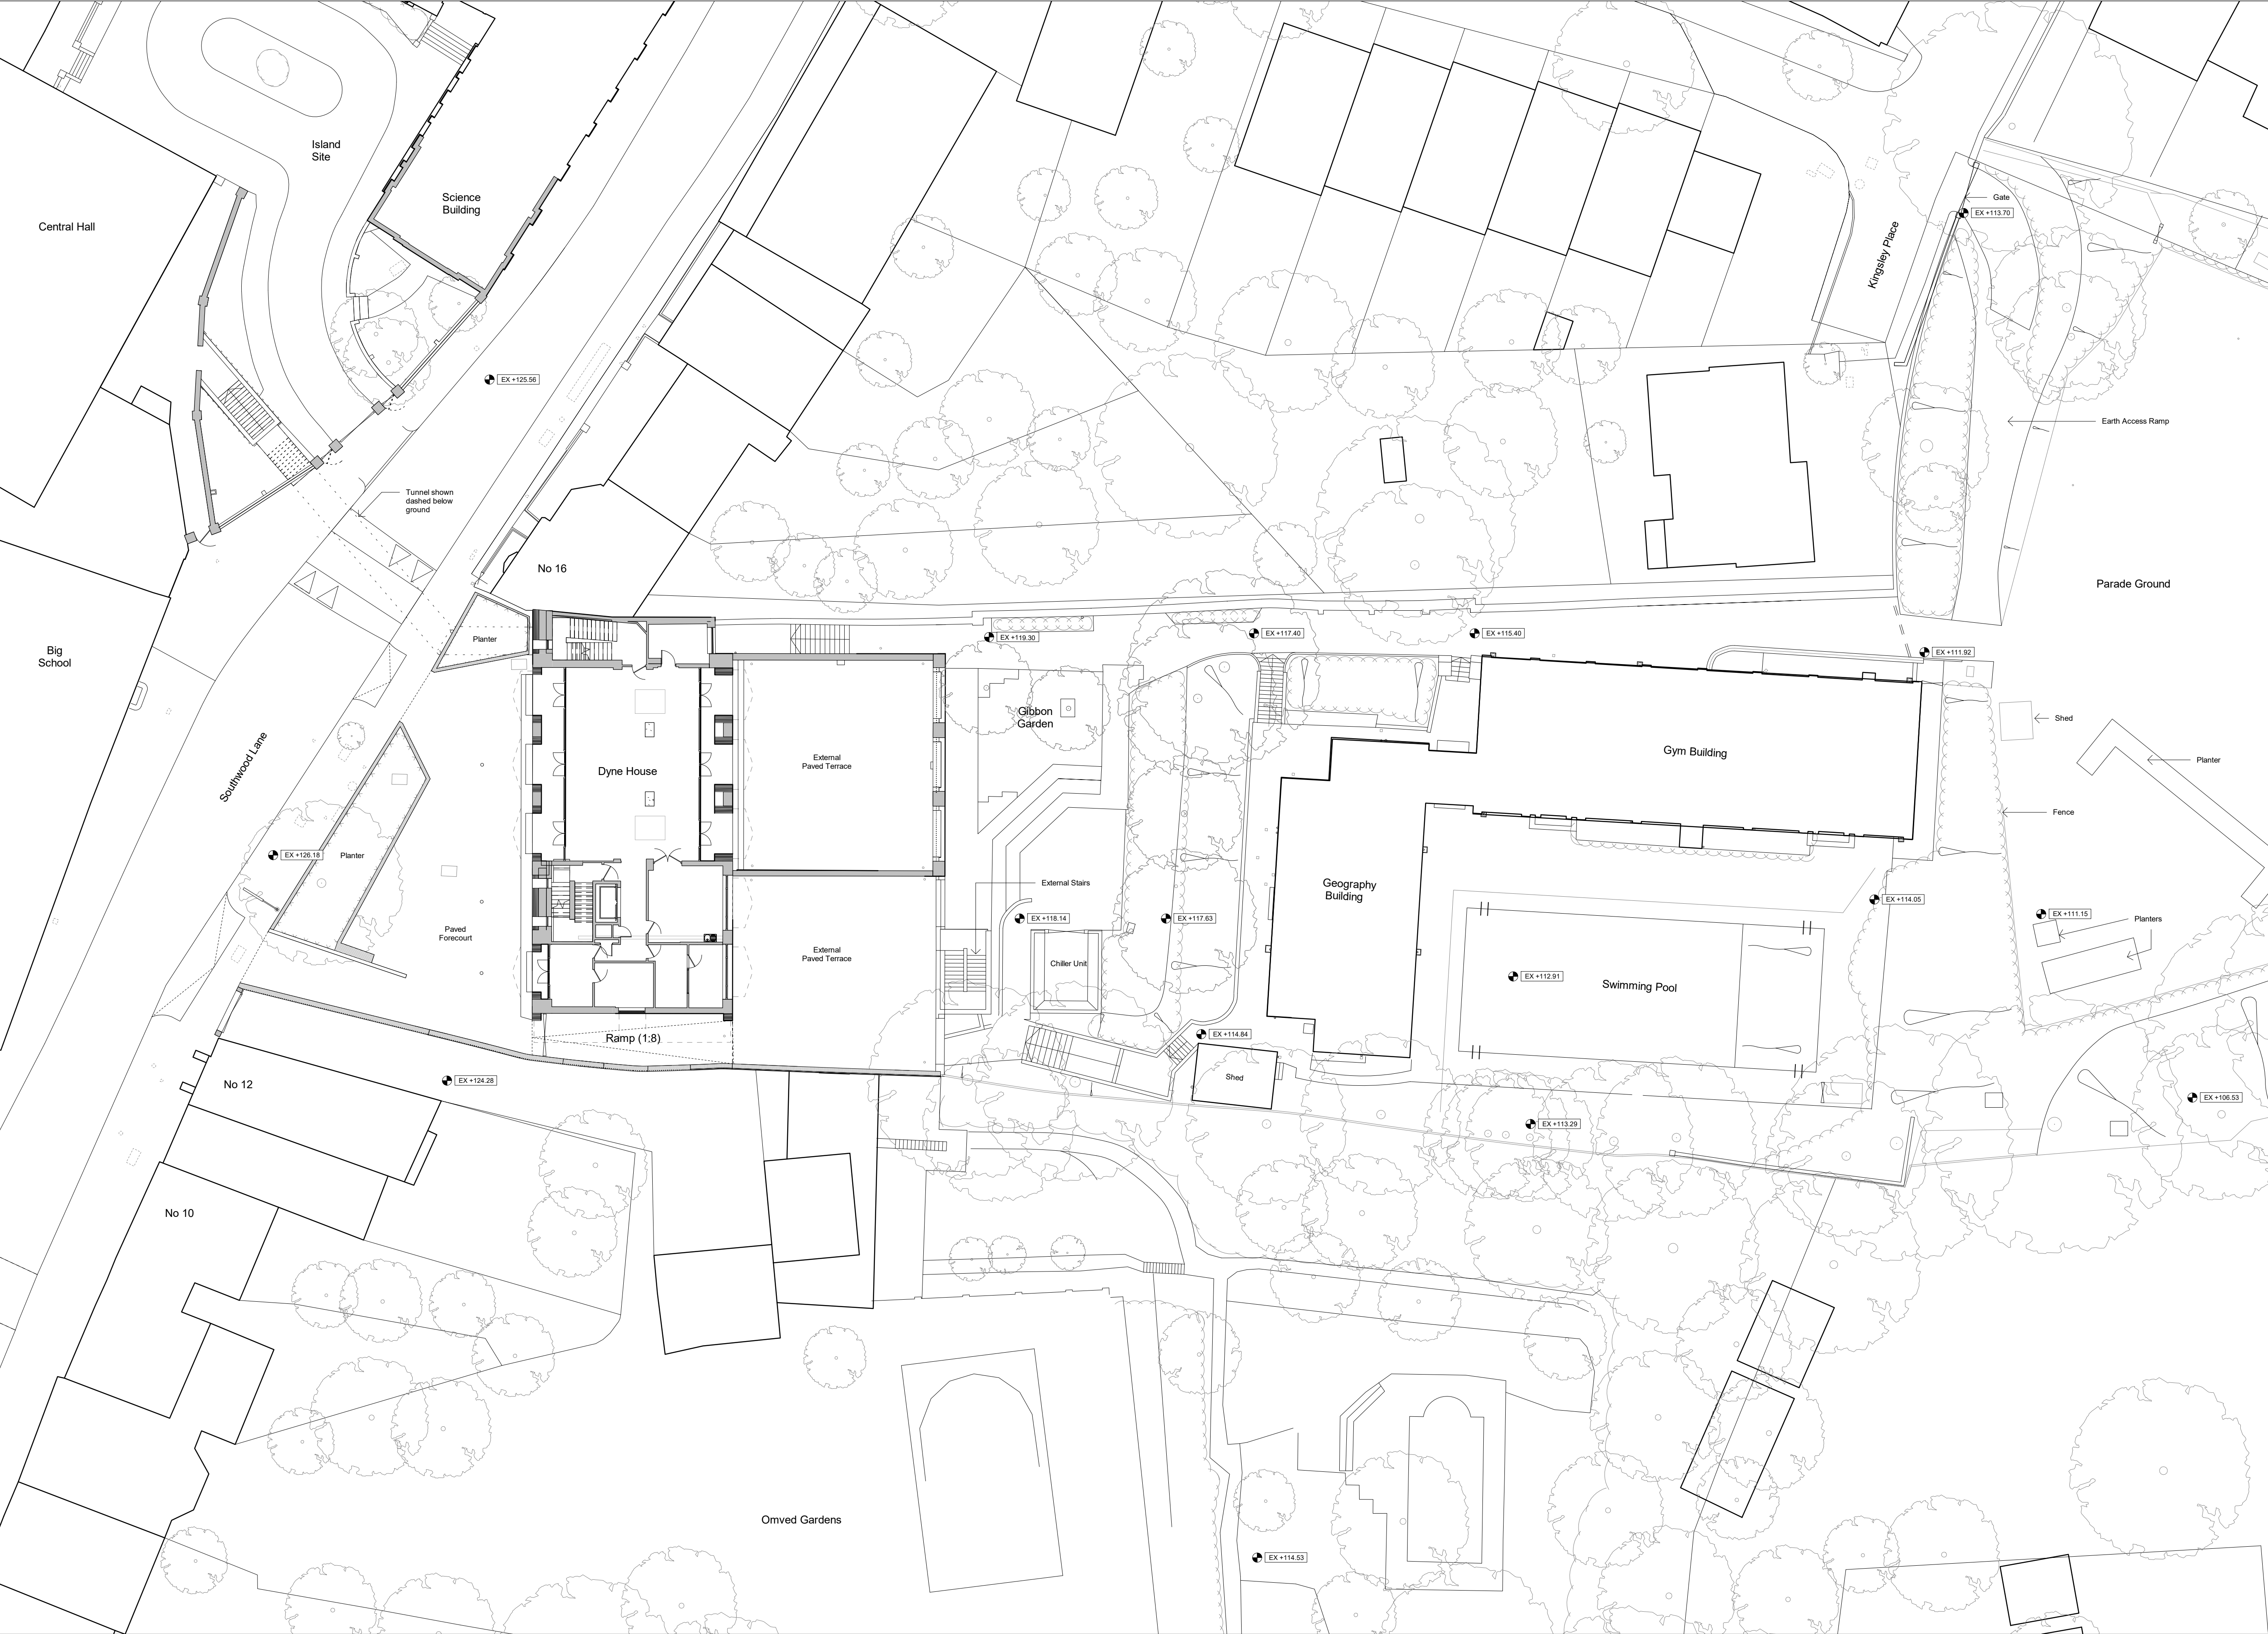


- General Notes:**
- G1** All Levels are above ordnance datum (AOD)
New Levels are shown thus: +20.345
Retained Existing Levels thus: [EX+20.345]
Existing Levels are shown: EX+20.345
- G2** Door tags are shown thus: DG-011 — Door number
DRS-XXX — Instance of doors per room
FR-XXx — Door type
FR-XXx — Free entry, 'x' denotes double and
- G3** Abbreviations:
GN/AWC: Gender Neutral / Accessible WC
CS: Cleaner's Store
PH: Printer hub
ST: Store
RWP: Rain water pipe

DRAFT PLANNING

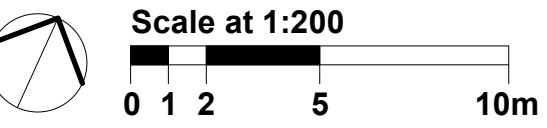

Work Package	Cost Check	Info/Briefing	Tender	Contract	Construction	Date	Rev.	Description	Approved By	Date	Rev.	Description	Approved By	Project	Highgate School Dyne House 3	Sort Code	Drawing Number	Rev.
						11.07.2019	A	Draft Planning Issue to Client	JW					Subject	Dyne House - Ground Floor Plan Existing Plans	A/Hs-DH3	2120	A
														Architects	Hopkins Architects Limited 27 Broadley Terrace, London, NW1 6LG T: 020 7724 1751 E: mail@hopkins.co.uk	Date: 26/02/19	Scale: 1 : 200	at A1

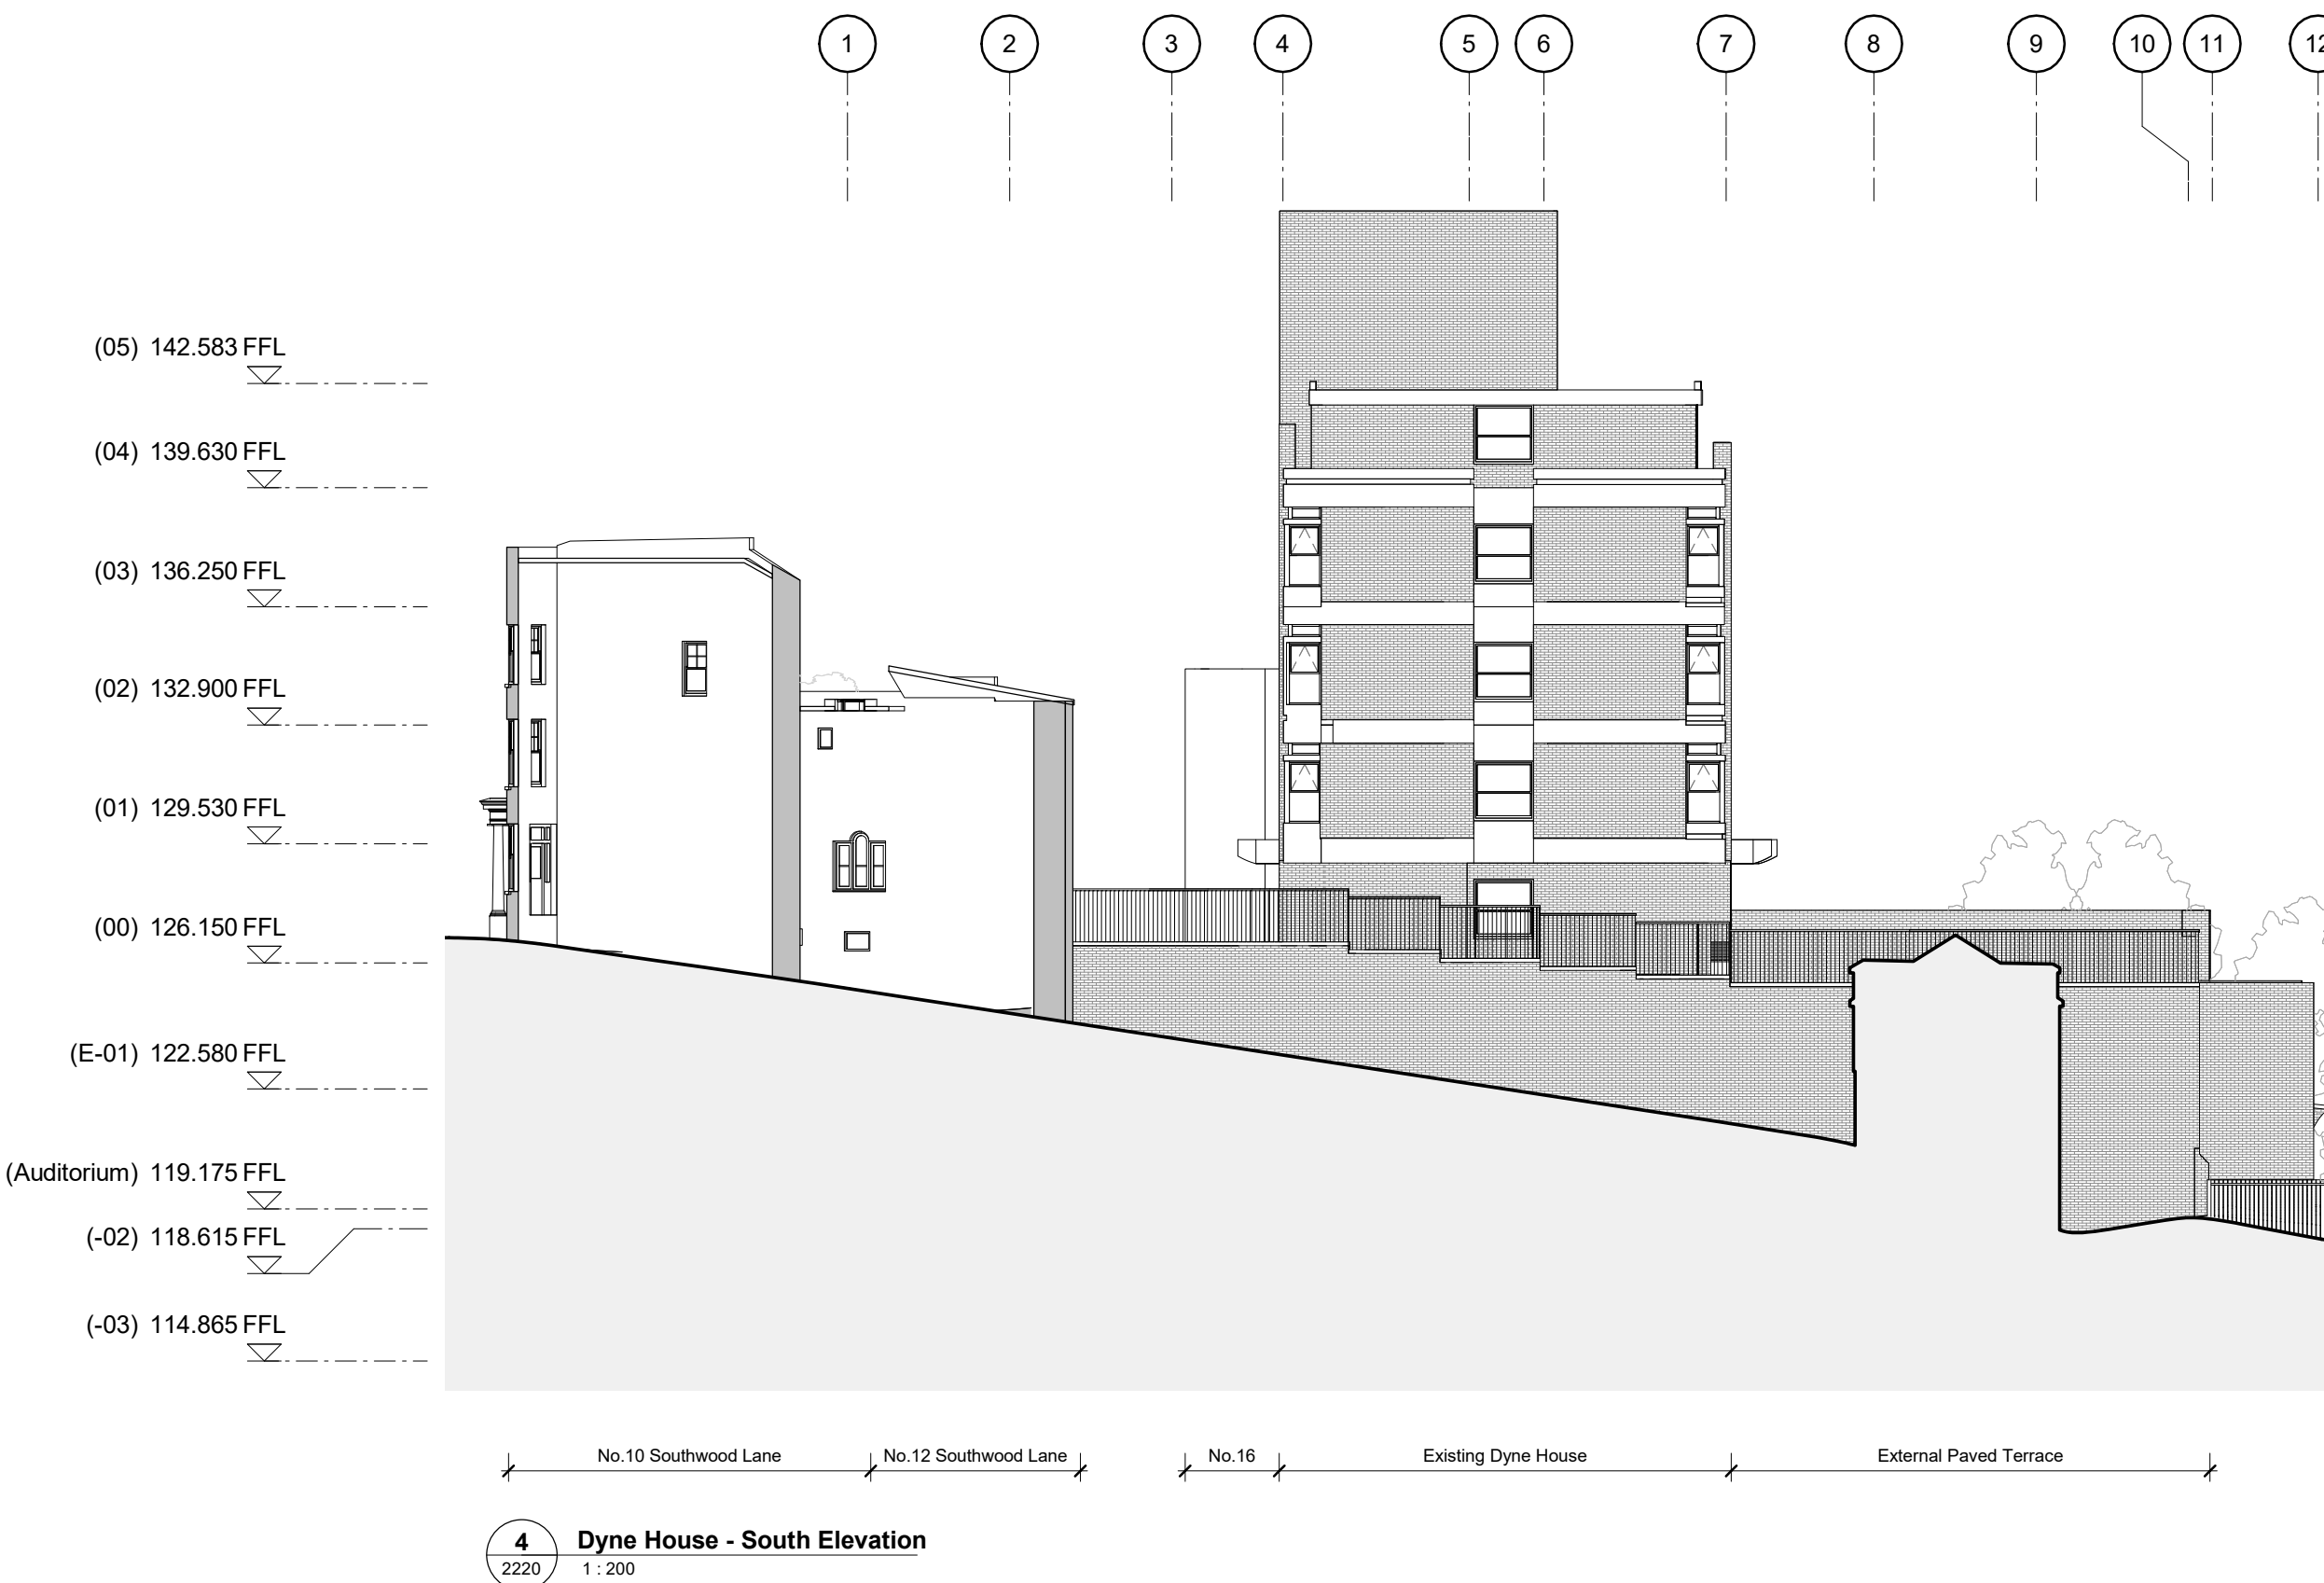

General Notes:


G1 All Levels are above ordnance datum (AOD)
 New Levels are shown thus: +20.345
 Retained Existing Levels thus: EX+20.345
 Existing Levels are shown: EX+20.345

G2 Door tags are shown thus:


The diagram shows a door tag with three lines of text: "DG-01", "DRS-XXX", and "FR-XXs". Arrows point from labels to each line: "Door number" points to "DG-01", "Instance of doors per room" points to "DRS-XXX", and "Door type" points to "FR-XXs". A separate arrow points from the text "File rating, 's' denotes smoke seal" to the "s" in "FR-XXs".



G3 Abbreviations

GN/AWC: Gender Neutral / Accessible WC
CS: Cleaner's Store
PH: Printer hub
ST: Store
RWP: Rain water pipe

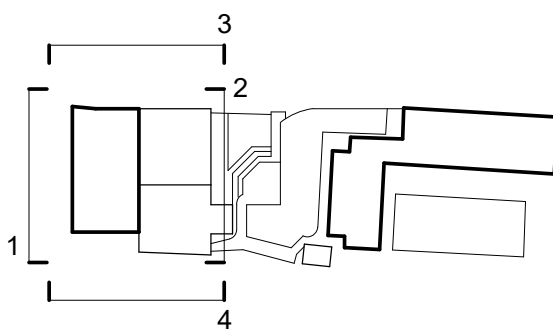

DRAFT PLANNING

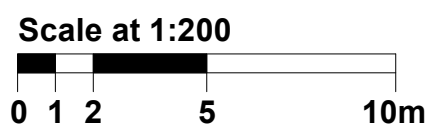[illegible]

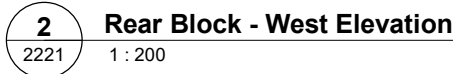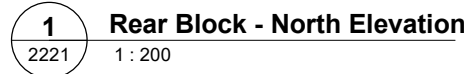

GN/AWC: Gender Neutral / Accessible WC
CS: Cleaner's Store
PH: Printer hub
ST: Store
RWP: Rain water pipe