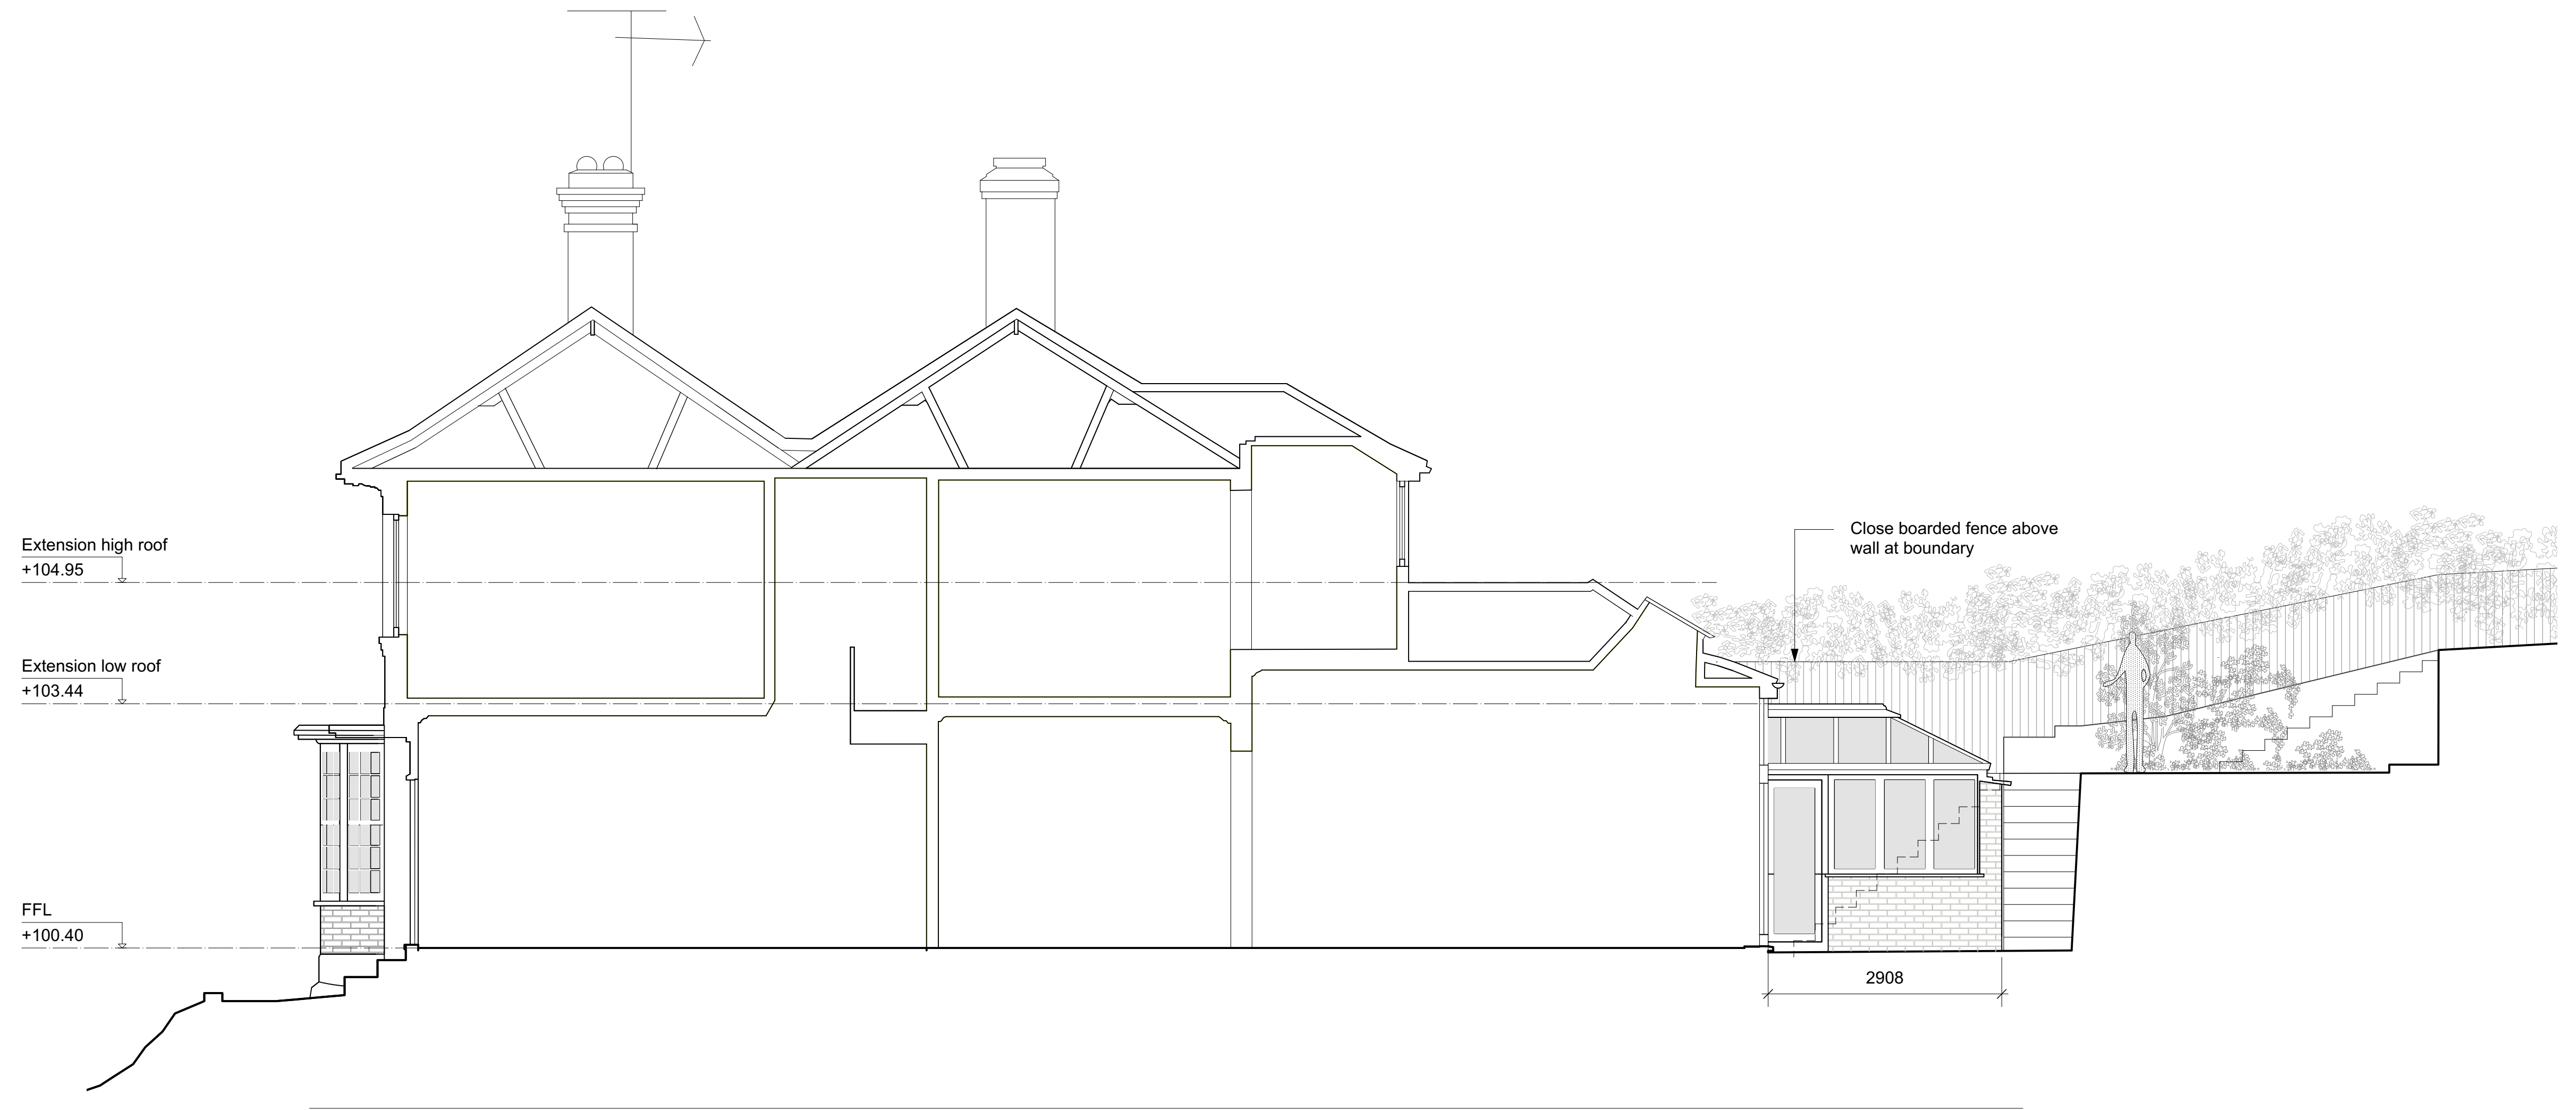
 


no. date revision			no. date revision			no. date revision			 YABSLEY STEVENS ARCHITECTS 18a Broadlands Road London N6 4AN T - 020 8341 5066 mail@ysa.uk.com www.ysa.uk.com			project title - client			drawing title		scale	
+ + +			+ + +			+ + +						57 Cholmeley Crescent			Existing side elevation (East)		1:50 @ A1 1:100 @ A3	
+ + +			+ + +			+ + +						Tom and Kirsty Spellman 57 Cholmeley Crescent, London, N6 5EX					date	
+ + +			+ + +			+ + +											16.12.22	
+ + +			+ + +			+ + +											revision	
+ + +			+ + +			+ + +						© YABSLEY STEVENS ARCHITECTS LTD			drawing status			
+ + +			+ + +			+ + +									Planning			
+ + +			+ + +			+ + +									project number		2116	
+ + +			+ + +			+ + +									drawing no.		00A3004	
+ + +			+ + +			+ + +											—	